

NOTES:

- The contractor is responsible for checking dimensions, tolerances and references. Any discrepancy to be verified with the Architect before proceeding with the work.
- Where an item is covered by drawings to different scales the larger scale drawing is to be worked to.
- Do not scale drawing. Figured dimensions to be worked to in all cases.


The structural / civil engineering and other non-architectural information shown on this drawing is purely for co-ordination purposes only and in no way does it take on any responsibility or liability for MBA Ltd. For all detailed information relating to these items see the relevant consultants drawings and full design information.

The structural / civil engineering and other non-architectural information shown on this drawing is purely for co-ordination purposes only and in no way does it take on any responsibility or liability for MBA Ltd. For all detailed information relating to these items see the relevant consultants drawings and full design information.

© MBA 2021

CDM Regulations 2015

All current drawings and specifications for the project must be read in conjunction with the Designer's Hazard and Environmental Assessment Report.

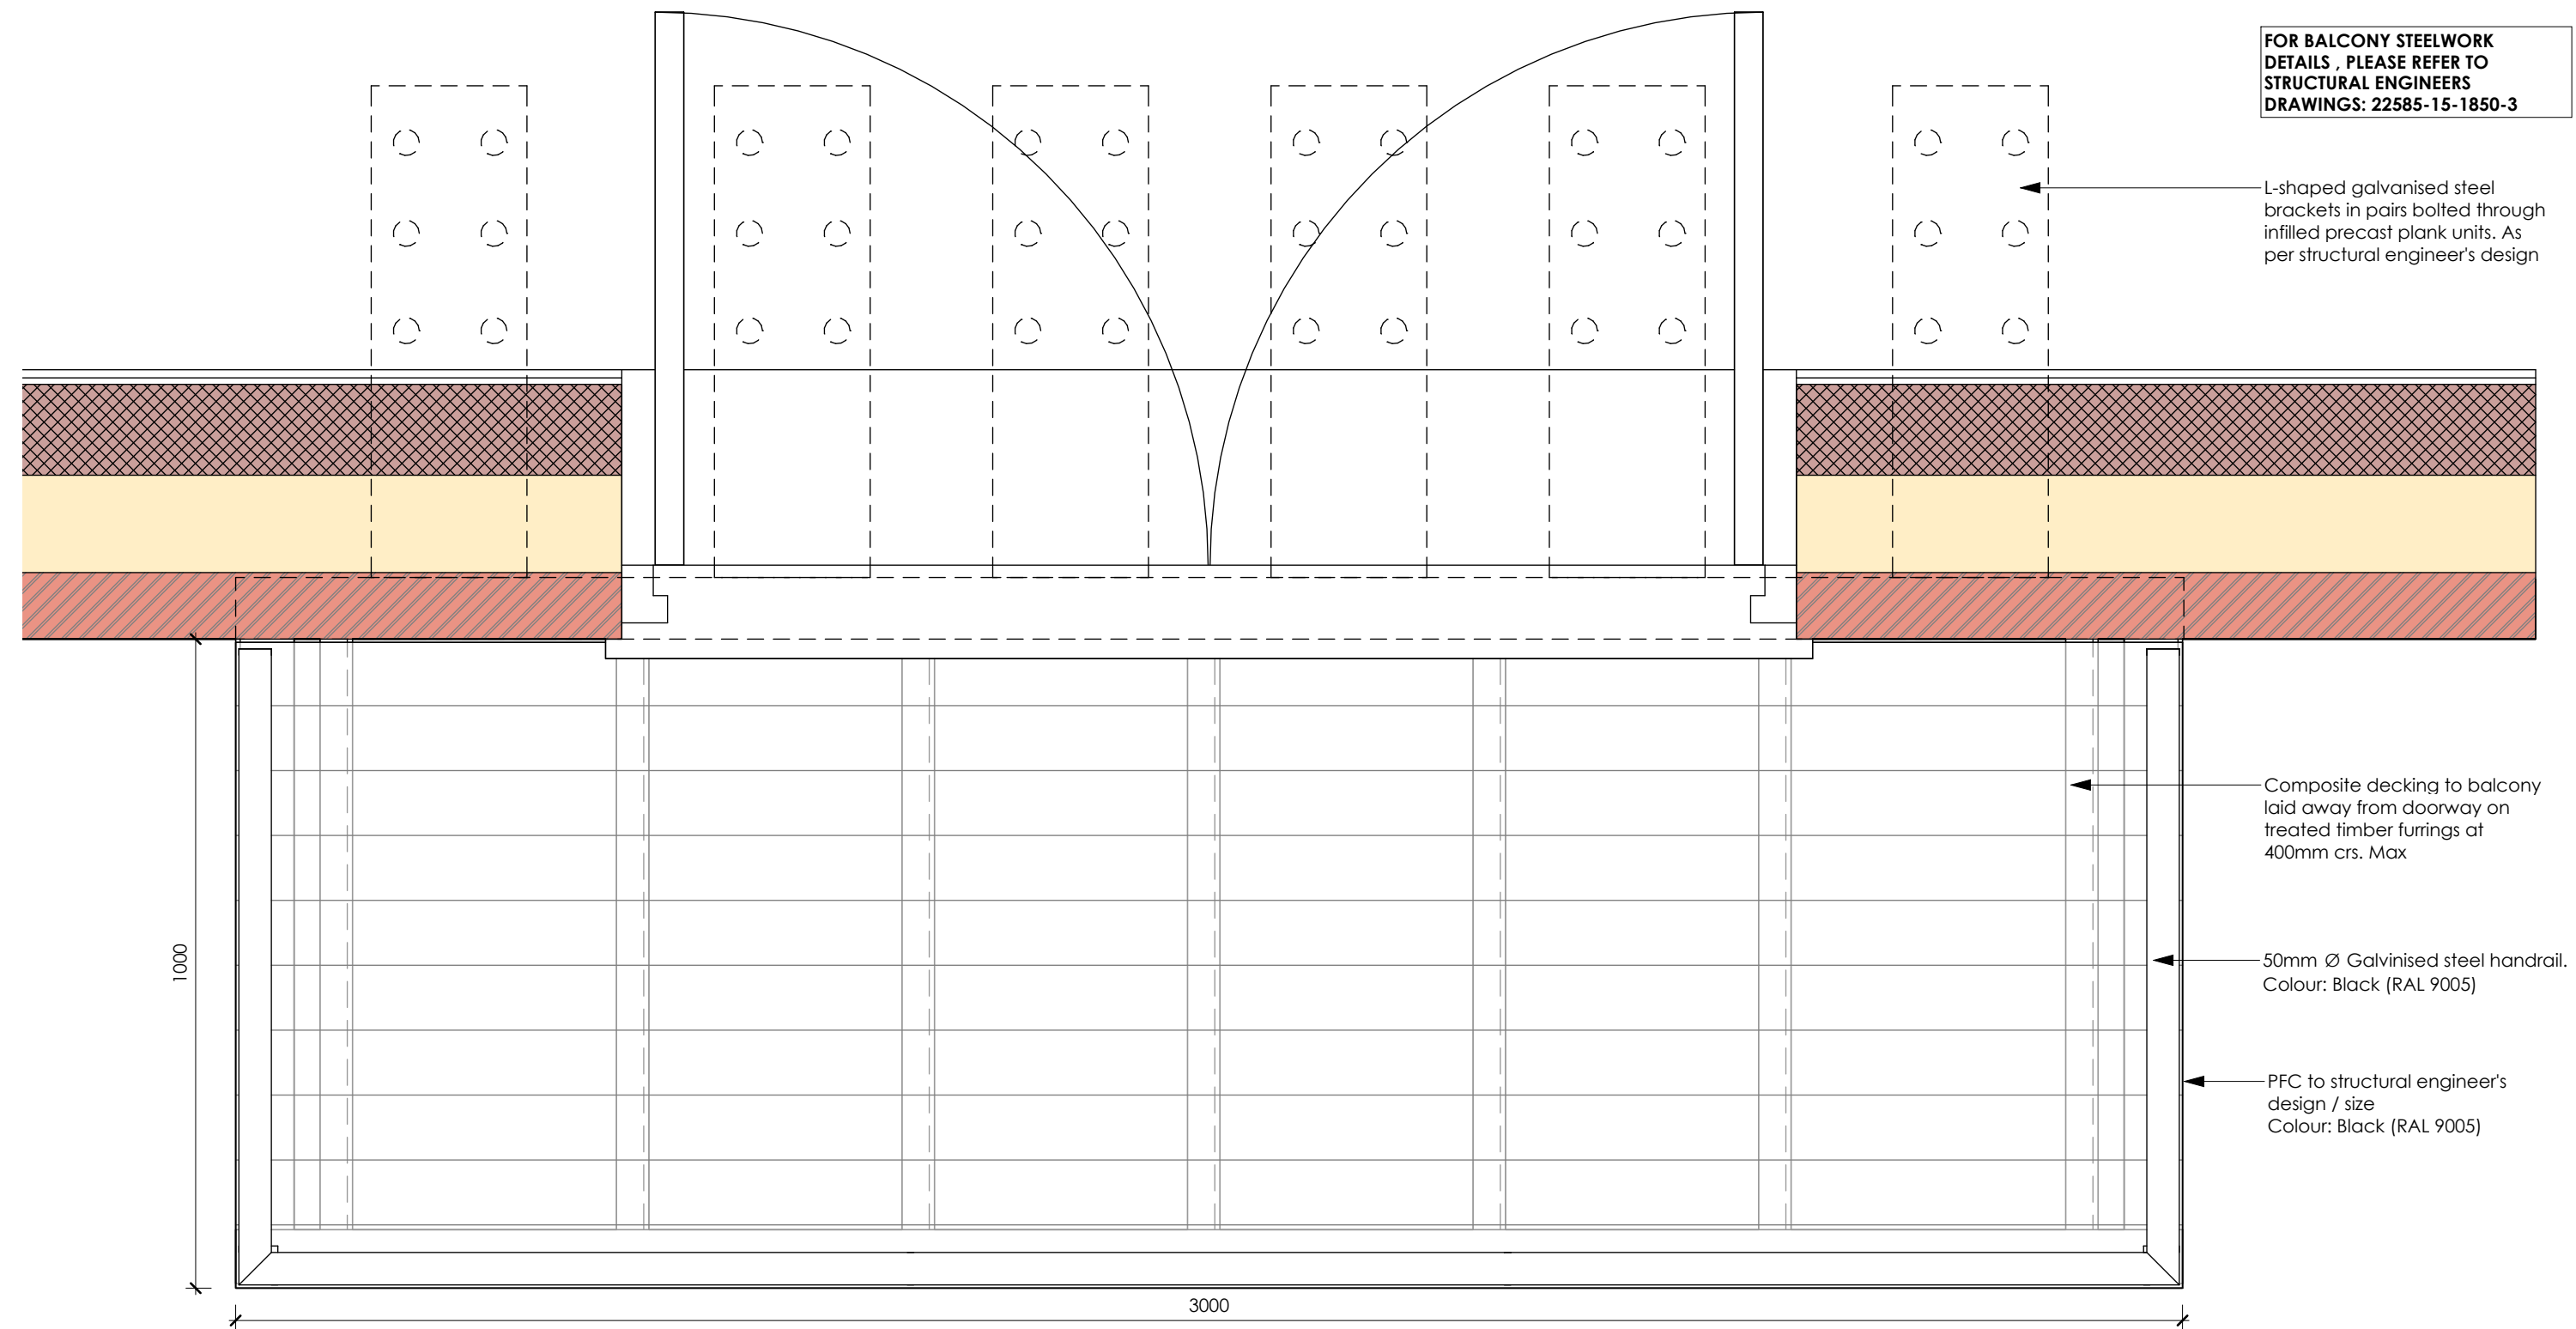

NSD - Balcony Type 2 Plan
Scale 1 : 10



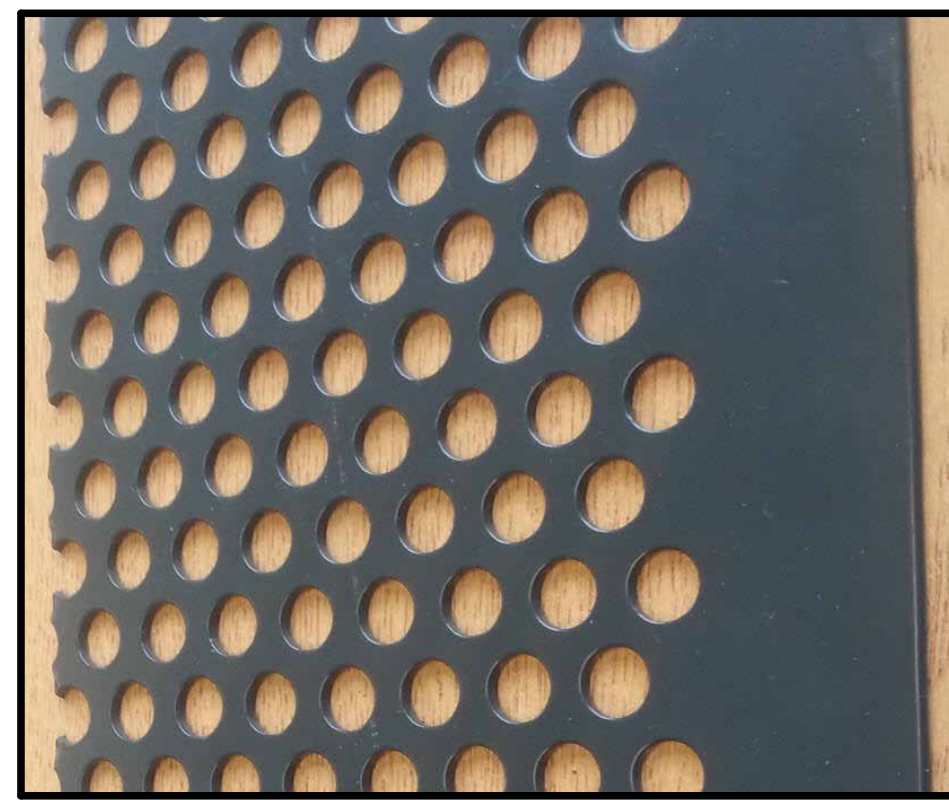


Image - Perforated Metal Panel

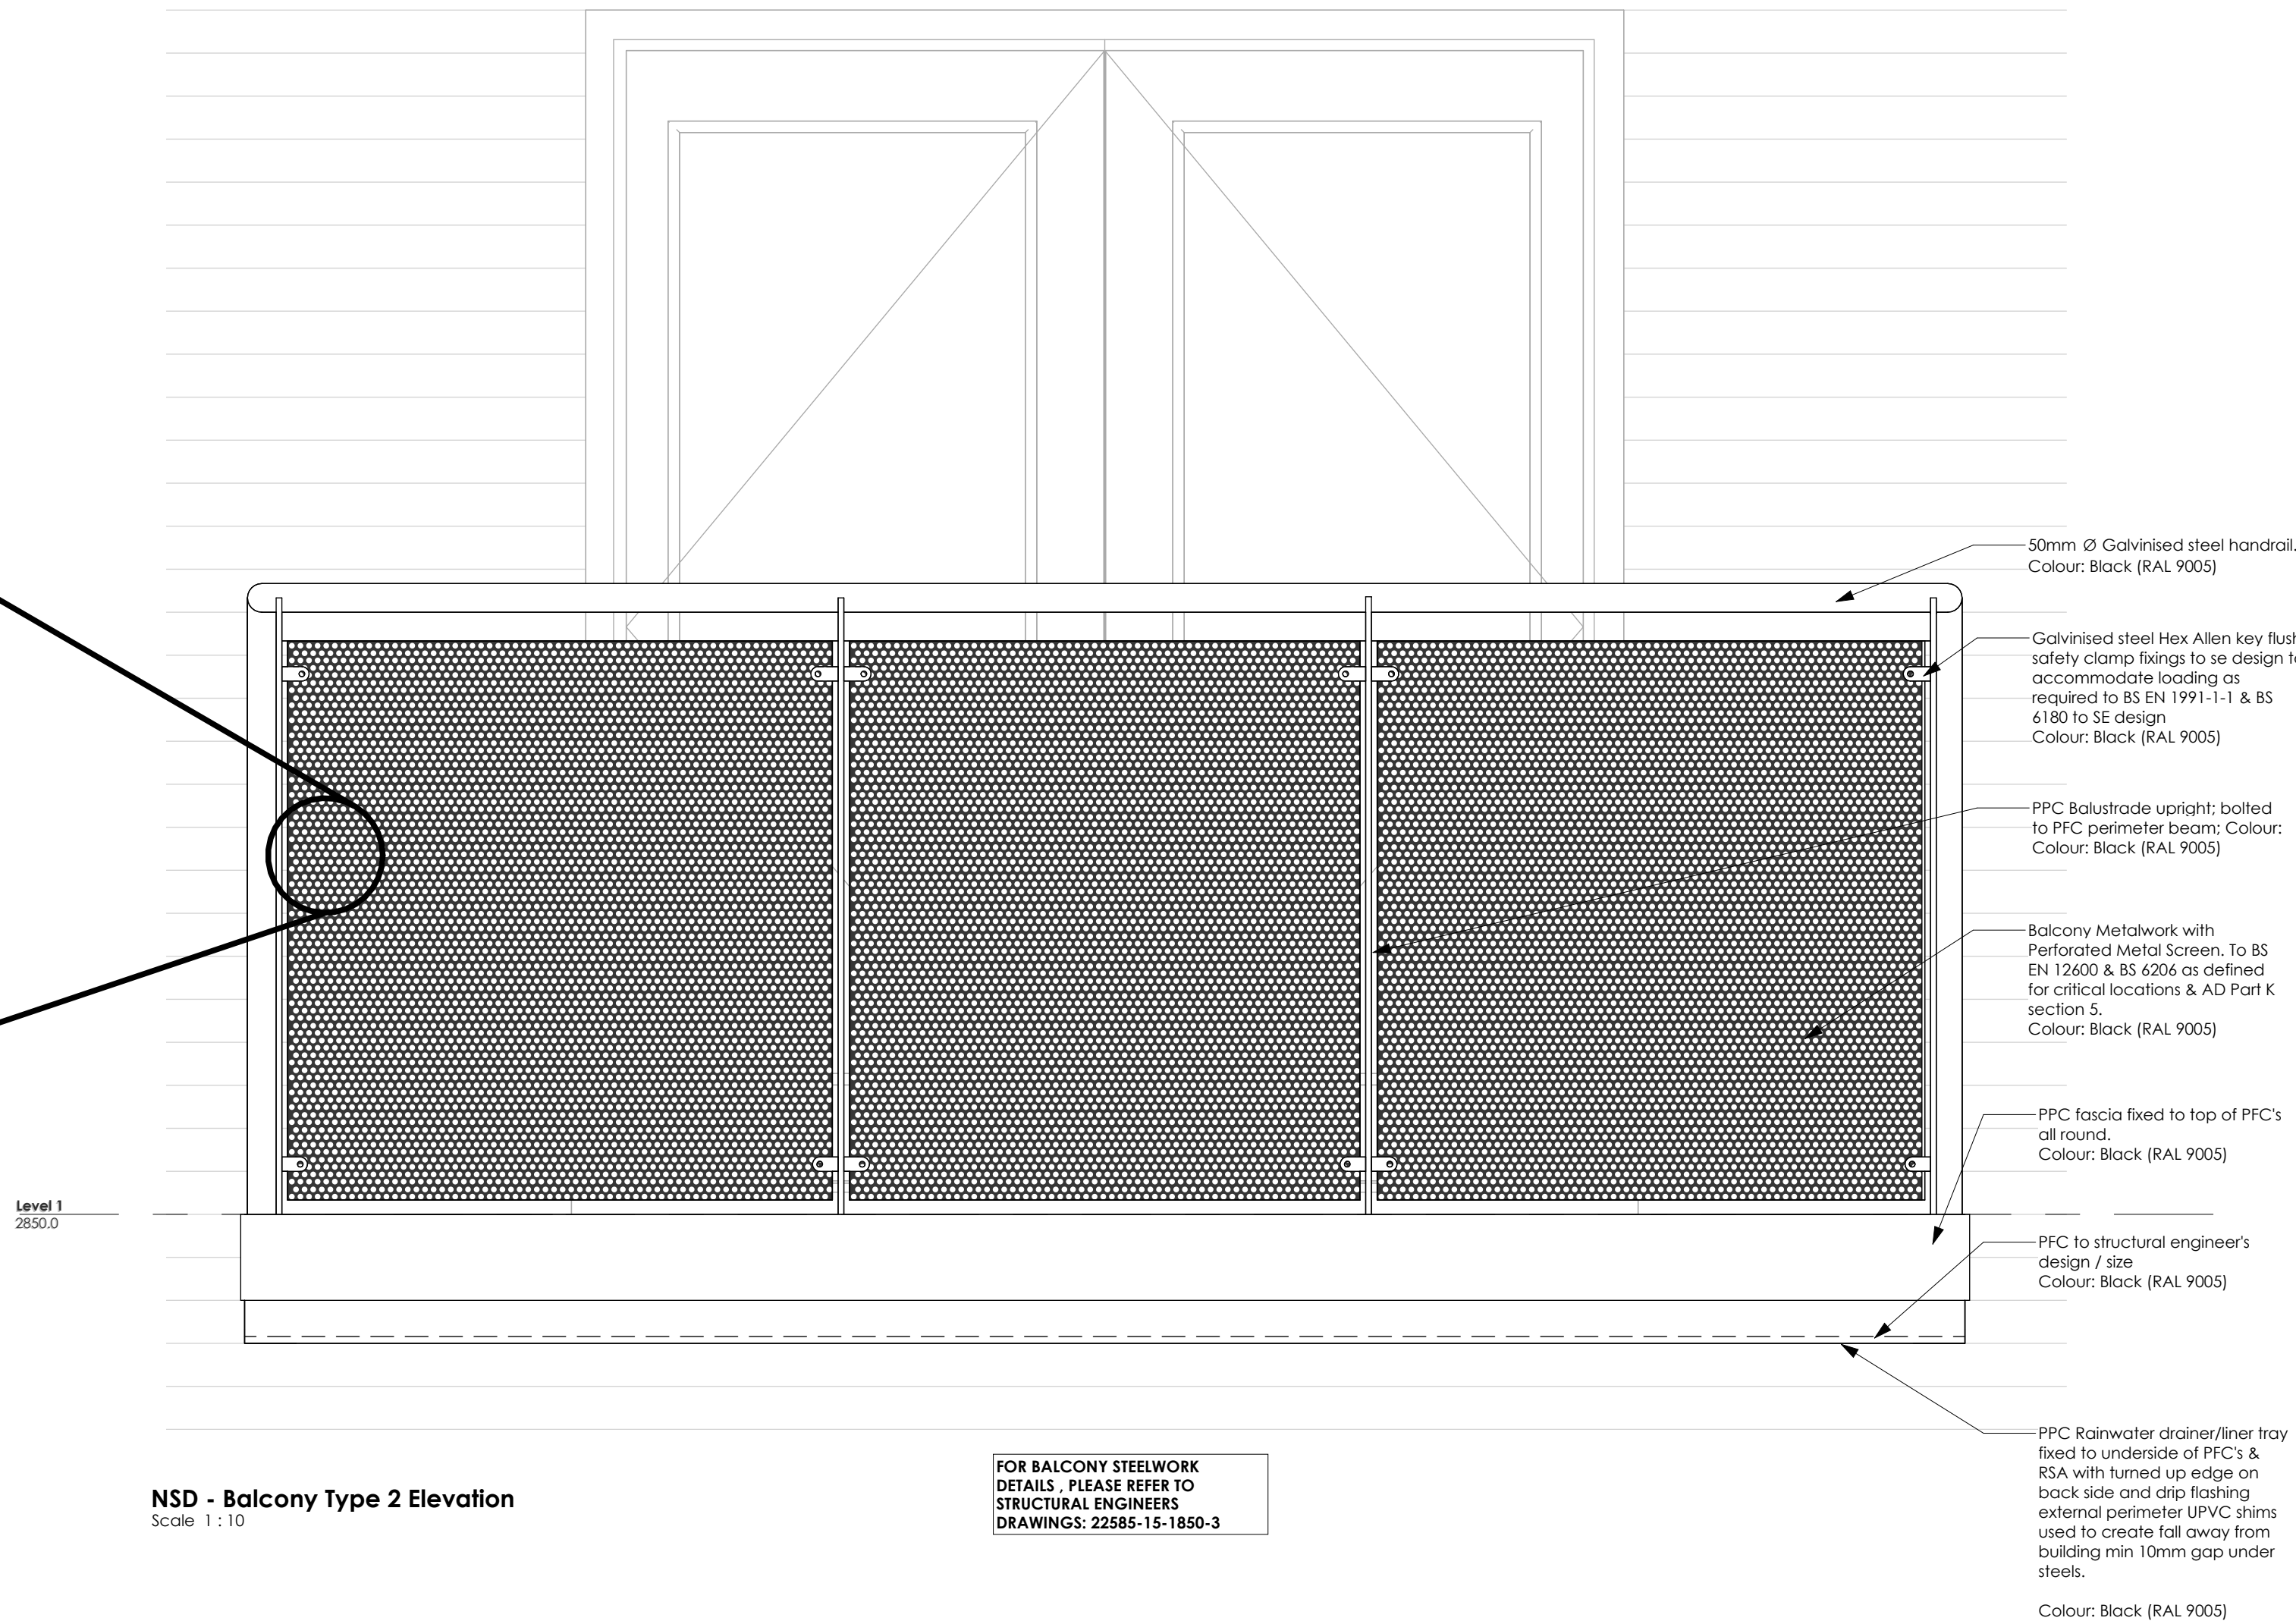

NSD - Balcony Type 2 Elevation
Scale 1 : 10

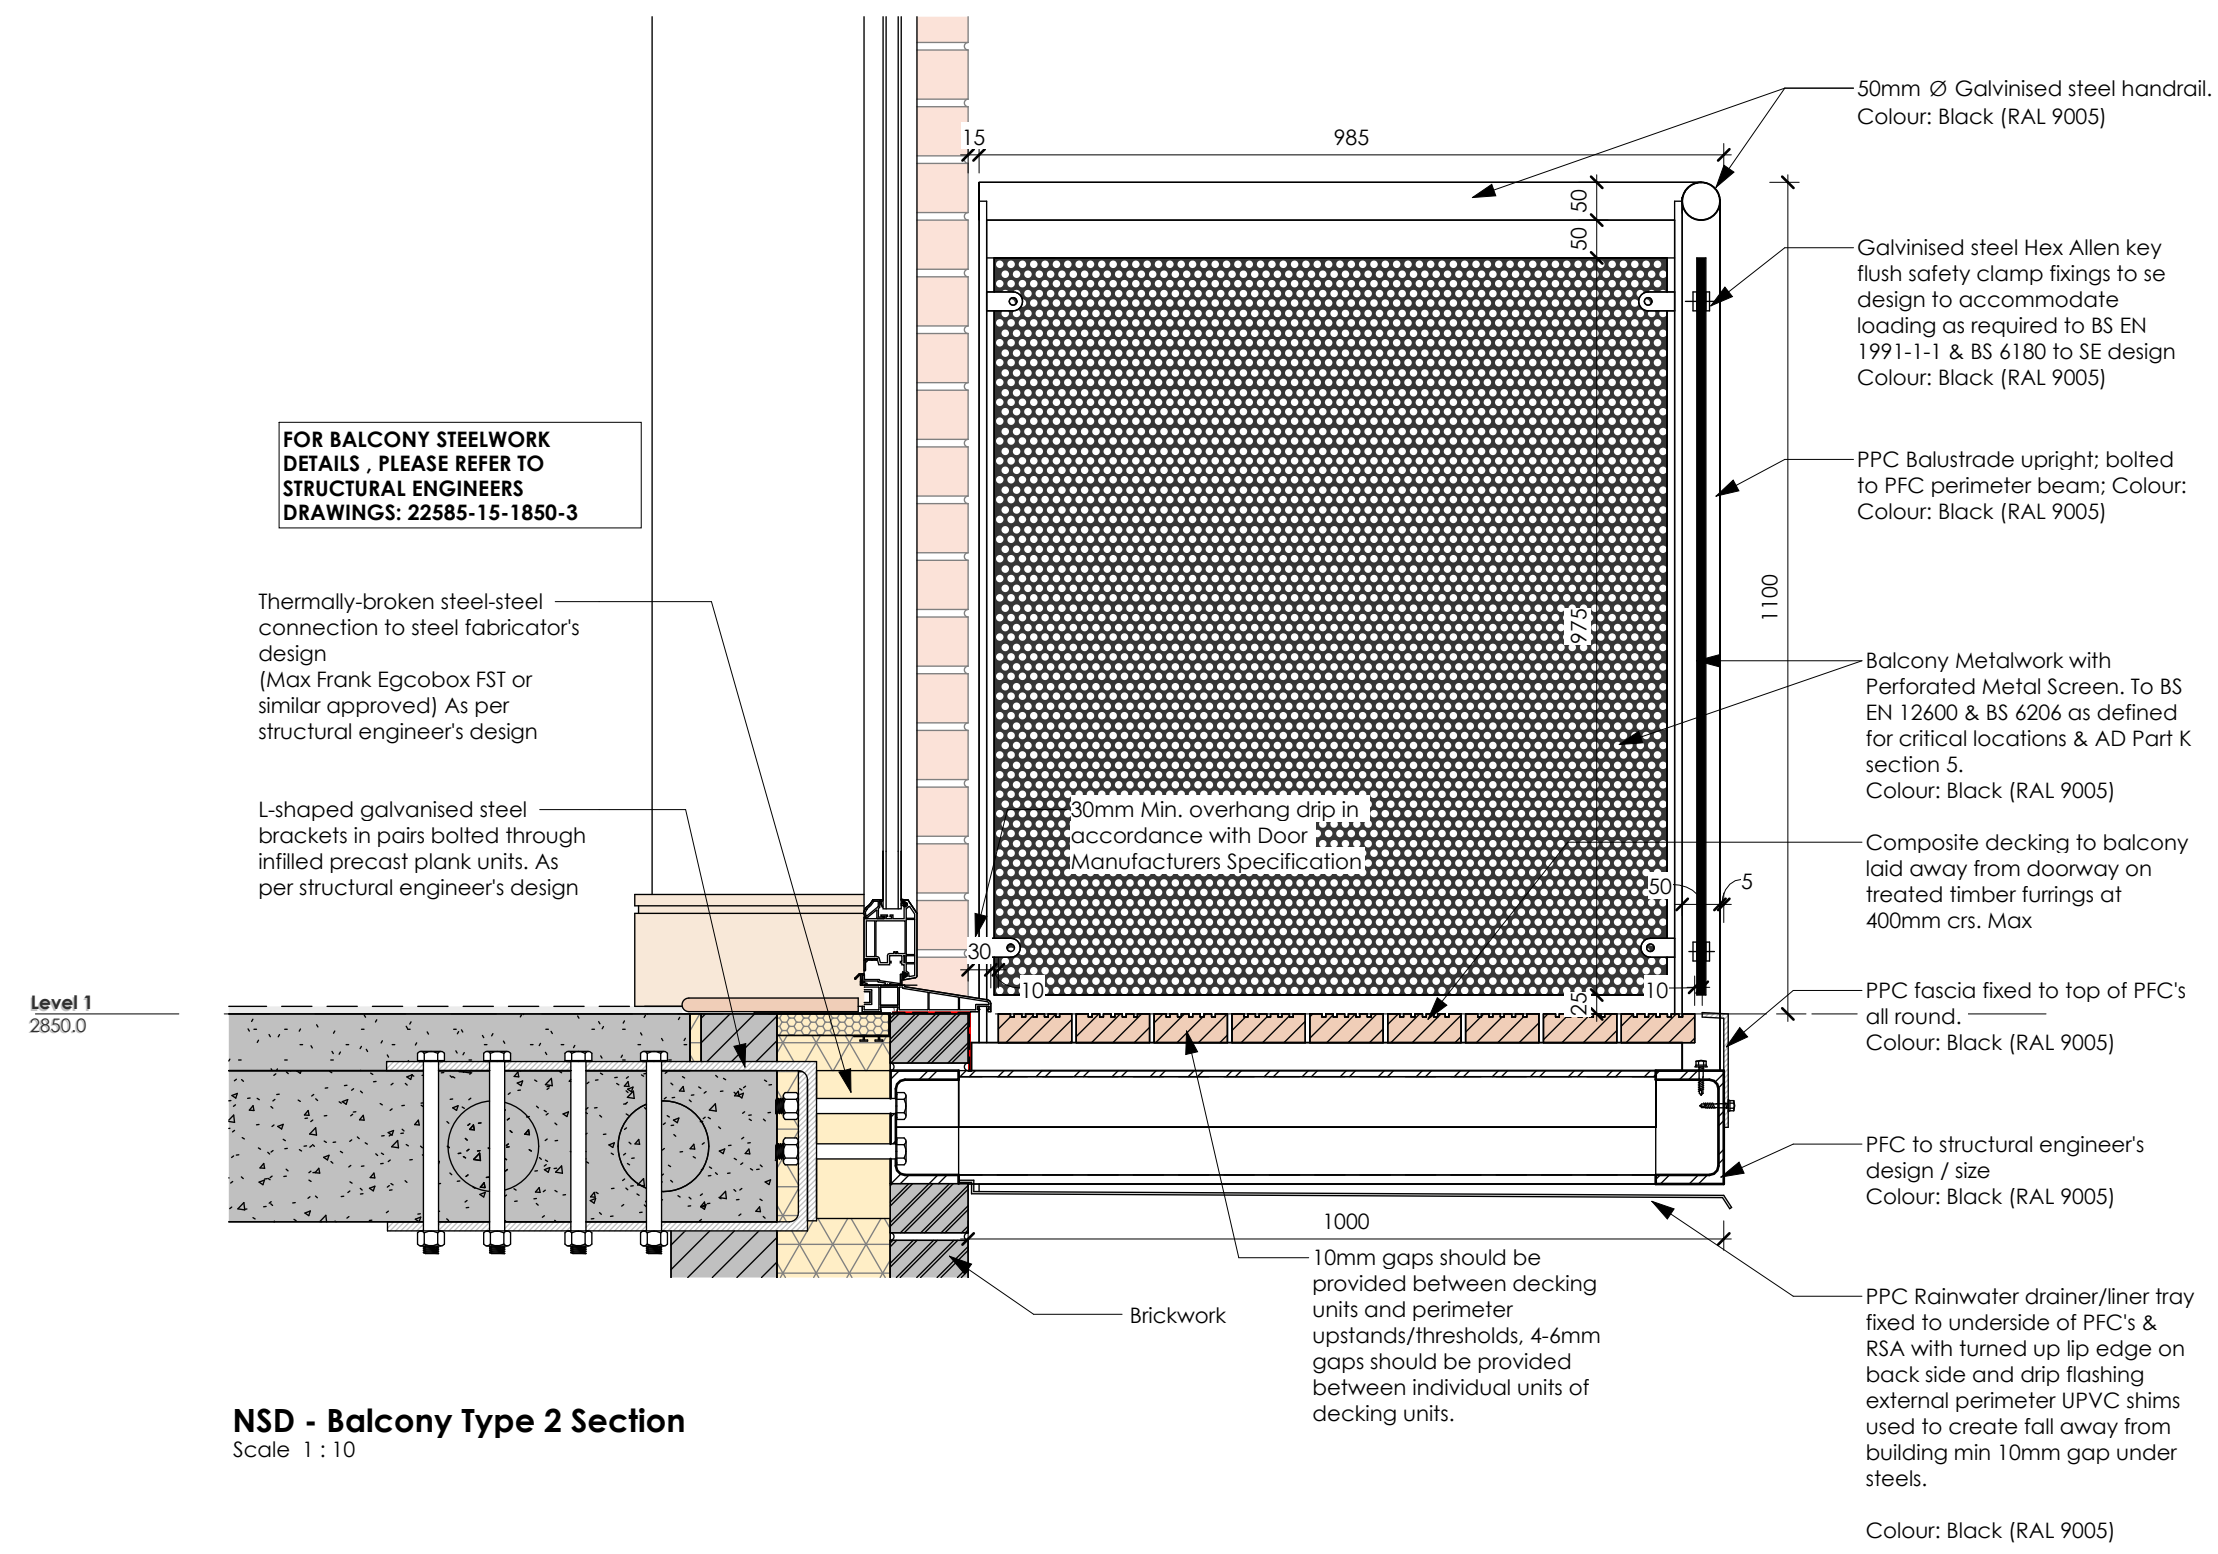

Rev	Description	Date
P1	Balcony metalwork updated. Glass baluster changed to metal perforated panel.	24.05.2025

STATUS Pre-Construction



Taylor Wimpey

Mark Bell Architects Ltd
Boxham Mill, Barford Road, Bloxham,
Oxfordshire, OX1 5 4PF
Tel 07788251765. W: markbellarchitects.com

Arborfield Green District Centre

Detail Sheet 4 - Balcony Type 2

SCALE	DATE	DRAWN	CHECKED
1 : 10 @ A0	05/06/25	MN	MB
PROVISION	DRAWING NO.	PROVISION	PROVISION
22585	BLK-6.30.203	P1	