

DRG. REMAINS COPYRIGHT OF THE ARCHITECT.
DIMENSIONAL DISCREPANCIES TO BE REFERRED
TO THE ARCHITECT
DO NOT SCALE

DRAWING STATUS : ☐ PRELIMINARY ☒ FOR APPROVAL



☐ CONSTRUCTION

DATE

REVISION

A3 Drawing

Scale
1:1250

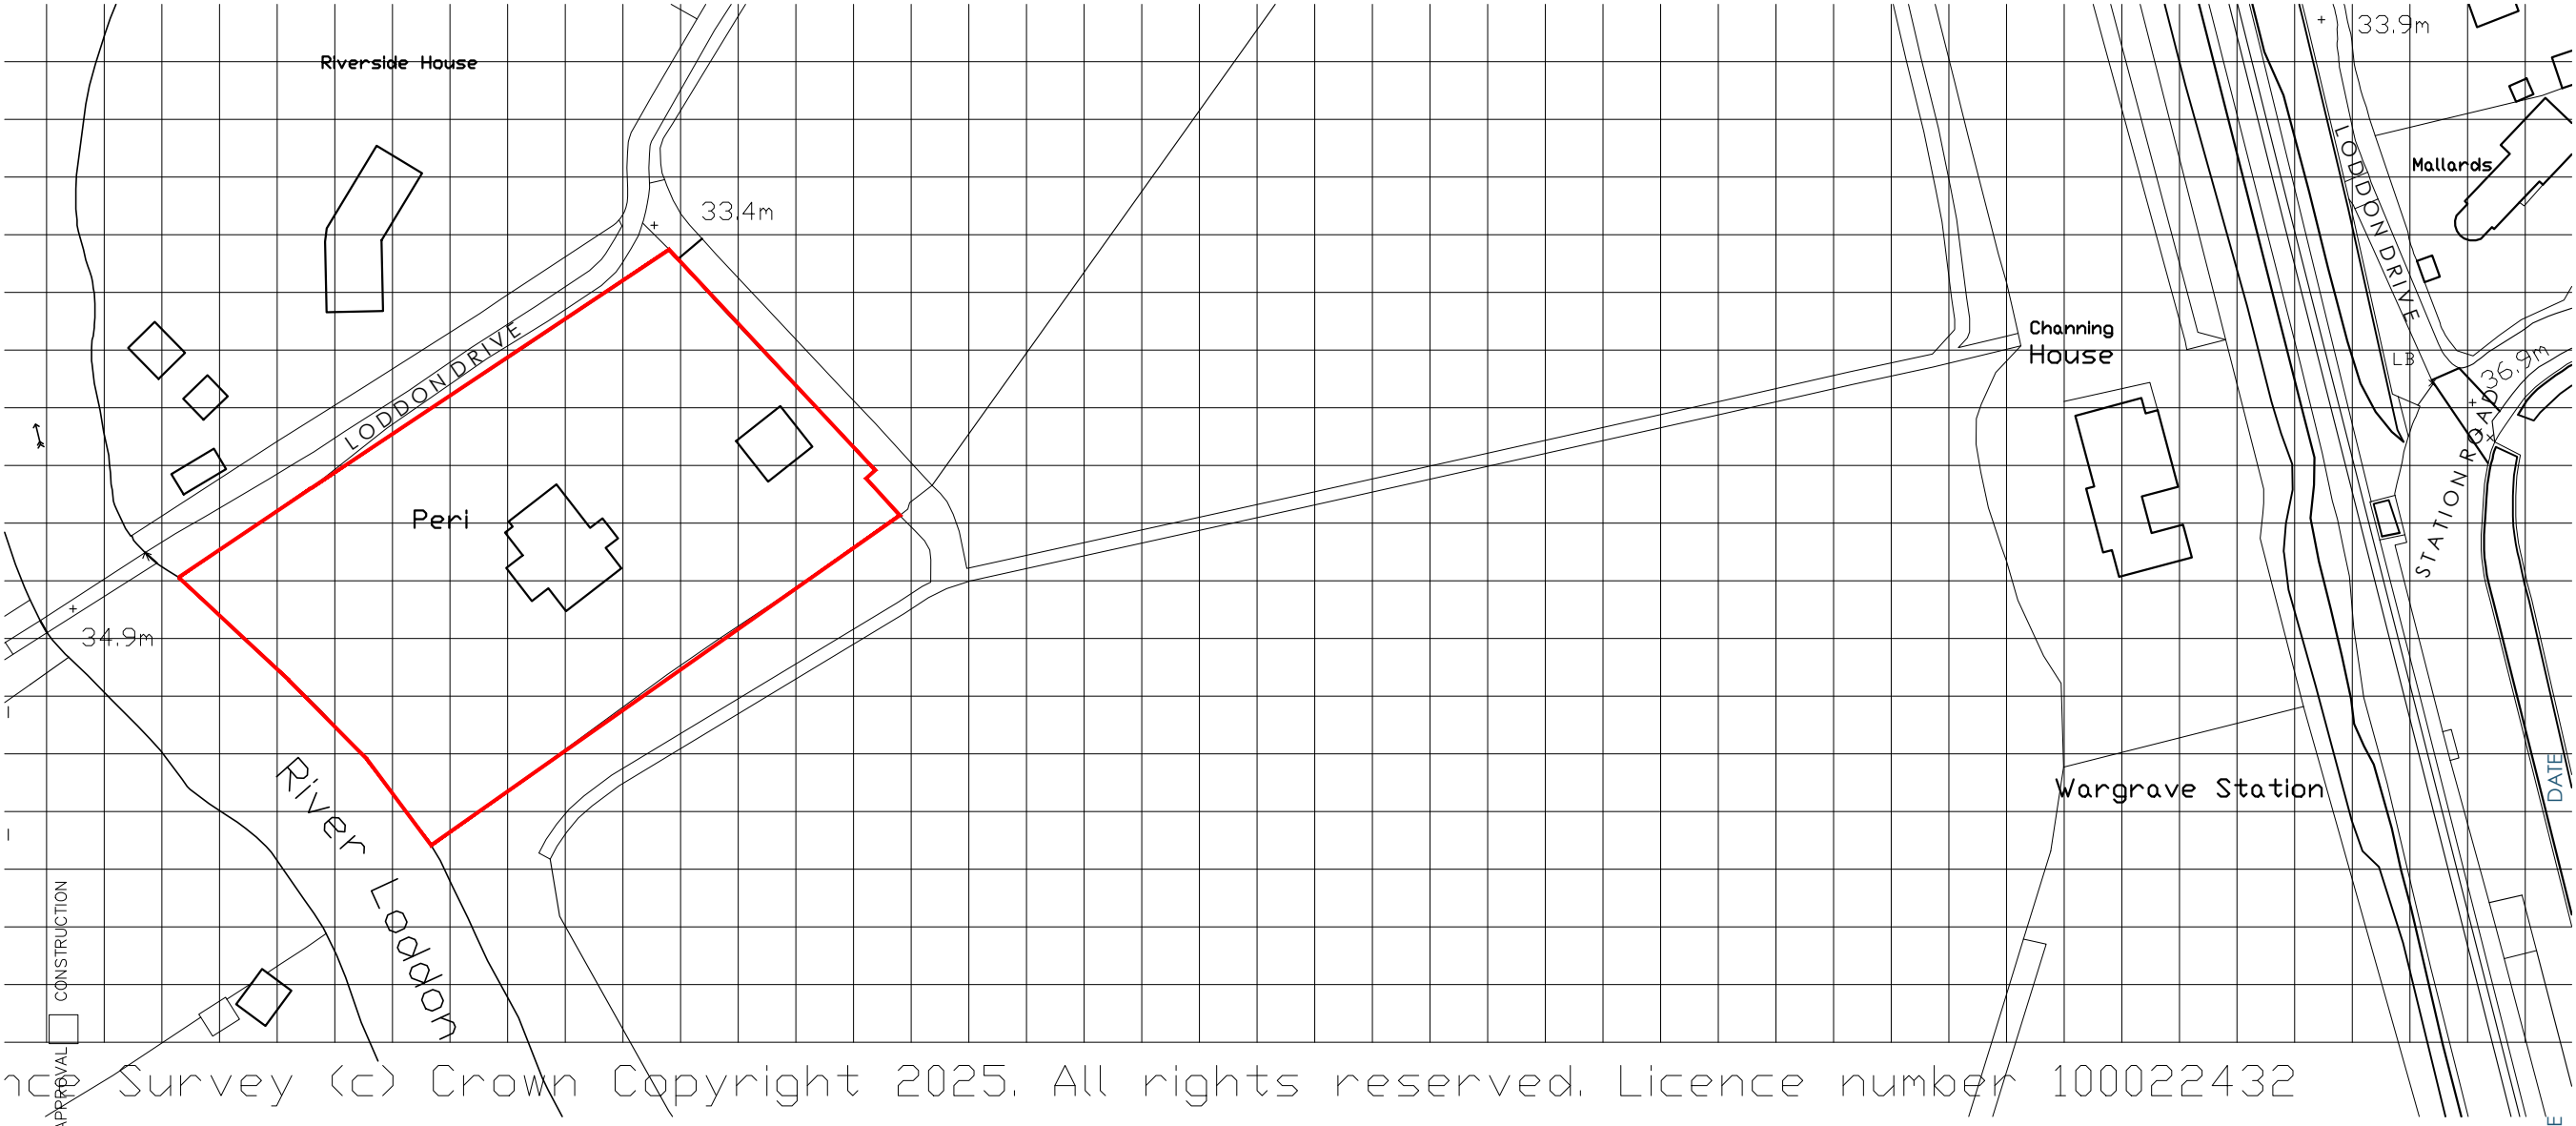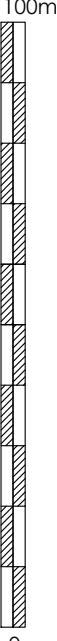

CLIENT

Mr & Mrs Abbott

-

-

DRG TITLE

Location Plan

JOB TITLE

Proposed extension

Peri, Loddon Drive

Wargrave

JOB No.

2042

DWG No.

P01

REV.

-

DATE

June 2025

SCALE

1:1250



Anne Owen Architects Ltd
24 Springfield Park, Twyford, Reading RG10 9JH
+44(0)118 932 0846 / 07788 262602
anne@annehearchitect.co.uk
www.annehearchitect.co.uk
Director: Anne Owen BA(Hons) BA(Ch RIBA)
Company Registered in England & Wales No. 8861202