






FRONT

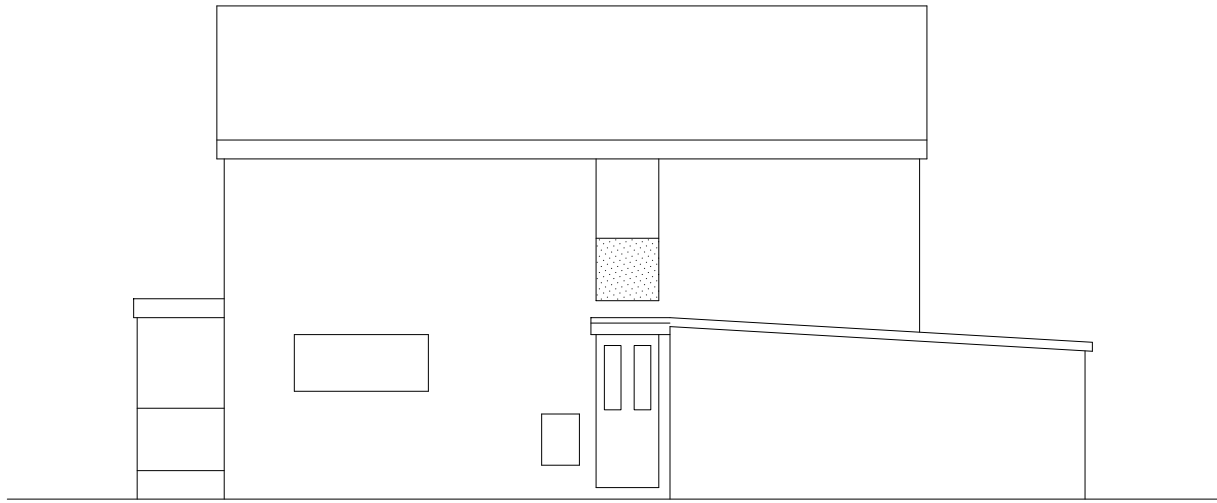


SIDE

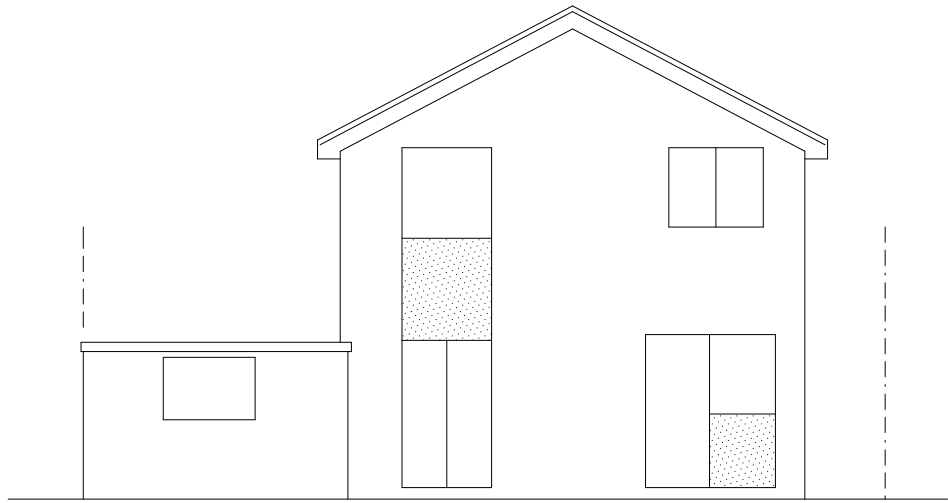

REAR

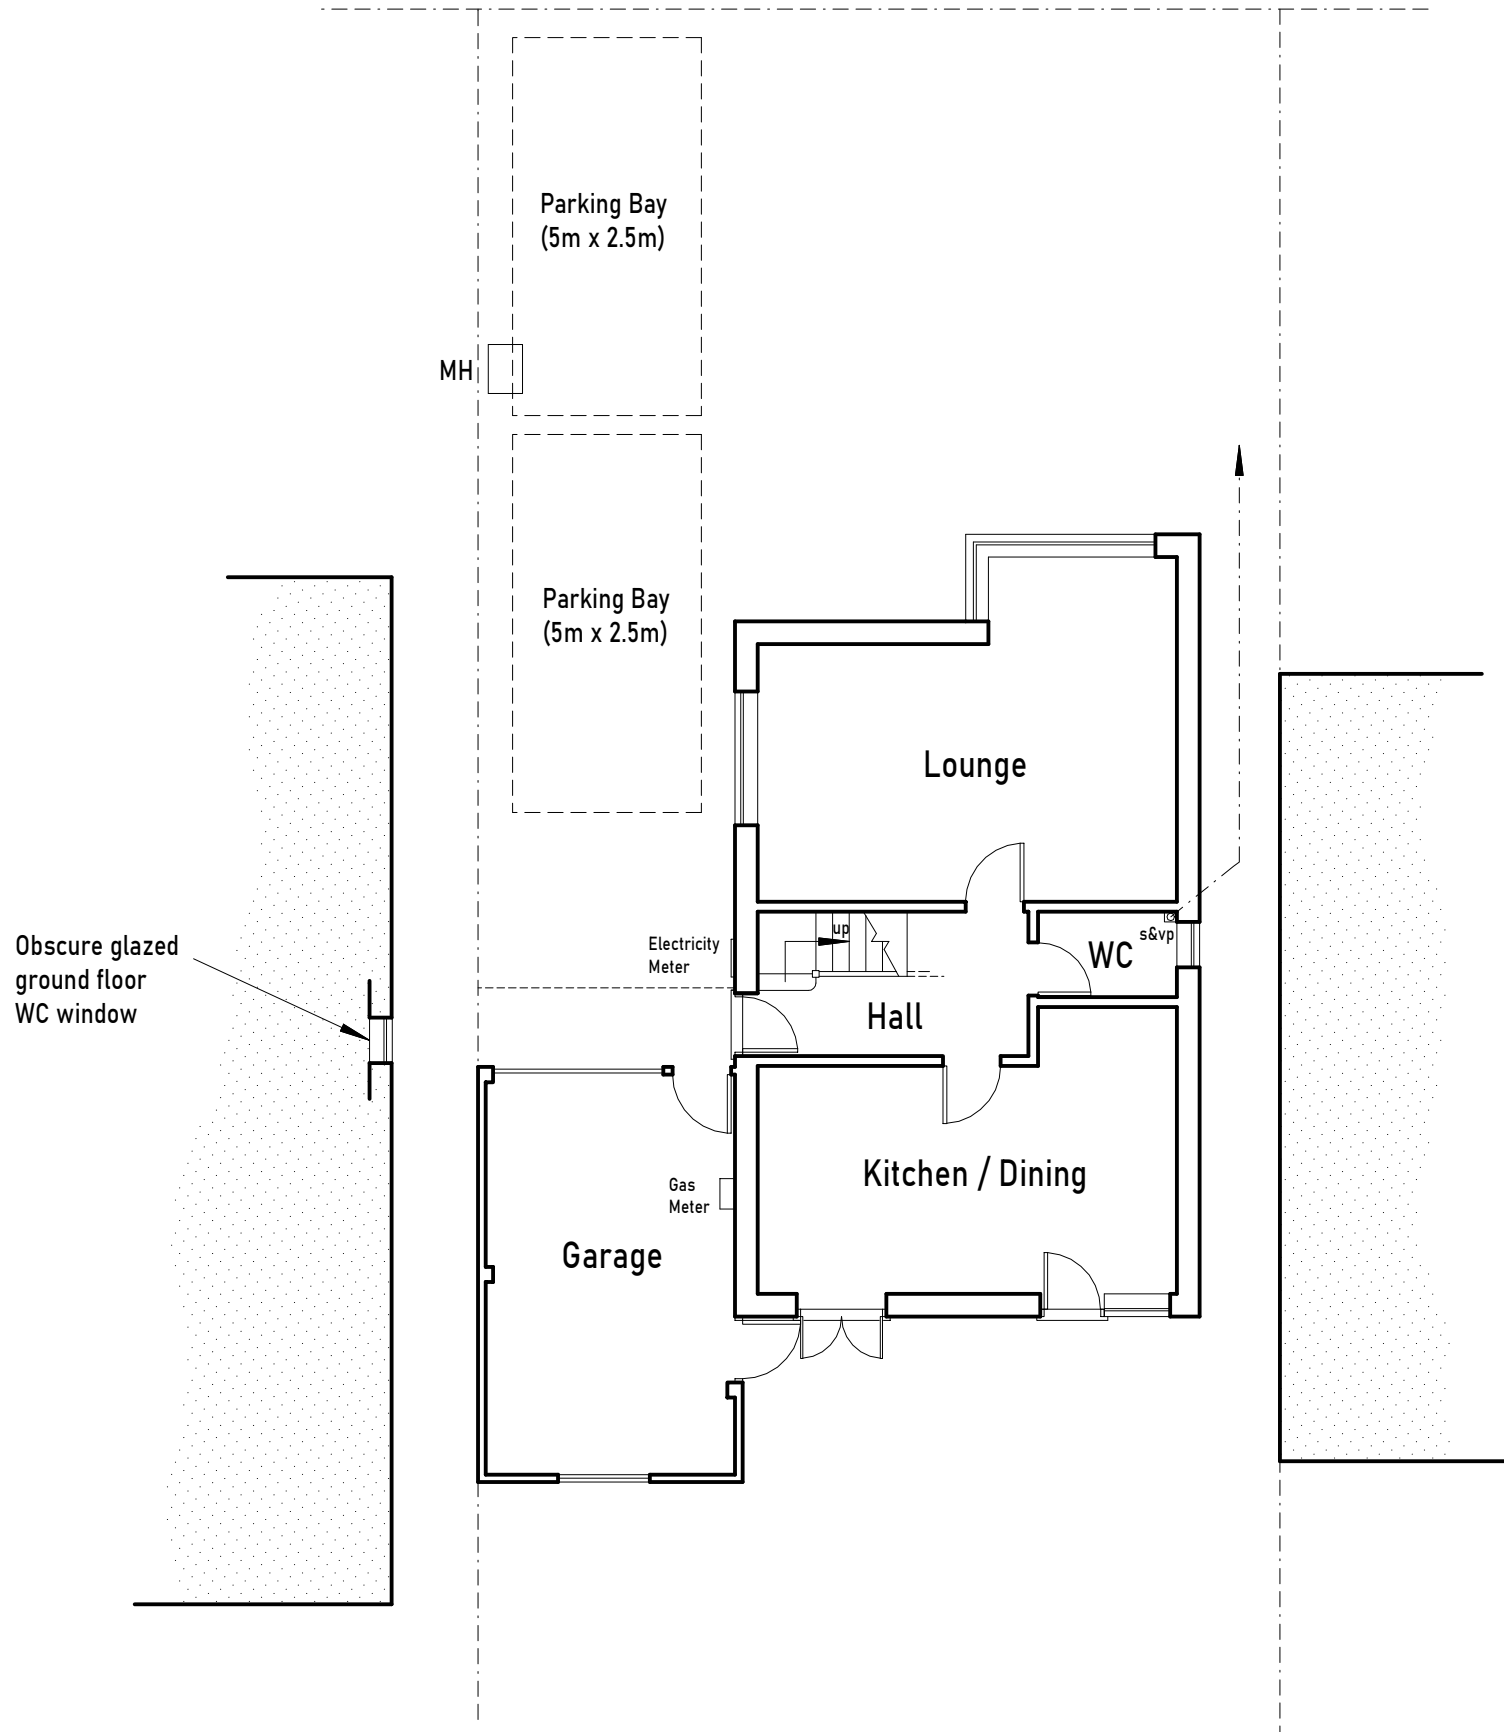

EXISTING GROUND FLOOR PLAN

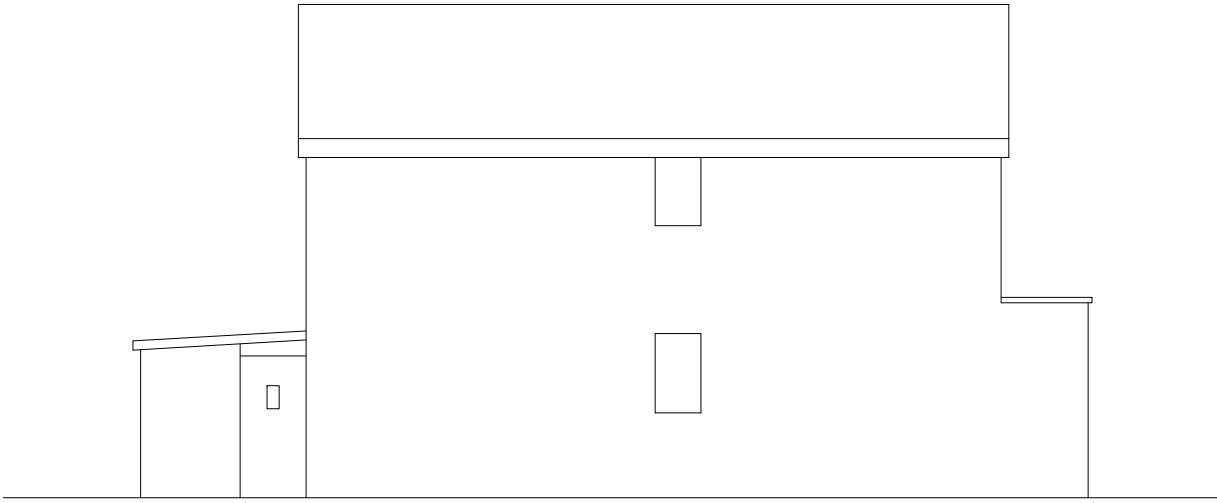

SIDE

	S BIDDLE Ltd		Stephen Biddle BSc CEng FICE	
	Email: stephen@sbiddle.co.uk		Mob: 07864 122 313	Web: www.sbiddle.co.uk
Client	Mr & Mrs G. Collings			
Address	31 Mallard Close, Twyford, Reading RG10 0BE			
Drwg No	COLLINGS-0925-04			Scale: (A2) 1:100
Title	EXISTING PLAN AND ELEVATIONS			
2m		4m	6m	8m

Revision			