




Notes				
The Contractor is to check all dimensions and conditions on site before commencing. Do not scale from this drawing. This drawing remains the copyright of POZZONI Architecture Ltd.				
Scale Bars TO BE USED ONLY AS GUIDANCE				
1:5	mm	50	150	250
1:10	mm	100	300	500
1:20	mm		500	800
1:50	mm	500	1500	2500

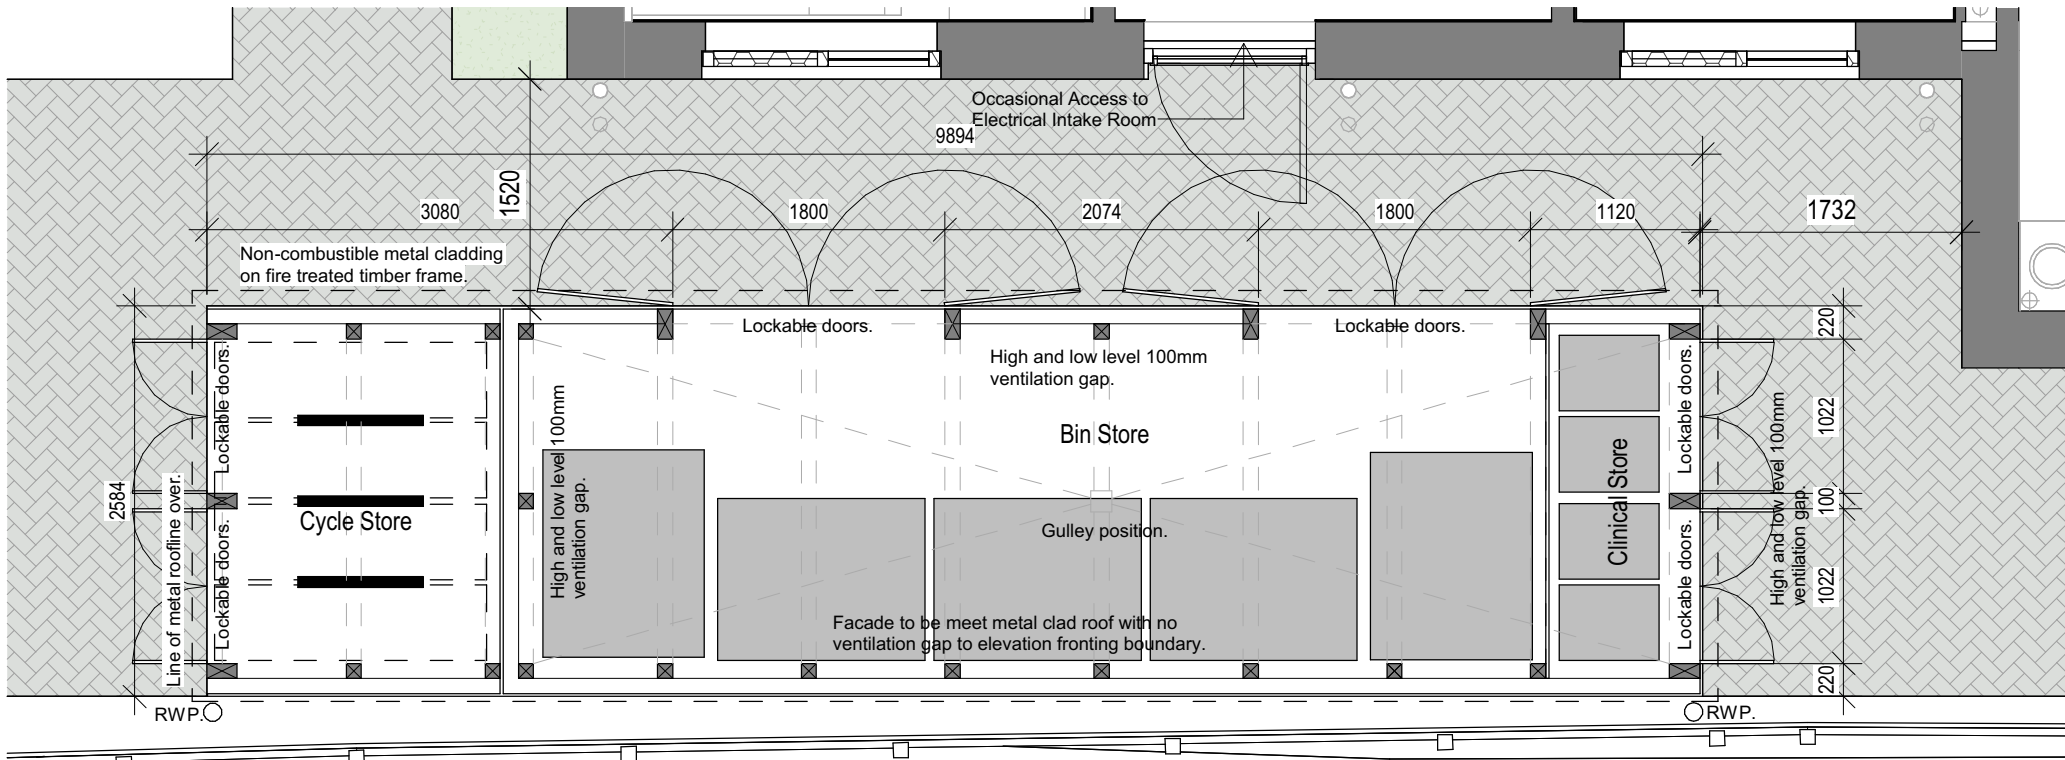

Cycle and Bin Store
1 : 50

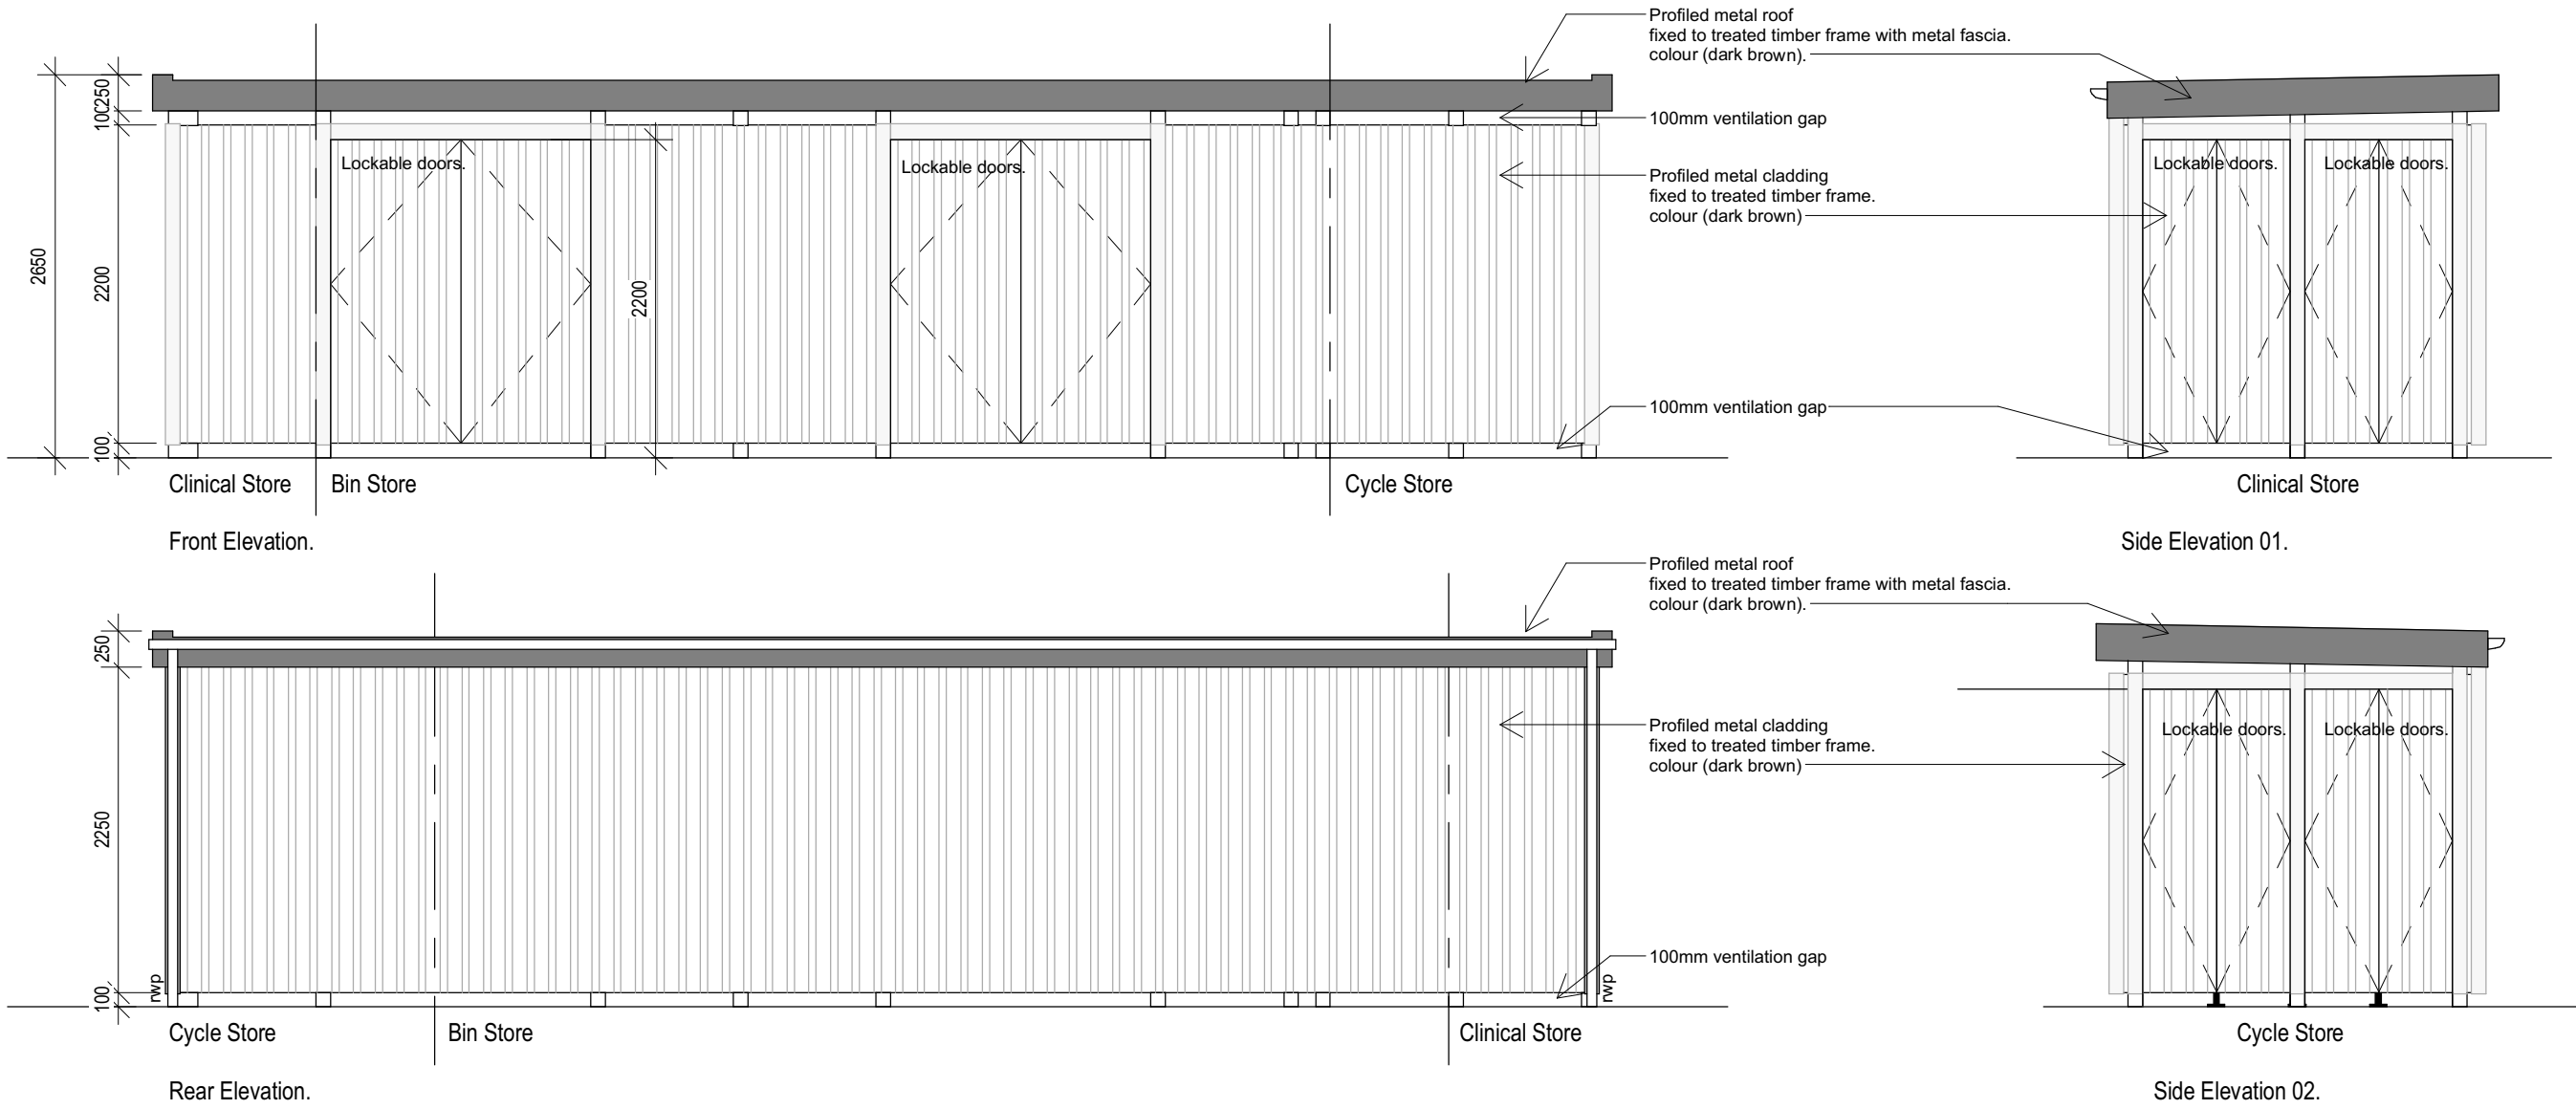

Bin and Cycle Store Elevations
1 : 50

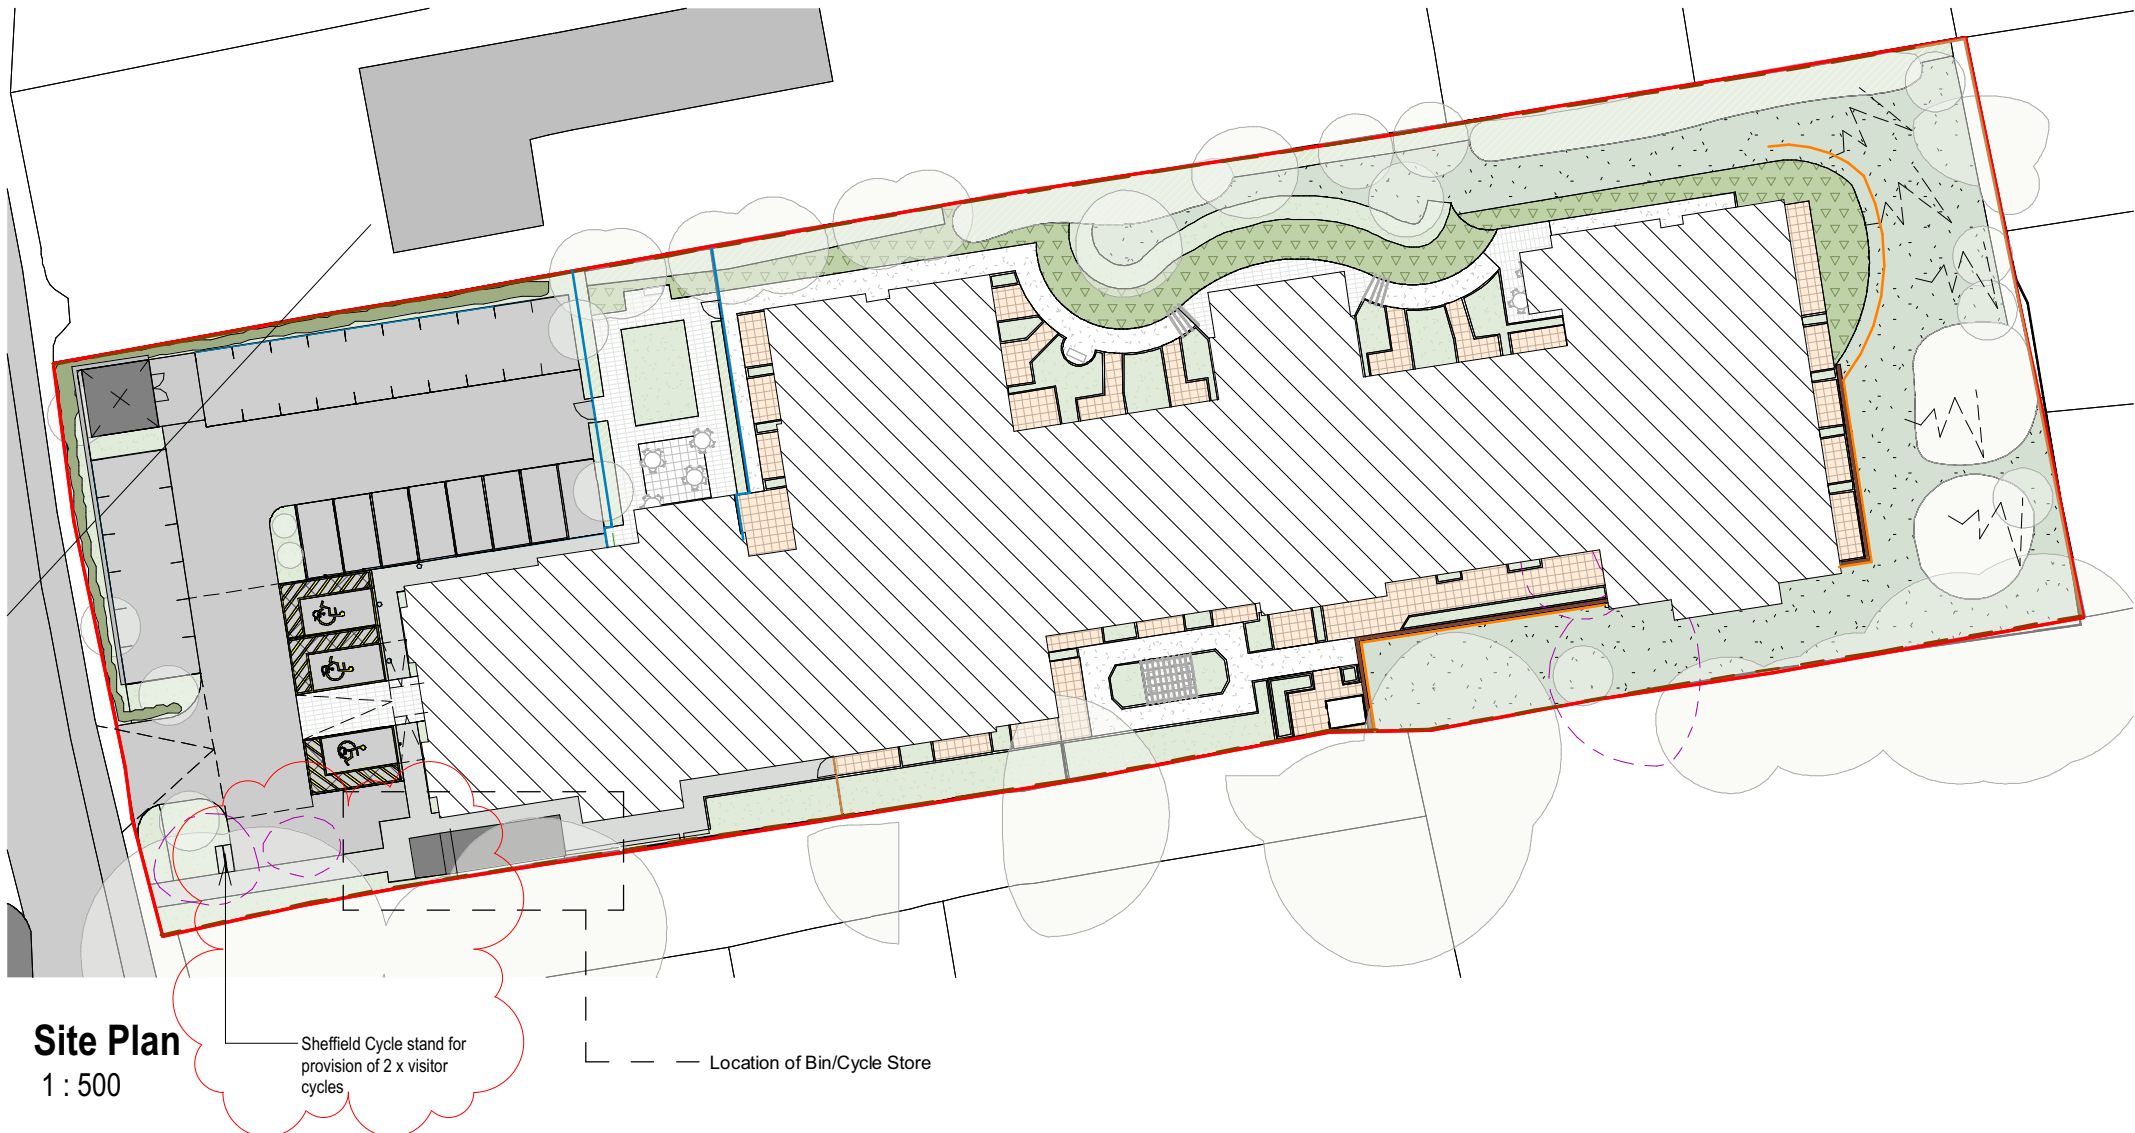

C02	Visitor cycle storage added	AMC	17.04.25
C01	Construction issue	AMC	17.04.25
Rev	Description	By	Date
Client	Aedifica UK		
Job	The Mount, Wargrave		
Drawing	Bin & Cycle Store		
Iss Ref	P02 Ref	Rev	C02
8012			
Date	17/04/25	Scale	As indicated @ A2
3D CoOrd	JG	2D CoOrd	AMS
3D CoOrd	JG	2D CoOrd	AMS
Project Status	Planning	Tender	Construction
Design	Contract		As Built

pozzoni

10-12 Emerald Street London WC1N 3QA	Woodville House 2 Woodville Road Altrincham WA14 2FH
+44 20 7078 0079 architects@pozzoni.co.uk	+44 161 928 7848 www.pozzoni.co.uk