

REAR ELEVATION

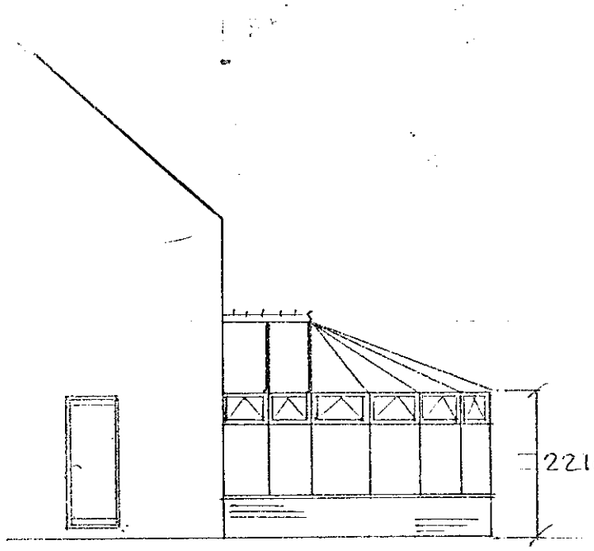

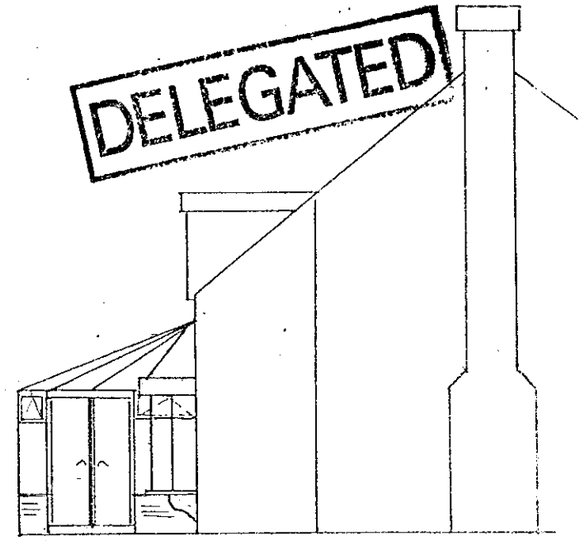

SIDE ELEVATIONS

DELEGATED

APPROVED

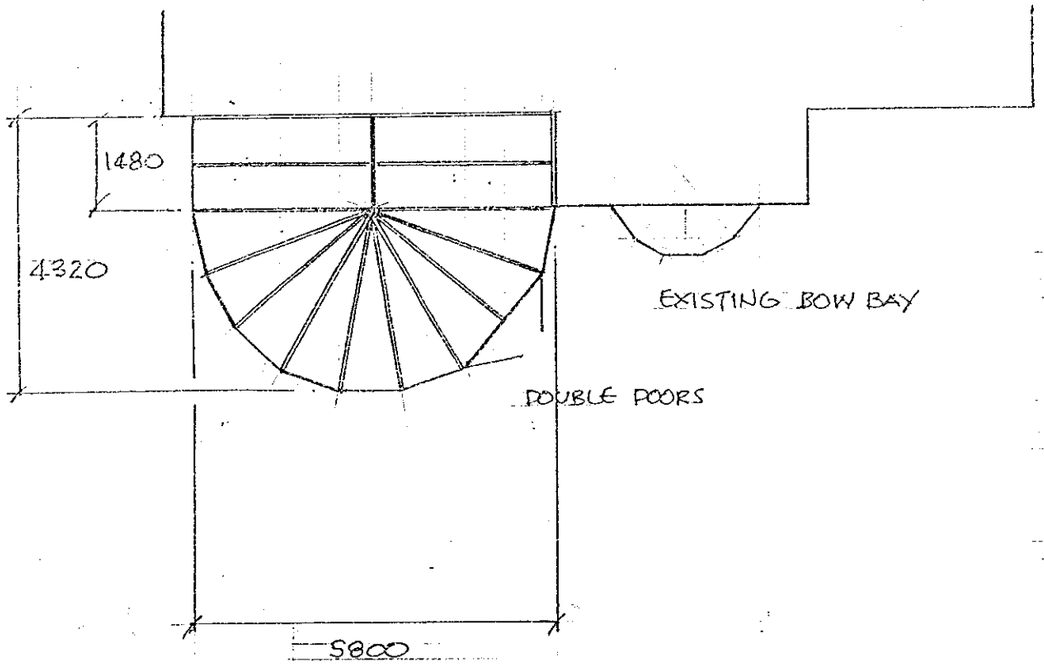



NOTES:

PROPOSED CONSERVATORY IN WHITE PVCu FRAMEWORK

DOUBLE GLAZED PANELS INC. FANLIGHTS, DOUBLE DOORS

BRICKWORK TO MATCH EXISTING

R.W.P TO SOAKAWAY

SIZE: WIDTH 5800, DEPTH 4320, RIDGE 3310

CAVENDISH HOUSE
Conservatories of Distinction
3 Tower Estate, Warpsgrove Lane, Chalgrove, OXFORD, OX9 7XZ
Telephone: (0865) 890557 Fax: (0865) 891569

NAME MR & MRS A. GREEN

ADDRESS

6 SHIPLEY CLOSE
WOODLEY, READING
BERKS
RG 5, 4 RT

Scale. 1 : 100

Date. 01-06-00

Drawn by.

Drawing No: PB 2027

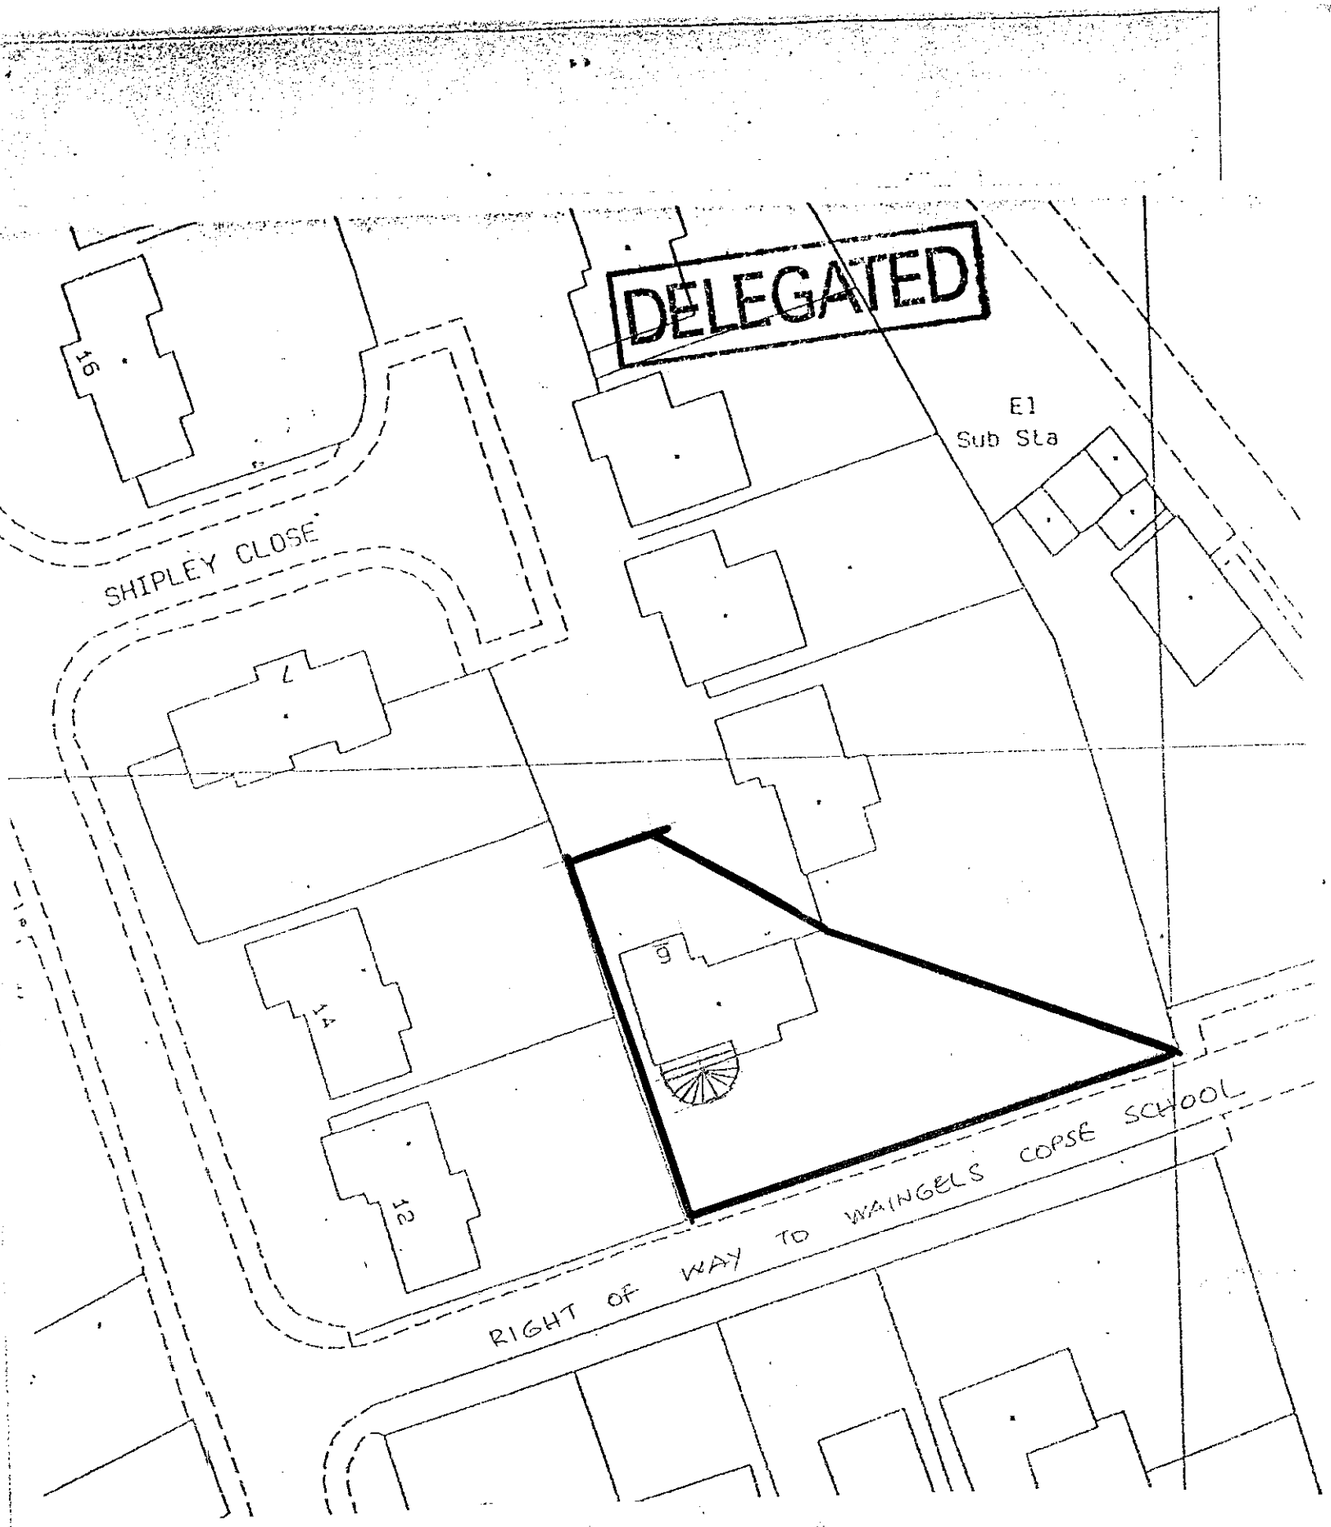

SITE PLAN 1 : 500

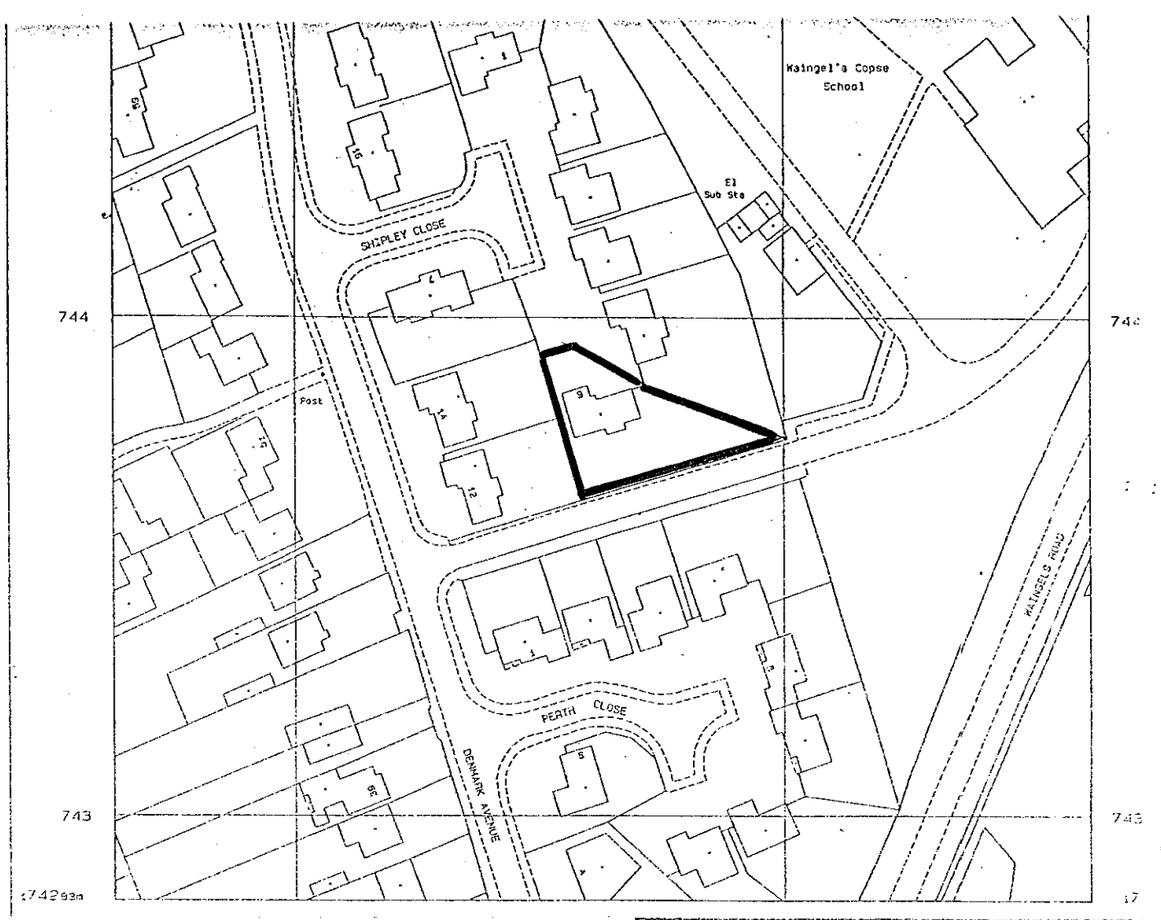

LOCATION PLAN
1 : 1250

APPROVED

0 10 20 30 40 50 60 70 80 90 100

CAVENDISH HOUSE
Conservatories of Distinction

3 Tower Estate, Warpsgrove Lane, Chalgrove, OXFORD, OX9 7XZ
Telephone: (0865) 890557 Fax: (0865) 891569

NAME MR. & MRS A. GREEN

ADDRESS
6, SHIPLEY CLOSE
WOODLEY, READING
BERKS RG5, 4RT

Scale. 1 : 500 , 1 : 1250

Date. 07-06-00

Drawn by. HG

Drawing No: PB 2027 / 2

12.JAN.2006* 1752

Red Brick, white UPVC windows + doors
white fascia boards + guttering
clay pantile roof

No overlooking / over shadowing