south east elevation 1:50

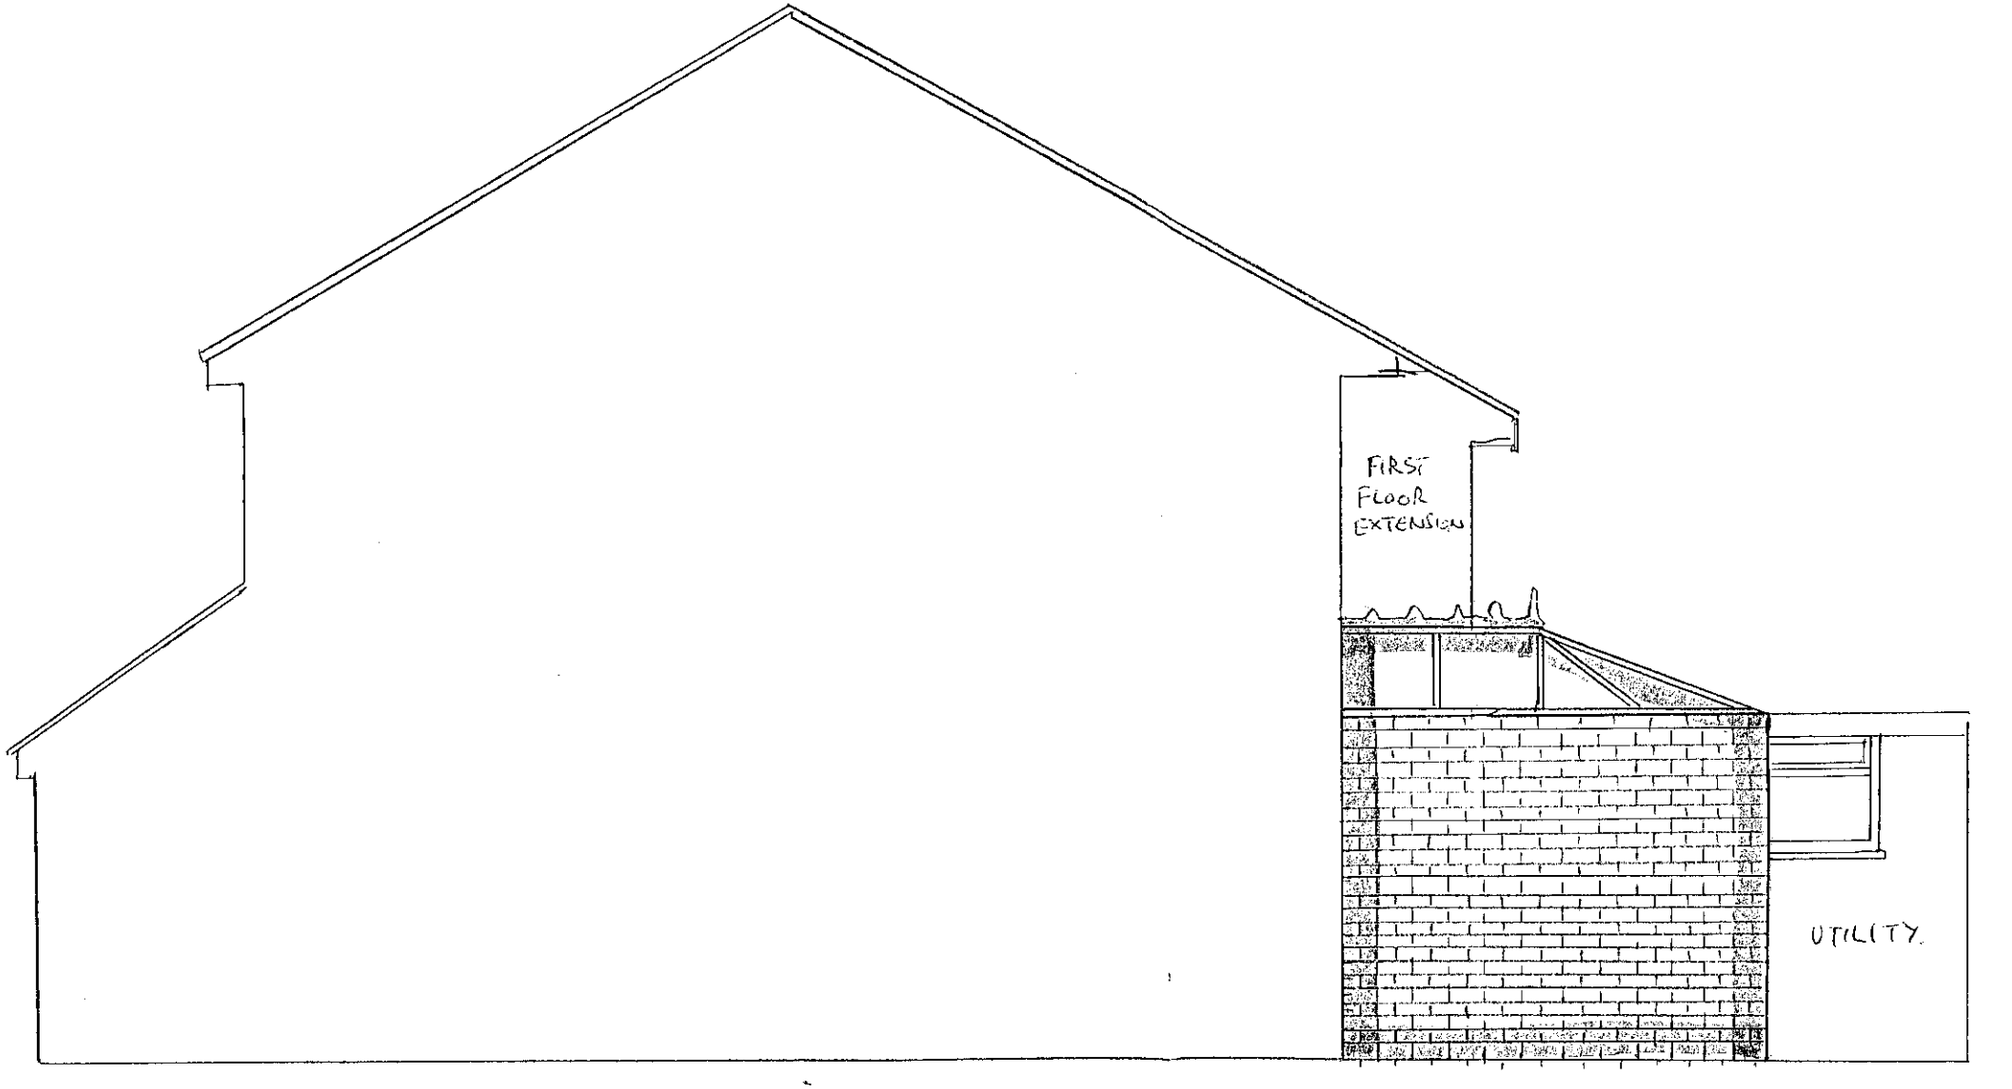

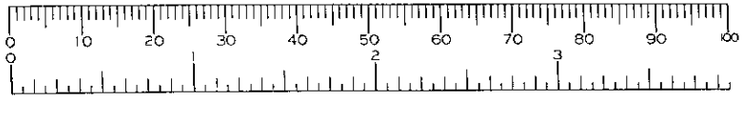

20.JUN.2000* 1769

APPROVED

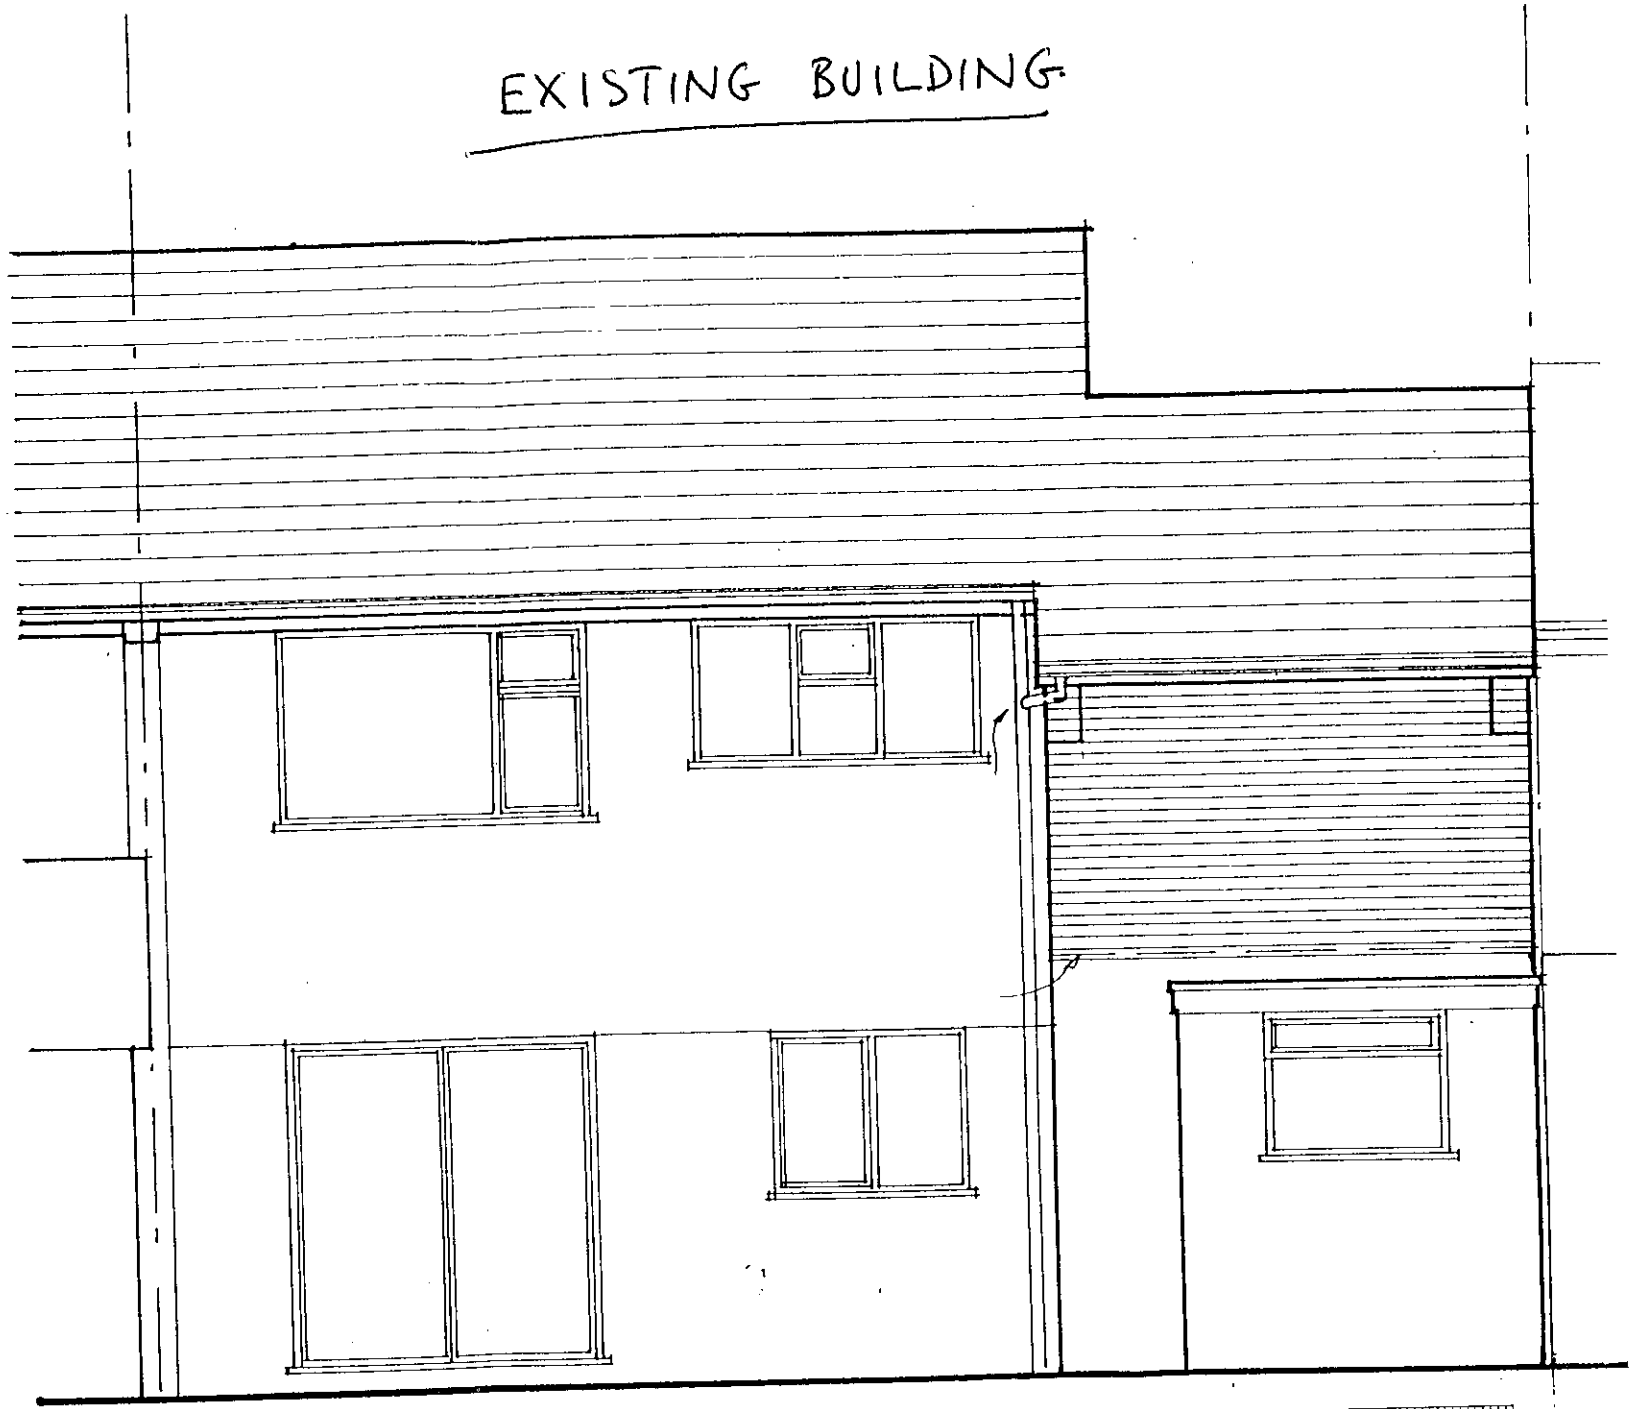

north east elevation 1:50

20. JUN. 2000* 1769

20. JUN. 2000* 1769

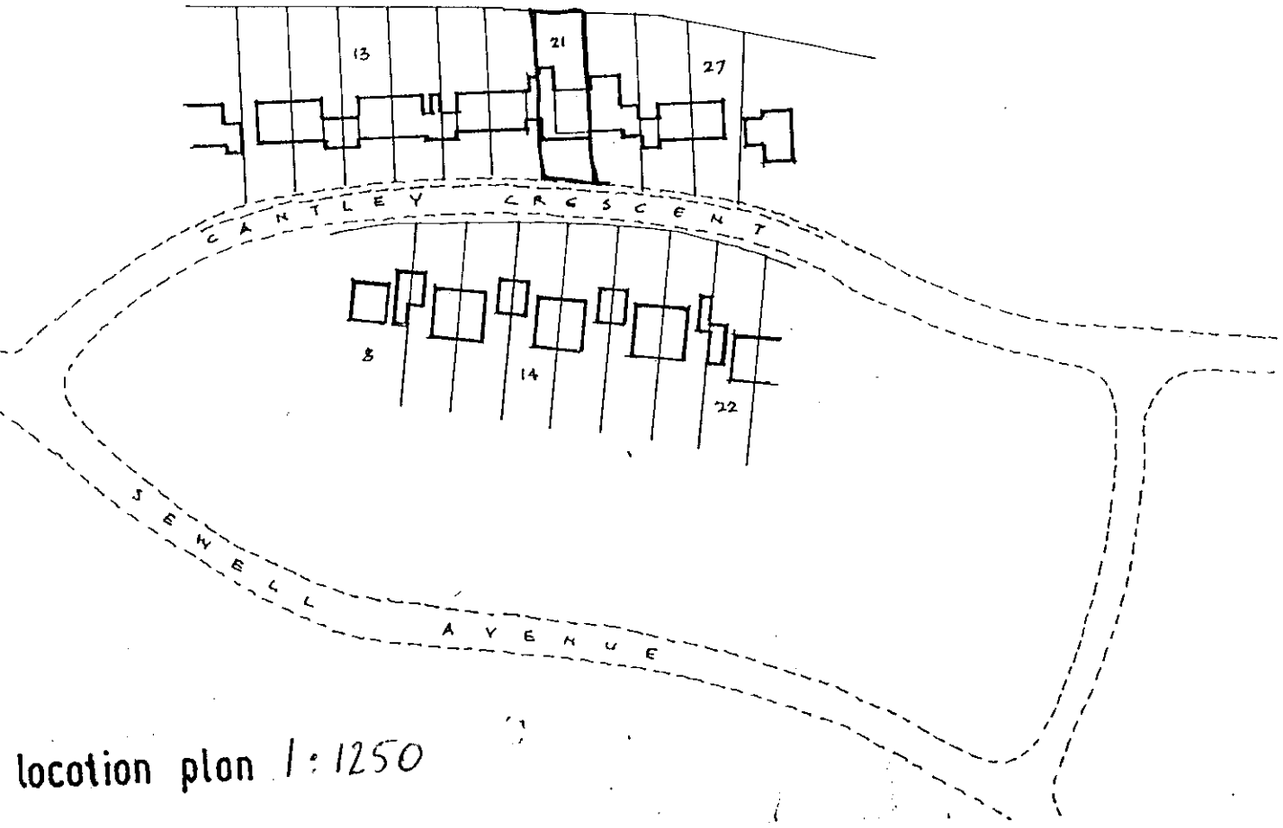

location plan 1:1250

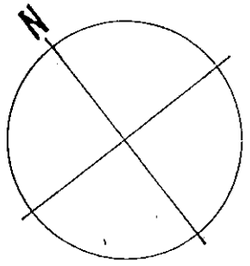

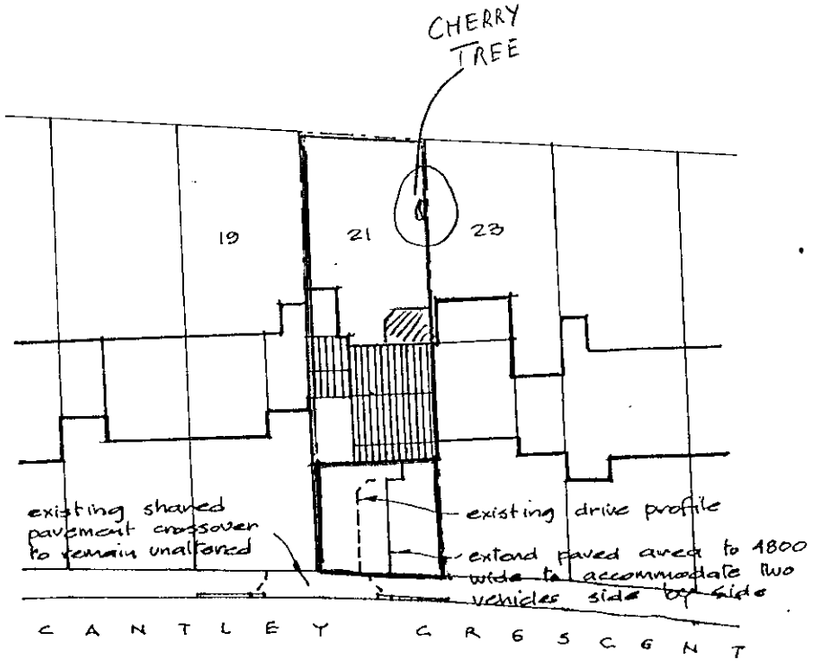

block plan 1:500

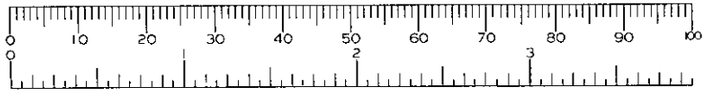

FLOOR PLAN 1:50

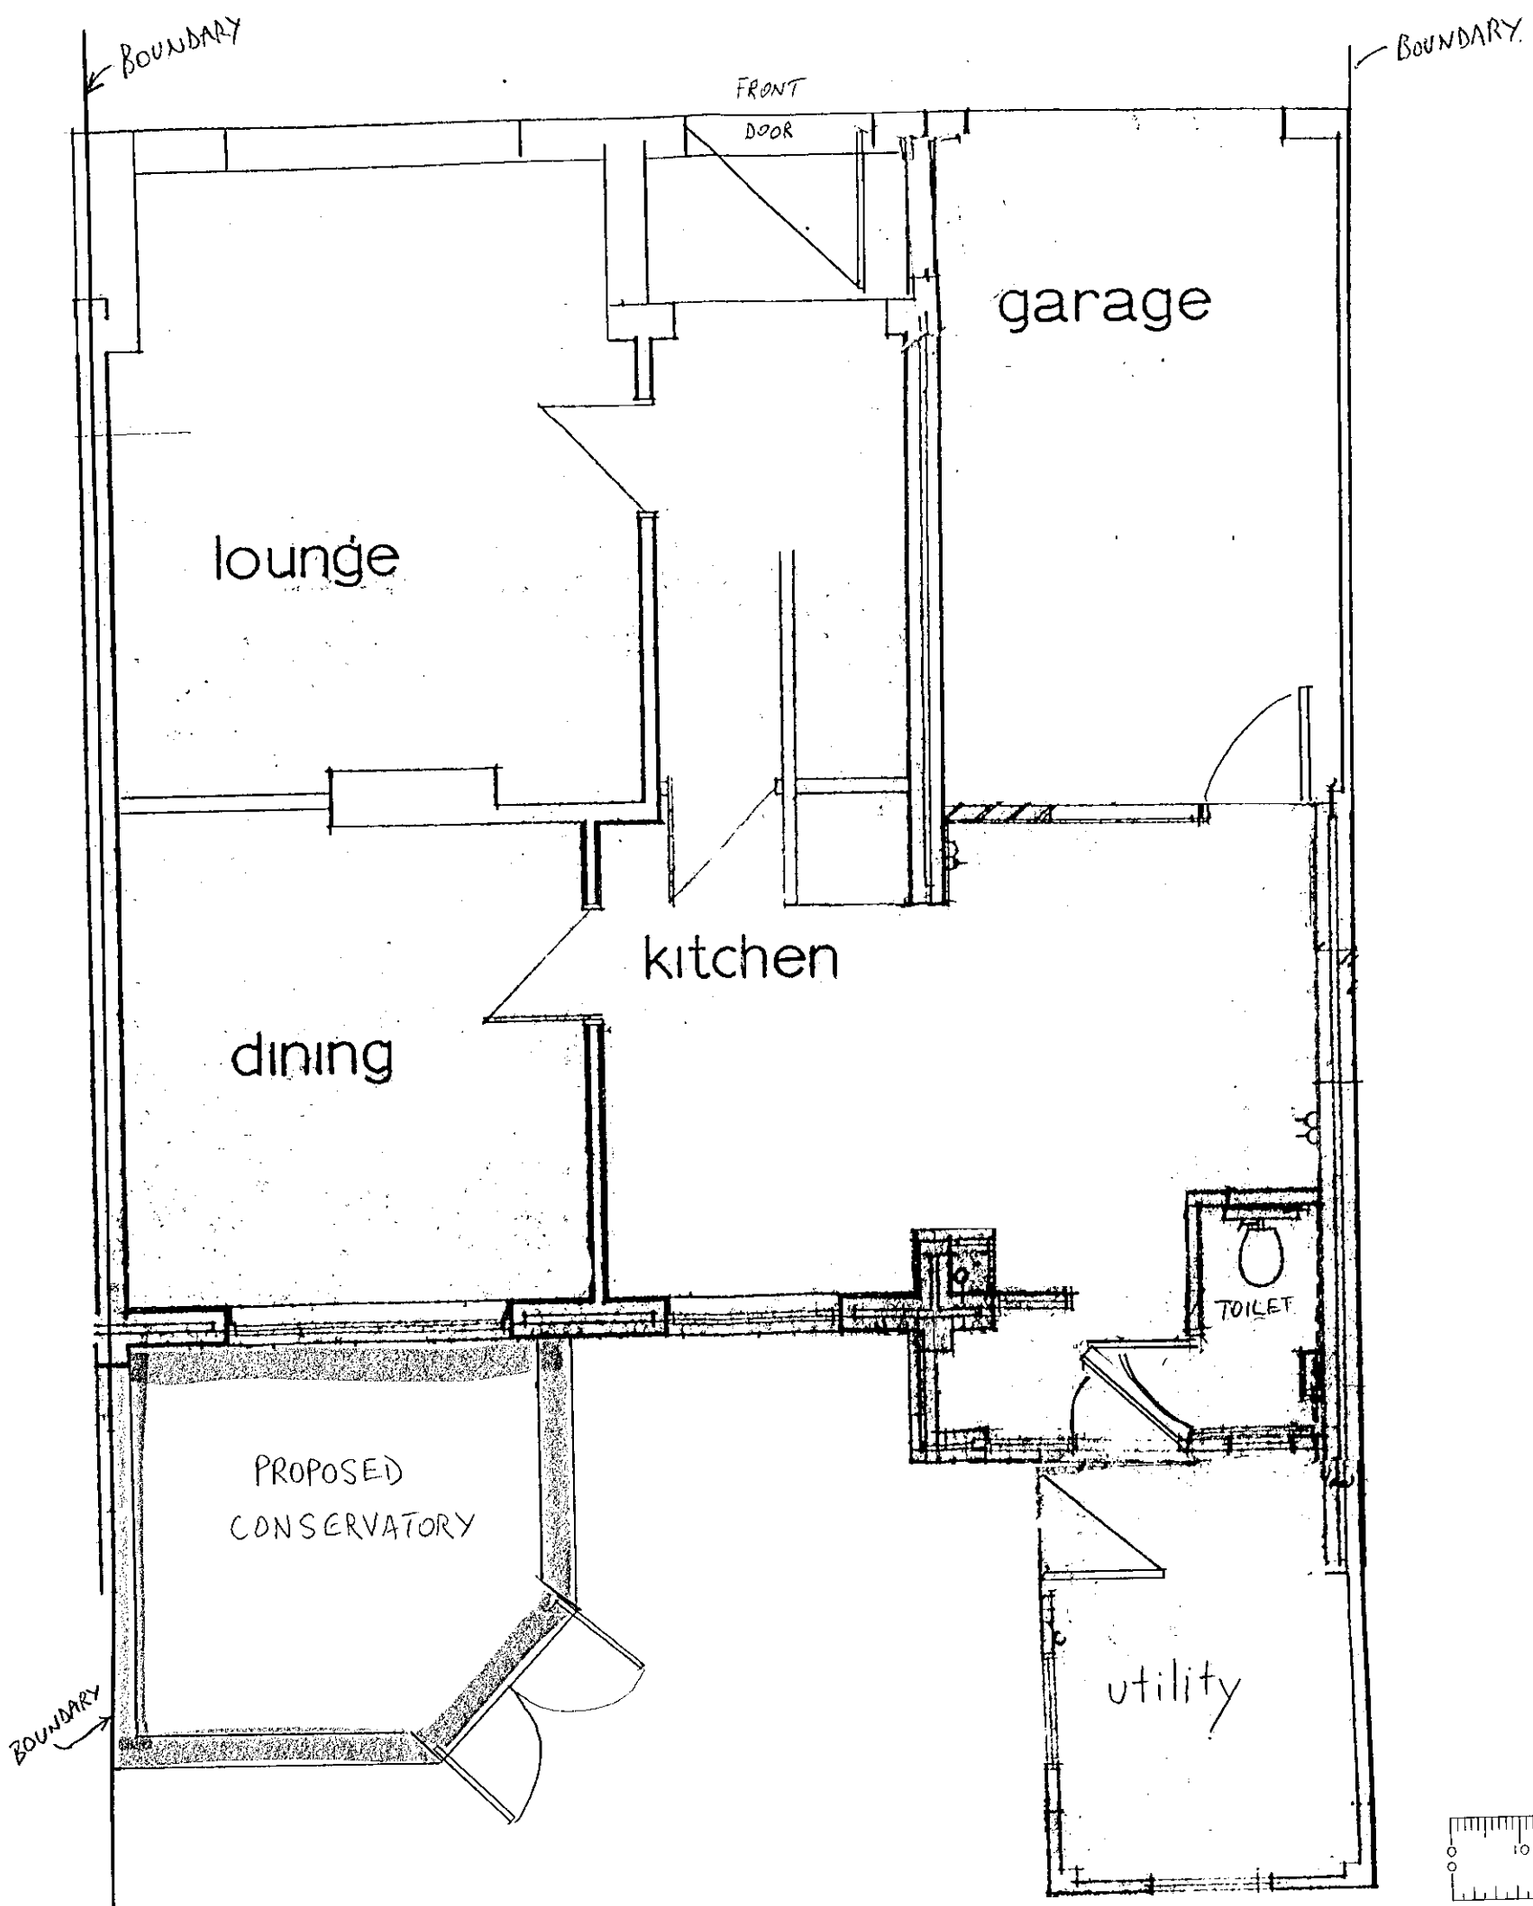

20 JUN 2000* 1769
APPROVED

north west elevation 1:50

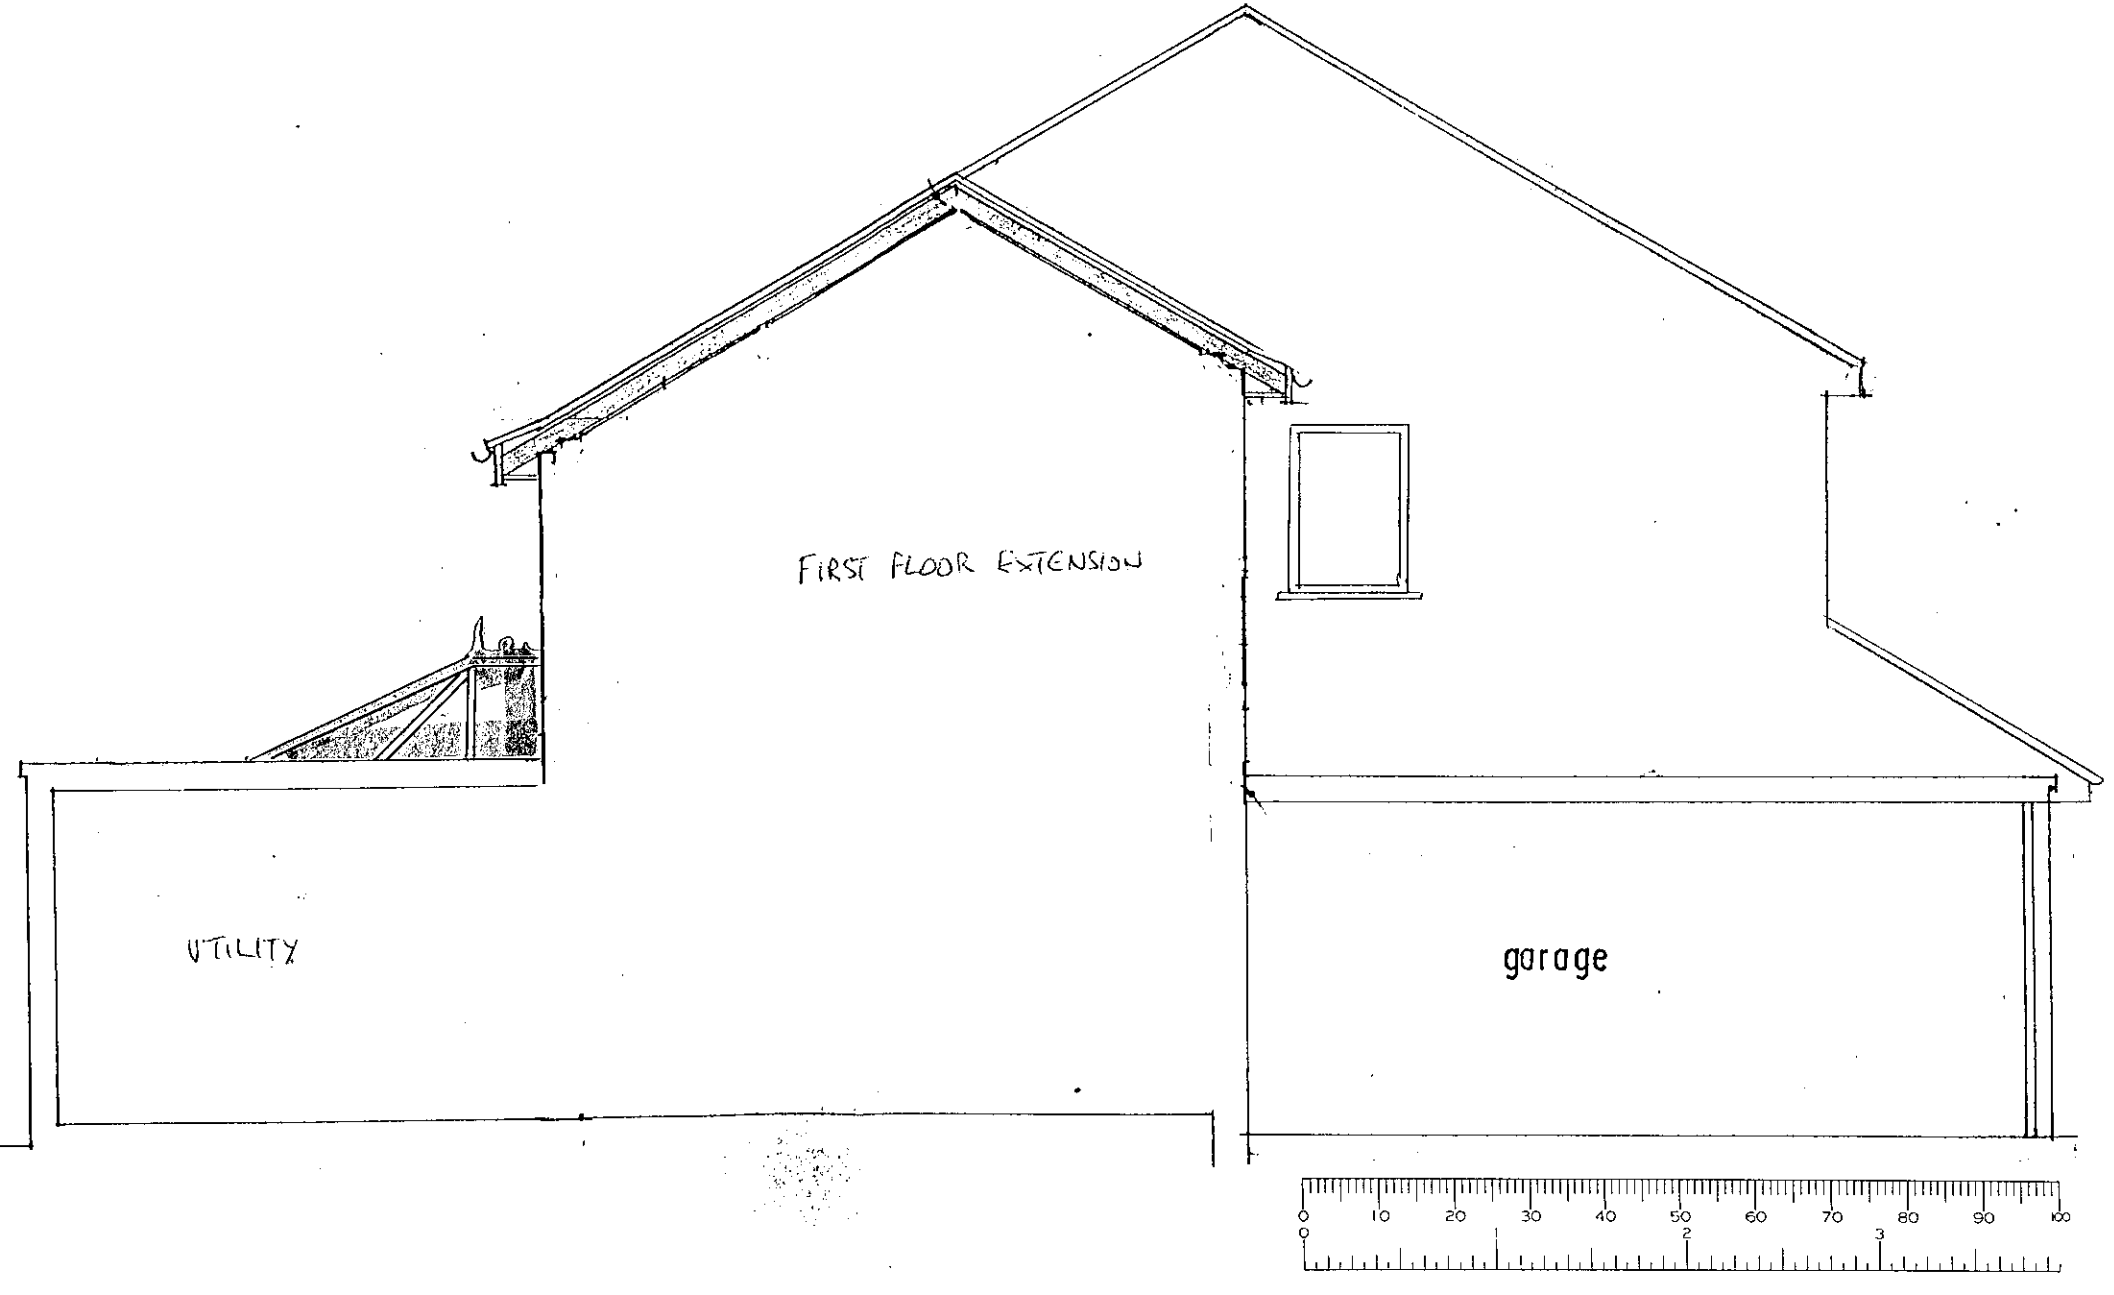

20.JUN.2000* 1769

Micro Clinic

CONCAD

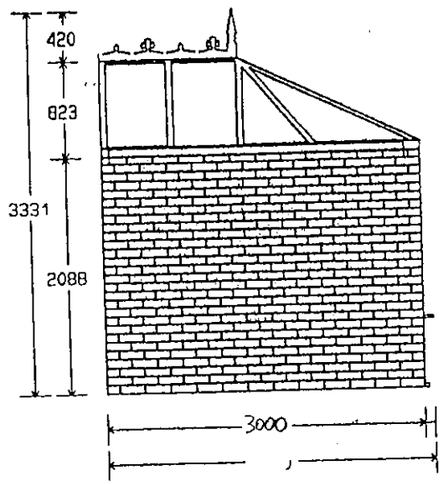

Left Elevation

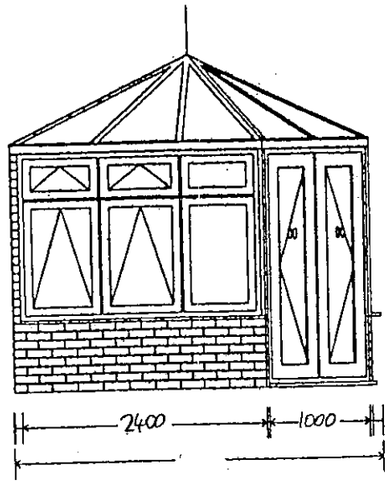

Front Elevation

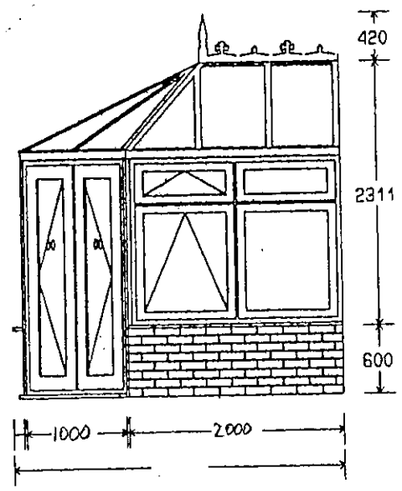

Right Elevation

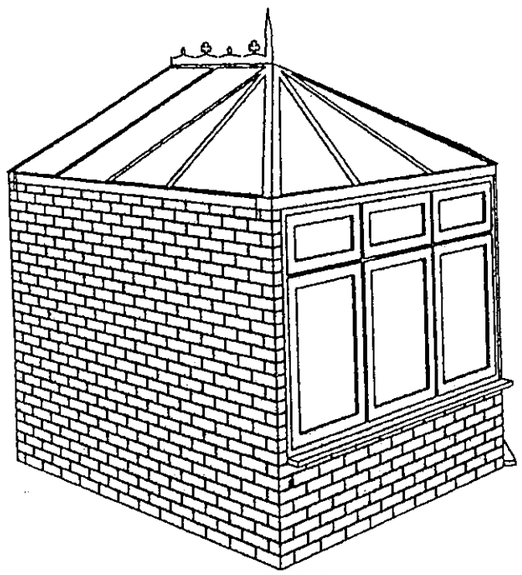

Perspective

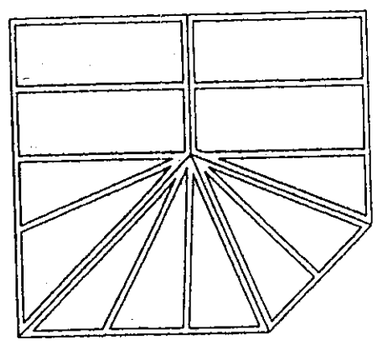

Roof View

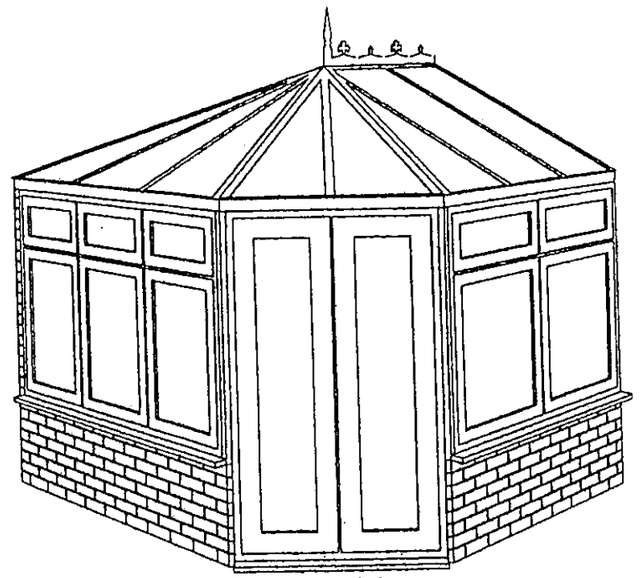

Perspective

PREPARED FOR :

All Dimensions Are Approx And Should Be Used For Presentation Purposes Only

PREPARED BY :M.W.Services

SCALE :

DATE :22 MAR 2000

DRAWING NO :343

20.JUN.2000* 1769