

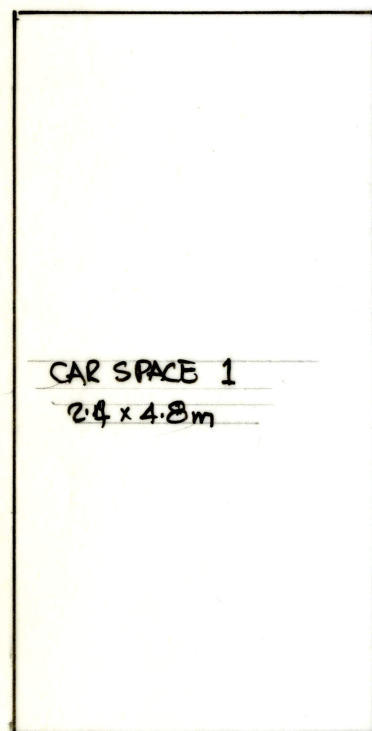
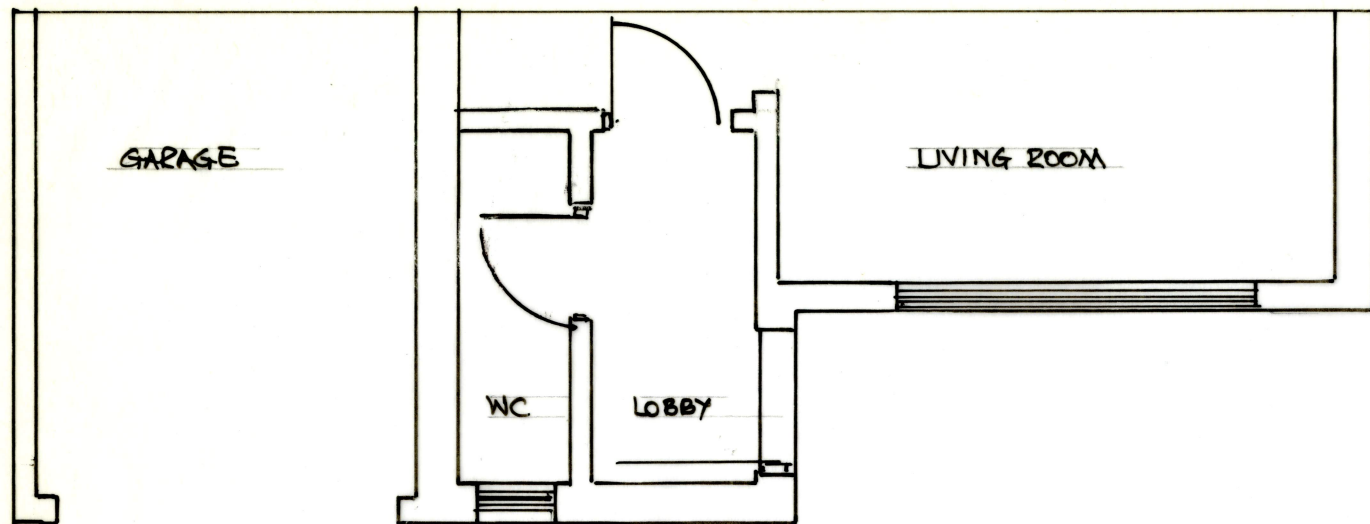



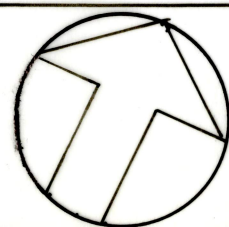


44

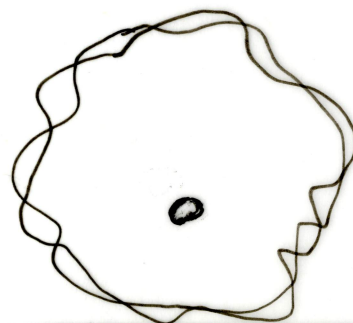


NORTH


PROCTORS ROAD

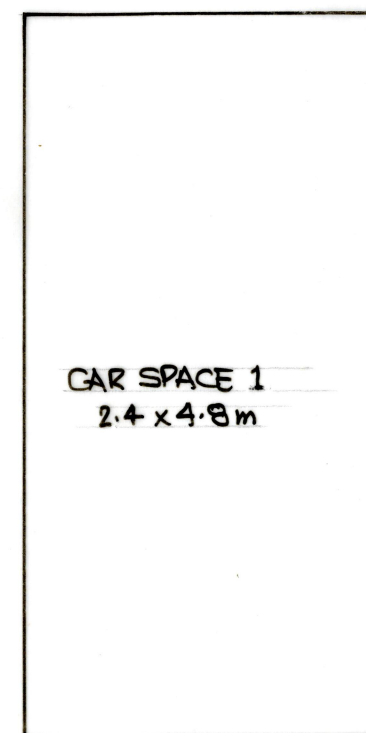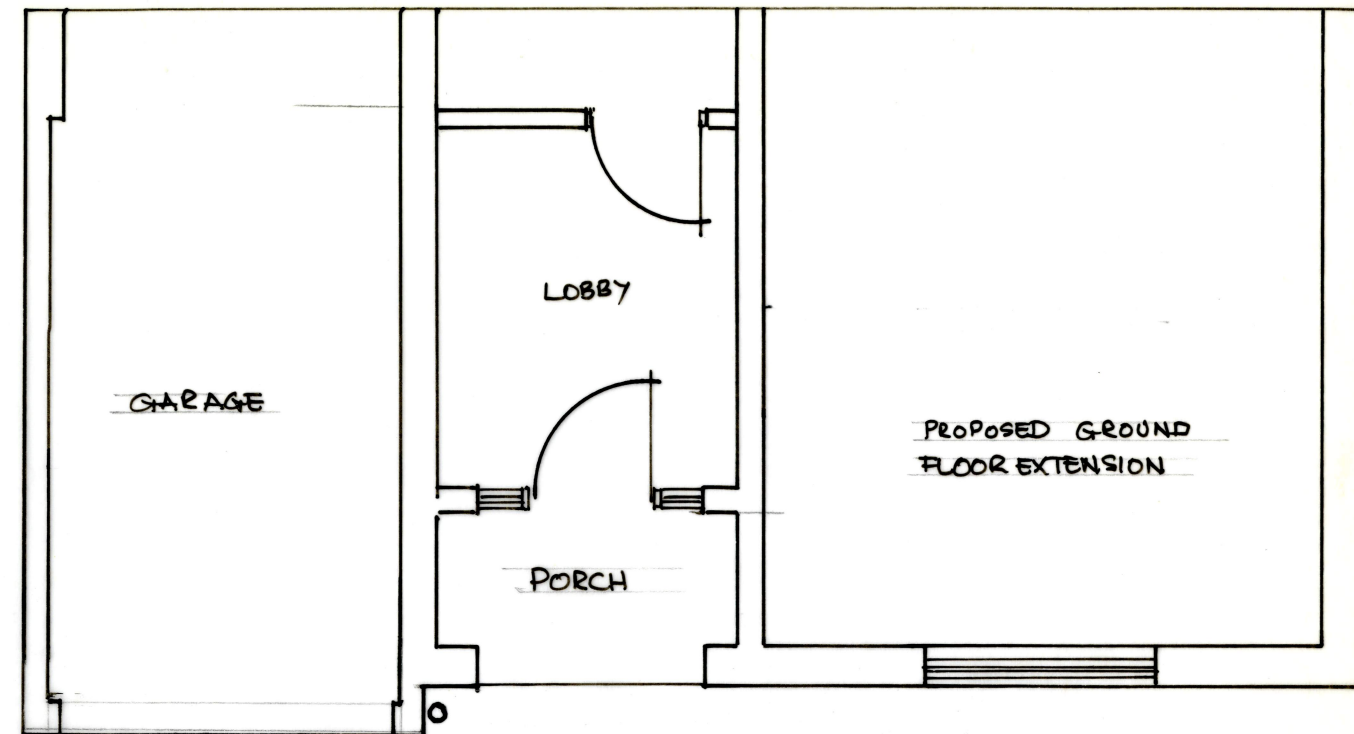

44

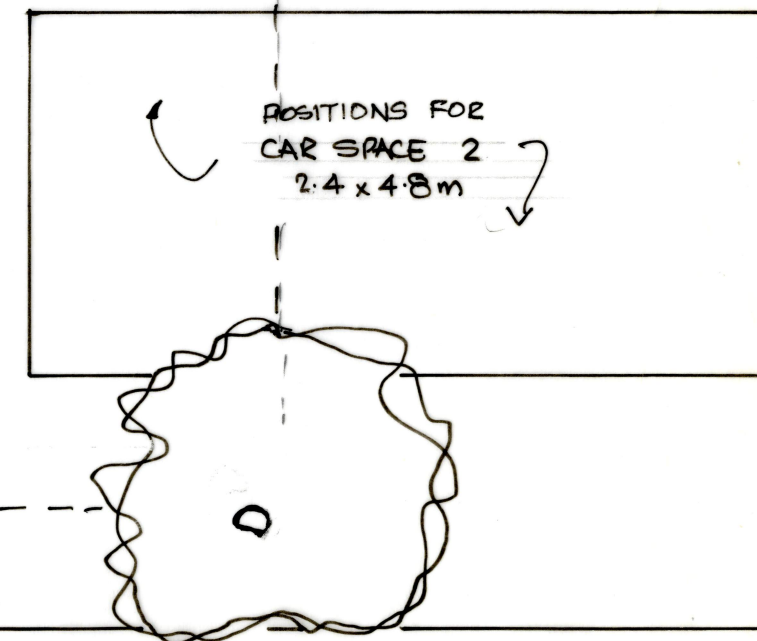

SCALE

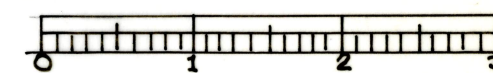

1:50

PROPOSED
FRONT, SIDE AND REAR EXTENSION

MRS & MRS DAVIES
44 PROCTORS ROAD WOKINGHAM
BERKSHIRE

PARKING LAYOUT

SCALE 1:50 DATE: SEPT 2015
DWG NO 44/04 REV: A

REV	DATE	NOTES
A	20.9.15	ISSUED WITH PLANNING APPLICATION