


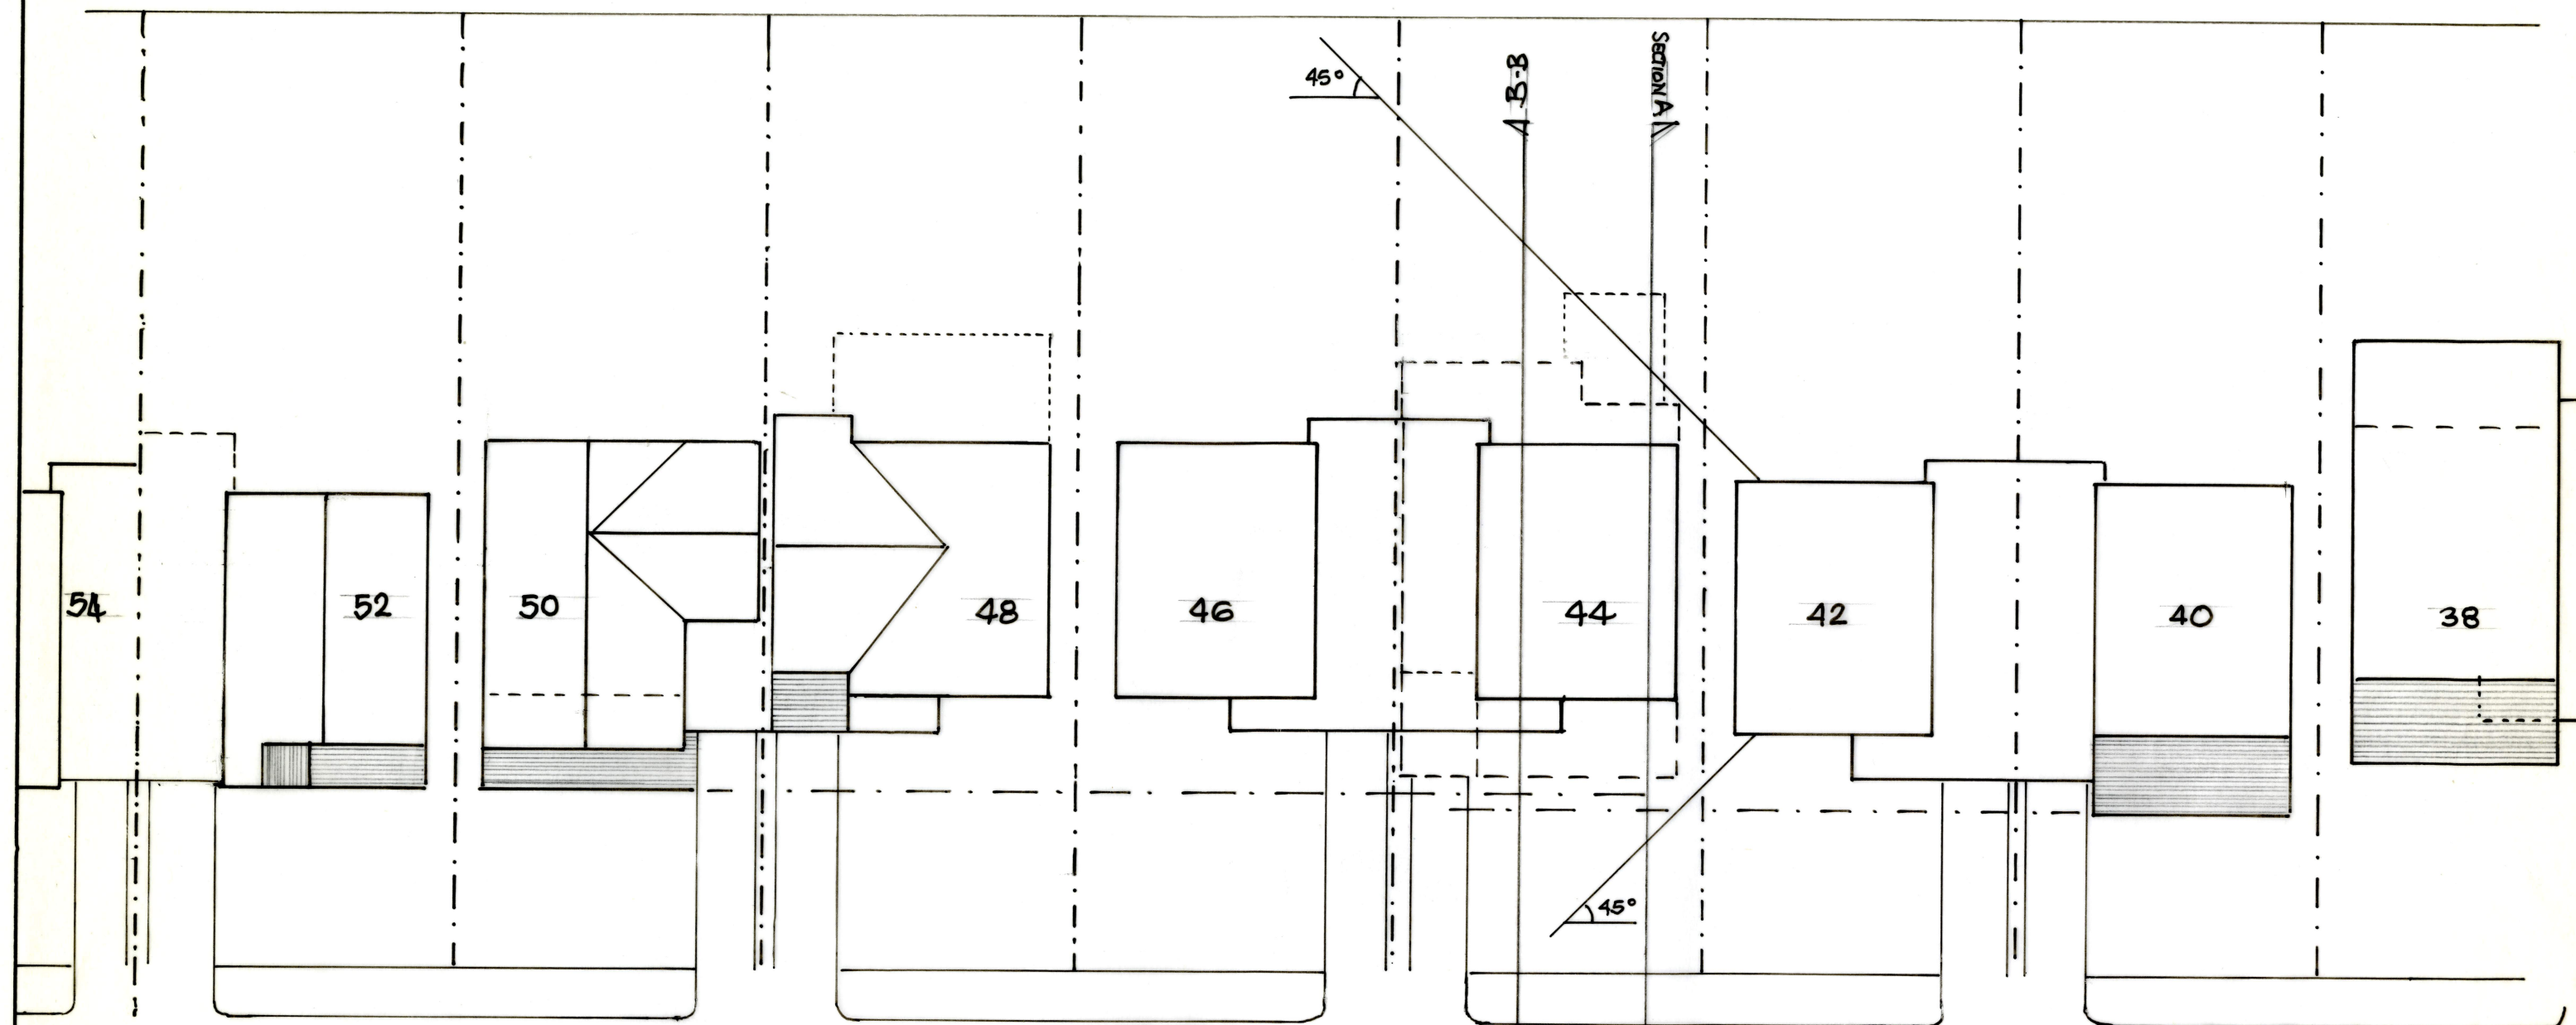


PROPERTY ALIGNMENT - PLAN VIEW

SCALE 1:200



SECTION B  
A-B-B  
SECTION A  
A-A

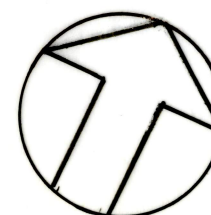

NORTH

| REV | DATE | NOTES   |
|-----|------|---|
|     |      | ISSUED WITH PLANNING APPLICATION   |
|     |      | Mrs MRS DAVIES<br>44 PROCTORS ROAD WOKINGHAM<br>BERKSHIRE                                                                                           |
|     |      | PROPOSED<br>FRONT, SIDE AND REAR EXTENSION<br>EXISTING AND PROPOSED<br>PROPERTY ALIGNMENT - PLAN<br>SCALE 1:200 DATE JUNE 2010<br>DWG NR 44/05 REV: |