



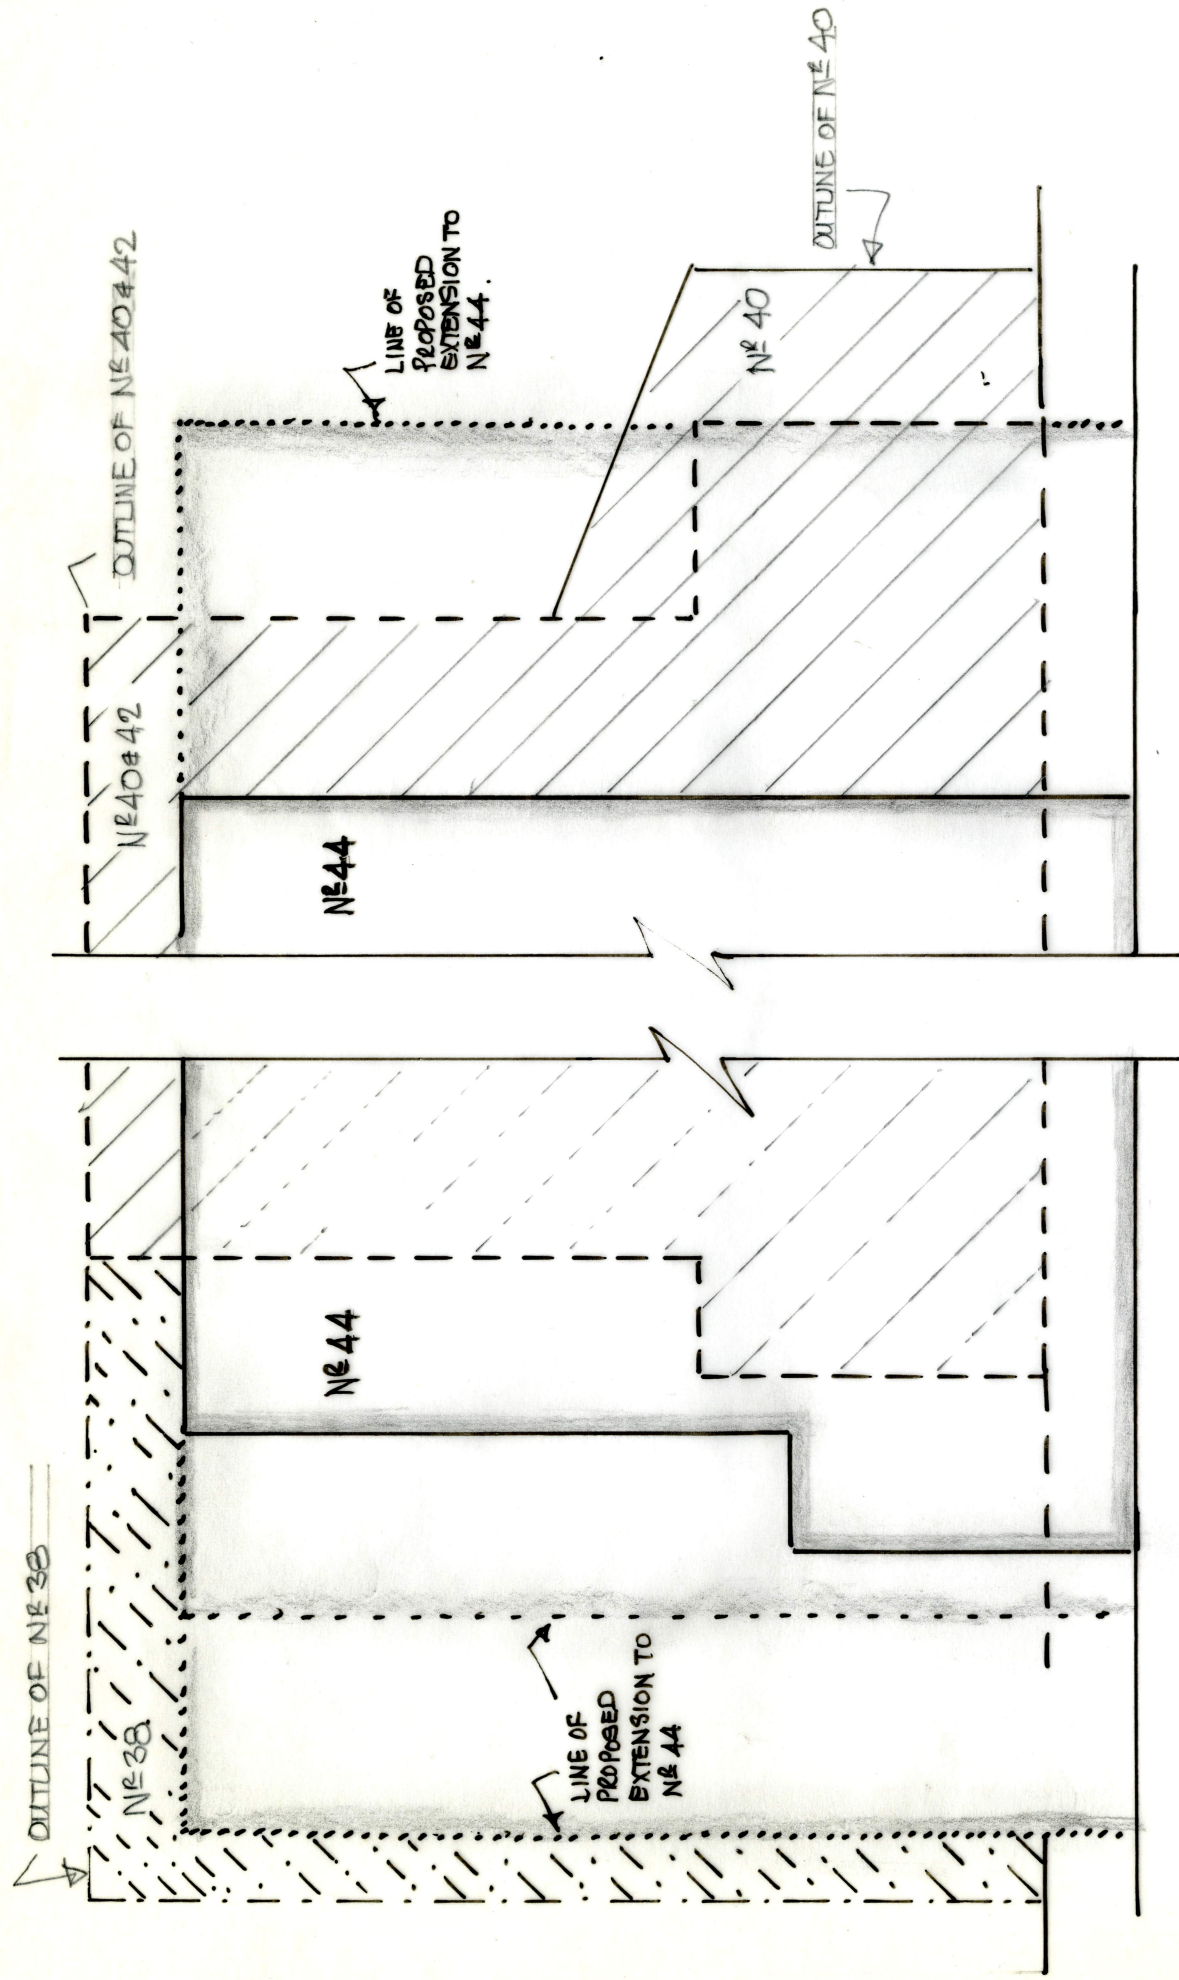

SECTION A-A ADJACENT PROPERTIES TO NE.

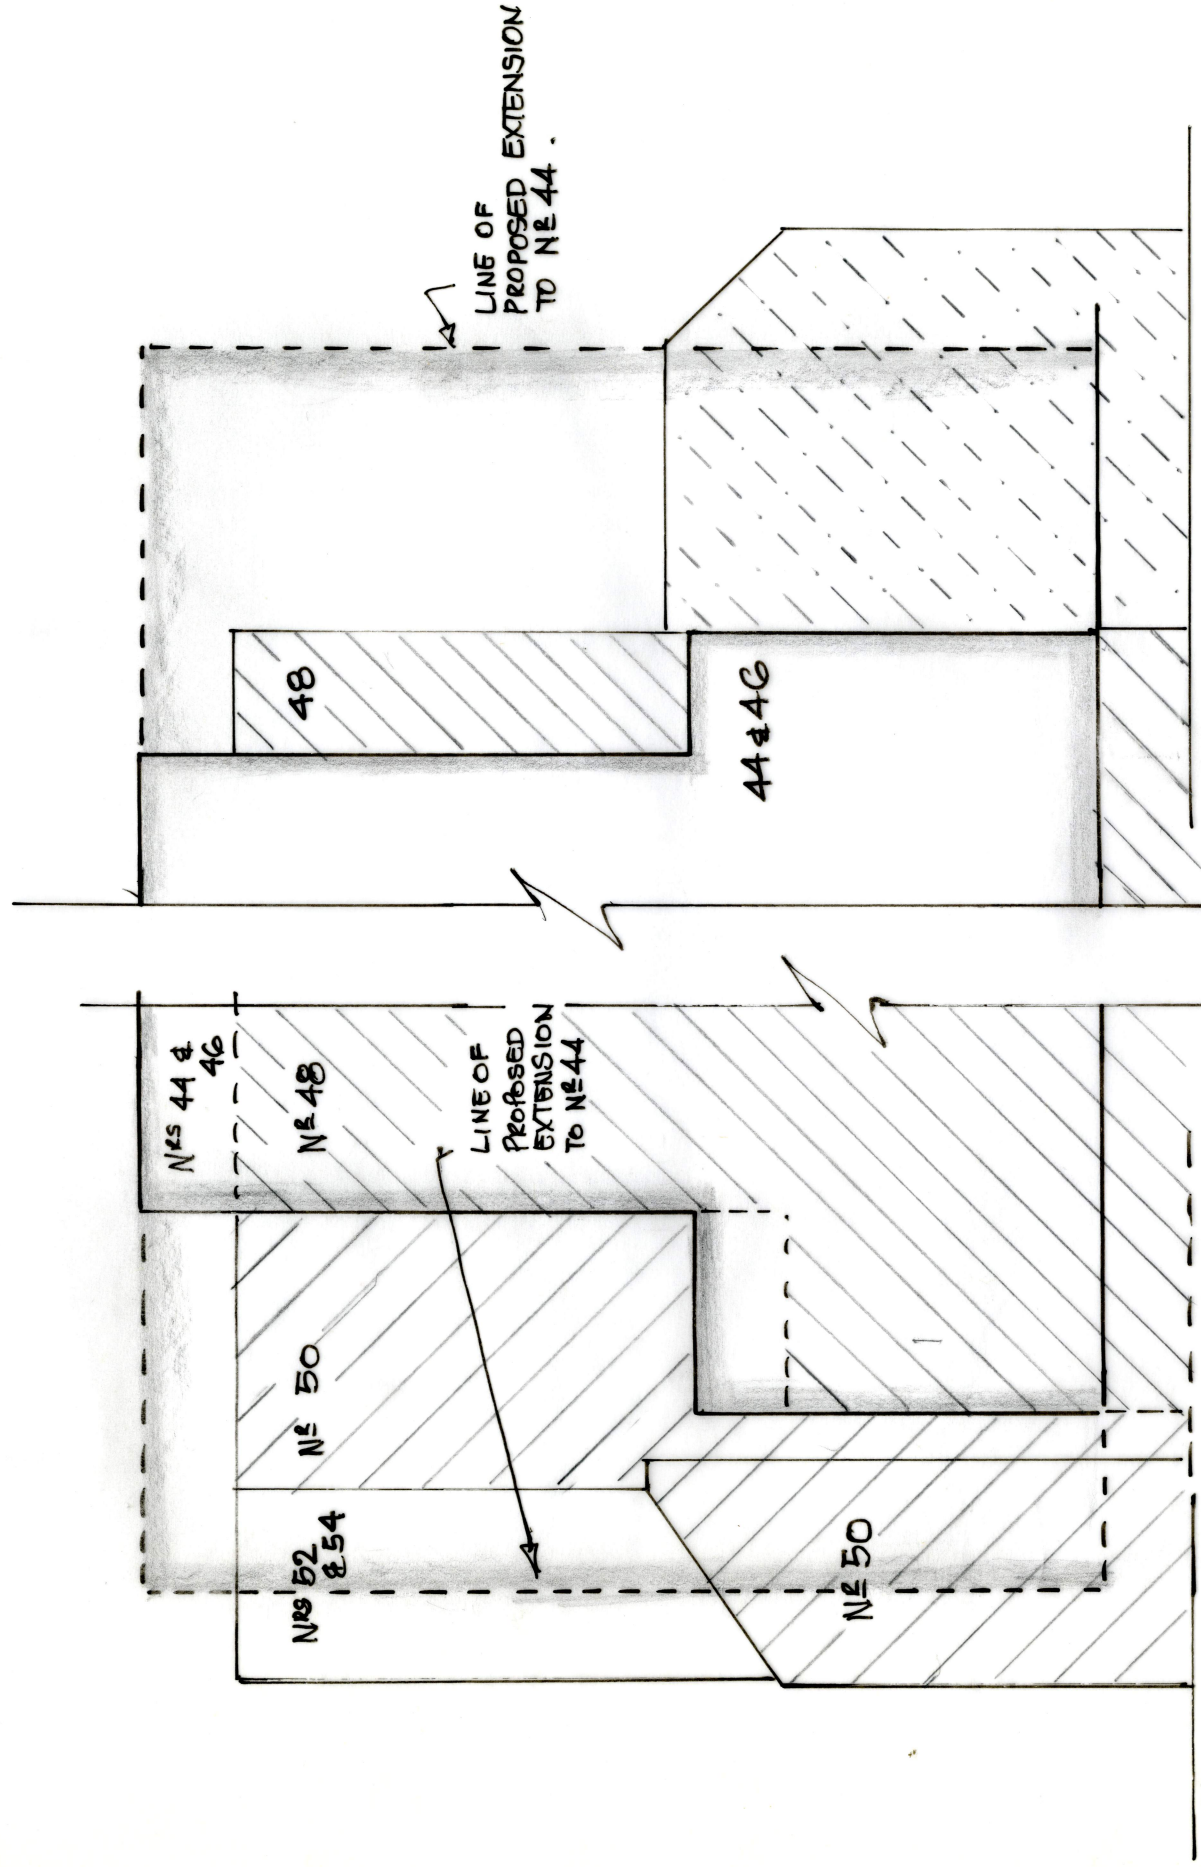

SECTION B-B ADJACENT PROPERTIES TO SW.

PROPERTY ALIGNMENT - SECTIONS

SCALE 1:50



REV	DATE	NOTES
ISSUED WITH PLANNING APPLICATION.		
MR & MRS DAVIES		
44 PROCTORS ROAD WOKINGHAM		
BERKSHIRE		
PROPOSED FRONT, SIDE AND REAR EXTENSION EXISTING AND PROPOSED PROPERTY ALIGNMENT - ELEVATIONS		
SCALE 1:50 DATE: JUNE 2010		
DWG No 44/06 REV		