DEVELOPMENTS IN DESIGN LTD

WWW.DEVELOPMENTSINDESIGN.CO.UK
TEL.0118 9797484

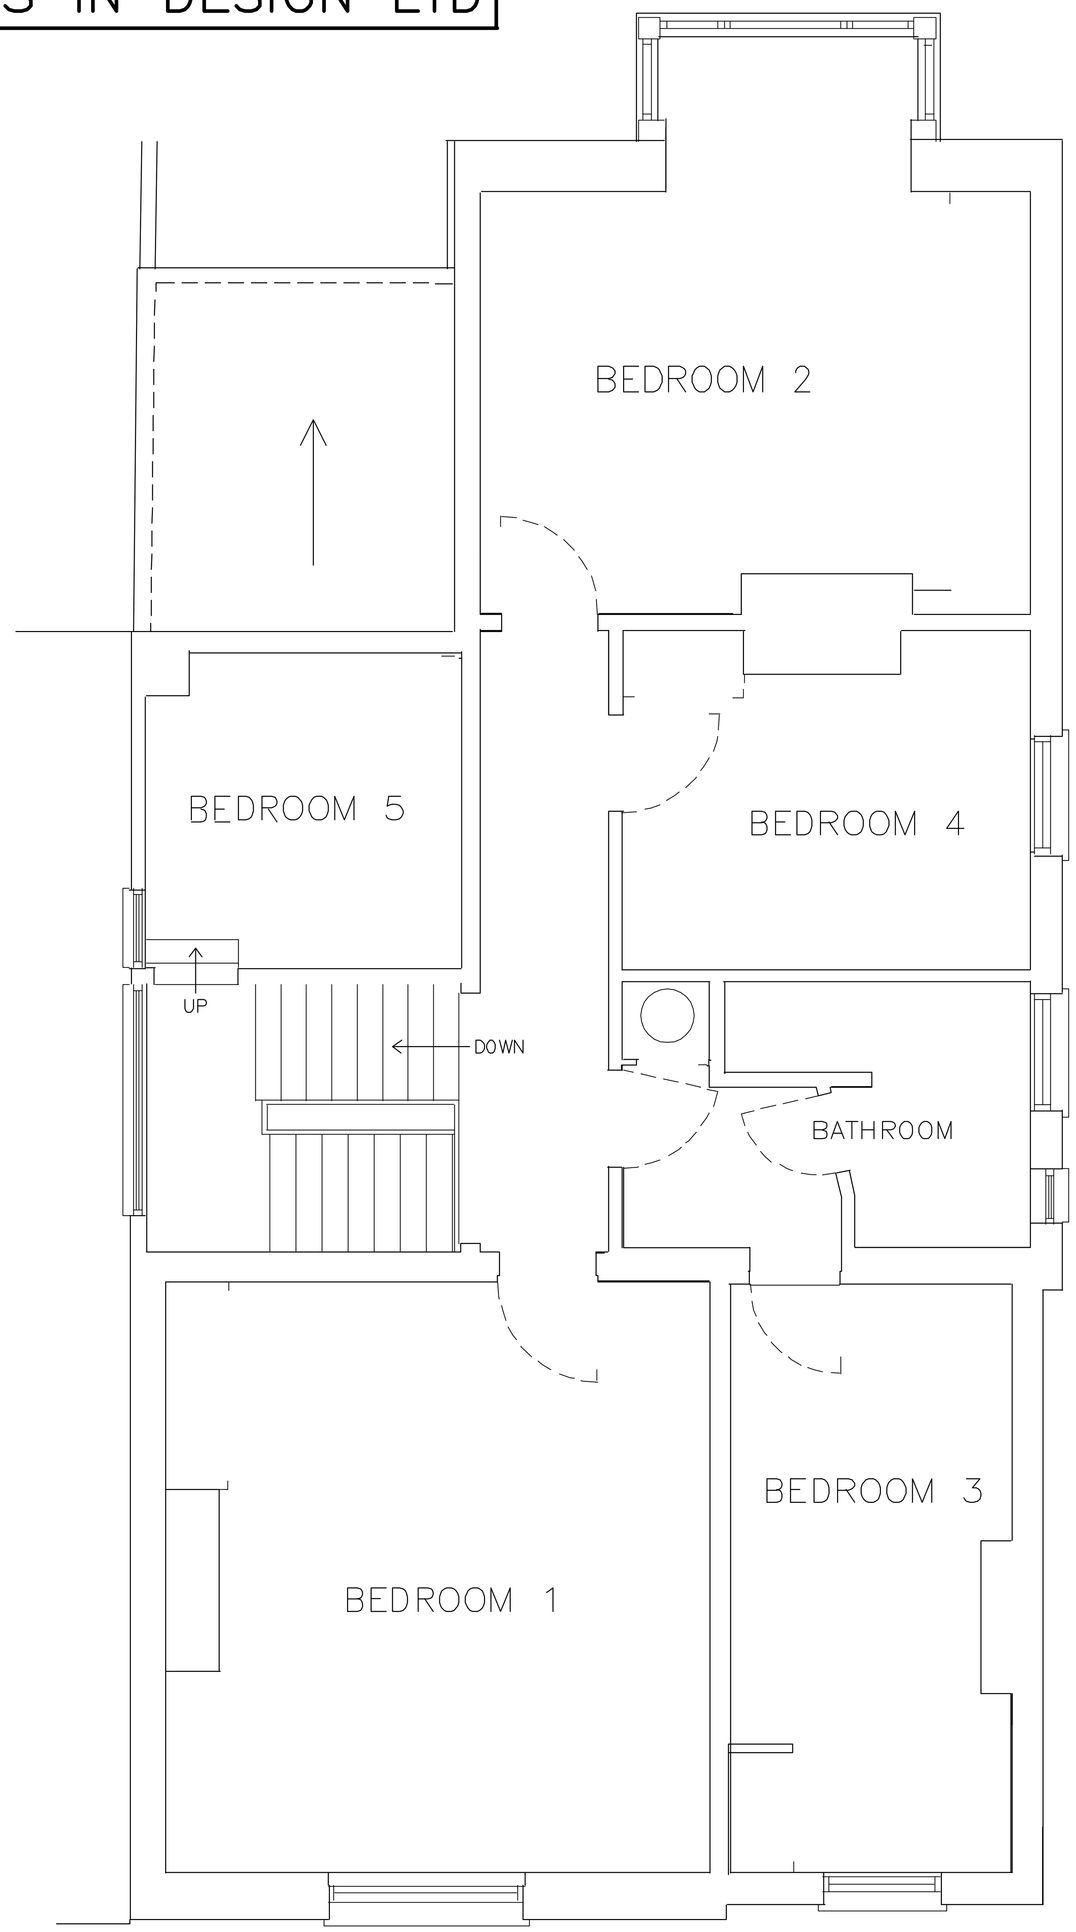

EXISTING FIRST FLOOR PLAN

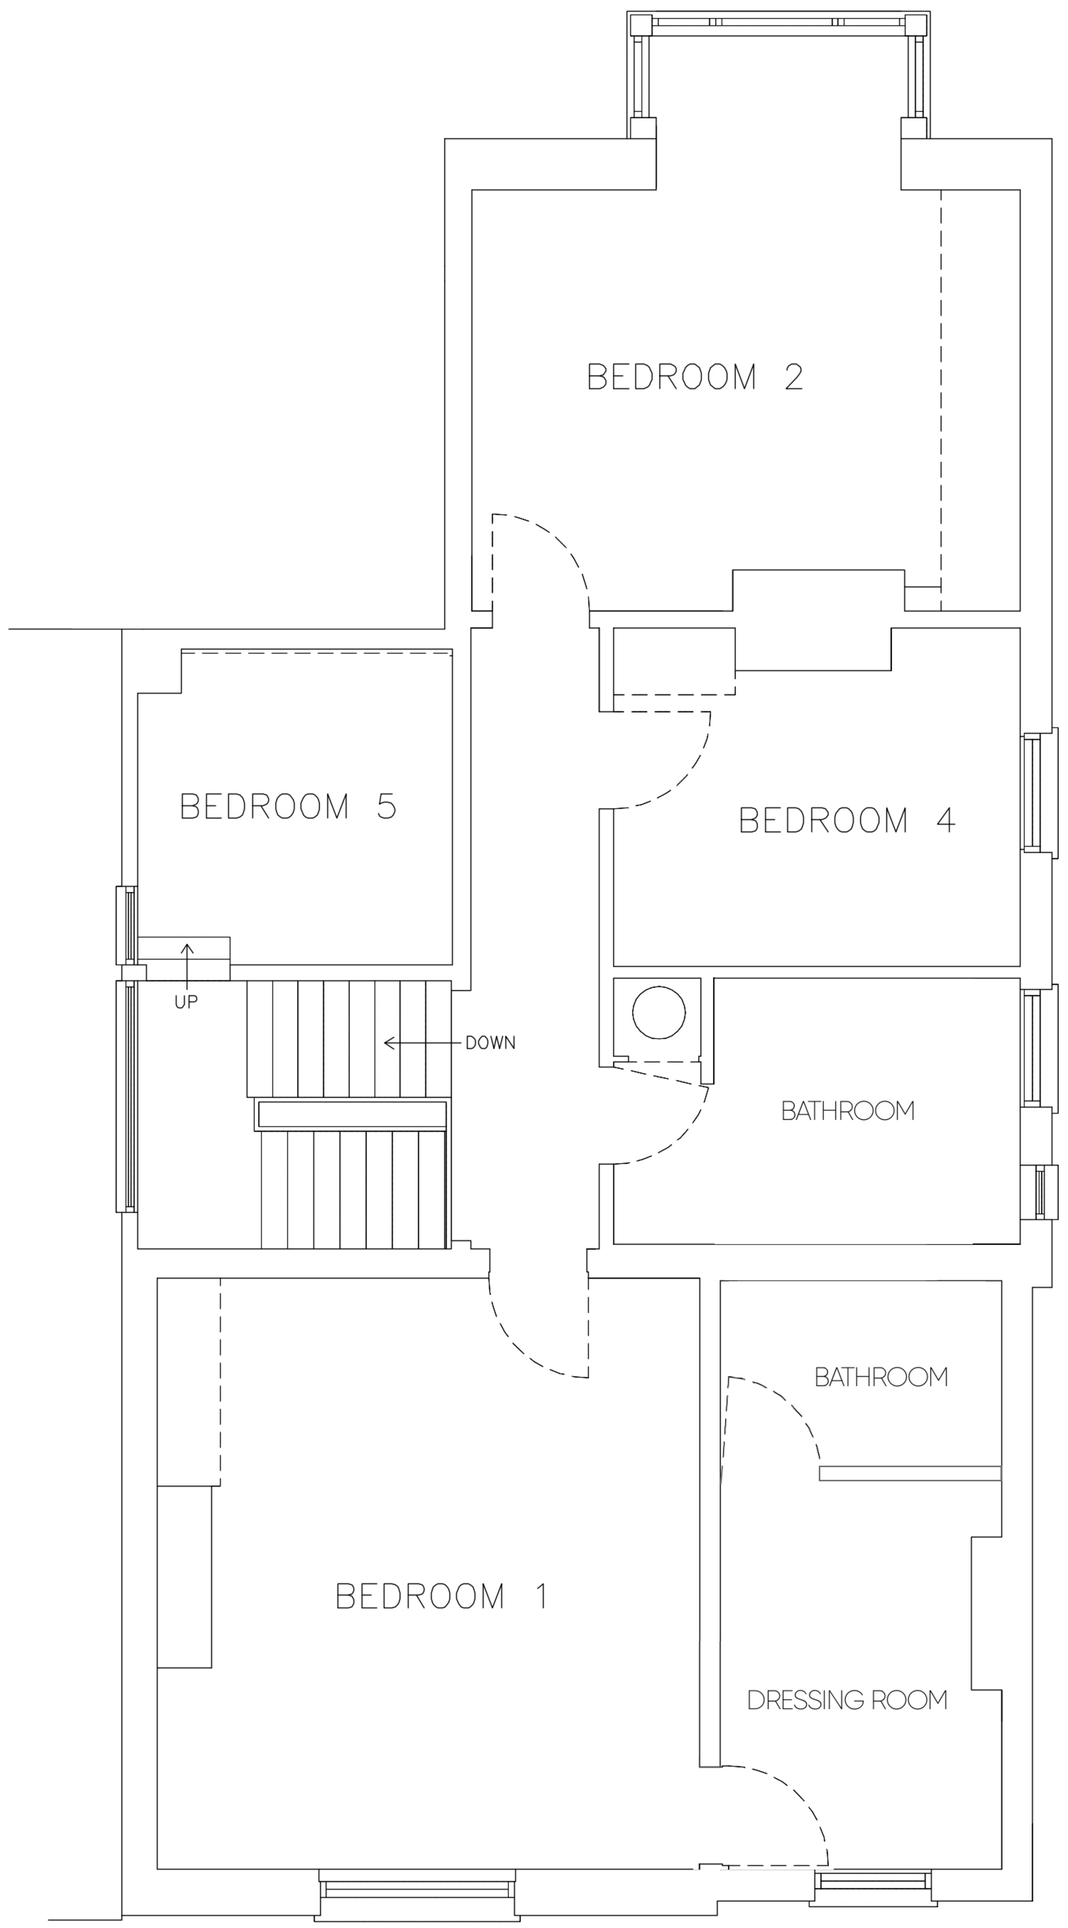

PROPOSED FIRST FLOOR PLAN

PROPOSED BEDROOM CONVERSION TO ENSUITE/DRESSING AREA

0 1 2 3 4 5M

DRAWING NO. EW.001
DATE 23.6.23
SCALE 1:50

MS E WYATT

11 THE TERRACE WOKINGHAM BERKS RG40 1BP