


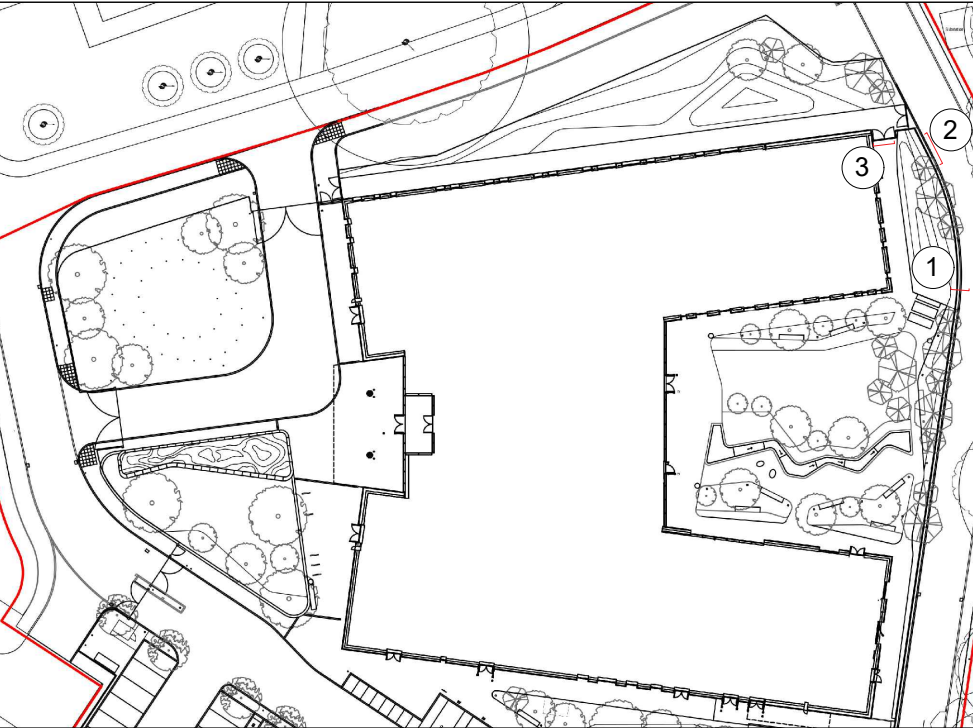

BUILDING DESIGN PARTNERSHIP SHALL HAVE NO RESPONSIBILITY FOR ANY USE MADE OF THIS DOCUMENT OTHER THAN FOR THAT WHICH IT WAS PREPARED AND ISSUED.

ALL DIMENSIONS SHOULD BE CHECKED ON SITE.

DO NOT SCALE FROM THIS DRAWING

ANY DRAWING ERRORS OR DIVERGENCIES SHOULD BE BROUGHT TO THE ATTENTION OF BUILDING DESIGN PARTNERSHIP AT THE ADDRESS SHOWN BELOW.

DRAWINGS SHALL BE READ IN CONJUNCTION WITH THE FOLLOWING BEFORE WORK COMMENCES

- THE CDM DESIGN ISSUES REGISTER
- THE BDP RISK SERIES OF DRAWINGS
- THE PROJECT CDM RISK REGISTER

NOTES

Note, to be read in conjunction with:

Q1 Gate and Fence section detail
ECMWF-BDP-LA-ZZ-DR-L-000002

Q2 Gate and Fence section detail
ECMWF-BDP-LA-ZZ-DR-L-000003


Q4 Gate and Fence section detail
ECMWF-BDP-LA-ZZ-DR-L-000005

Hard Landscape GAs
ECMWF-BDP-LA-ZZ-DR-L-000200
ECMWF-BDP-LA-ZZ-DR-L-000201


Soft Landscape GAs
ECMWF-BDP-LA-ZZ-DR-L-000300
ECMWF-BDP-LA-ZZ-DR-L-000301

Landscape Hard and Soft Materials Specification
ECMWF-BDP-LA-ZZ-SP-L-001001


Planting Schedule
ECMWF-BDP-LA-ZZ-SH-L-001001

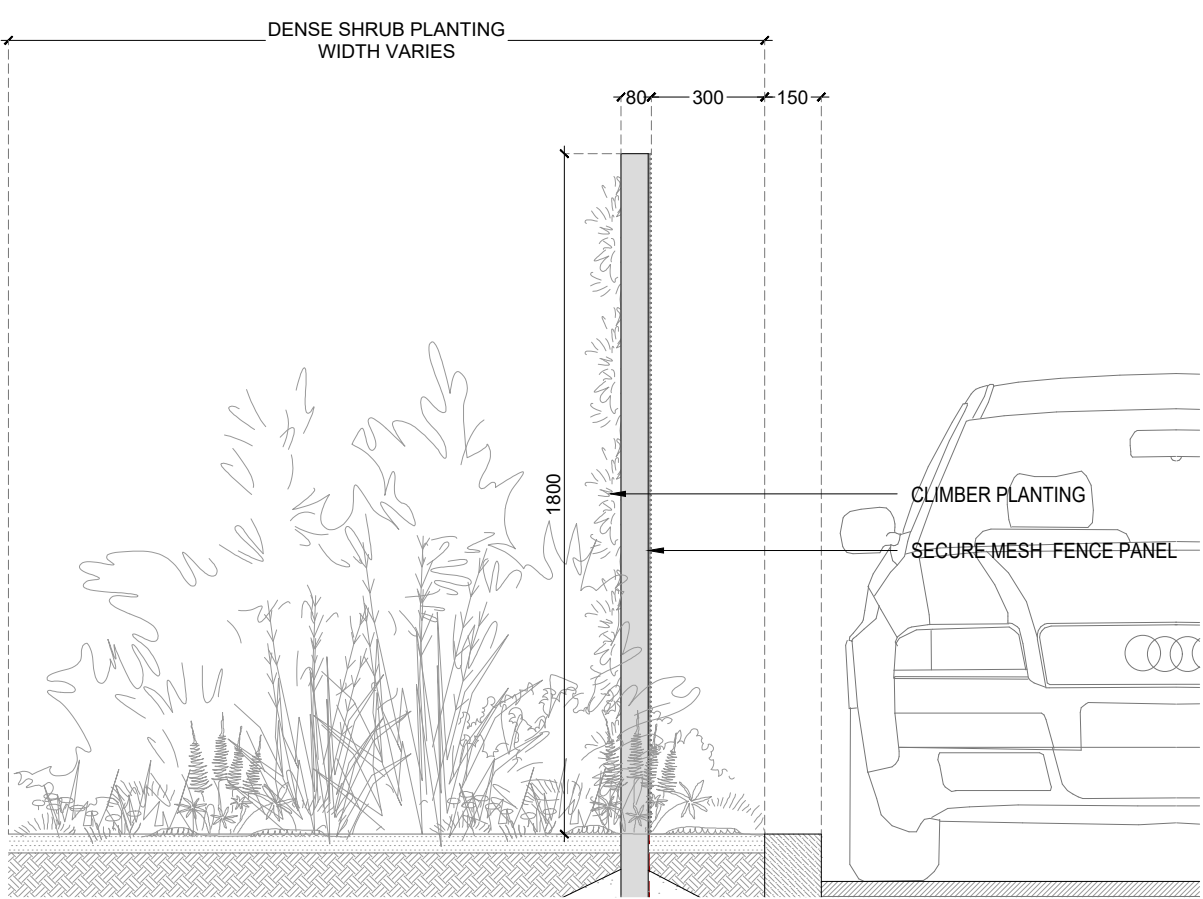

1 QUADRANT 3: TYPICAL FENCE AND PLANTING SECTION
Scale 1:20

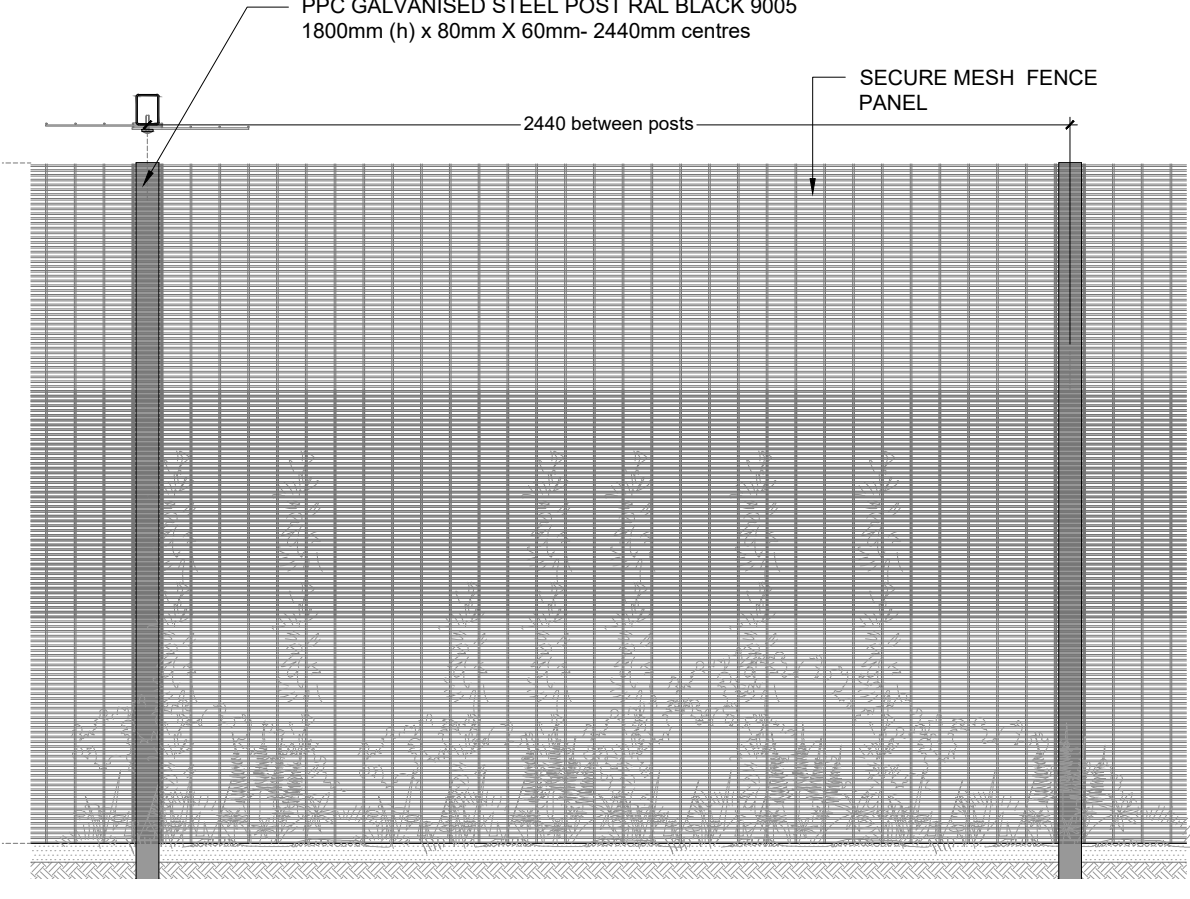

2 Q3: TYPICAL FENCE ELEVATION
Scale 1:20

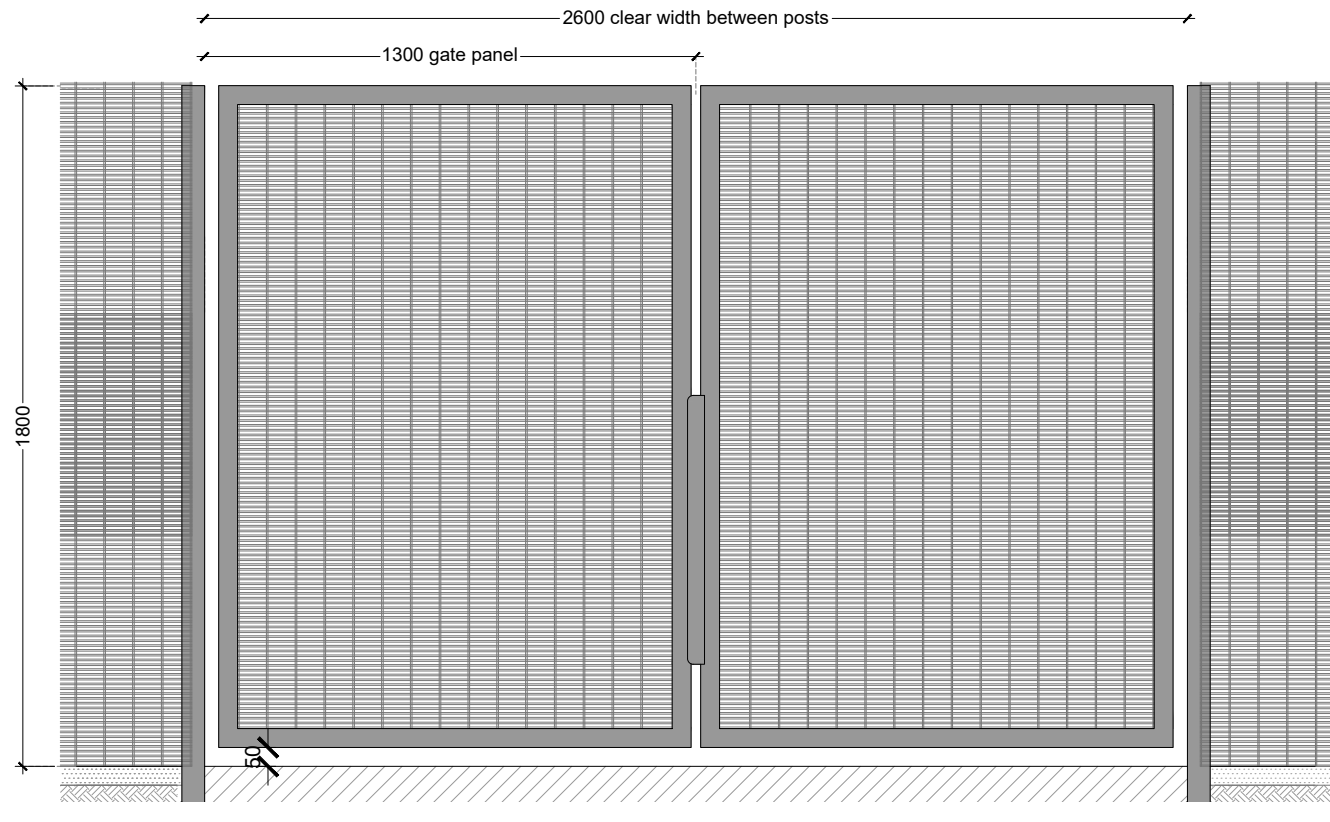


3 Q3: TYPICAL DOUBLE LEAF GATE ELEVATION
Scale 1:20

P01 - Issued for planning DK MS 16/08/24

REVISION	DESCRIPTION	DRAWN	CHECKED	DATE
----------	-------------	-------	---------	------

REVISION

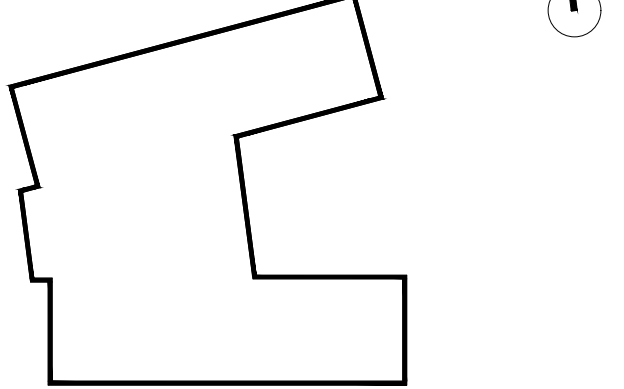

CLIENT



BDP.

16 Brewhouse Yard
Clerkenwell
London
EC1V 4LJ
United Kingdom

T +44 (0)20 7812 8000
www.bdp.com

PROJECT TITLE
ECMWF

REF. JOB NUMBER
P3002898

DRAWING TITLE
Q3 - Gate and Fence Section Detail

SCALE
1:20

PROJECT RESPONSIBILITY
S4

DATE FIRST ISSUED
16/08/24

REVISION
ECMWF-BDP-LA-ZZ-DR-L-000004

REVISION
P01