


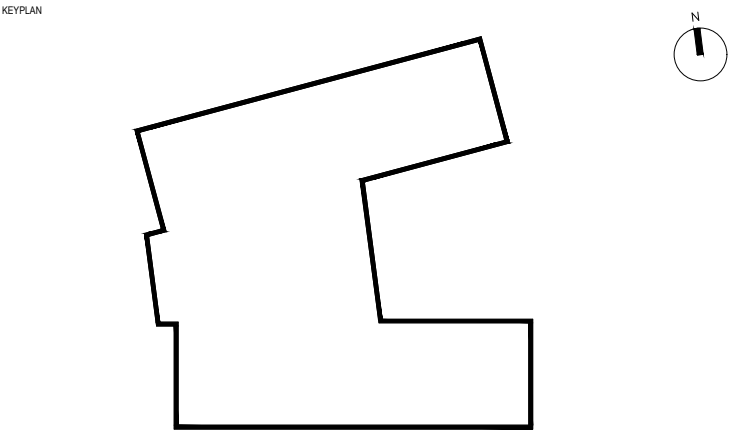

BDP.

16 Brewhouse Yard
Clerkenwell
London
EC1V 4LJ
United Kingdom

T +44 [0]20 7812 8000
www.bdp.com

PROJECT TITLE
ECMWF

BCF JOB NUMBER
P3002898

Q1 - Gate and Fence Section Detail

STATUS SALES

S4

DRAWING No. ECMWF-BDP-LA-ZZ-DR-L-000002

SCALE @ A'

1:20

DATE FIRST ISSUED
1 2 3 4 5 6 7 8 9 10 11 12

16/1

1 Q1: TYPICAL FENCE ELEVATION
Scale 1:20

2 Q1: TYPICAL ARRIVAL PLACE GATE ELEVATION
Scale 1:20

3 Q1: ARRIVAL PLACE PEDESTRIAN GATE ELEVATION
Scale 1:20

4 Q1: CAR PARK VEHICLE AND PEDESTRIAN GATE ELEVATION
Scale 1:20