


THIS DRAWING IS COPYRIGHT, AND REMAINS THE PROPERTY OF HTC ARCHITECTS. IT MUST NOT BE REPRODUCED, USED, DISCLOSED OR TRANSMITTED TO THIRD PARTIES IN ANY FORM, IN WHOLE OR IN PART, WITHOUT PRIOR WRITTEN PERMISSION.

DO NOT SCALE!
ALL DIMENSIONS SHOULD BE CHECKED ON SITE BEFORE WORK COMMENCES



Parameters plan information from outline design shown in pink
(Drawing 18959-SK24 Revision P)

Existing Consent Building Footprint

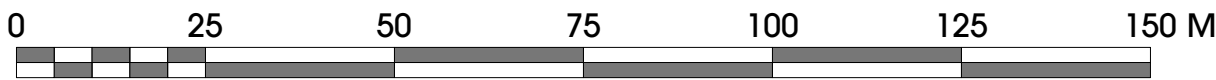

1 Outline / S73 Comparison Plan
Scale: 1:1000

B	12/12/2024	Landscaping to west edge of Observer Way added and Key updated	PH
A	02/12/2024	Updated to incorporate latest landscaping scheme received 29.11.24	PH
Rev.	Date	Description	Drawn

htcarchitects
York Place Studio
8 Britannia Street
Leeds
LS1 2DZ
T: (0113) 244 3457
W: www.htcarchitects.co.uk
E: info@htcarchitects.co.uk

Client
Tungsten Properties

Project
Observer Park, Arborfield,
Reading

Drawing Title
Outline / S73 Comparison Plan

Date 20/08/2024
Status PLANNING
Scale 1:1000 Size A1
Drawn PH Checked DW
Job no. 3389 Dwg no. P404 Rev. B