




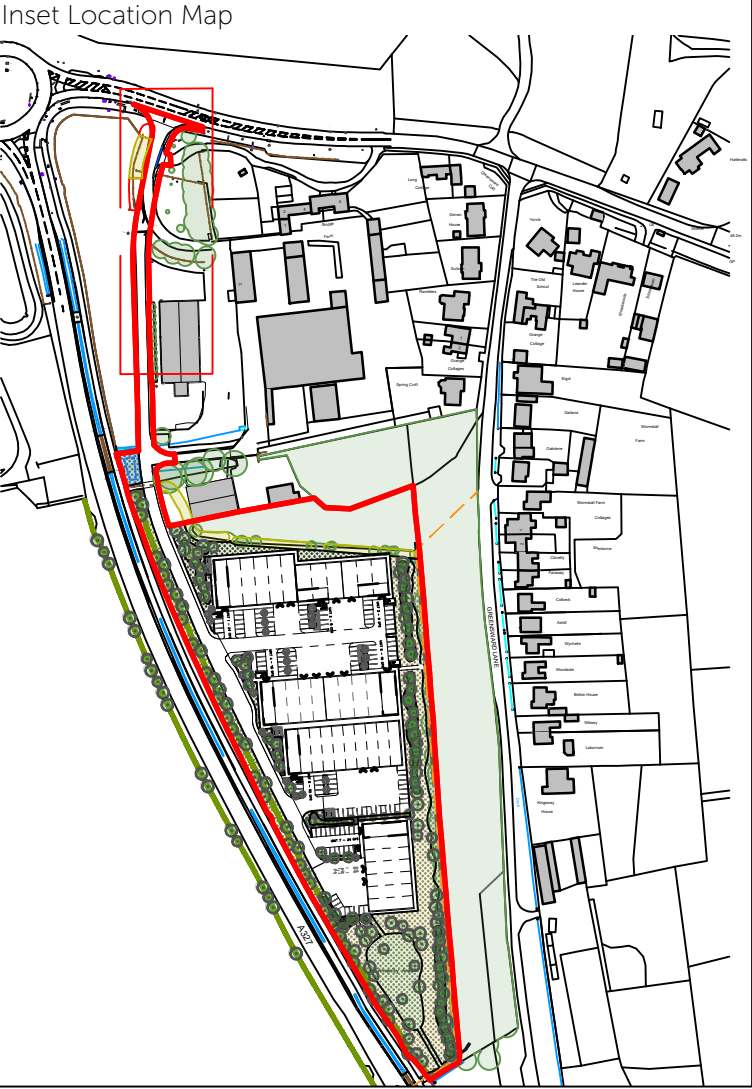

LEGEND	
	Boundary
	Existing Public Right of Way
	Existing trees removed
	Existing trees retained
	Existing hedgerows to be retained h2a6
	Proposed small trees native/non-native
	Proposed medium trees
	Proposed large native trees
	Proposed species-rich native hedgerow h2a5
	Proposed shrub planting
	Proposed mixed scrub h3h
	Proposed other neutral grassland (Emorsgate EL1 Flowering Lawn Mixture) g3c
	Proposed other neutral grassland (Emorsgate EM3 Special General Purpose Meadow Mixture) g3c
	Proposed other neutral grassland (Emorsgate EM8 Wetland Meadow Mixture) g3c

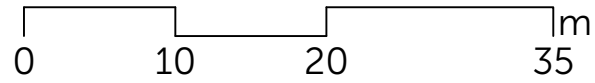

30 St Georges Square, Worcester, WR1 1HX 01905 947558 www.weareblade.co.uk				
CLIENT Tungsten Properties				
PROJECT Observer Park, Arborfield, Reading				
DRAWING TITLE Landscape Strategy				
DRAWING STATUS Planning				
DRAWING NO. 1628-L-D-PL-200				REVISION V5
DRAWN KC	CHECKED ST	SCALE 1:500	PAPER SIZE A1	DATE JULY-2024

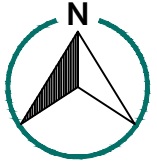

REV	Description	Date
V5	Minor amendments	09/12/24
V4	Minor amendments	21/11/24
V3	Minor amendments	18/10/24
V2	Amendments to new layout	25/09/24
V1	First Issue	16/07/24