




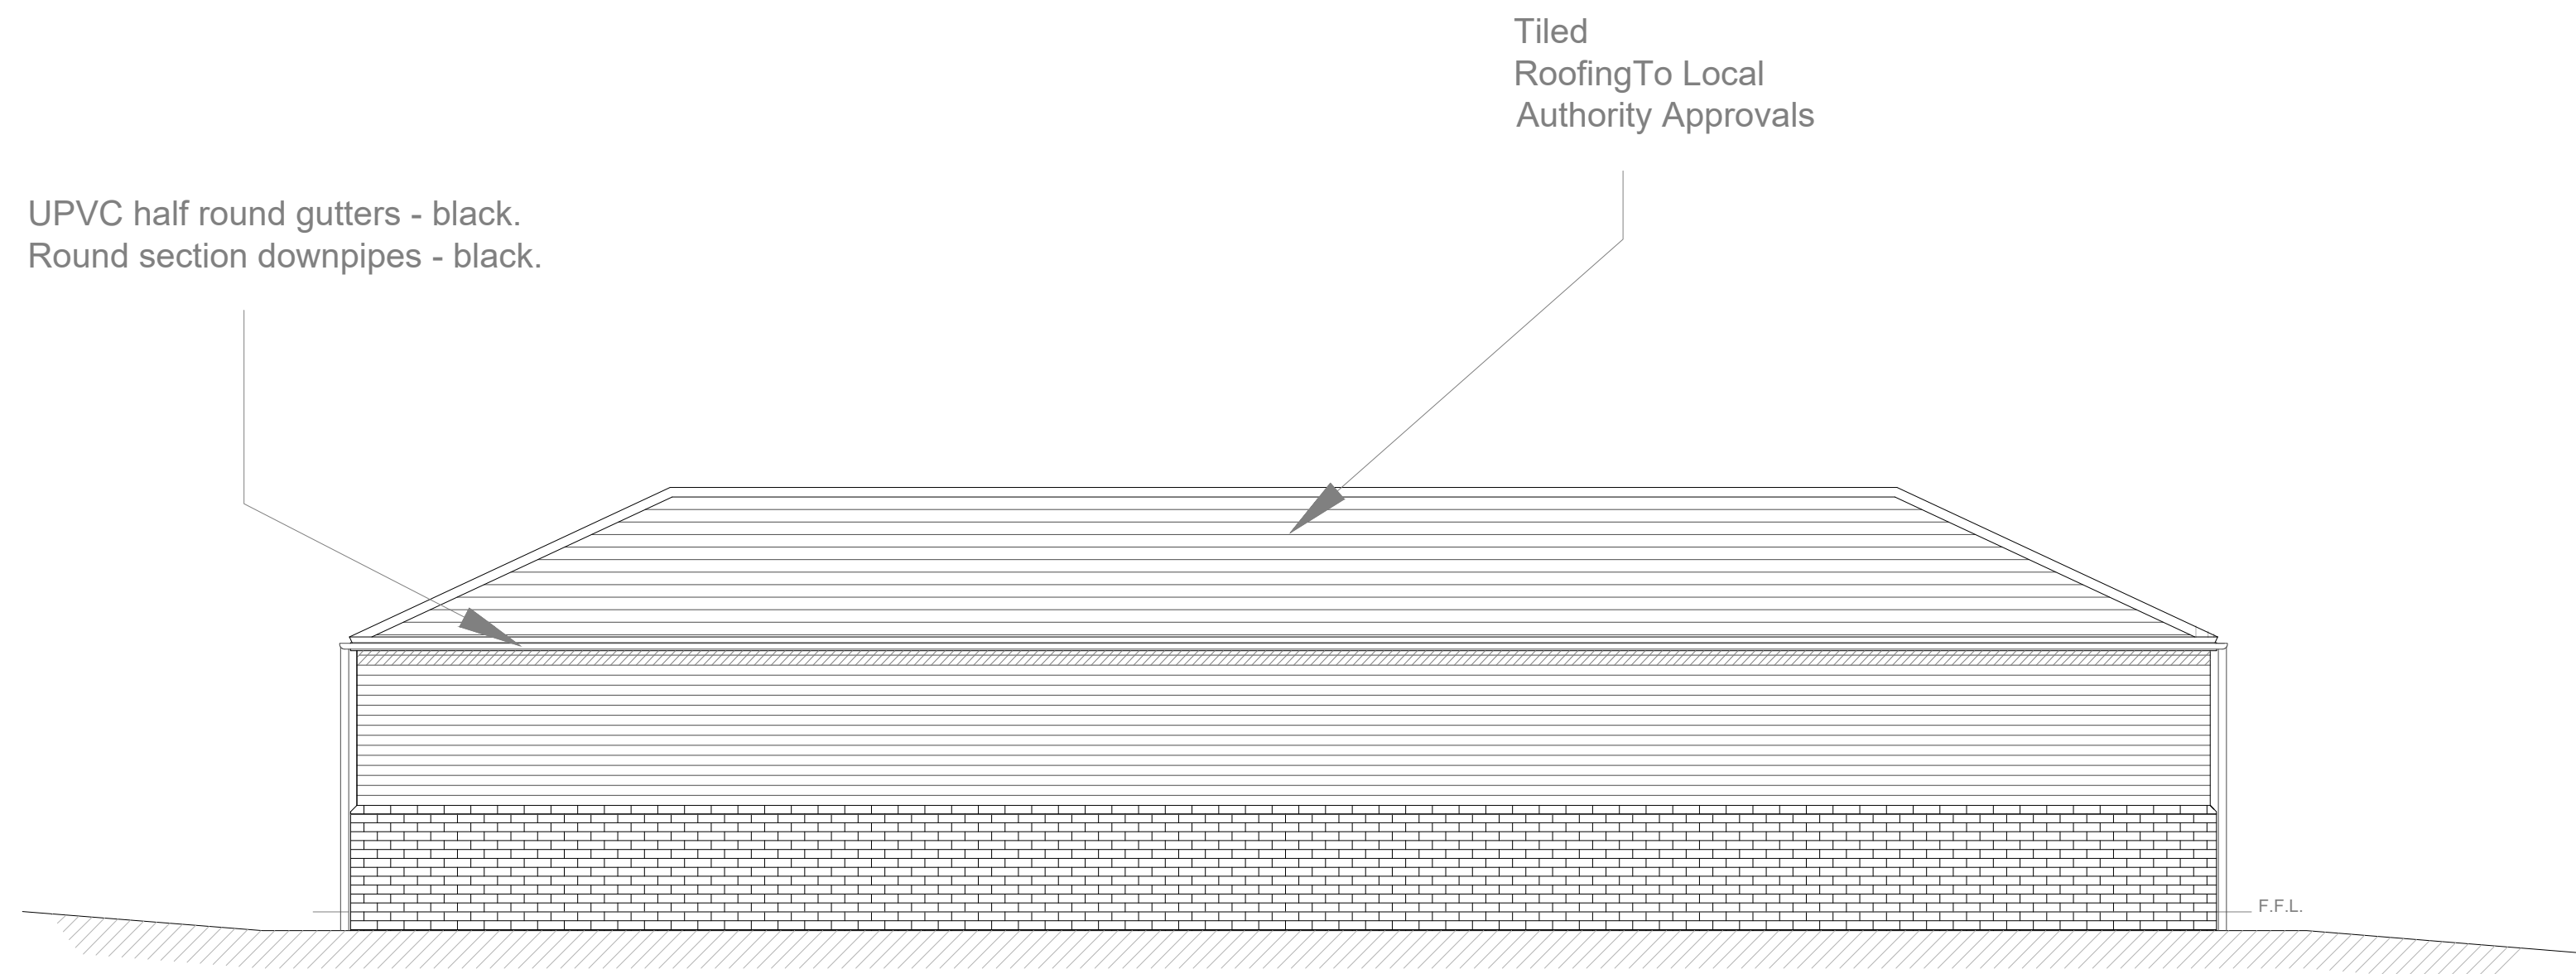


South East Elevation

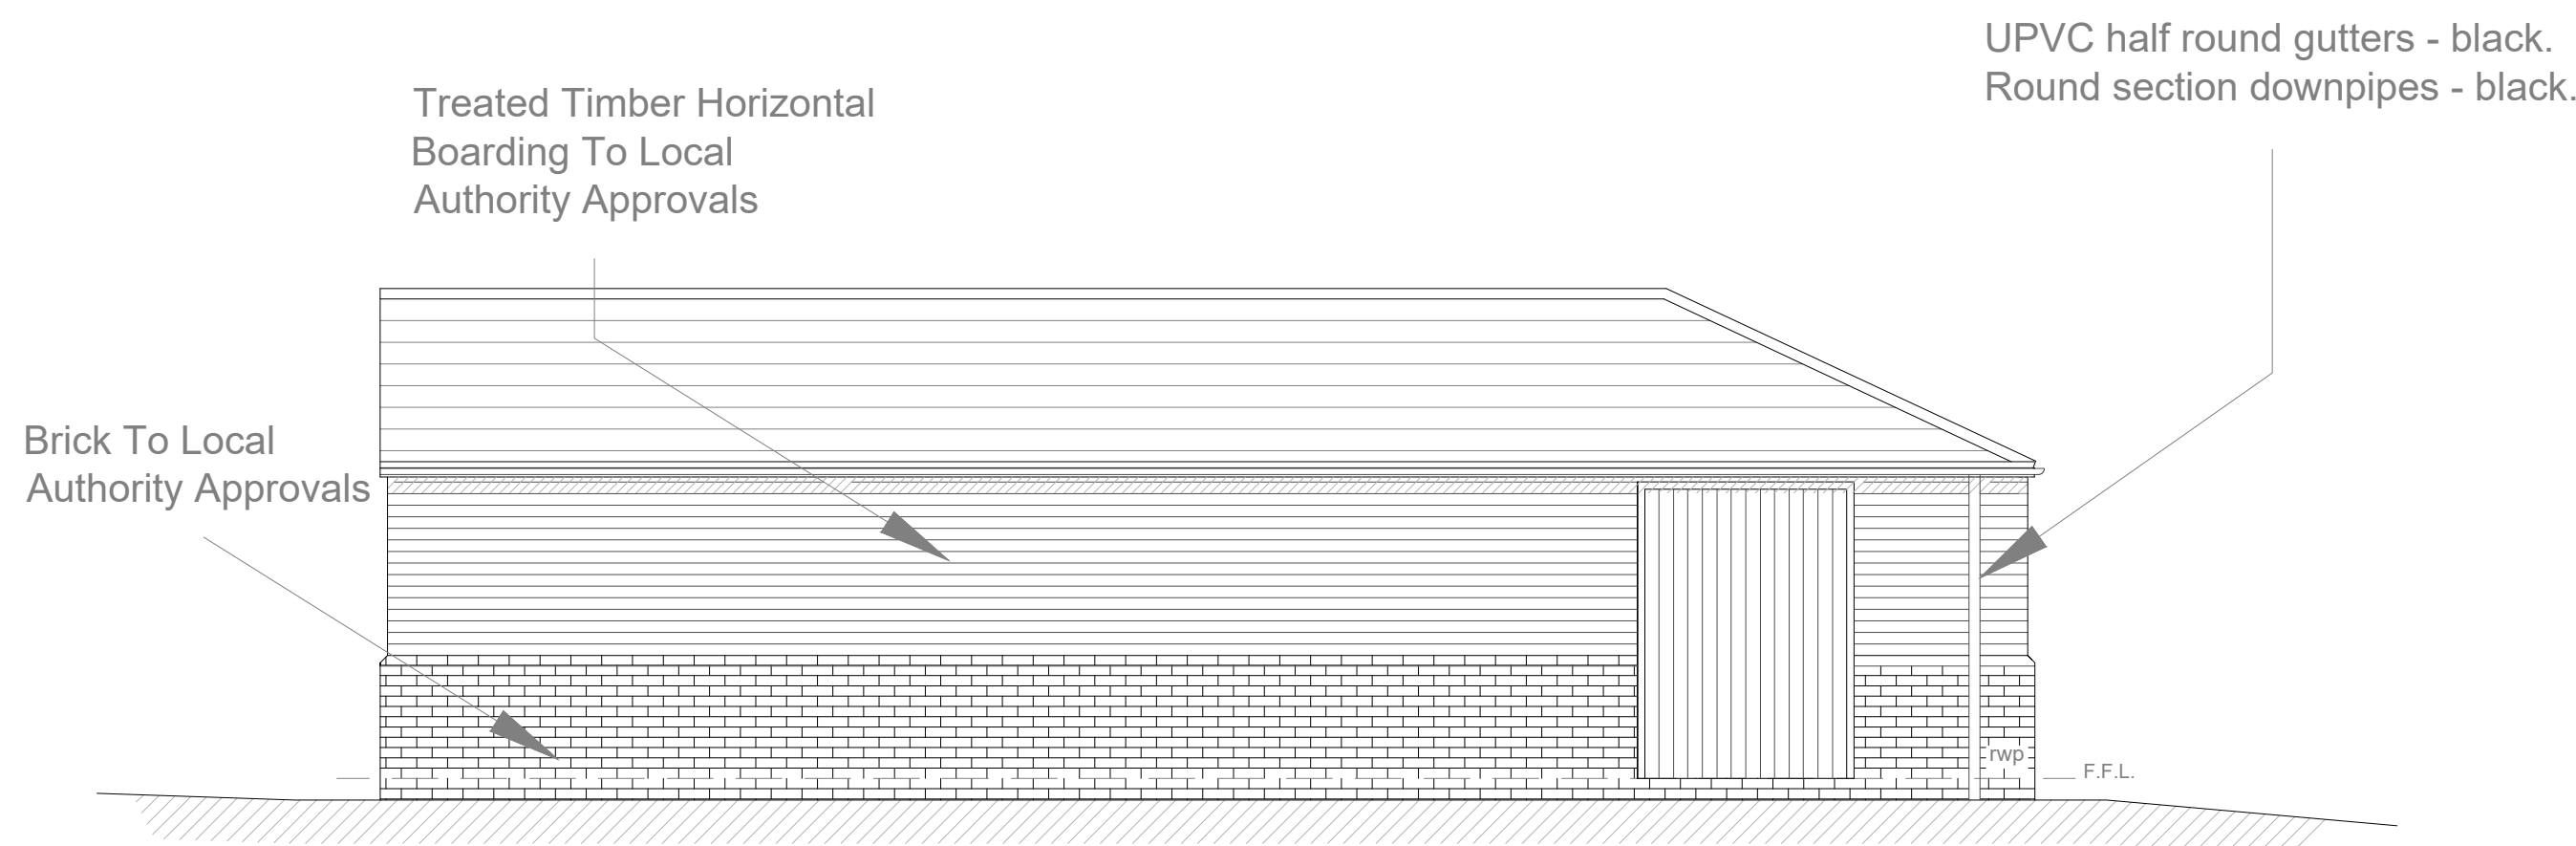


North East Elevation

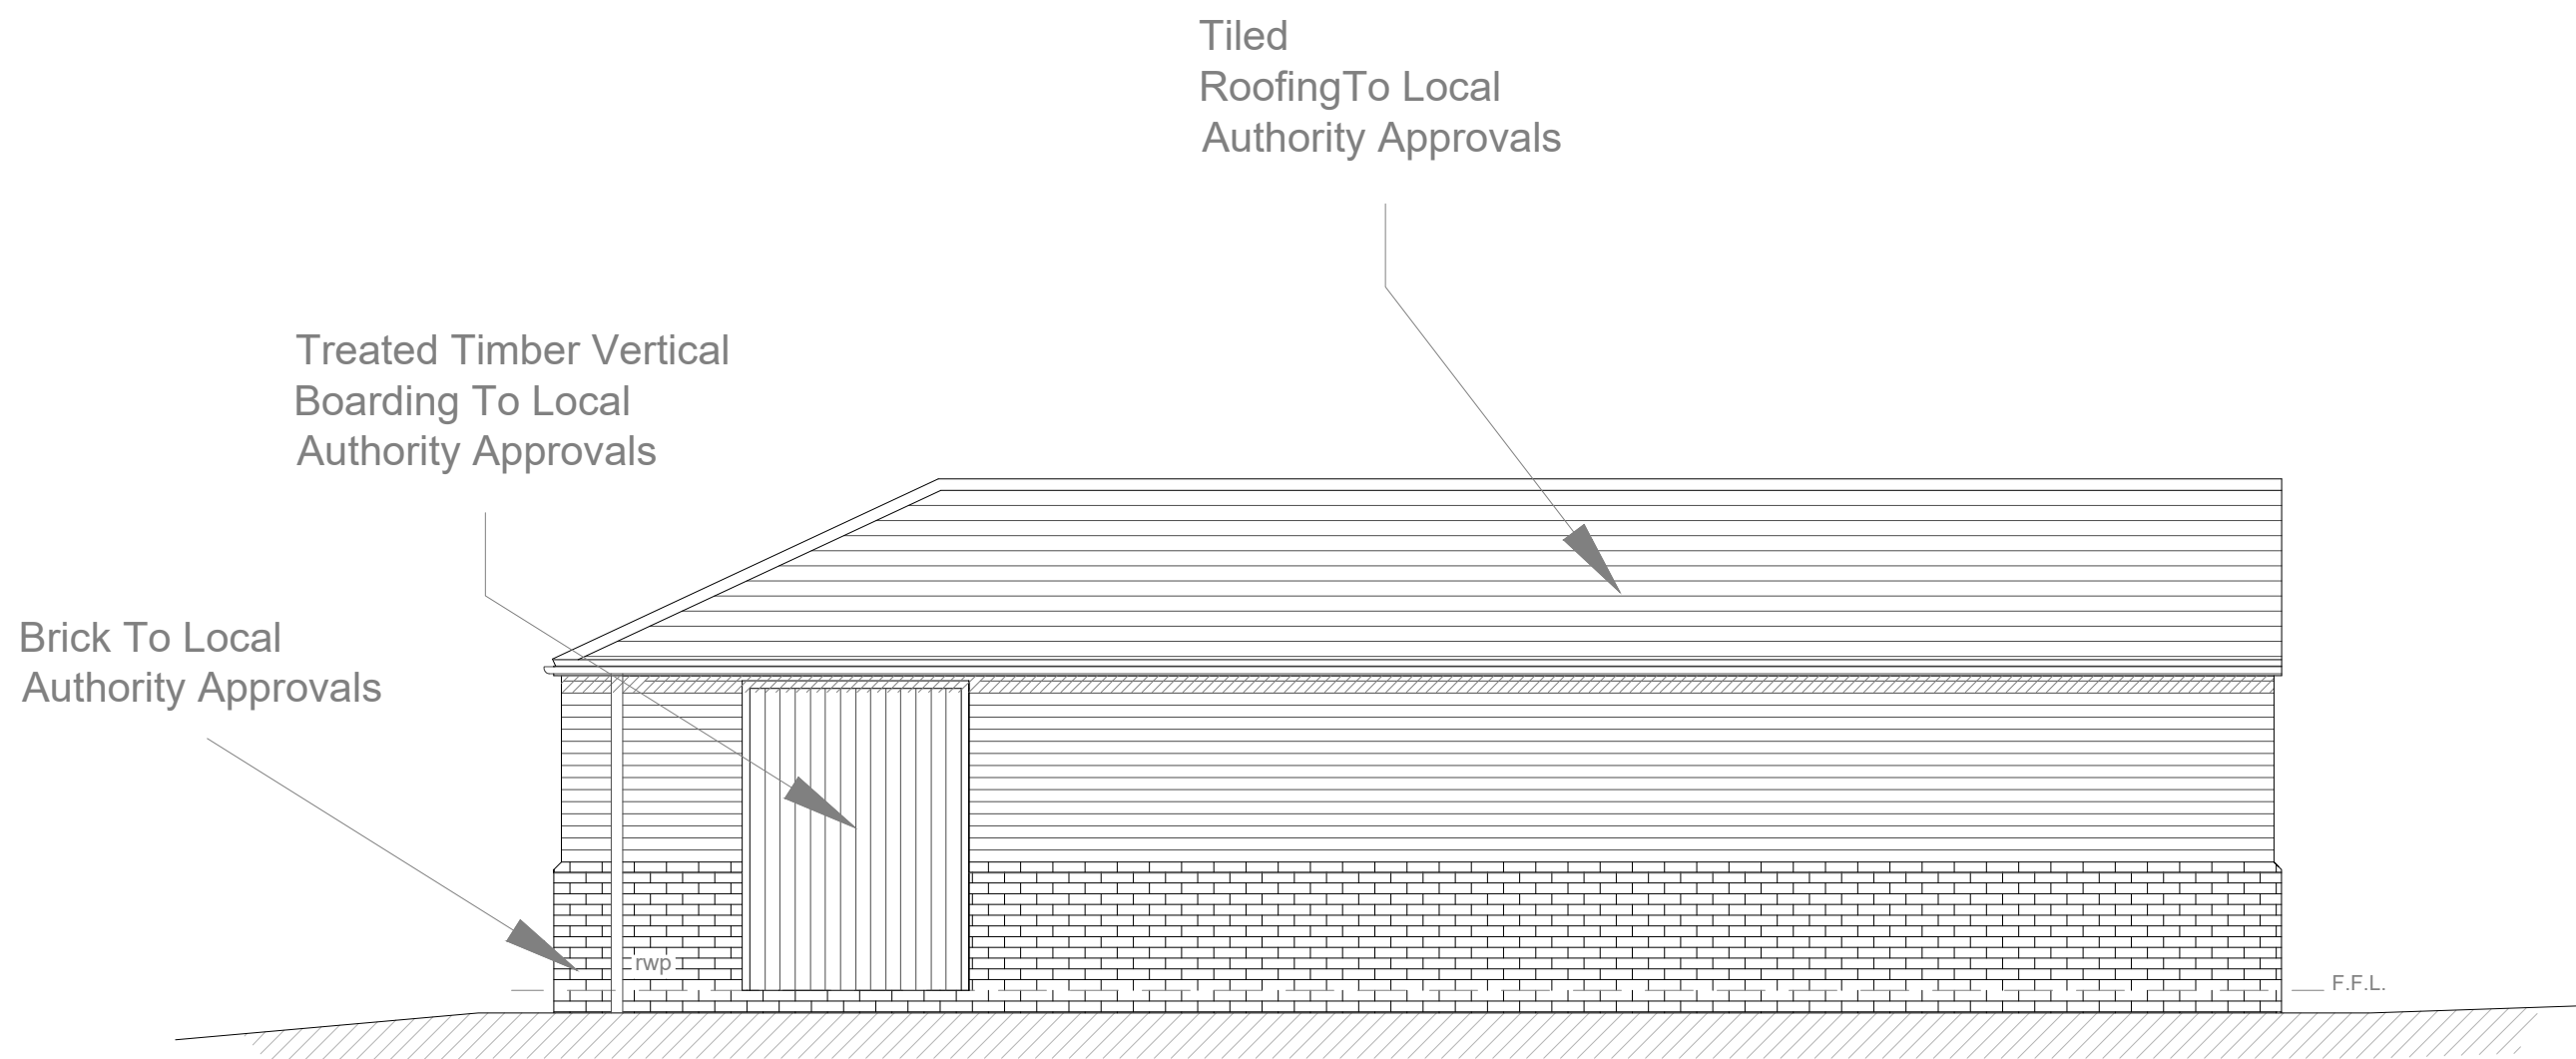


South West Elevation

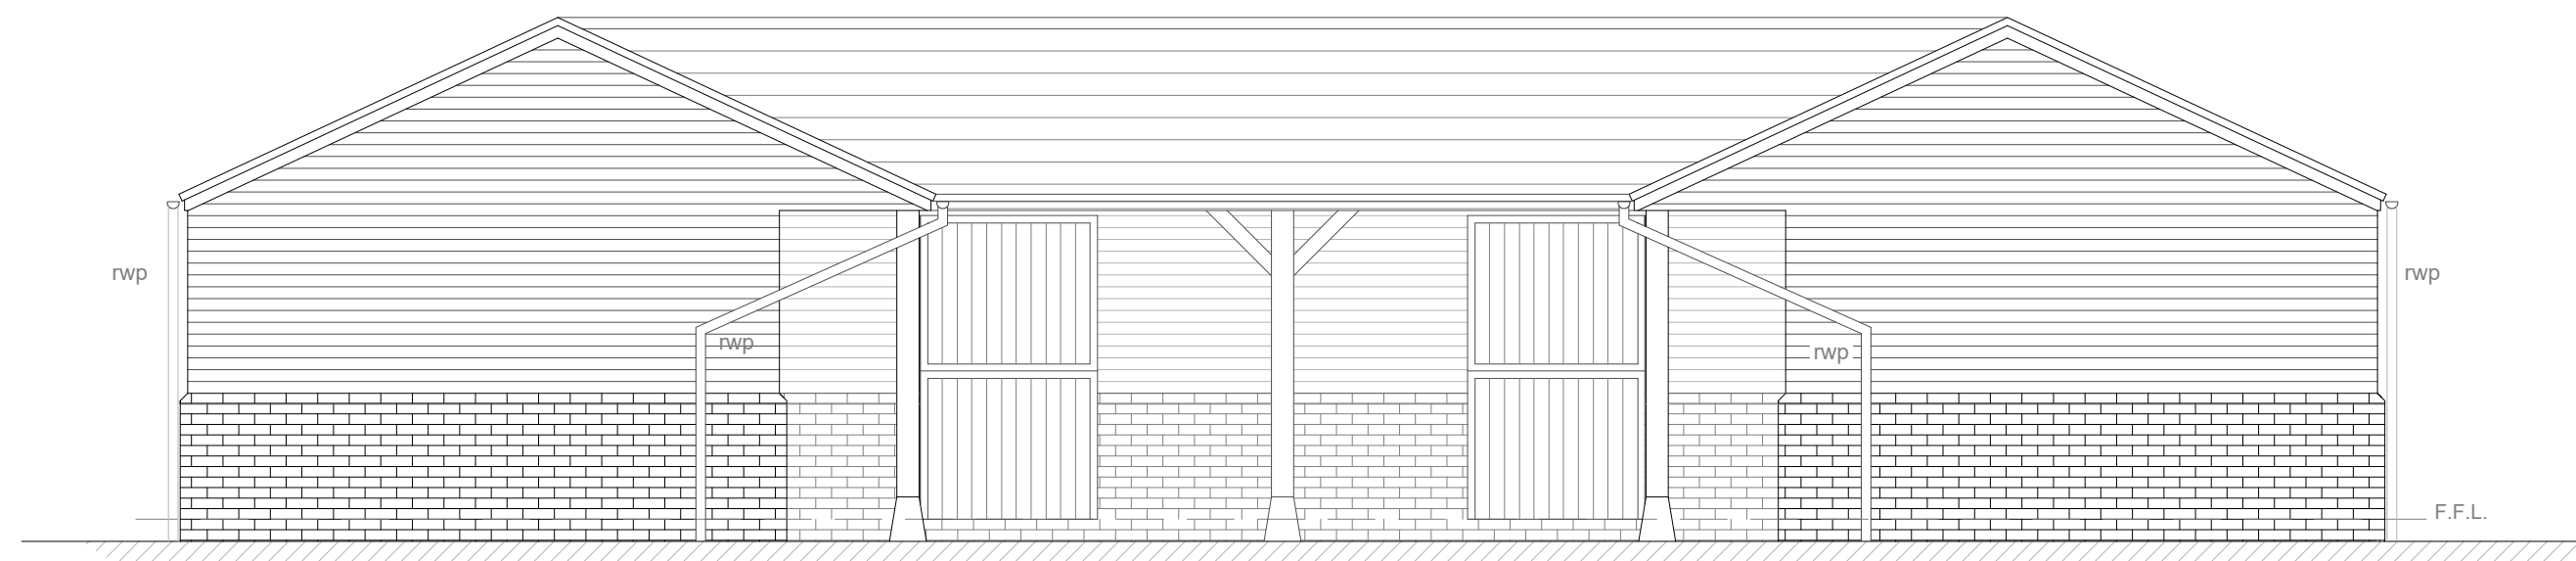


North West Elevation

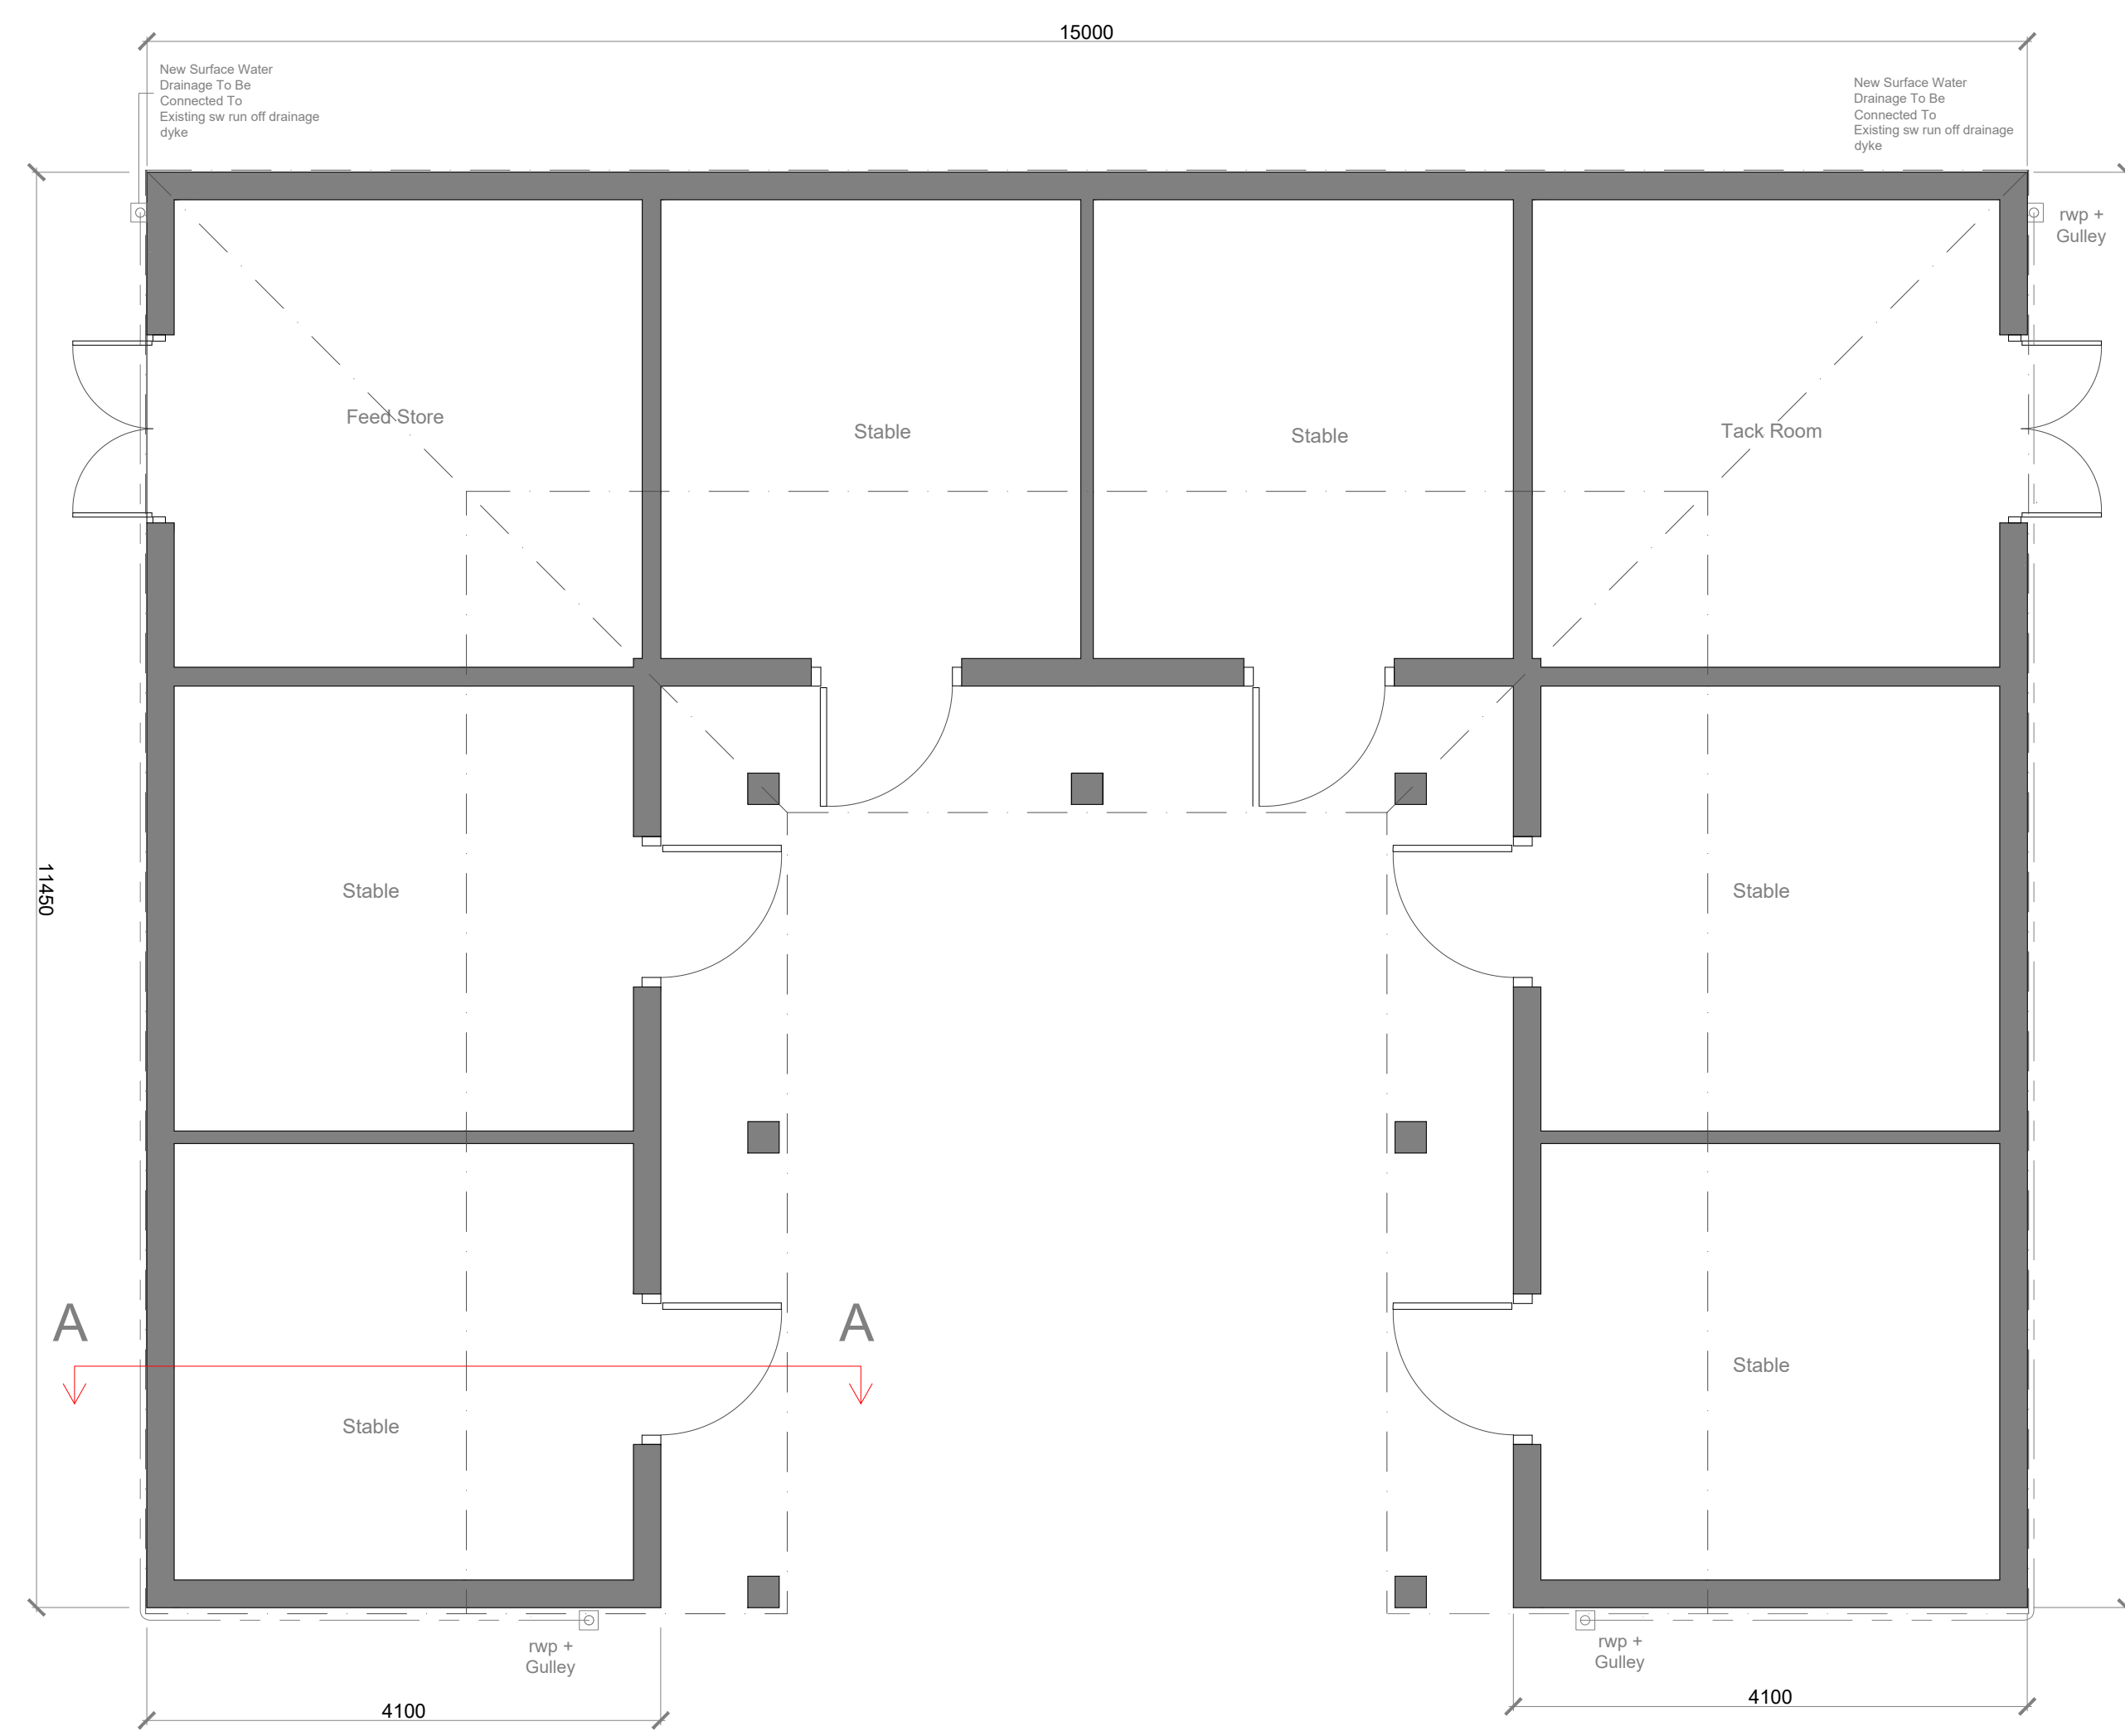

Ground Floor

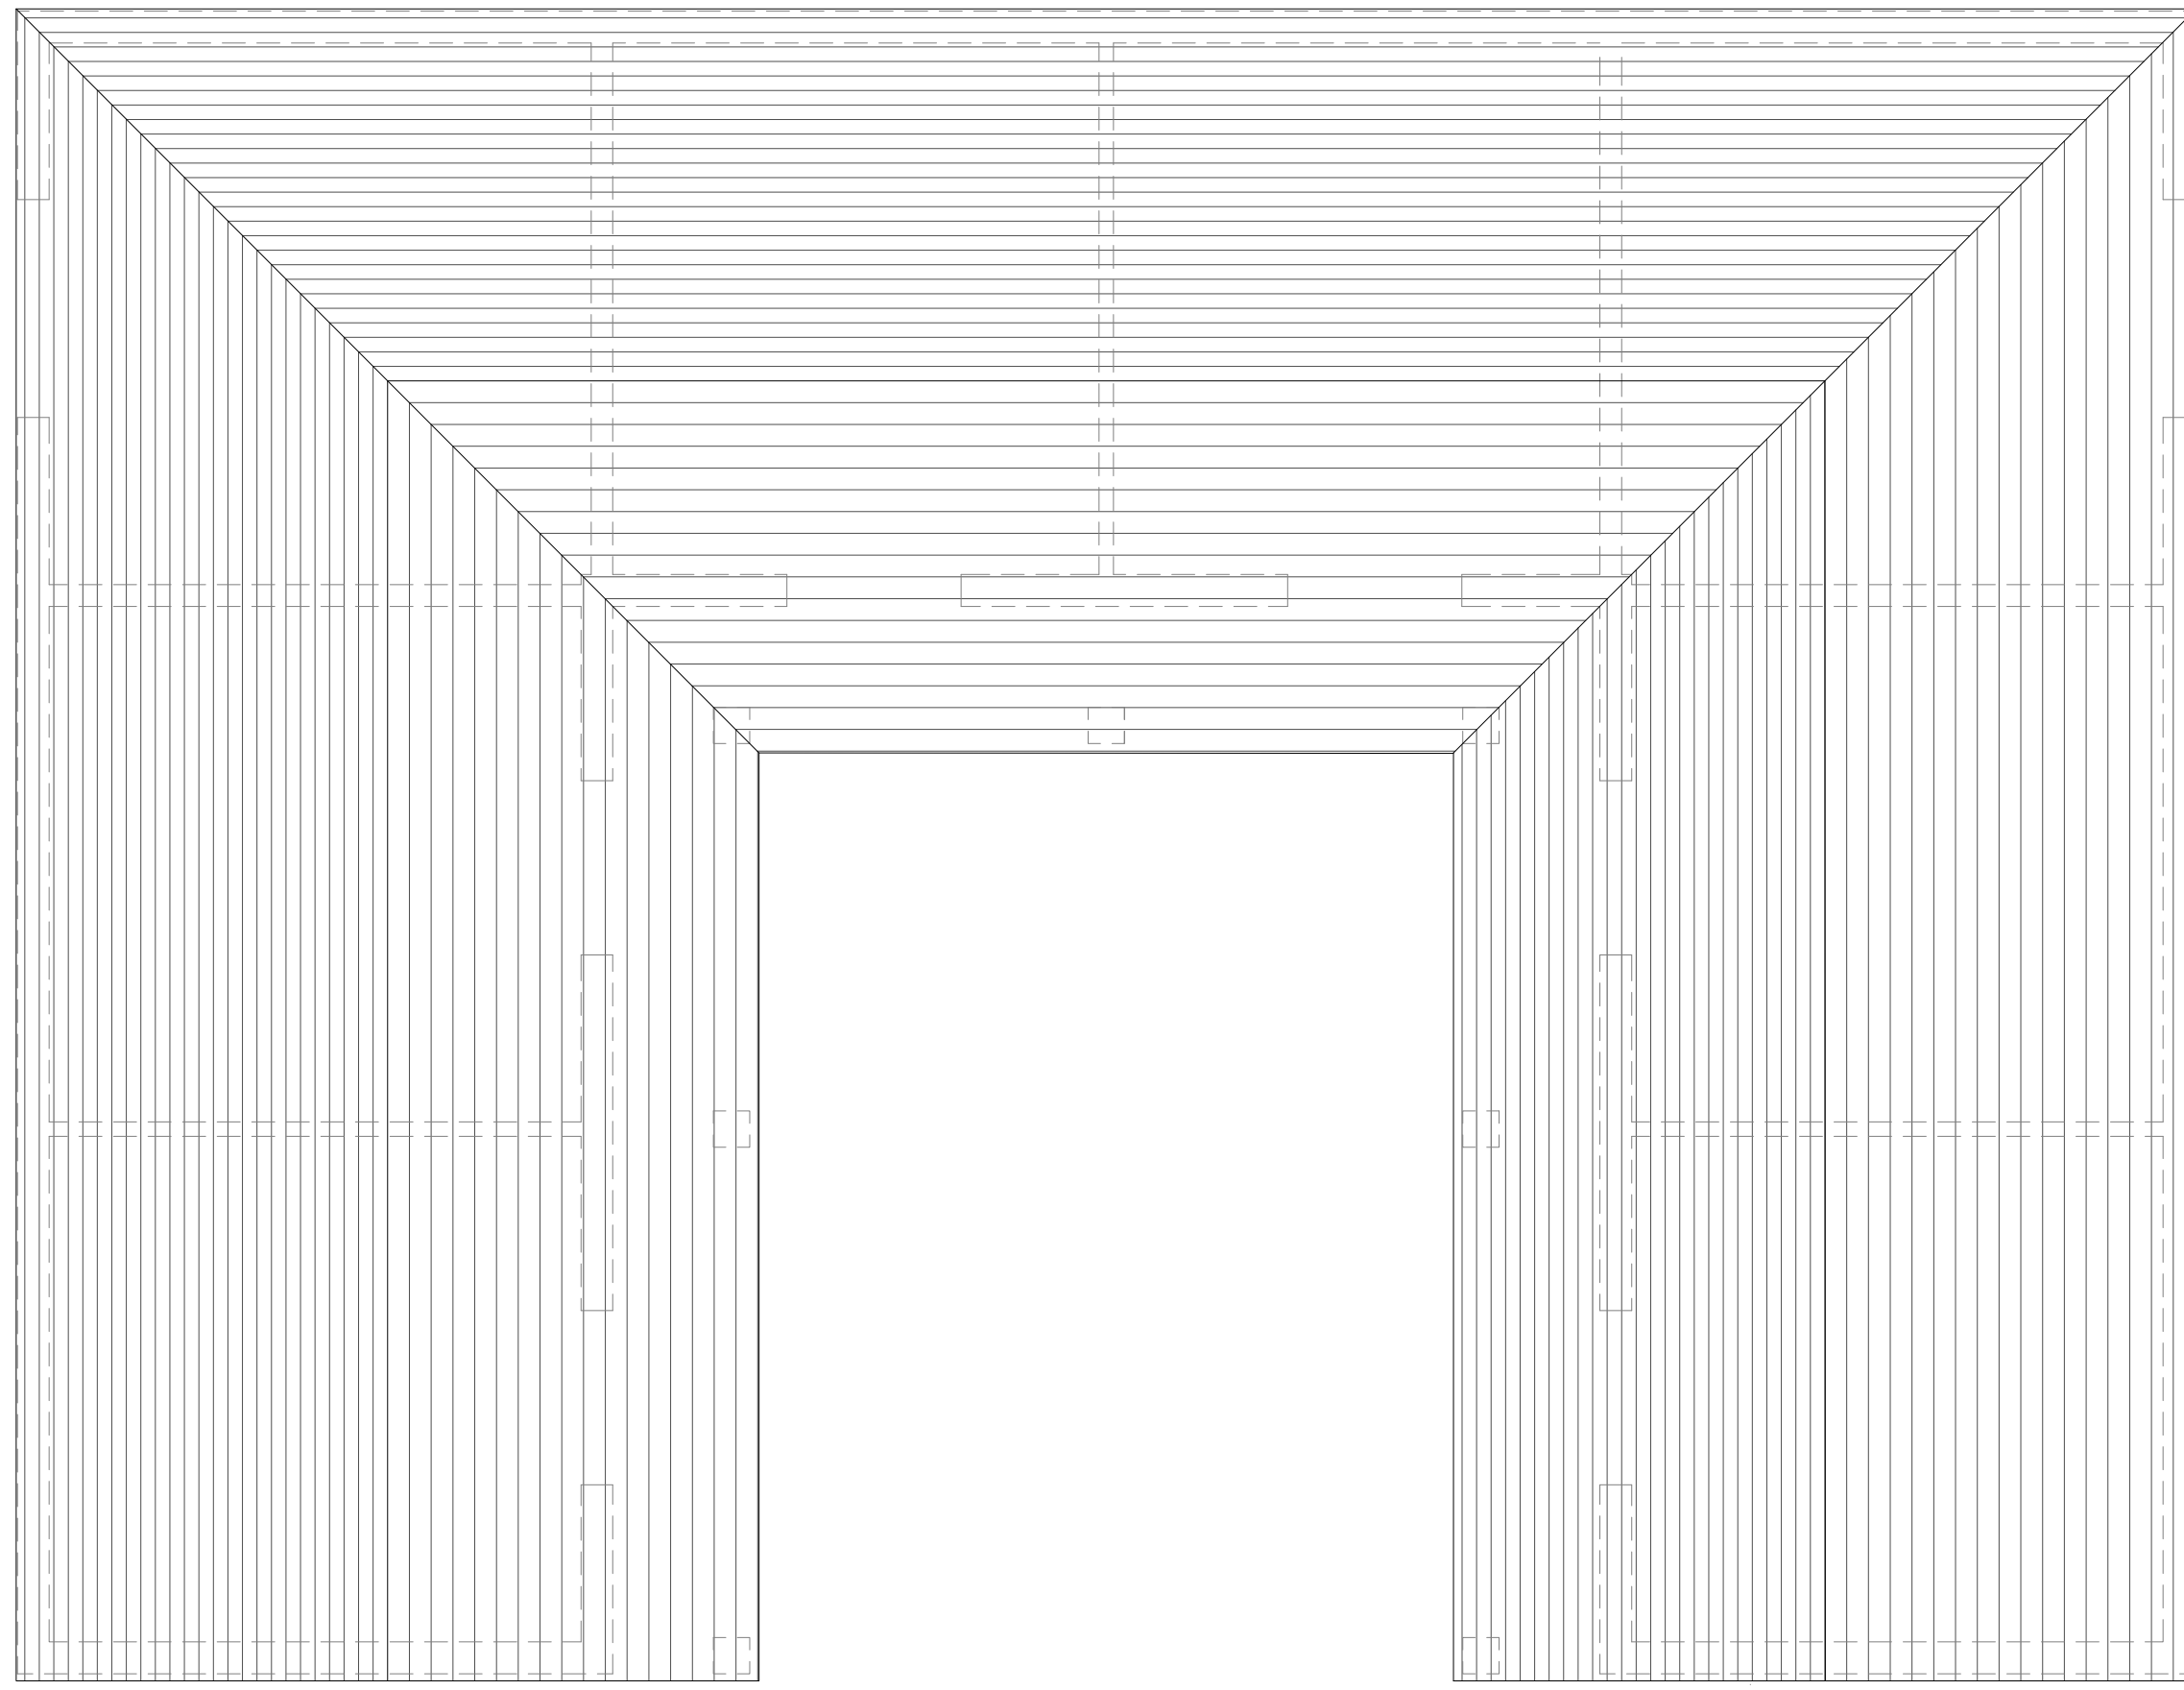

Roof Plan

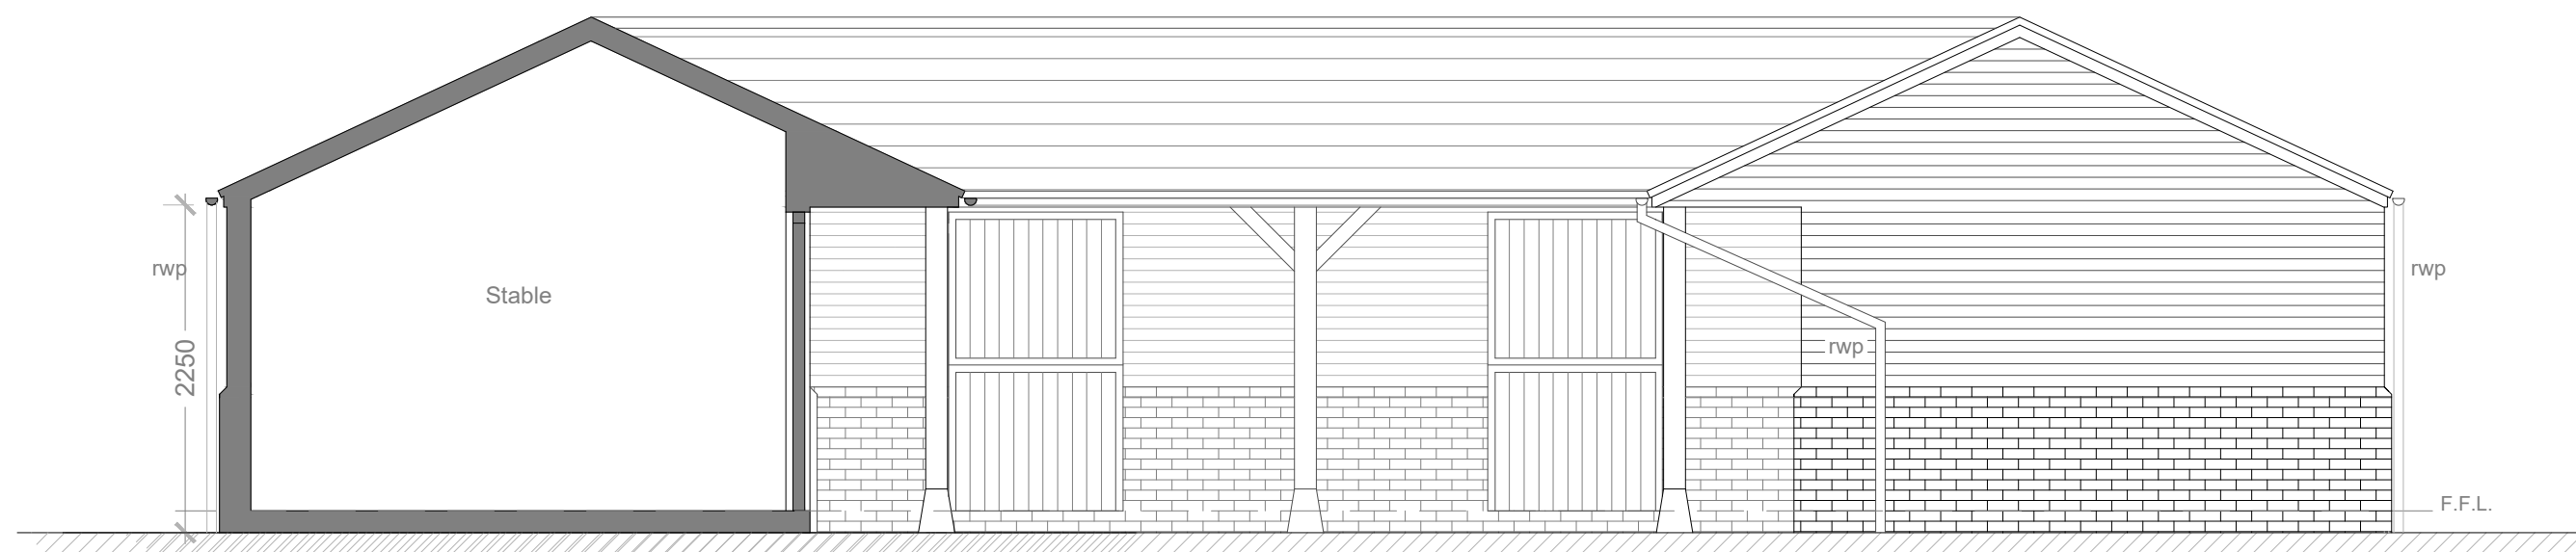

North West Section A-A

Materials Notes

- Roofs: Tiles to Local Authority approval
- Rainwater goods: UPVC half round - Black.
Round section downpipes - Black.
- Walls: Brick and Treated Timber Horizontal Boarding to Local Authority approval.
- Doors: Teated Timber Vertically Boarded.
- Other: Areas of hardstanding etc to detail and to be to Local Authority approval.