


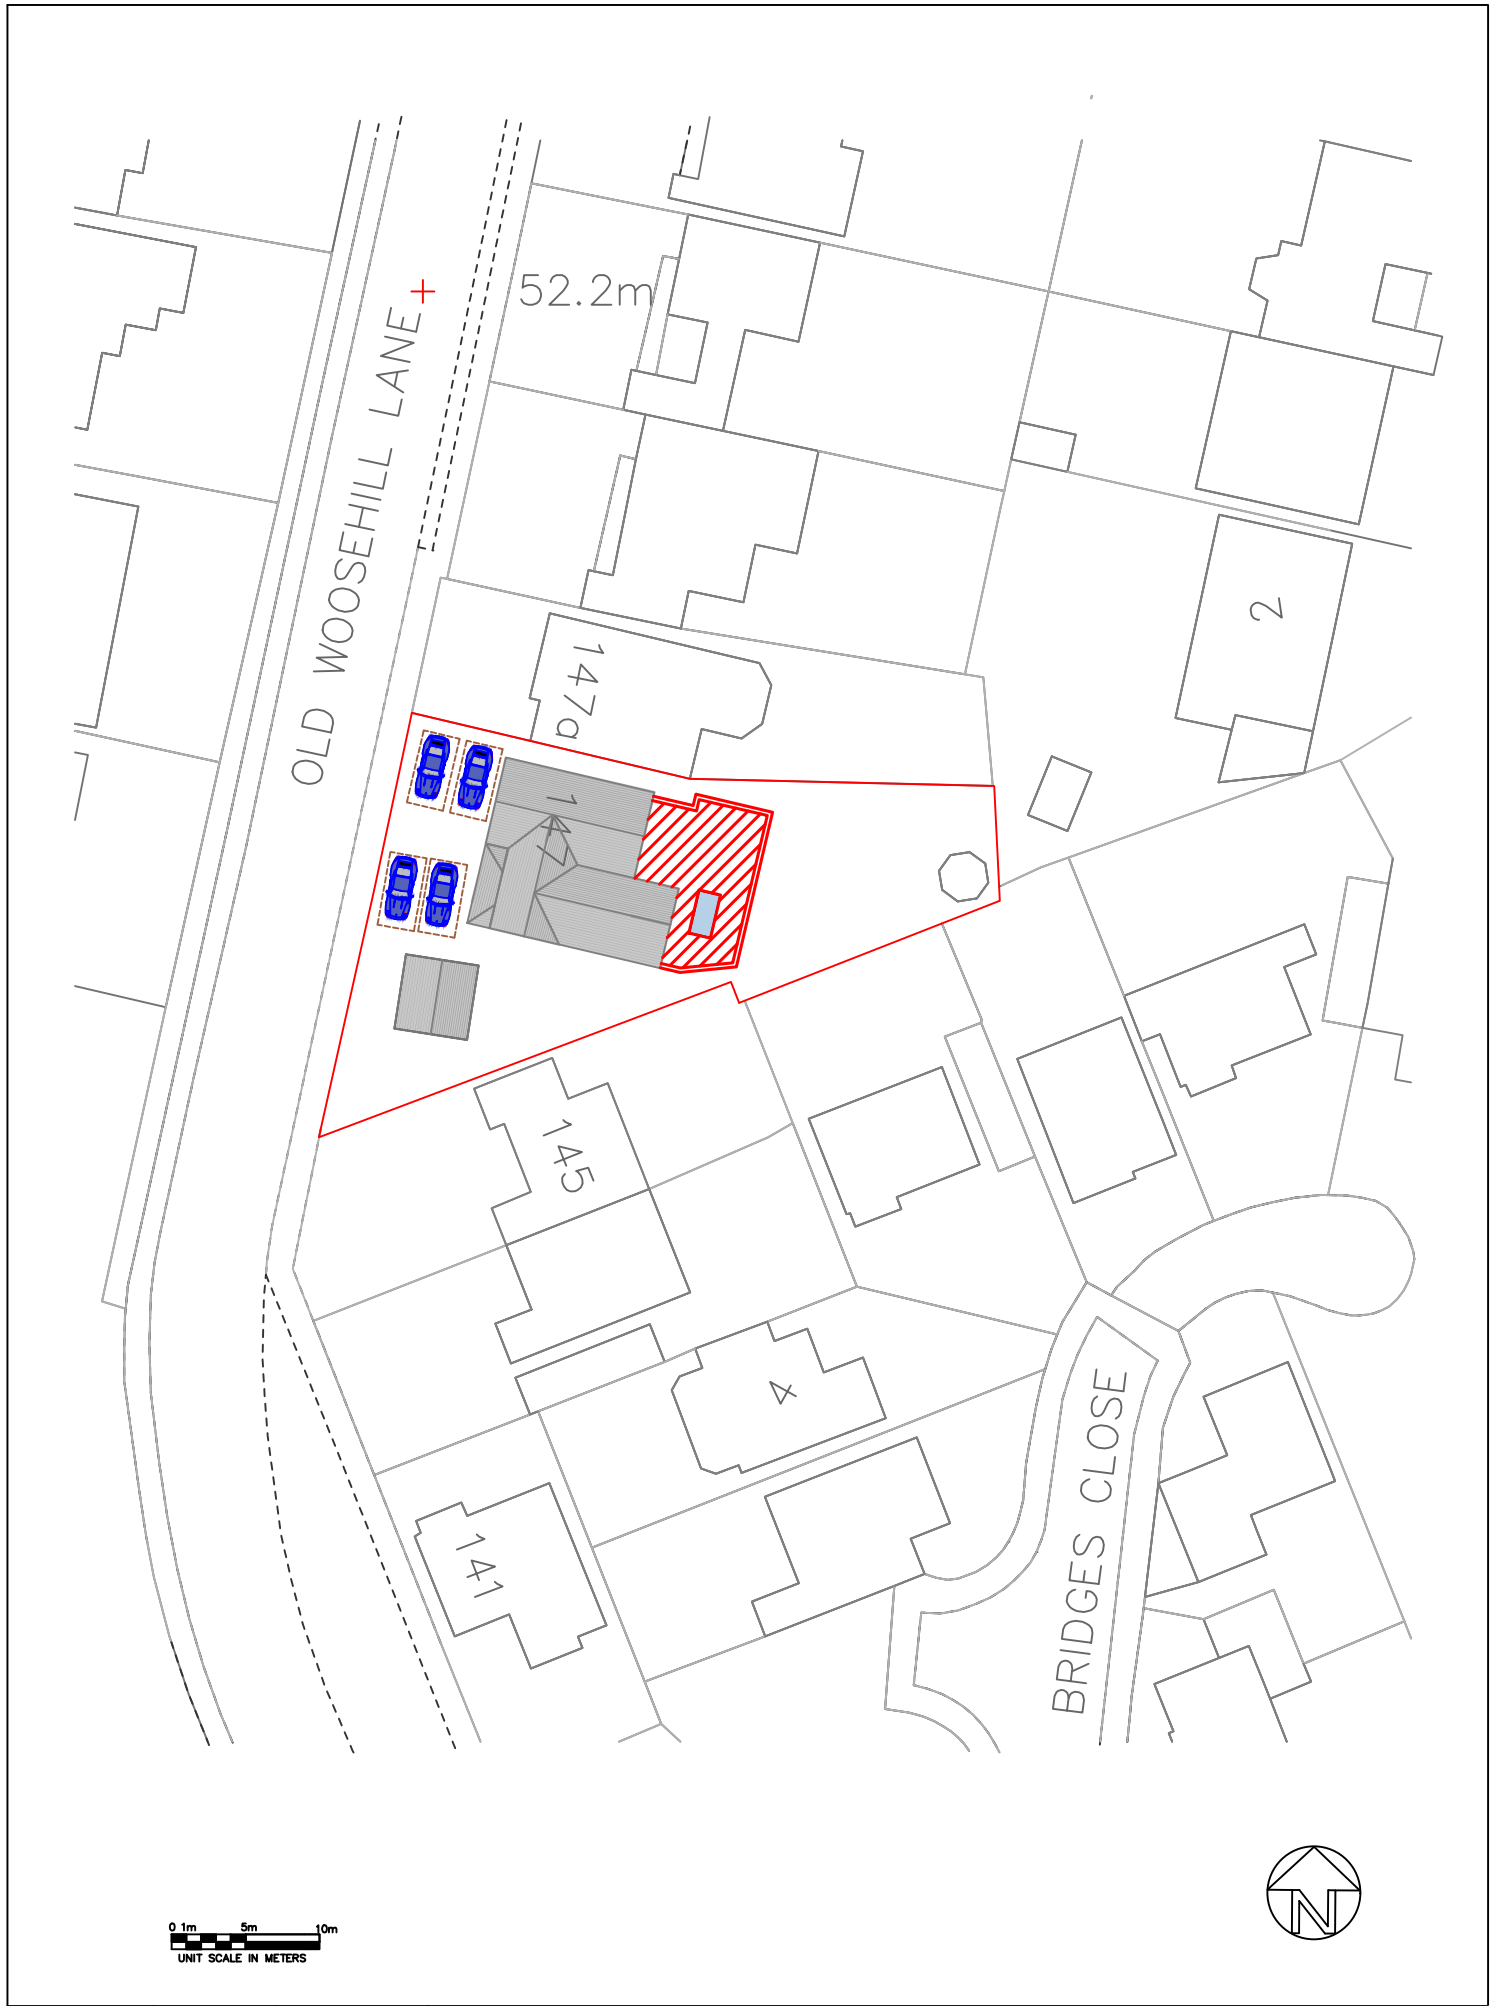

DRG. NO. PA003	REV B	SCALE 1:500@A4	DATE MARCH 2026
DRG. TITLE PROPOSED BLOCK PLAN		PROJECT ADDRESS 147 OLD WOOSHILL LANE, WOKINGHAM	



Trish Barson

Designs

Tel: 07947 919717

Email: trish@trishbarsondesigns.co.uk

Web: www.trishbarsondesigns.co.uk