
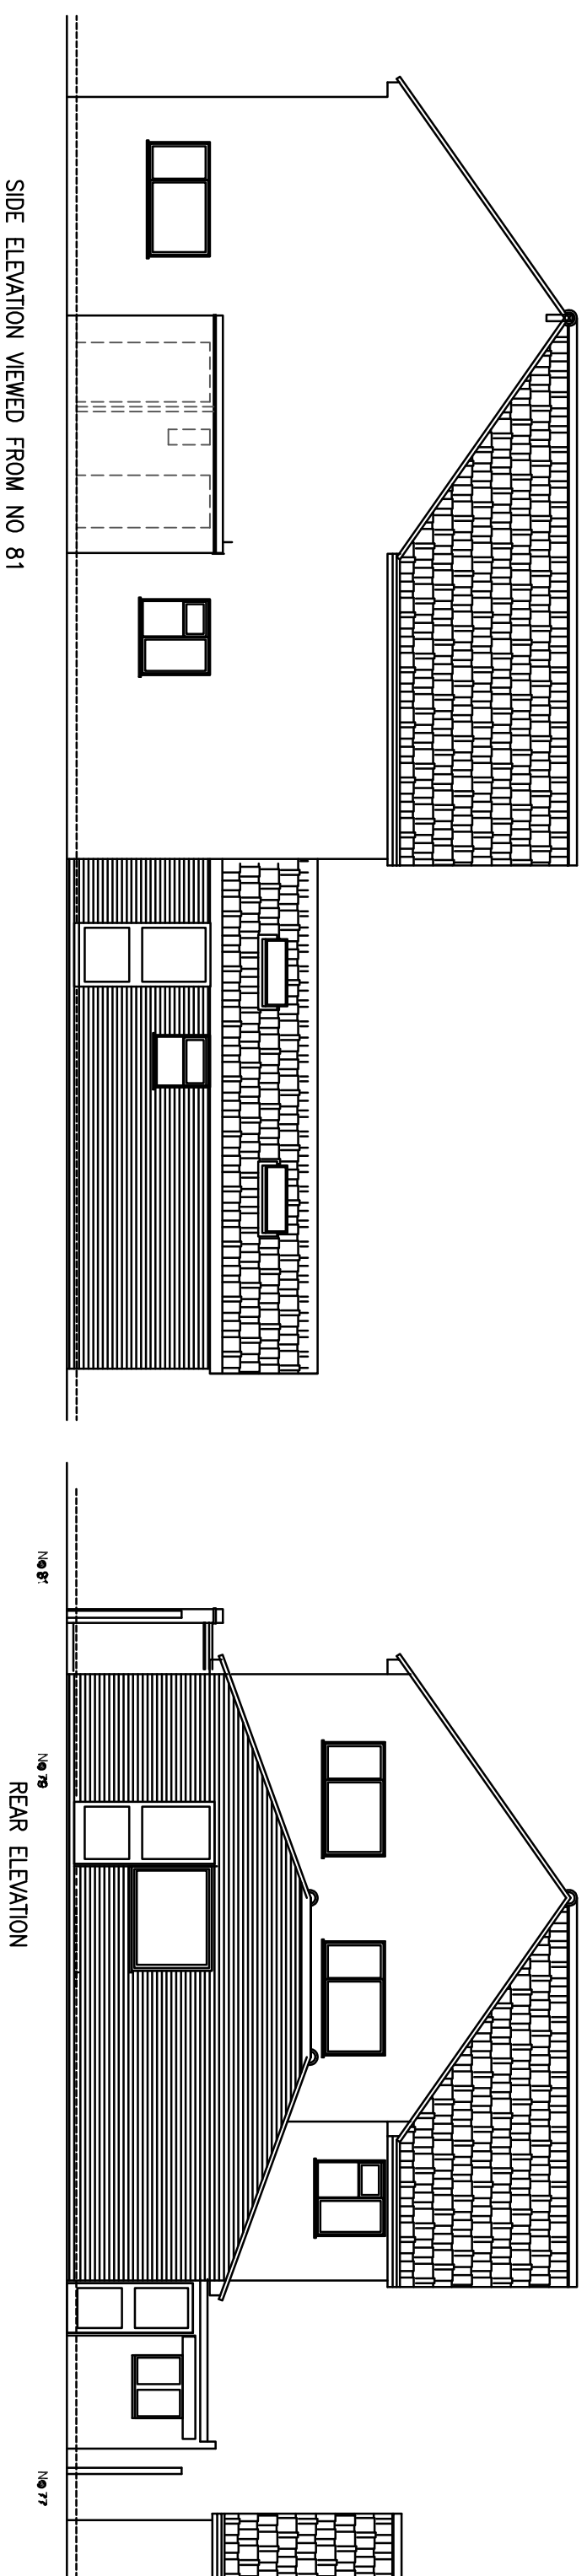


THIS DRAWING IS THE PROPERTY OF RRS DESIGNS
- COPYING / REDISTRIBUTION BY CONSENT ONLY

NOTES

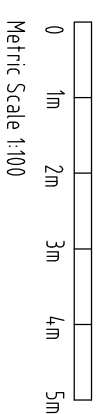

A	-	-
Rev Date		Amendment

Project
79 WOODLANDS AVENUE
READING
RG5 3HG

TITLE

PROPOSED ELEVATIONS

RRS Designs
Architectural & Planning Services

Mobile- 07964326643
Email- amar@rrsdesigns.co.uk
Website- www.rrsdesigns.co.uk

DRAWING NO.		SCALE @ A2	
AS		1:100	
DATE		JUNE 26	
DRAWING NO.		REV.	
AS00926-02			