



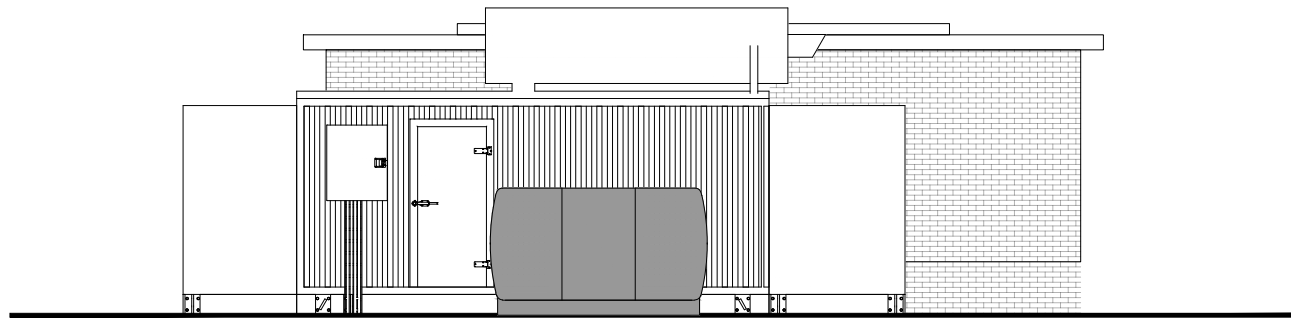


Elevation 1

1:100@A3

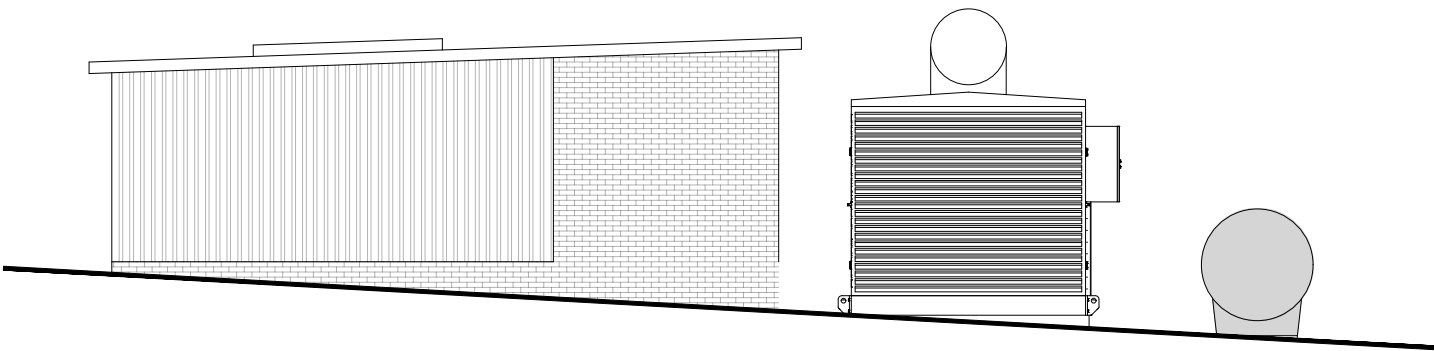


Elevation 2

1:100@A3

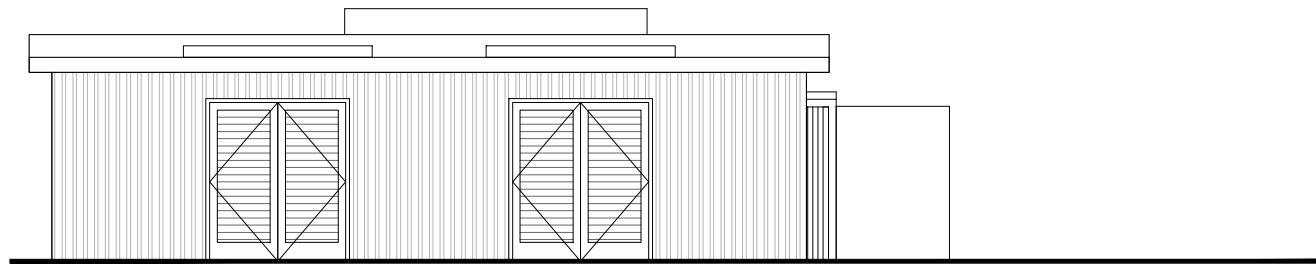



Elevation 3

1:100@A3

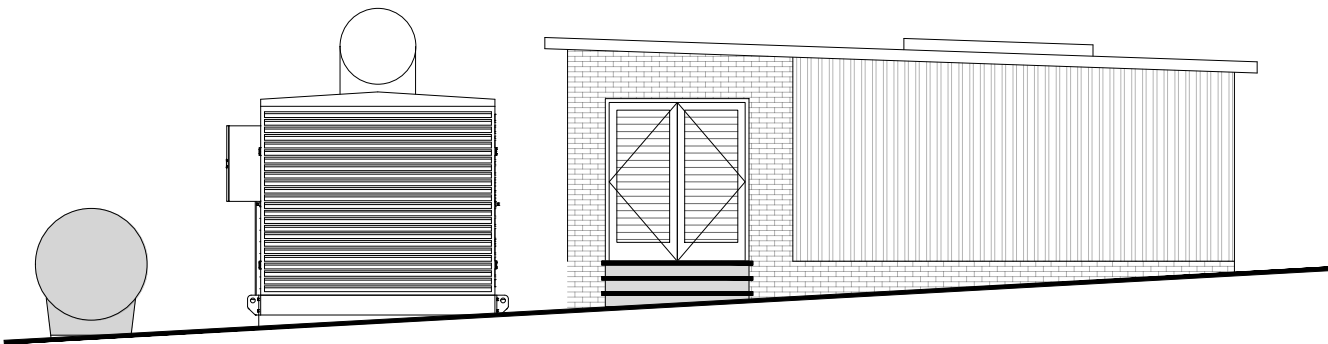

Elevation 4


1:100@A3

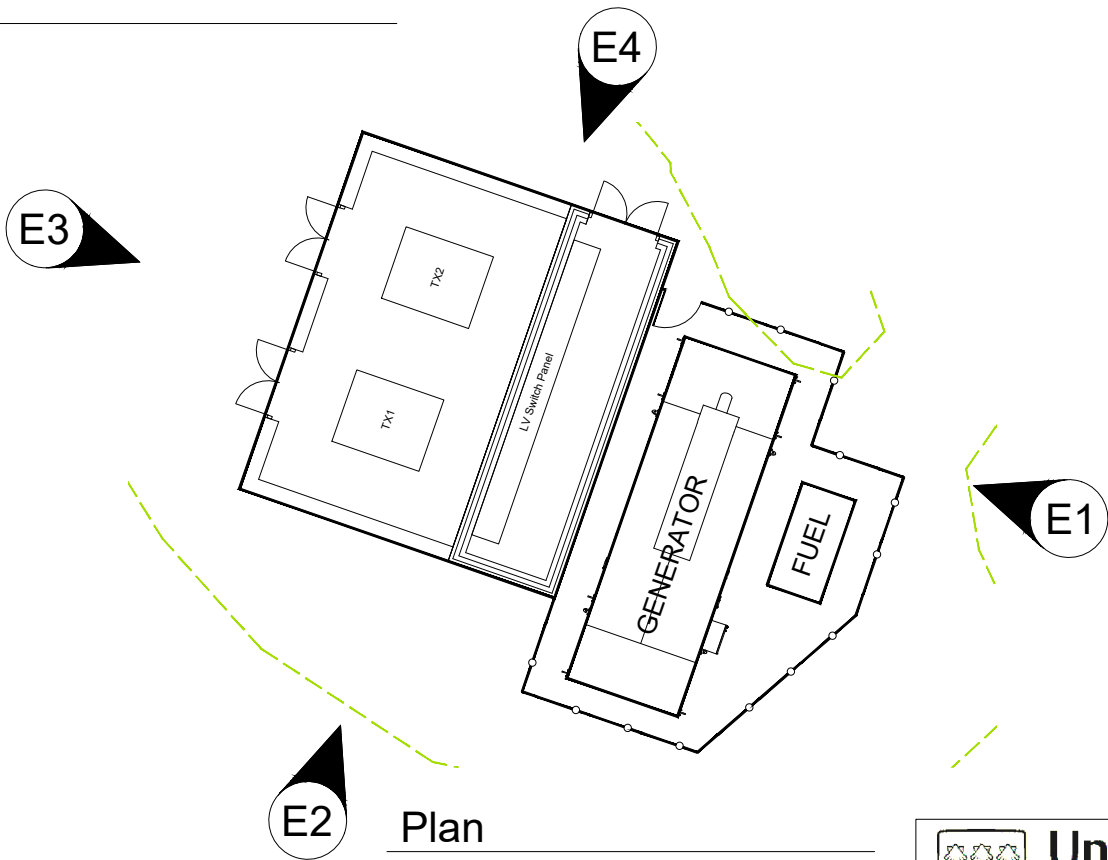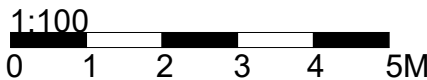

E2

Plan

1:200@A3

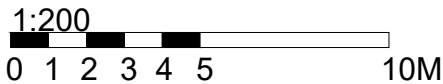

Estates and Facilities
The information shown on this drawing
is given without obligation or warranty.
The accuracy therefore cannot be
guaranteed and it must never be used
for calculation or setting out of works.
General Changes
The accuracy of these drawings relies
on feedback from the users.
If any anomalies are discovered,
please immediately inform the
CAD Manager. Telephone ext 6807.



University of

Reading

Estates and Facilities

Whiteknights, PO Box 235, Reading, RG6 6BW

Tel. 0118 378 8958 Fax. 0118 378 6928

T

V

S

Thames Valley Surveying

Building W123 Substation (Park House)	A	Scale bar added to plan	19/8/25
Project New Substation and Generator	Rev	Description	Date
Title Proposed Plan and Elevations (No Fencing)	Drawn JAW	Date 11/6/25	Scale As Shown @A3
Project (WREN No.-Originator-Volume-Level-Type-Role-Classification-Number)			Suitability-Rev.
XXXXXXXX-TV-S-XX-XX-DR-B-XXXX-21002			A