




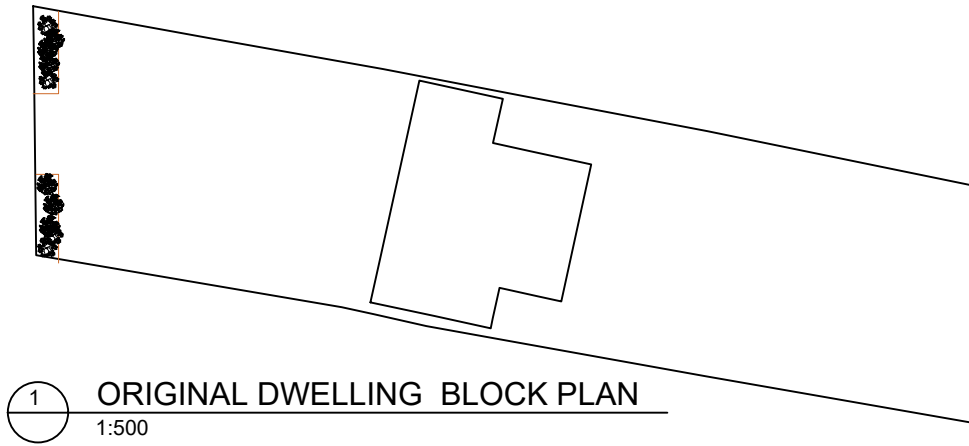

1 ORIGINAL DWELLING BLOCK PLAN
1:500

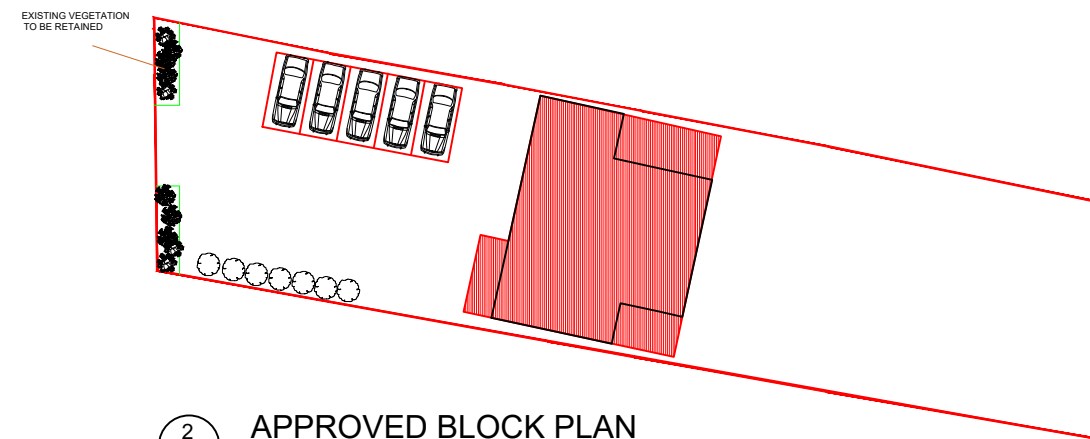

2 APPROVED BLOCK PLAN
1:500

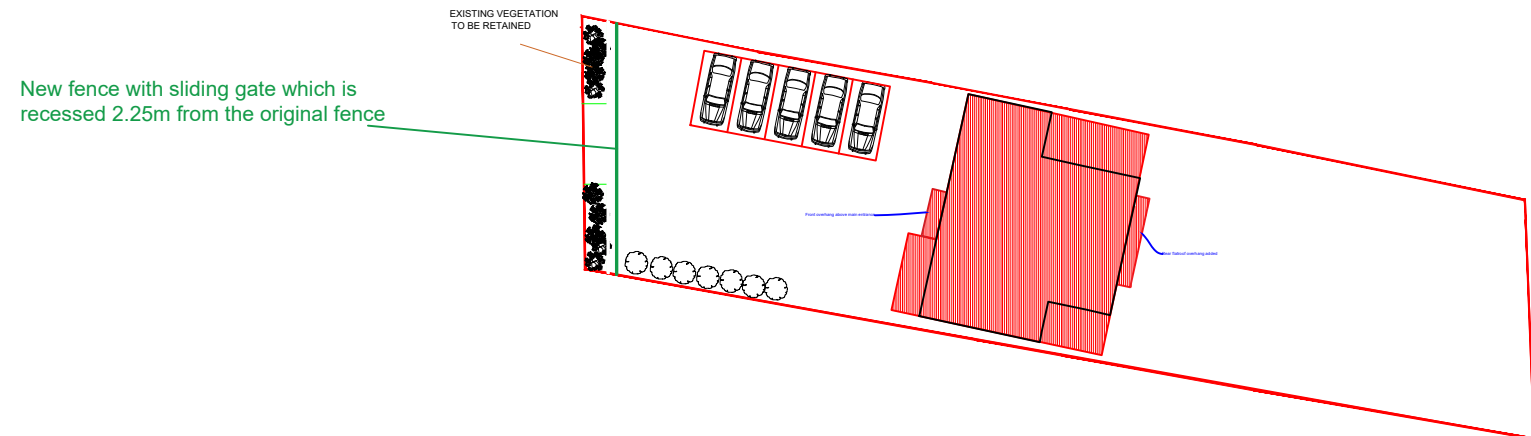

3 PROPOSED BLOCK PLAN SHOWING OVERHANG & GATE
1:500

Ram Duvvuri	Existing and proposed block plan with overhang and gate	
	Scale: 1:500 @A3	232, Reading Road Wokingham RG41 1HT
	Date: 18/08/2025	