




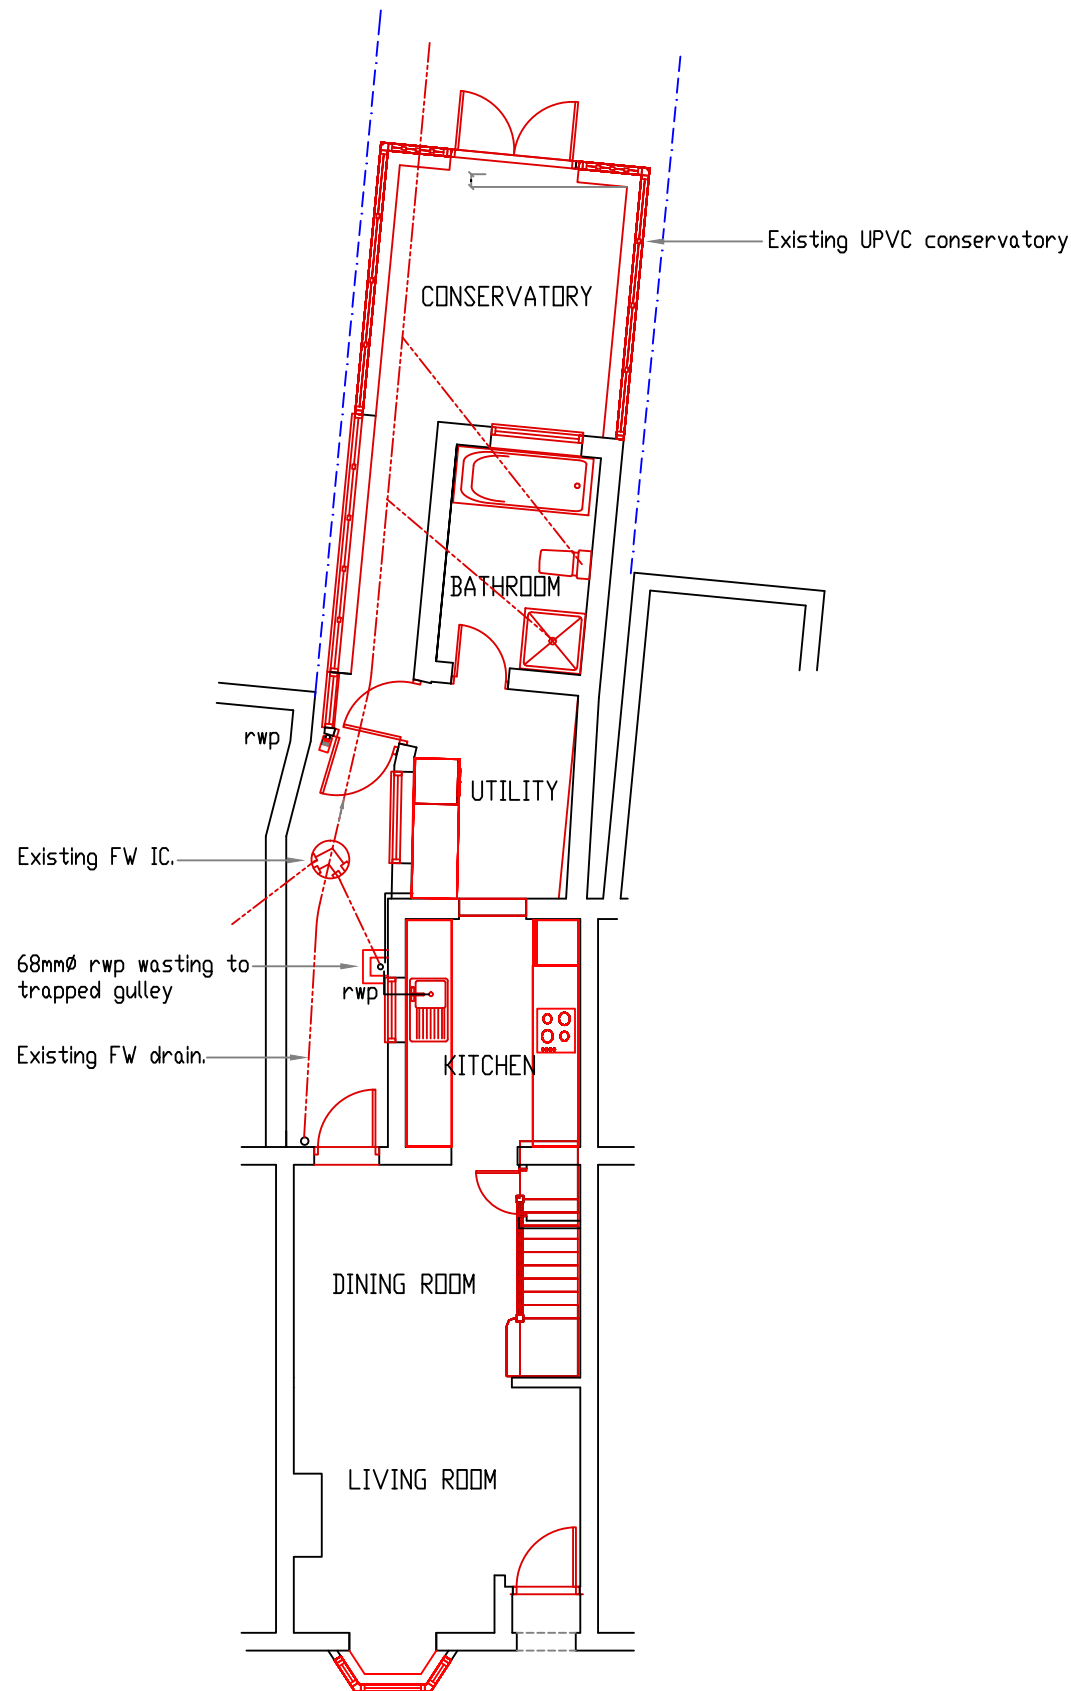

EXISTING GROUND FLOOR LAYOUT
Scale 1 : 100

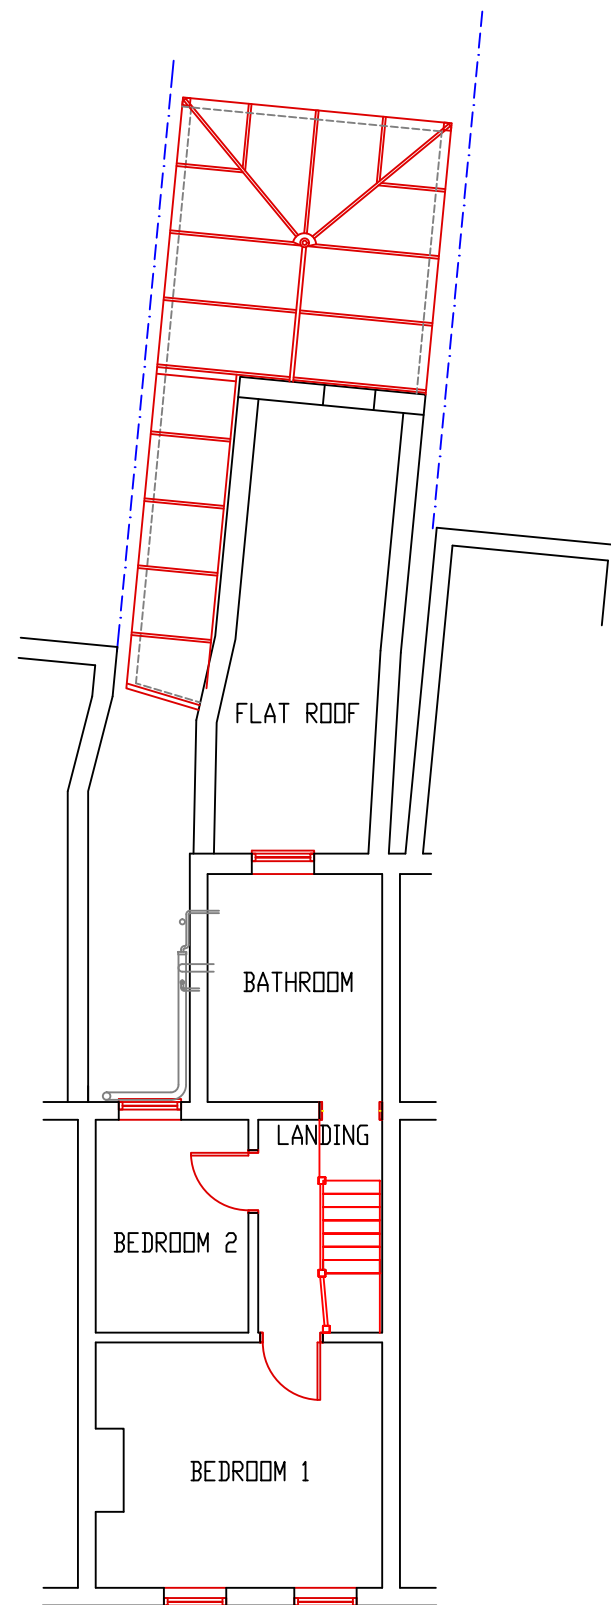

EXISTING FIRST FLOOR LAYOUT
Scale 1 : 100

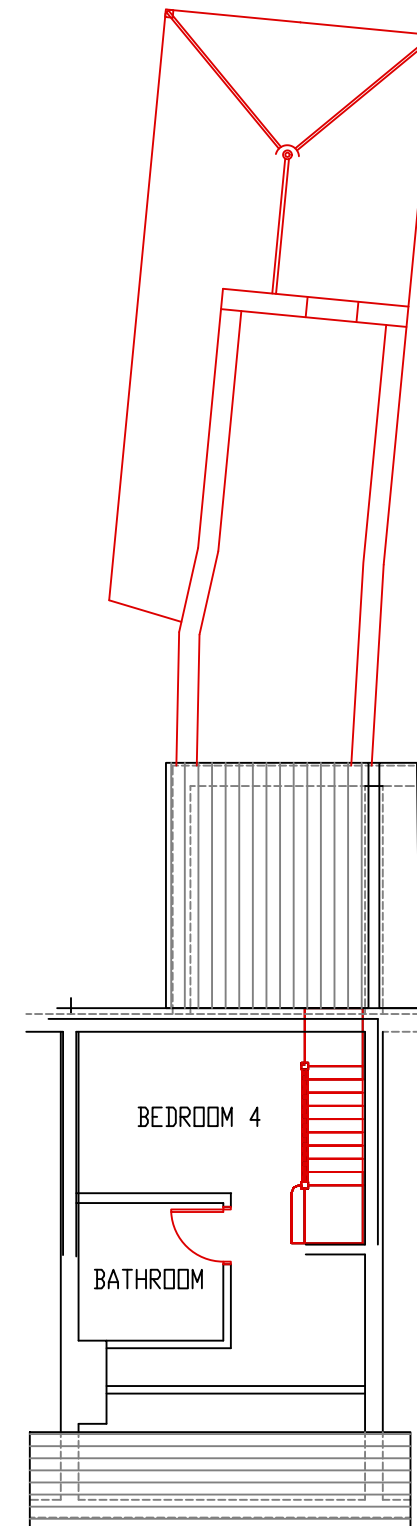


EXISTING SECOND FLOOR LAYOUT
Scale 1 : 100

General Note:

Any discrepancy found must be reported before proceeding.

All dimensions are to be checked before proceeding with the work.

Drawing to be read in conjunction with Drg No. OAS/25/1900/2-6

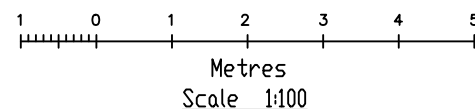

OASIS BUILDING & PLANNING APPLICATIONS 20 WANTAGE RD. READING, BERKSHIRE. RG30 2SE Tel: 0118 9573554 E-mail : aa.springer@btinternet.com	Client Megan Jones 92 Victoria Road Wargrave Berkshire RG10 8AE	PROPOSED DEMOLITION OF EXISTING CONSERVATORY AND ERECTION OF REAR SINGLE STOREY FLAT ROOF EXTENSION PLANNING APPLICATION		Scale 1 : 100 Date February 2026	File Name: 92VictoriaRoad-PL25.dwg Drawn by O.A.Springer Drawing No. OAS/25/1890/1 Rev. B
---	--	---	--	---	--