




EXISTING TYPICAL SECTION
Scale 1 : 100

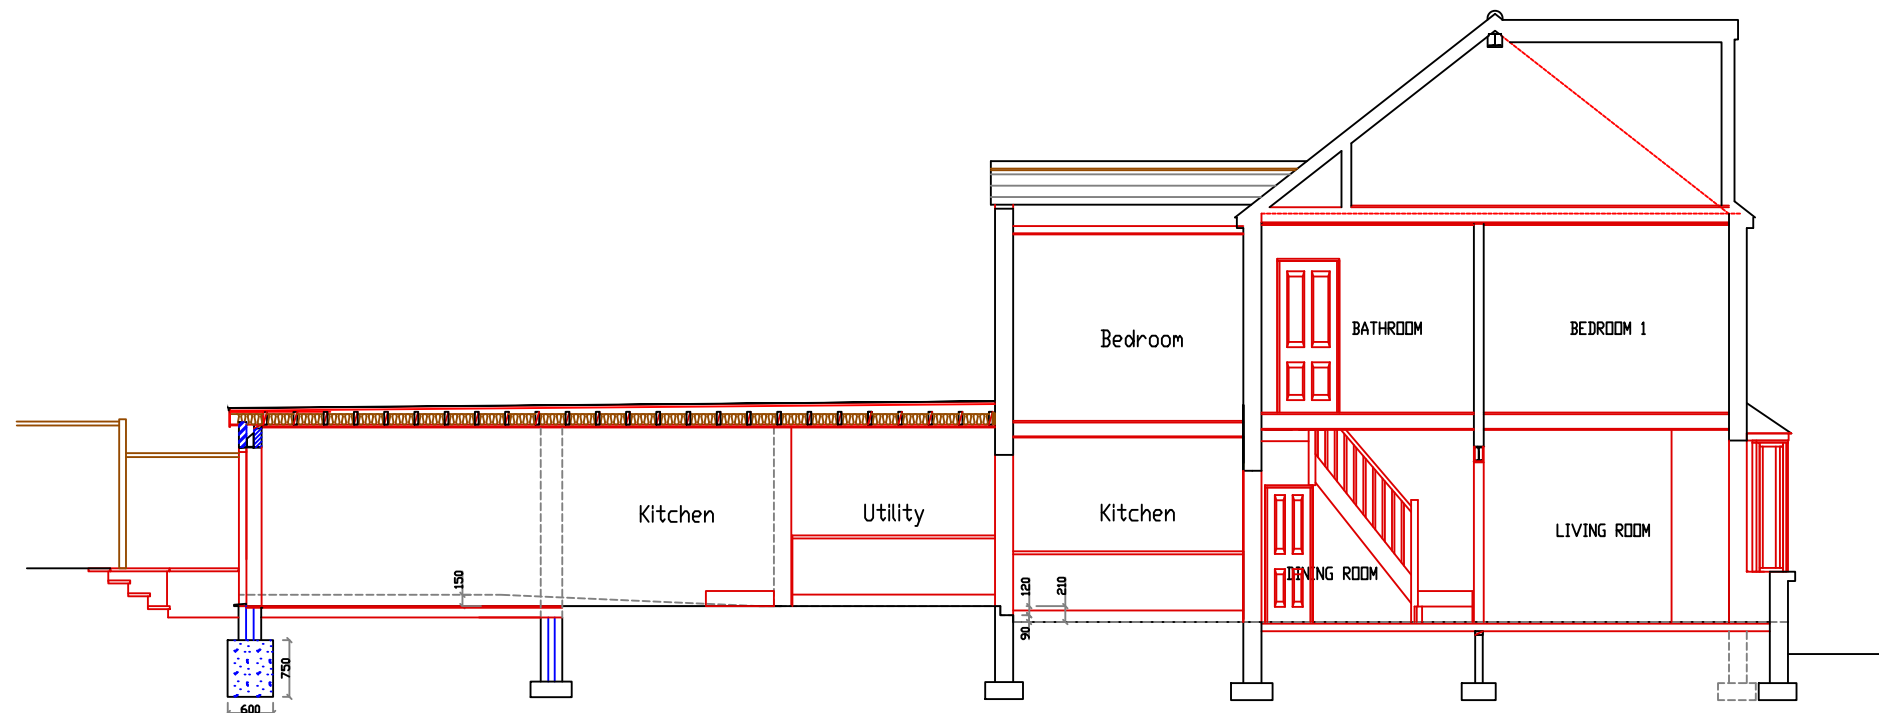


PROPOSED TYPICAL SECTION
Scale 1 : 100

General Note:

Any discrepancy found must be reported before proceeding.

All dimensions are to be checked before proceeding with the work.

Drawing to be read in conjunction with Drg No. DAS/25/1990/1-5

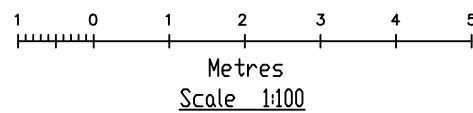

OASIS BUILDING & PLANNING APPLICATIONS

20 WANTAGE RD.
READING, BERKSHIRE. RG30 2SE
Tel: 0118 9573554
E-mail : oa.springer@btinternet.com

Client

Megan Jones
92 Victoria Road
Wargrave
Berkshire
RG10 8AE

PROPOSED DEMOLITION OF EXISTING
CONSERVATORY AND ERECTION OF REAR
SINGLE STOREY FLAT ROOF EXTENSION

PLANNING APPLICATION

Scale 1 : 100	File Name: 92VictoriaRoad-Pl25.dwg
Date February 2026	Drawn by O.A.Springer
Drawing No. OAS/25/1890/6	Rev. B