


Contractors and consultants are not to scale dimensions from this drawing



Location plan (not to scale)

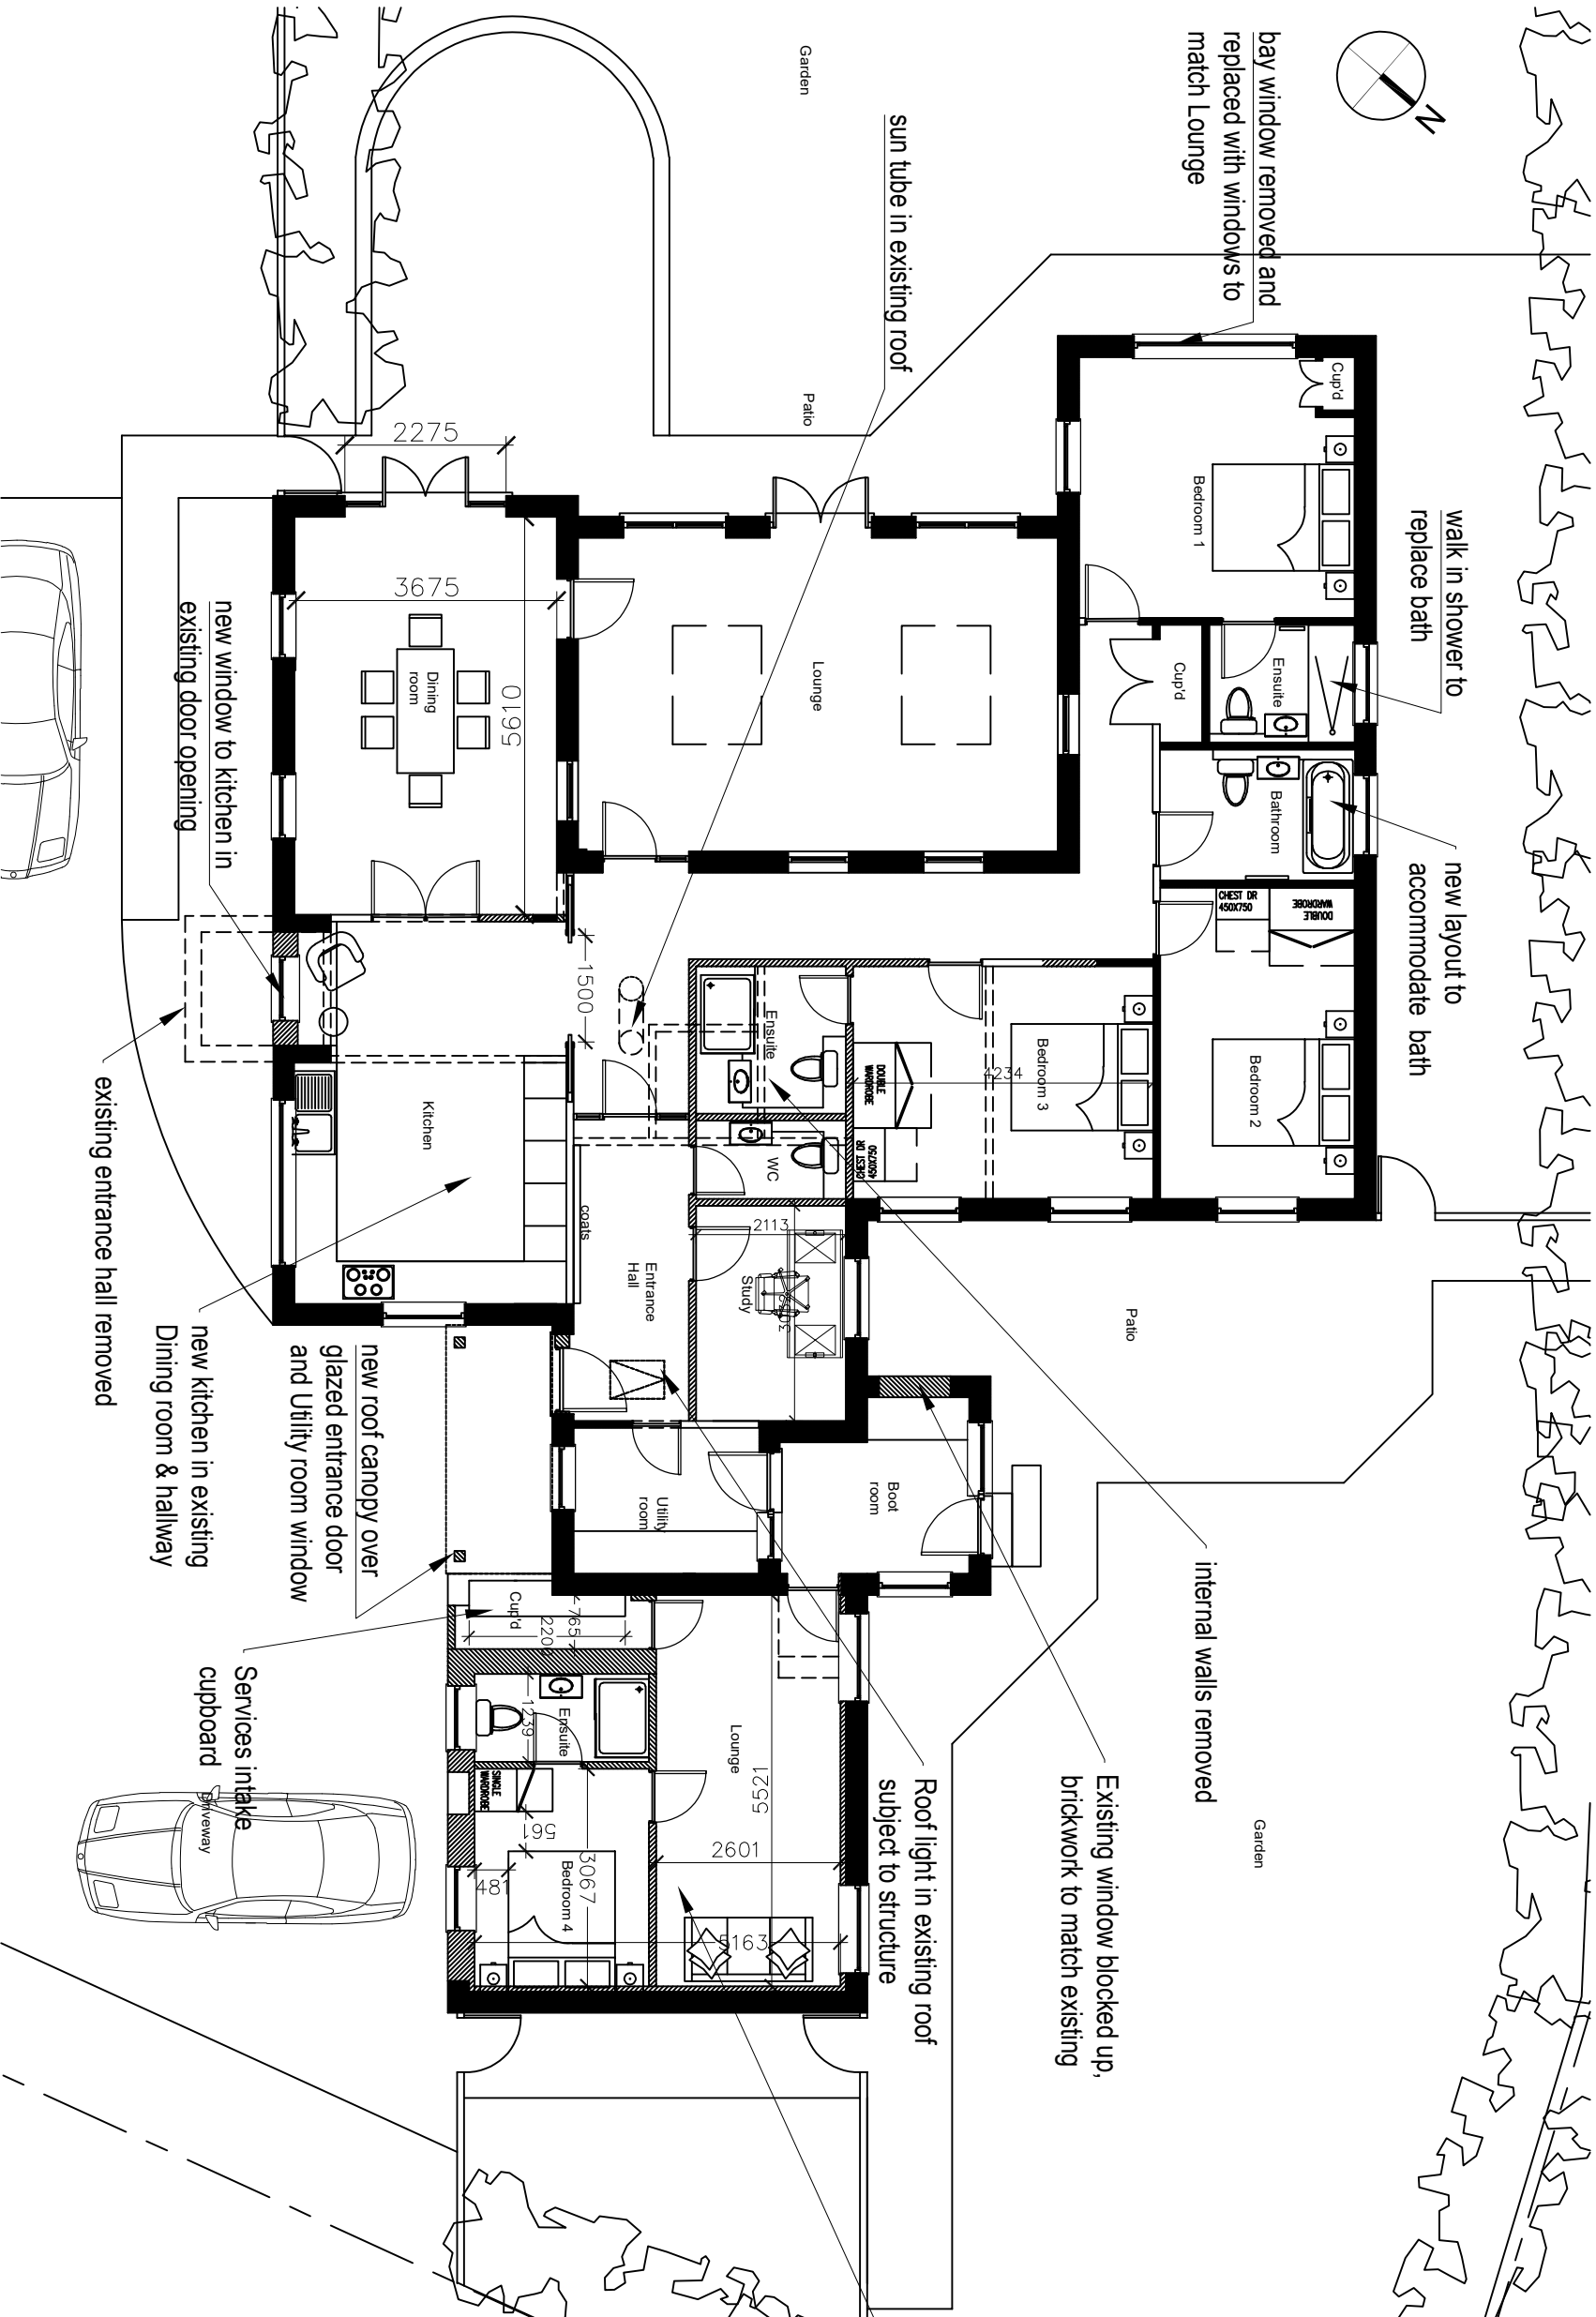

Proposed ground floor plan



Revision	Date	Description
D	22-09-26	LDC application
C	14-08-26	For information
B	13-08-26	For information
A	04-08-26	For information
-	09-07-26	For information