

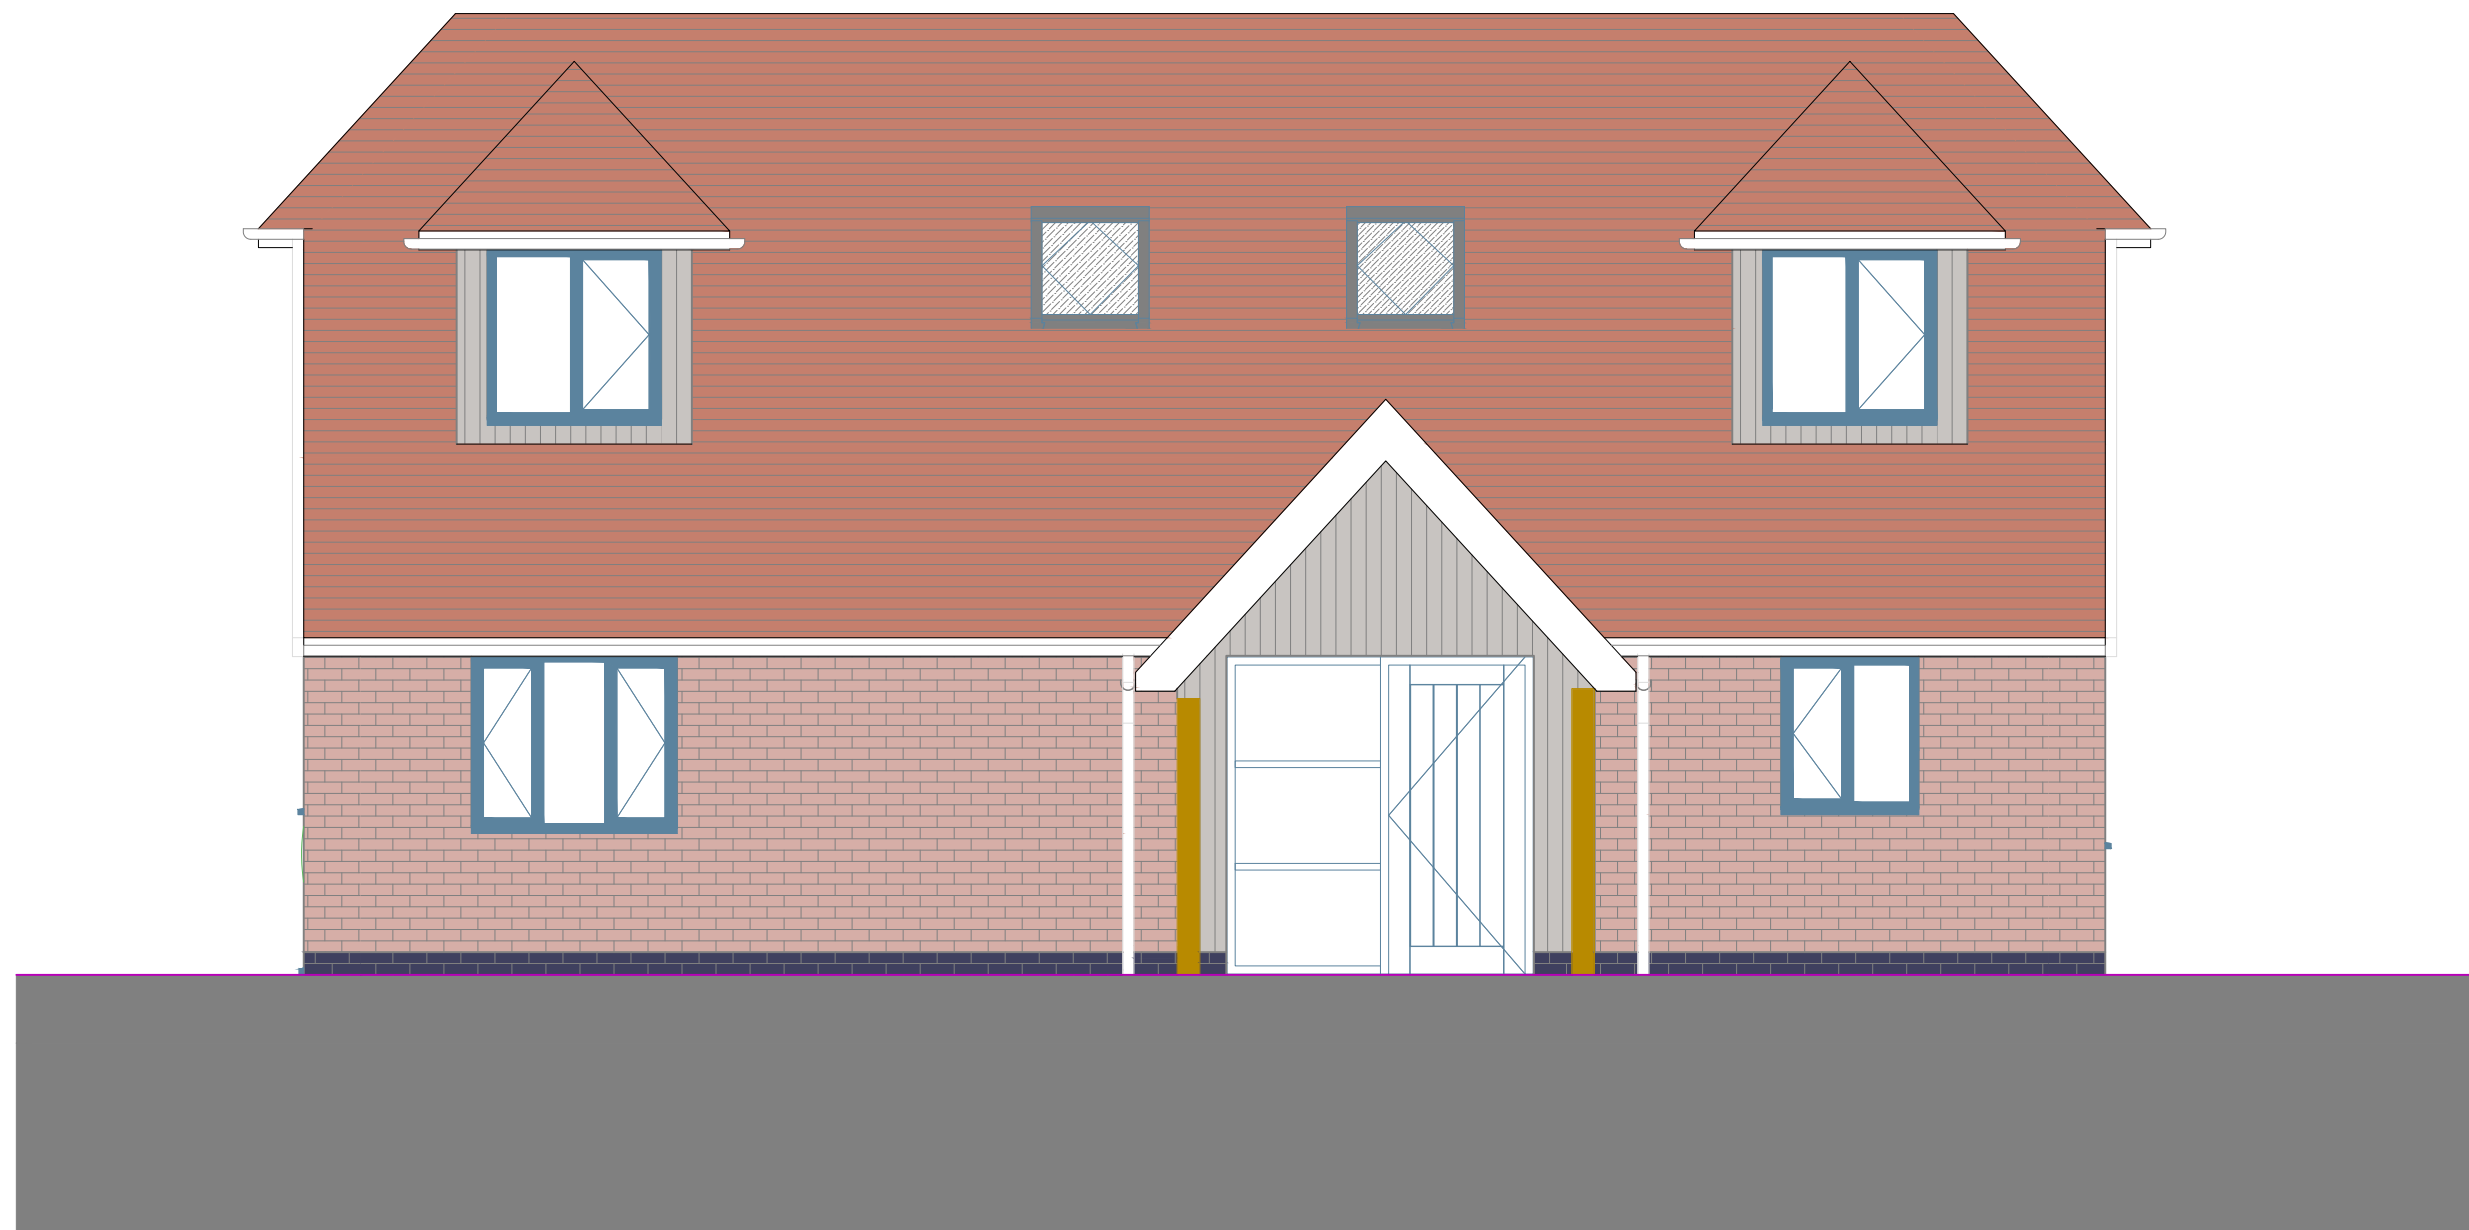


NOTES:

CONTACT@FORESTGATEARCHITECTURE.CO.UK TEL:07737448478

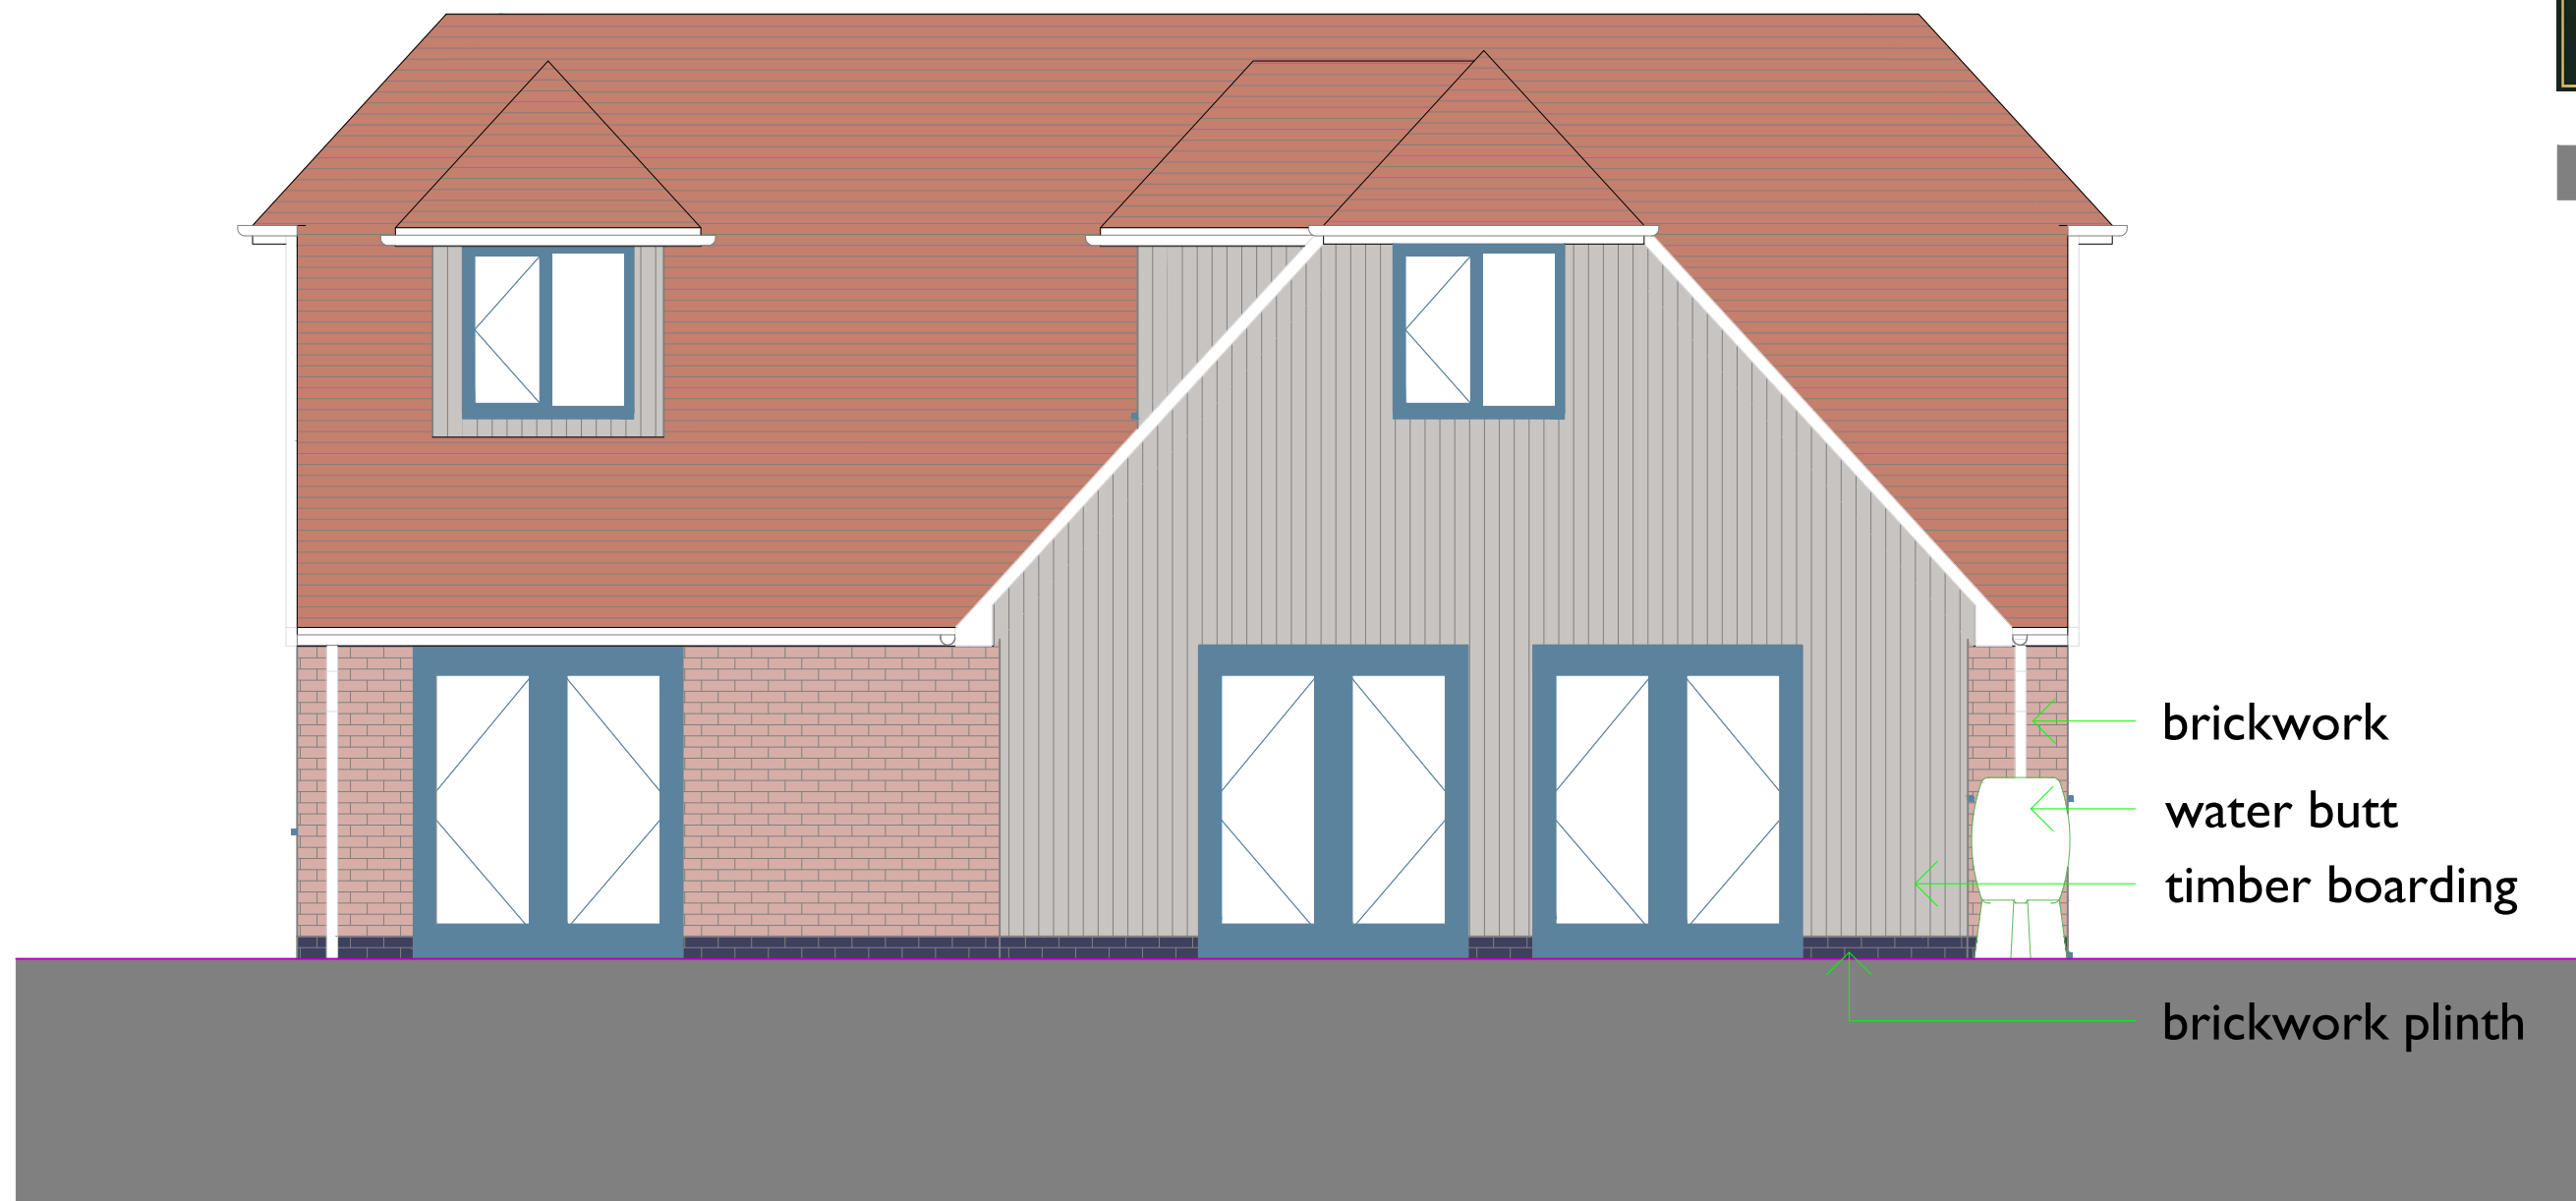

1. ALL CONTRACTORS MUST CHECK DIMENSIONS ON SITE PRIOR TO COMMENCEMENT OF WORKS.
2. ANY DISCREPANCIES OR UNCERTAINTIES MUST BE NOTIFIED TO THE PRINCIPAL DESIGNER.
3. NON-SPECIFIED MATERIALS MUST BE CONSULTED AND APPROVED BY ALL RELEVANT PARTIES PRIOR TO INSTALLATION.
4. BOUNDARIES HAVE BEEN ASSURED ON SITE CLARIFICATION AND CO-ORDINATION OF BOUNDARY MUST BE TAKEN UP WITH THE APPROPRIATE LEGAL PARTY.
5. ALL DRAWINGS ARE TO BE CHECKED AND GIVEN APPROVAL BY THE LOCAL AUTHORITY, OR AN ALLOCATED INDEPENDENT BUILDING CONTROL SURVEYOR AND APPROVED BEFORE COMMENCEMENT OF CONSTRUCTION.
6. ANY UNSECURED LOGO OR REPRODUCTION BY FOREST GATE ARCHITECTURE IS UNLAWFUL. DRAWINGS ARE SUBJECT TO INTELLECTUAL PROPERTY AND COPYRIGHT LAWS AND MUST BE APPROVED BY PRIOR WRITTEN CONSENT.
7. STRUCTURAL EXPERTS AND SUPPORTS MUST BE DESIGNED BY A CERTIFIED STRUCTURAL ENGINEER THAT HAS PROVIDED SUPPORTIVE CALCULATIONS TO BE APPROVED BY THE LOCAL AUTHORITY BEFORE INSTALLATION.

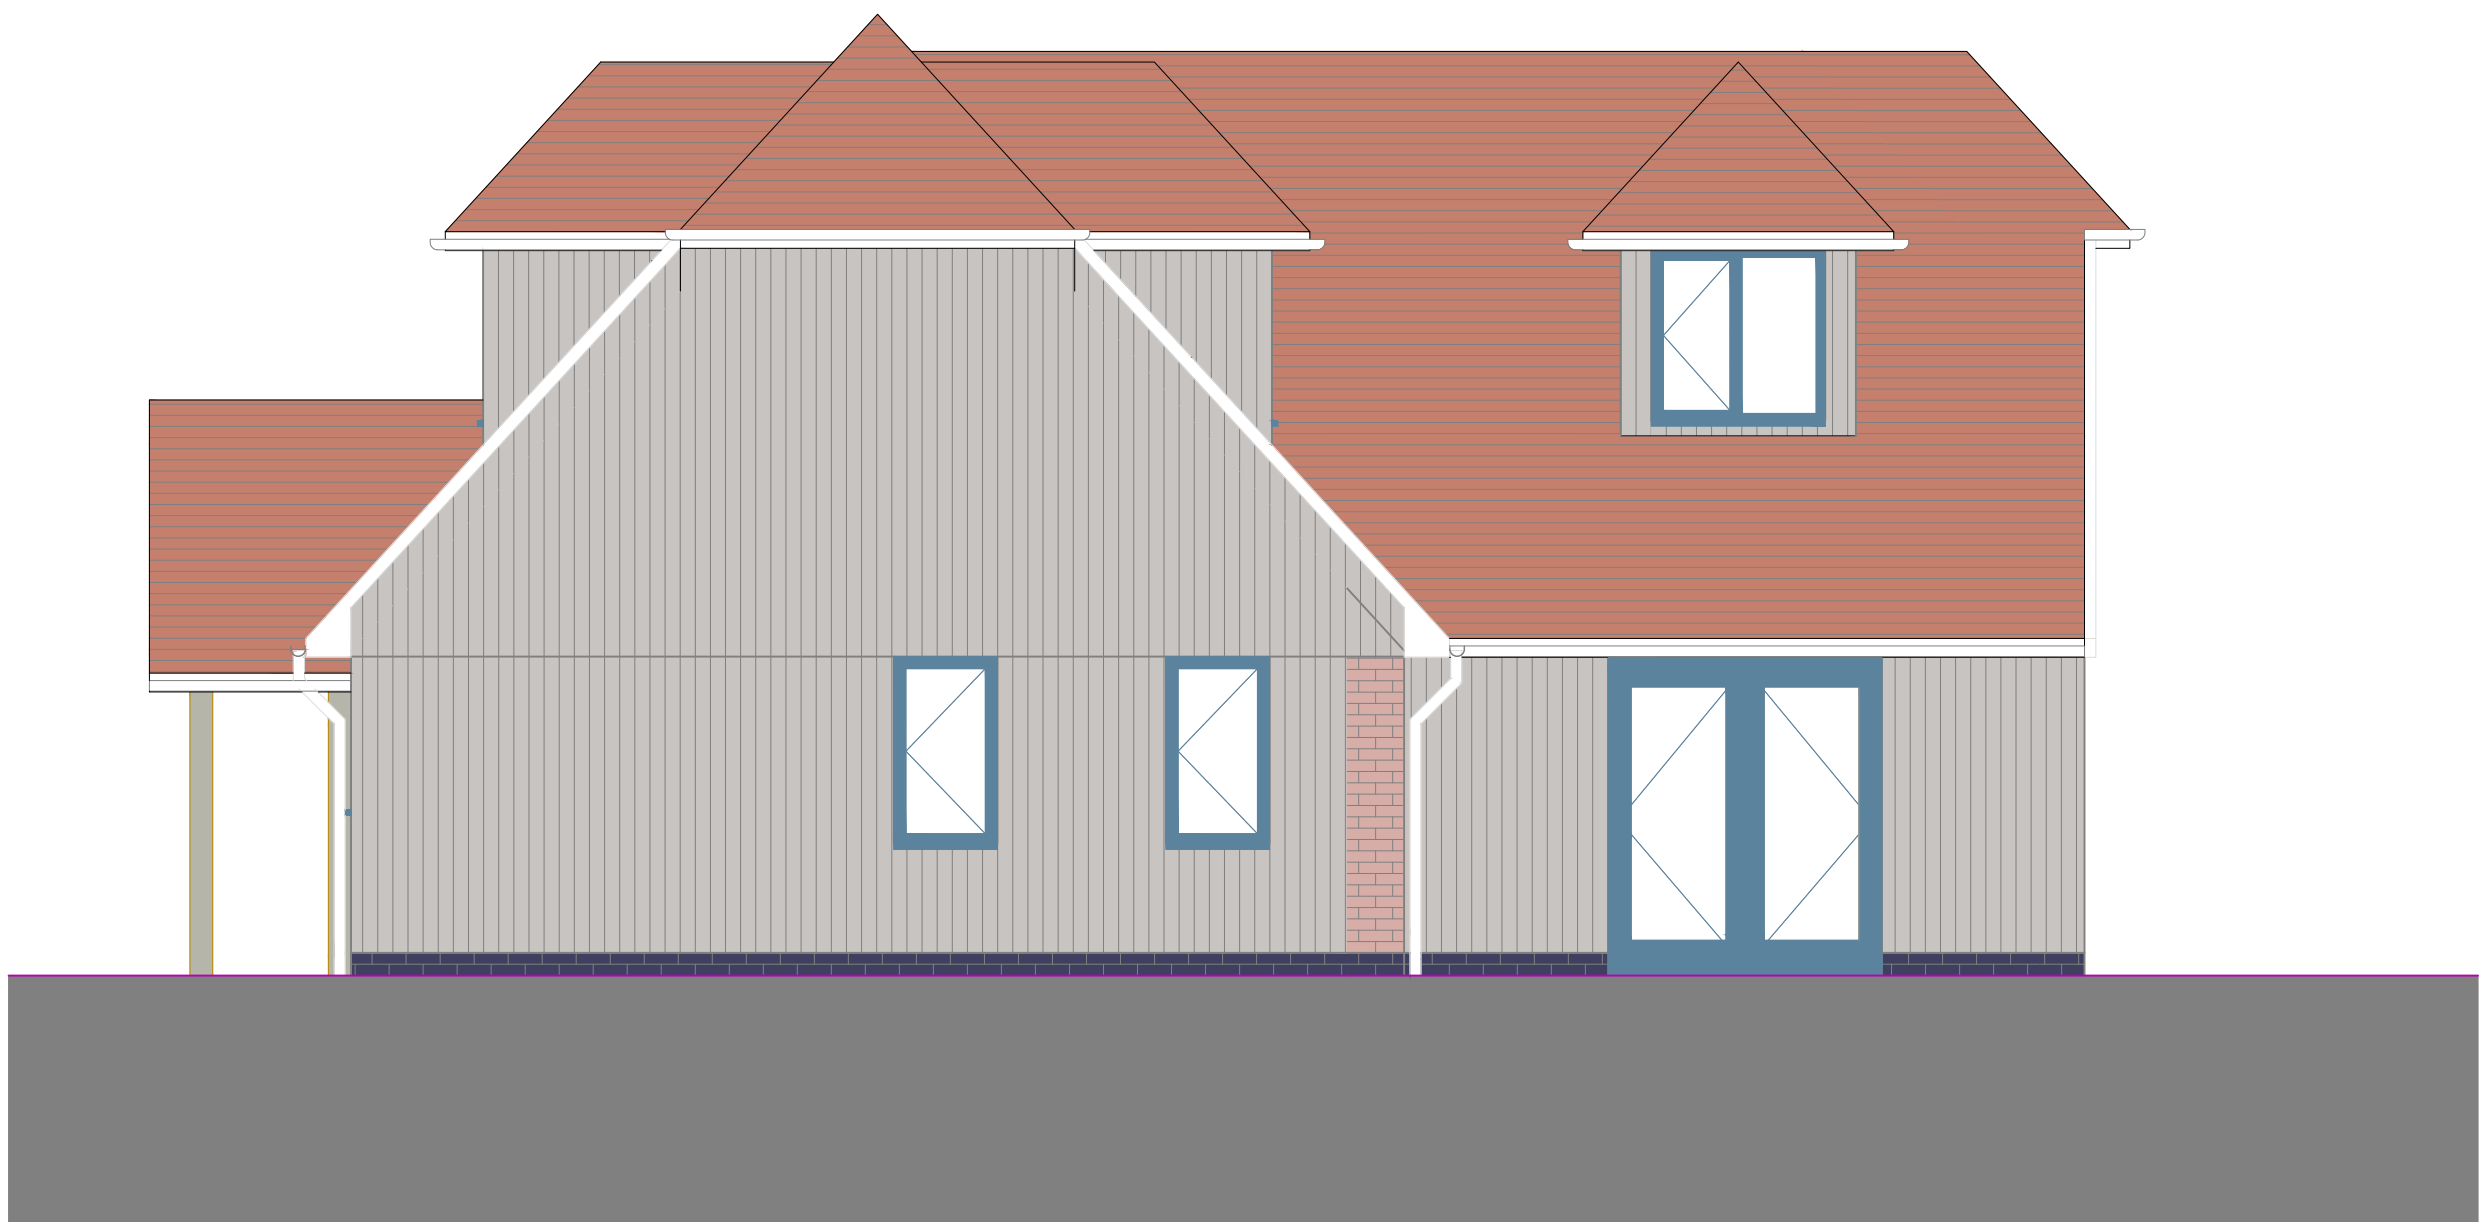

SCALE 1:50

38C SILVER FOX CRESCENT

DESIGN PROPOSAL

CLIENT:

MR T TAYLOR

SITE ADDRESS:

38C SILVER FOX CRESCENT

1:50 - A1

OCTOBER 2024

KC

FOREST GATE ARCHITECTURE AND DESIGN

REV-C

OPT. AS APPROVED

FG-24009.P01