

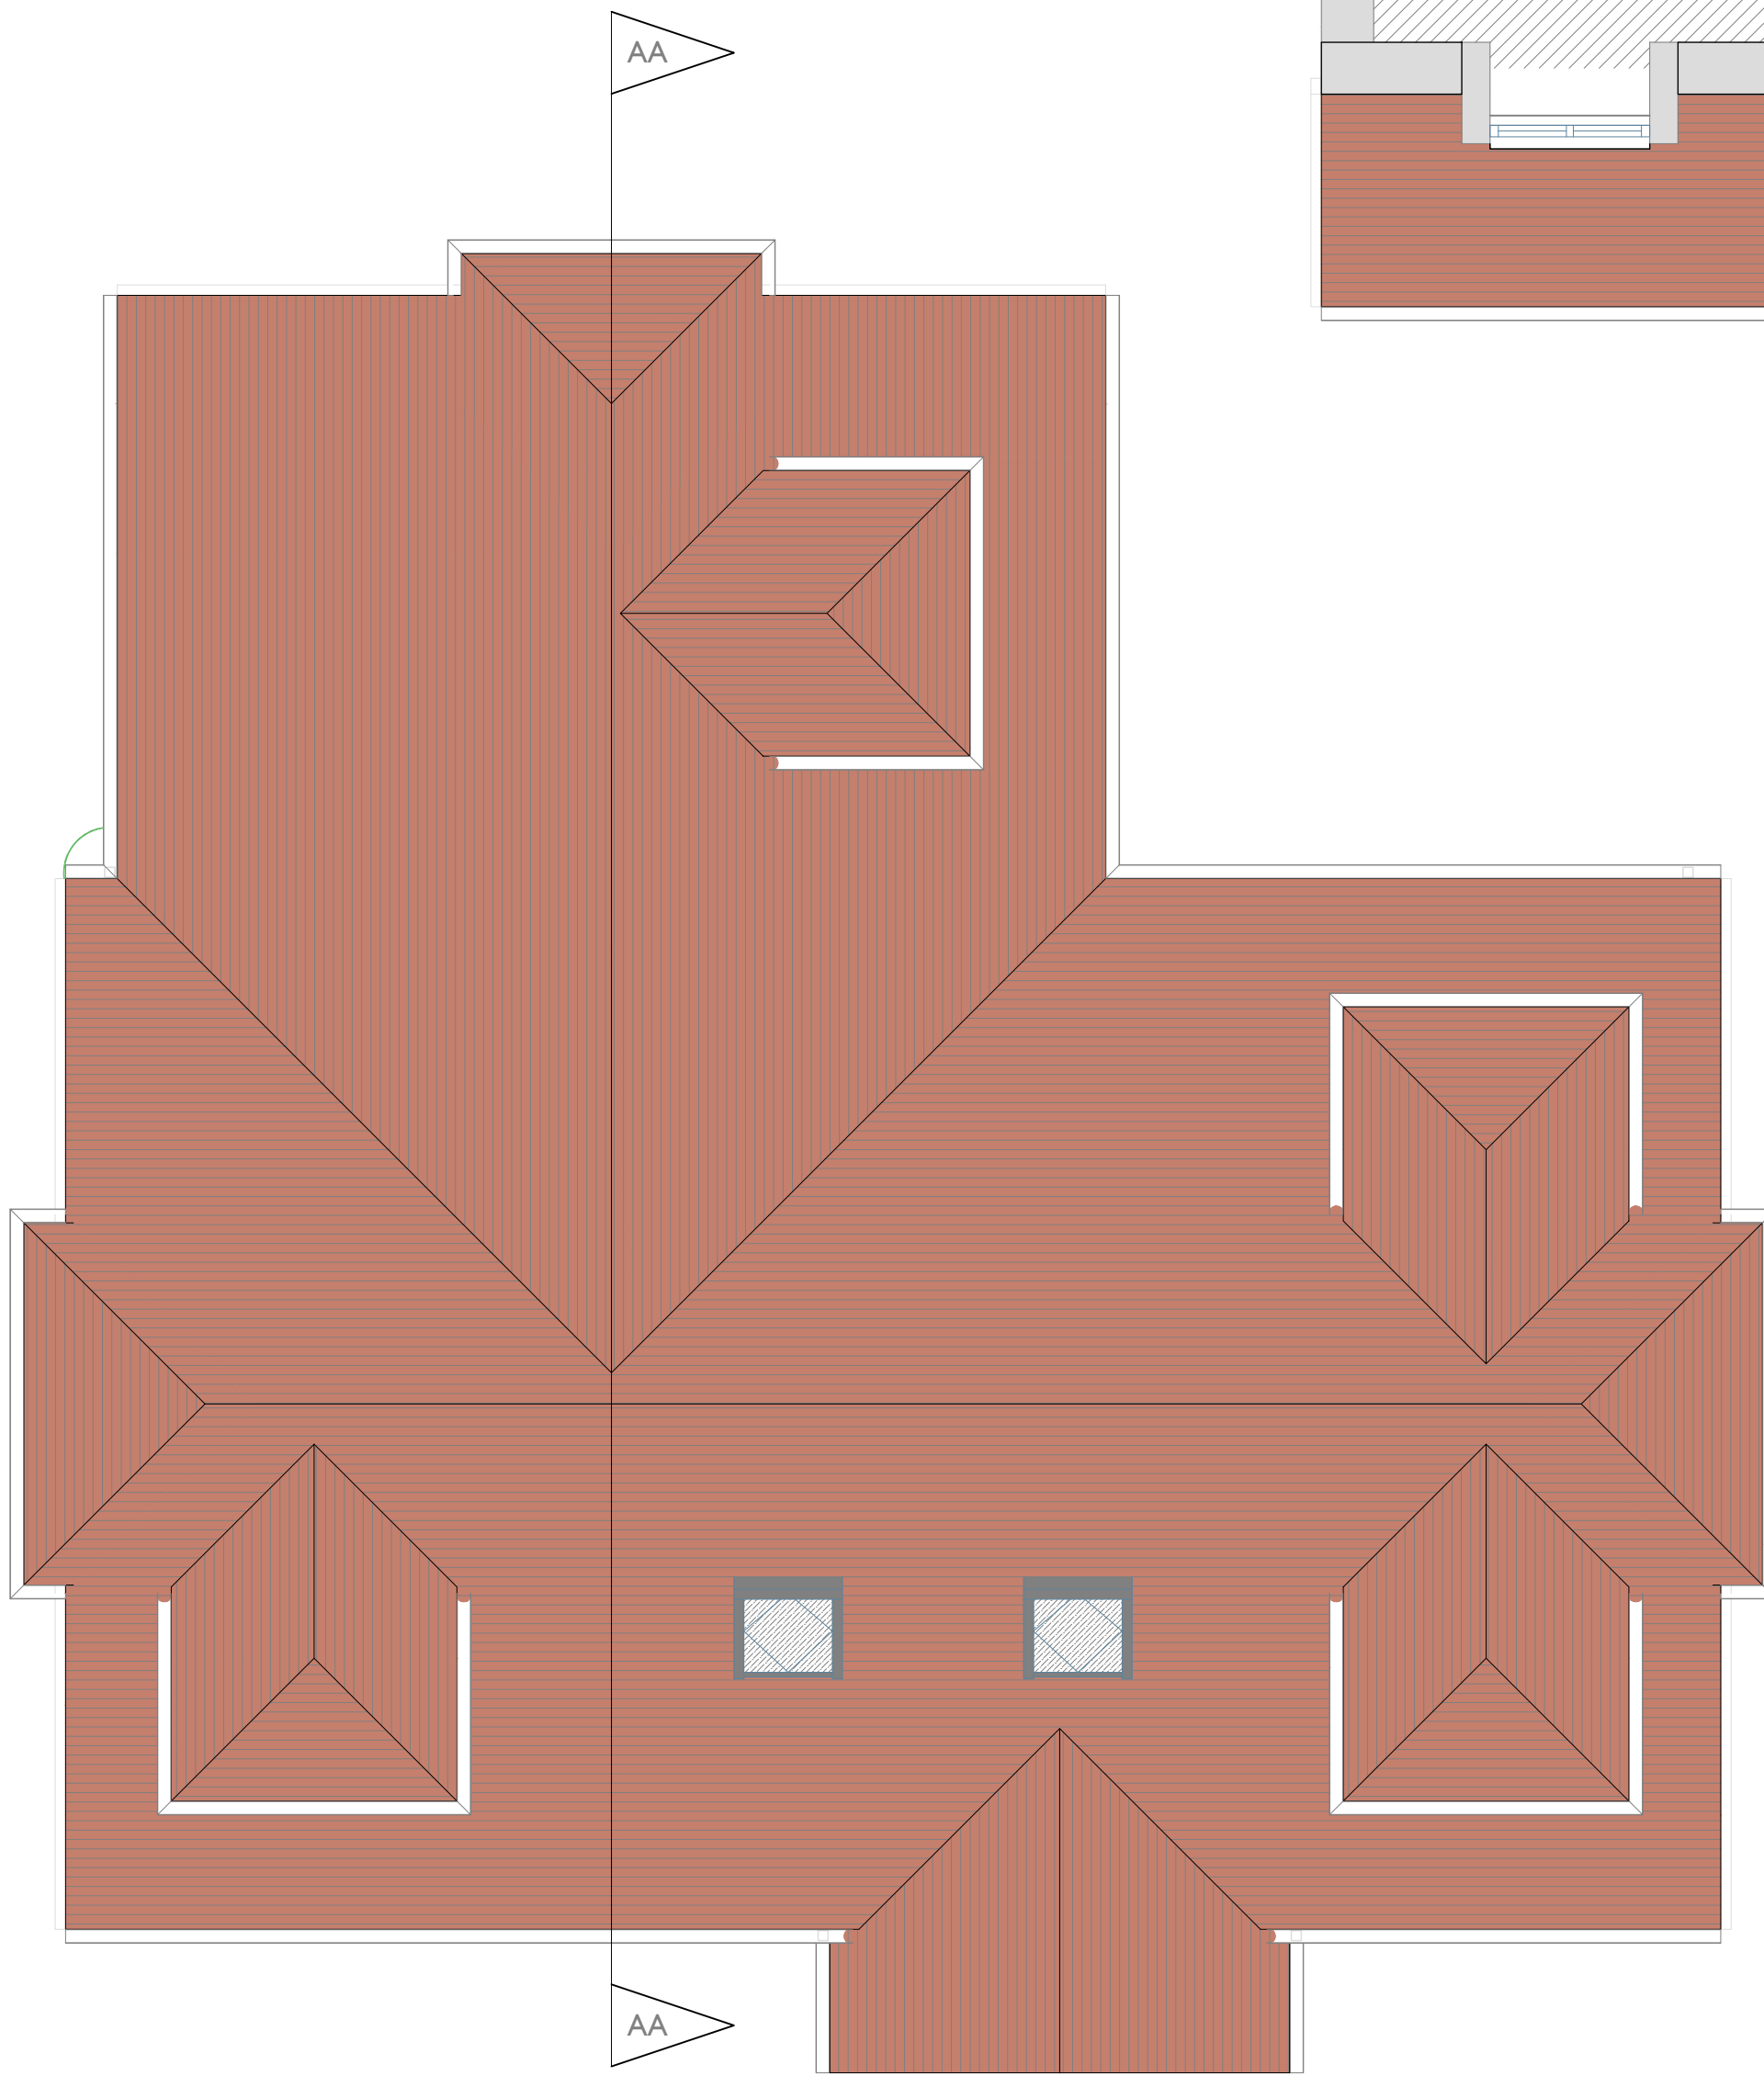


NOTES:

CONTACT@FORESTGATEARCHITECTURE.CO.UK TEL:07737448478

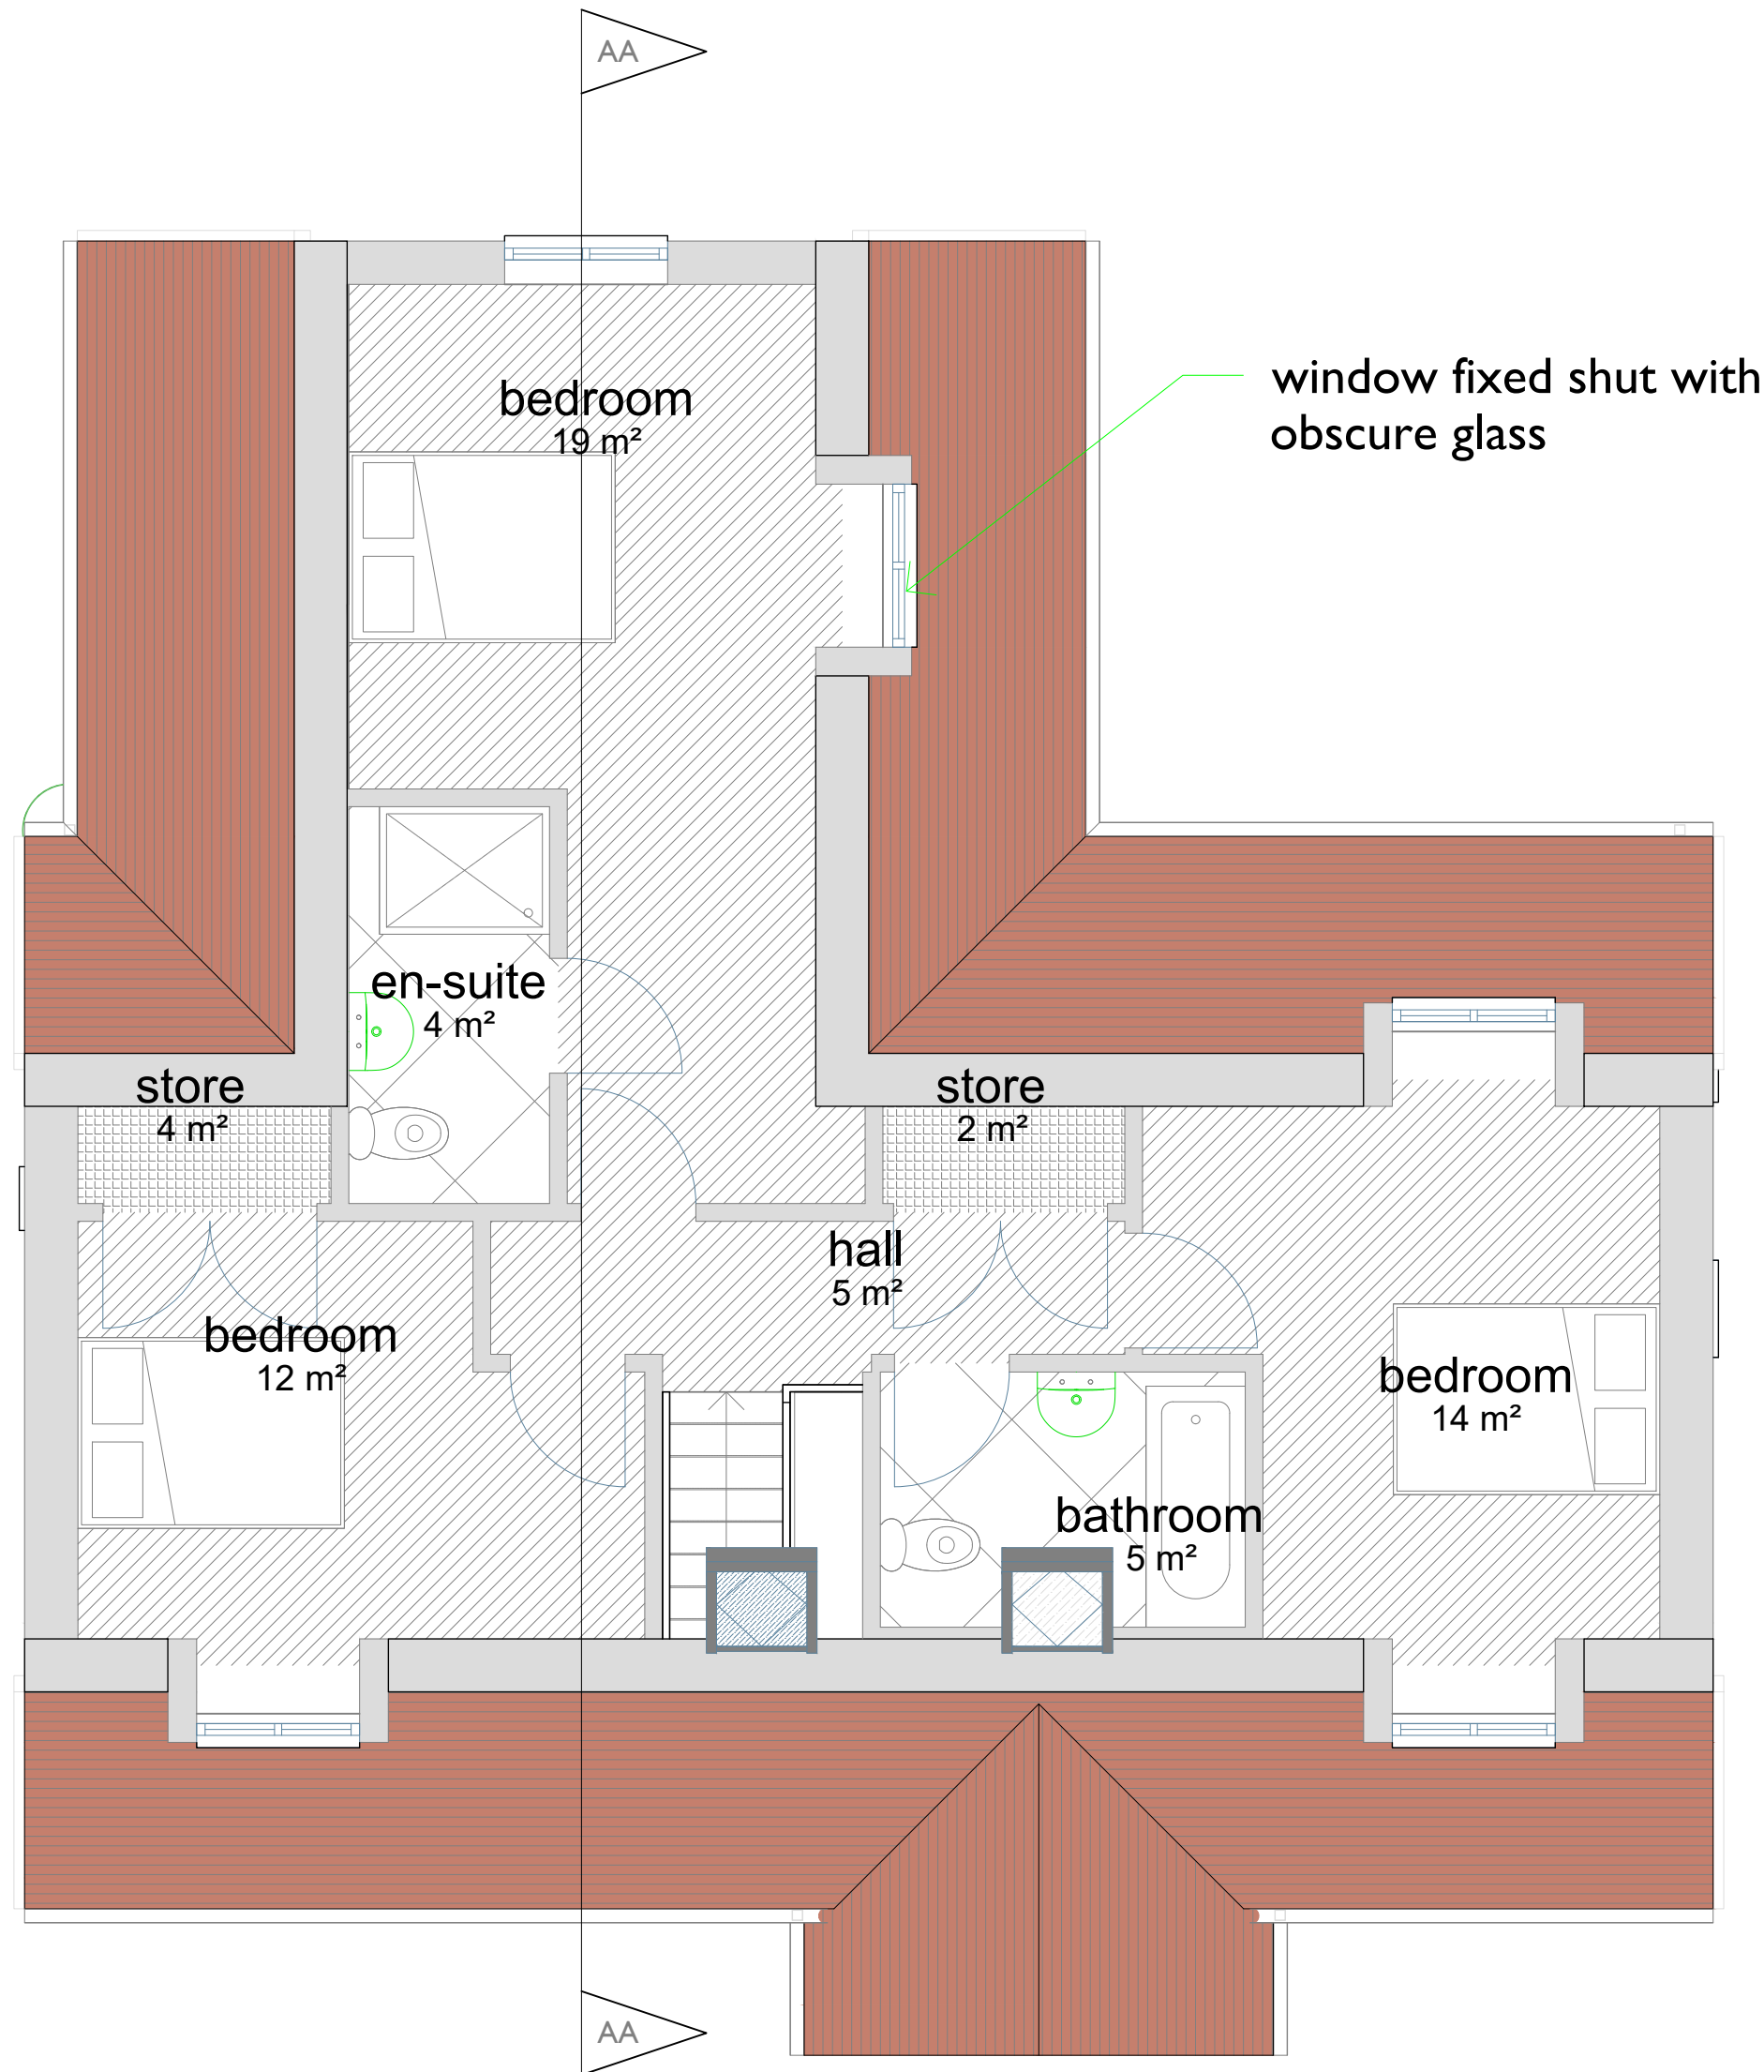

1. ALL CONTRACTORS MUST CHECK DIMENSIONS ON SITE PRIOR TO COMMENCEMENT OF WORKS.
2. ANY DISCREPANCIES OR UNCERTAINTIES MUST BE NOTIFIED TO THE PRINCIPAL DESIGNER.
3. NON SPECIFIED MATERIALS MUST BE CONSULTED AND APPROVED BY ALL RELEVANT PARTIES PRIOR TO INSTALLATION.
4. BOUNDARIES HAVE BEEN ASSUMED ON SITE CLARIFICATION AND CORROBORATION OF BOUNDARIES MUST BE TAKEN UP WITH THE APPROPRIATE LEGAL PARTY.
5. ALL DRAWINGS ARE TO BE CHECKED AND GIVEN APPROVAL BY THE LOCAL AUTHORITY OR AN ALLOCATED INDEPENDENT BUILDING CONTROL SURVIVOR AND APPROVED BEFORE COMMENCEMENT OF CONSTRUCTION.
6. ANY UNRECORDED LAMPS OR REPRODUCTION OF FOREST GATE ARCHITECTURE & DESIGN LOGO/STYLING ARE SUBJECT TO INTELLECTUAL PROPERTY AND COPYRIGHT LAWS AND MUST BE APPROVED BY PRIOR WRITTEN CONSENT.
7. STRUCTURAL ELEMENTS AND SUPPORTS MUST BE DESIGNED BY A CERTIFIED STRUCTURAL ENGINEER THAT HAS PROVIDED SUPPORTIVE CALCULATIONS TO BE APPROVED BY THE LOCAL AUTHORITY BEFORE INSTALLATION.

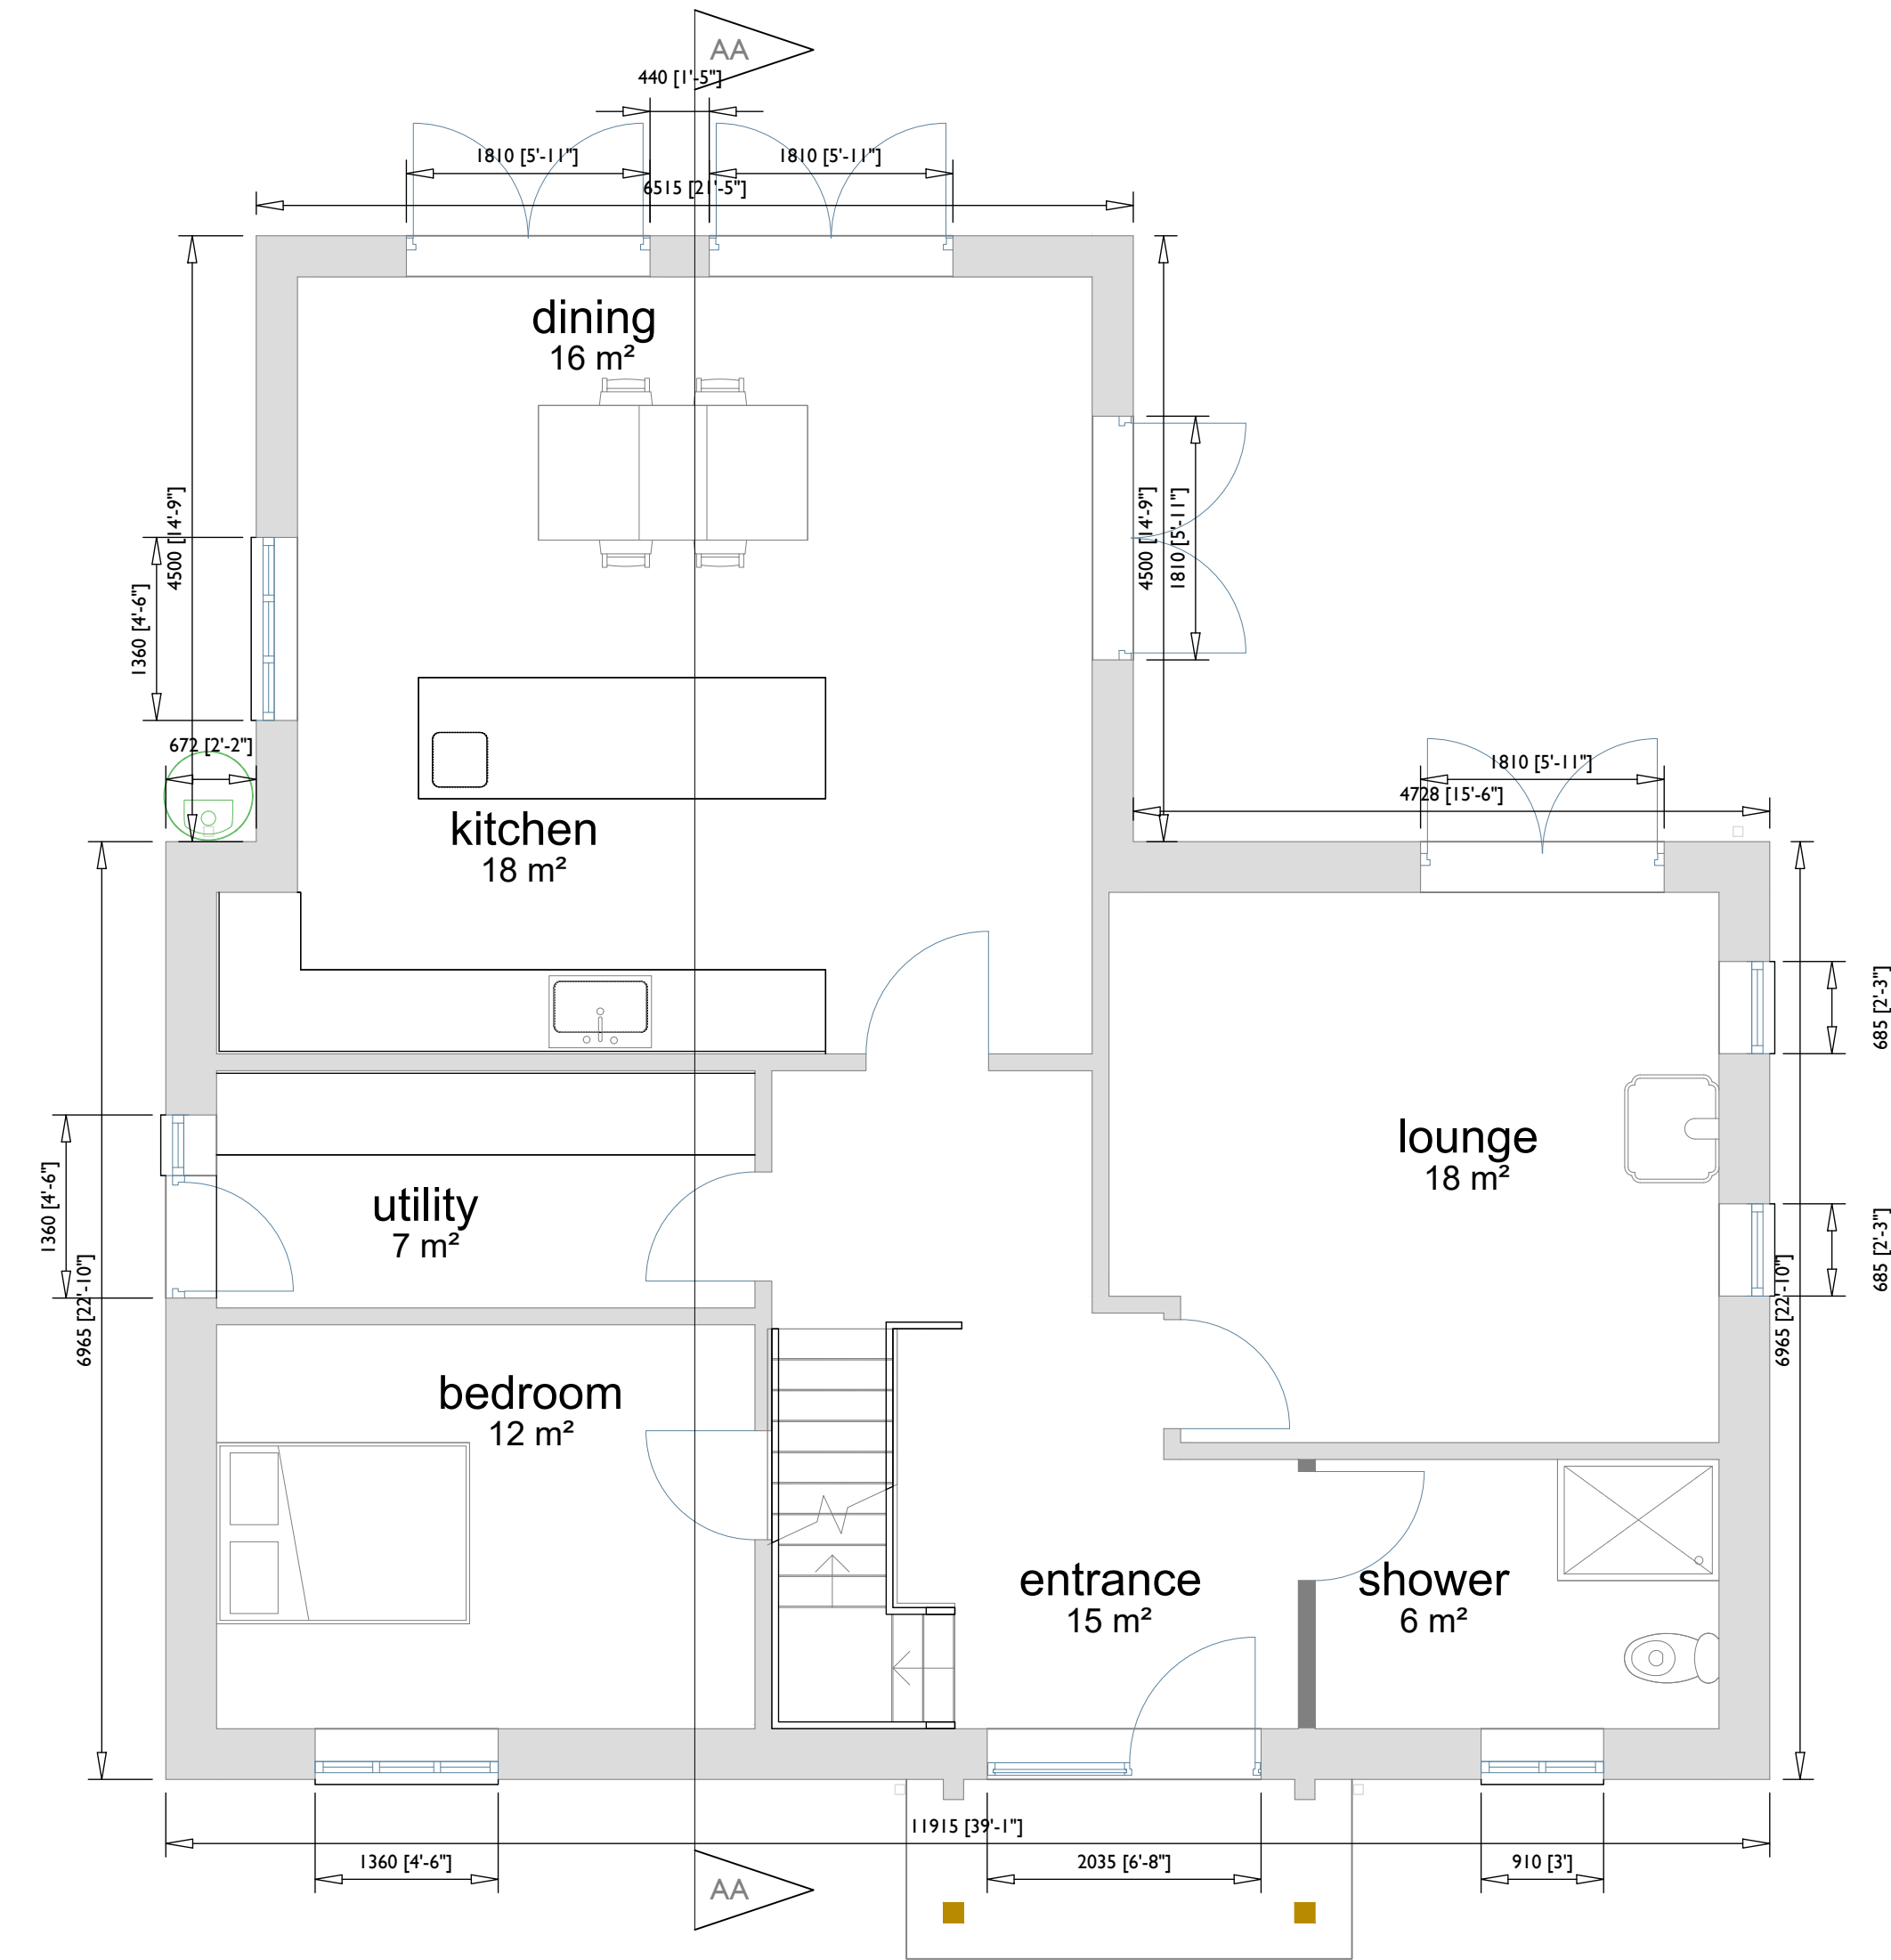

38C SILVER FOX CRESCENT

DESIGN PROPOSAL
CLIENT:
MR T TAYLOR
SITE ADDRESS:
38C SILVER FOX CRESCENT

1:50 - A1
OCTOBER 2024
KC
FOREST GATE ARCHITECTURE AND DESIGN

FG.24009.P02 OPT. AS APPROVED REV-C