


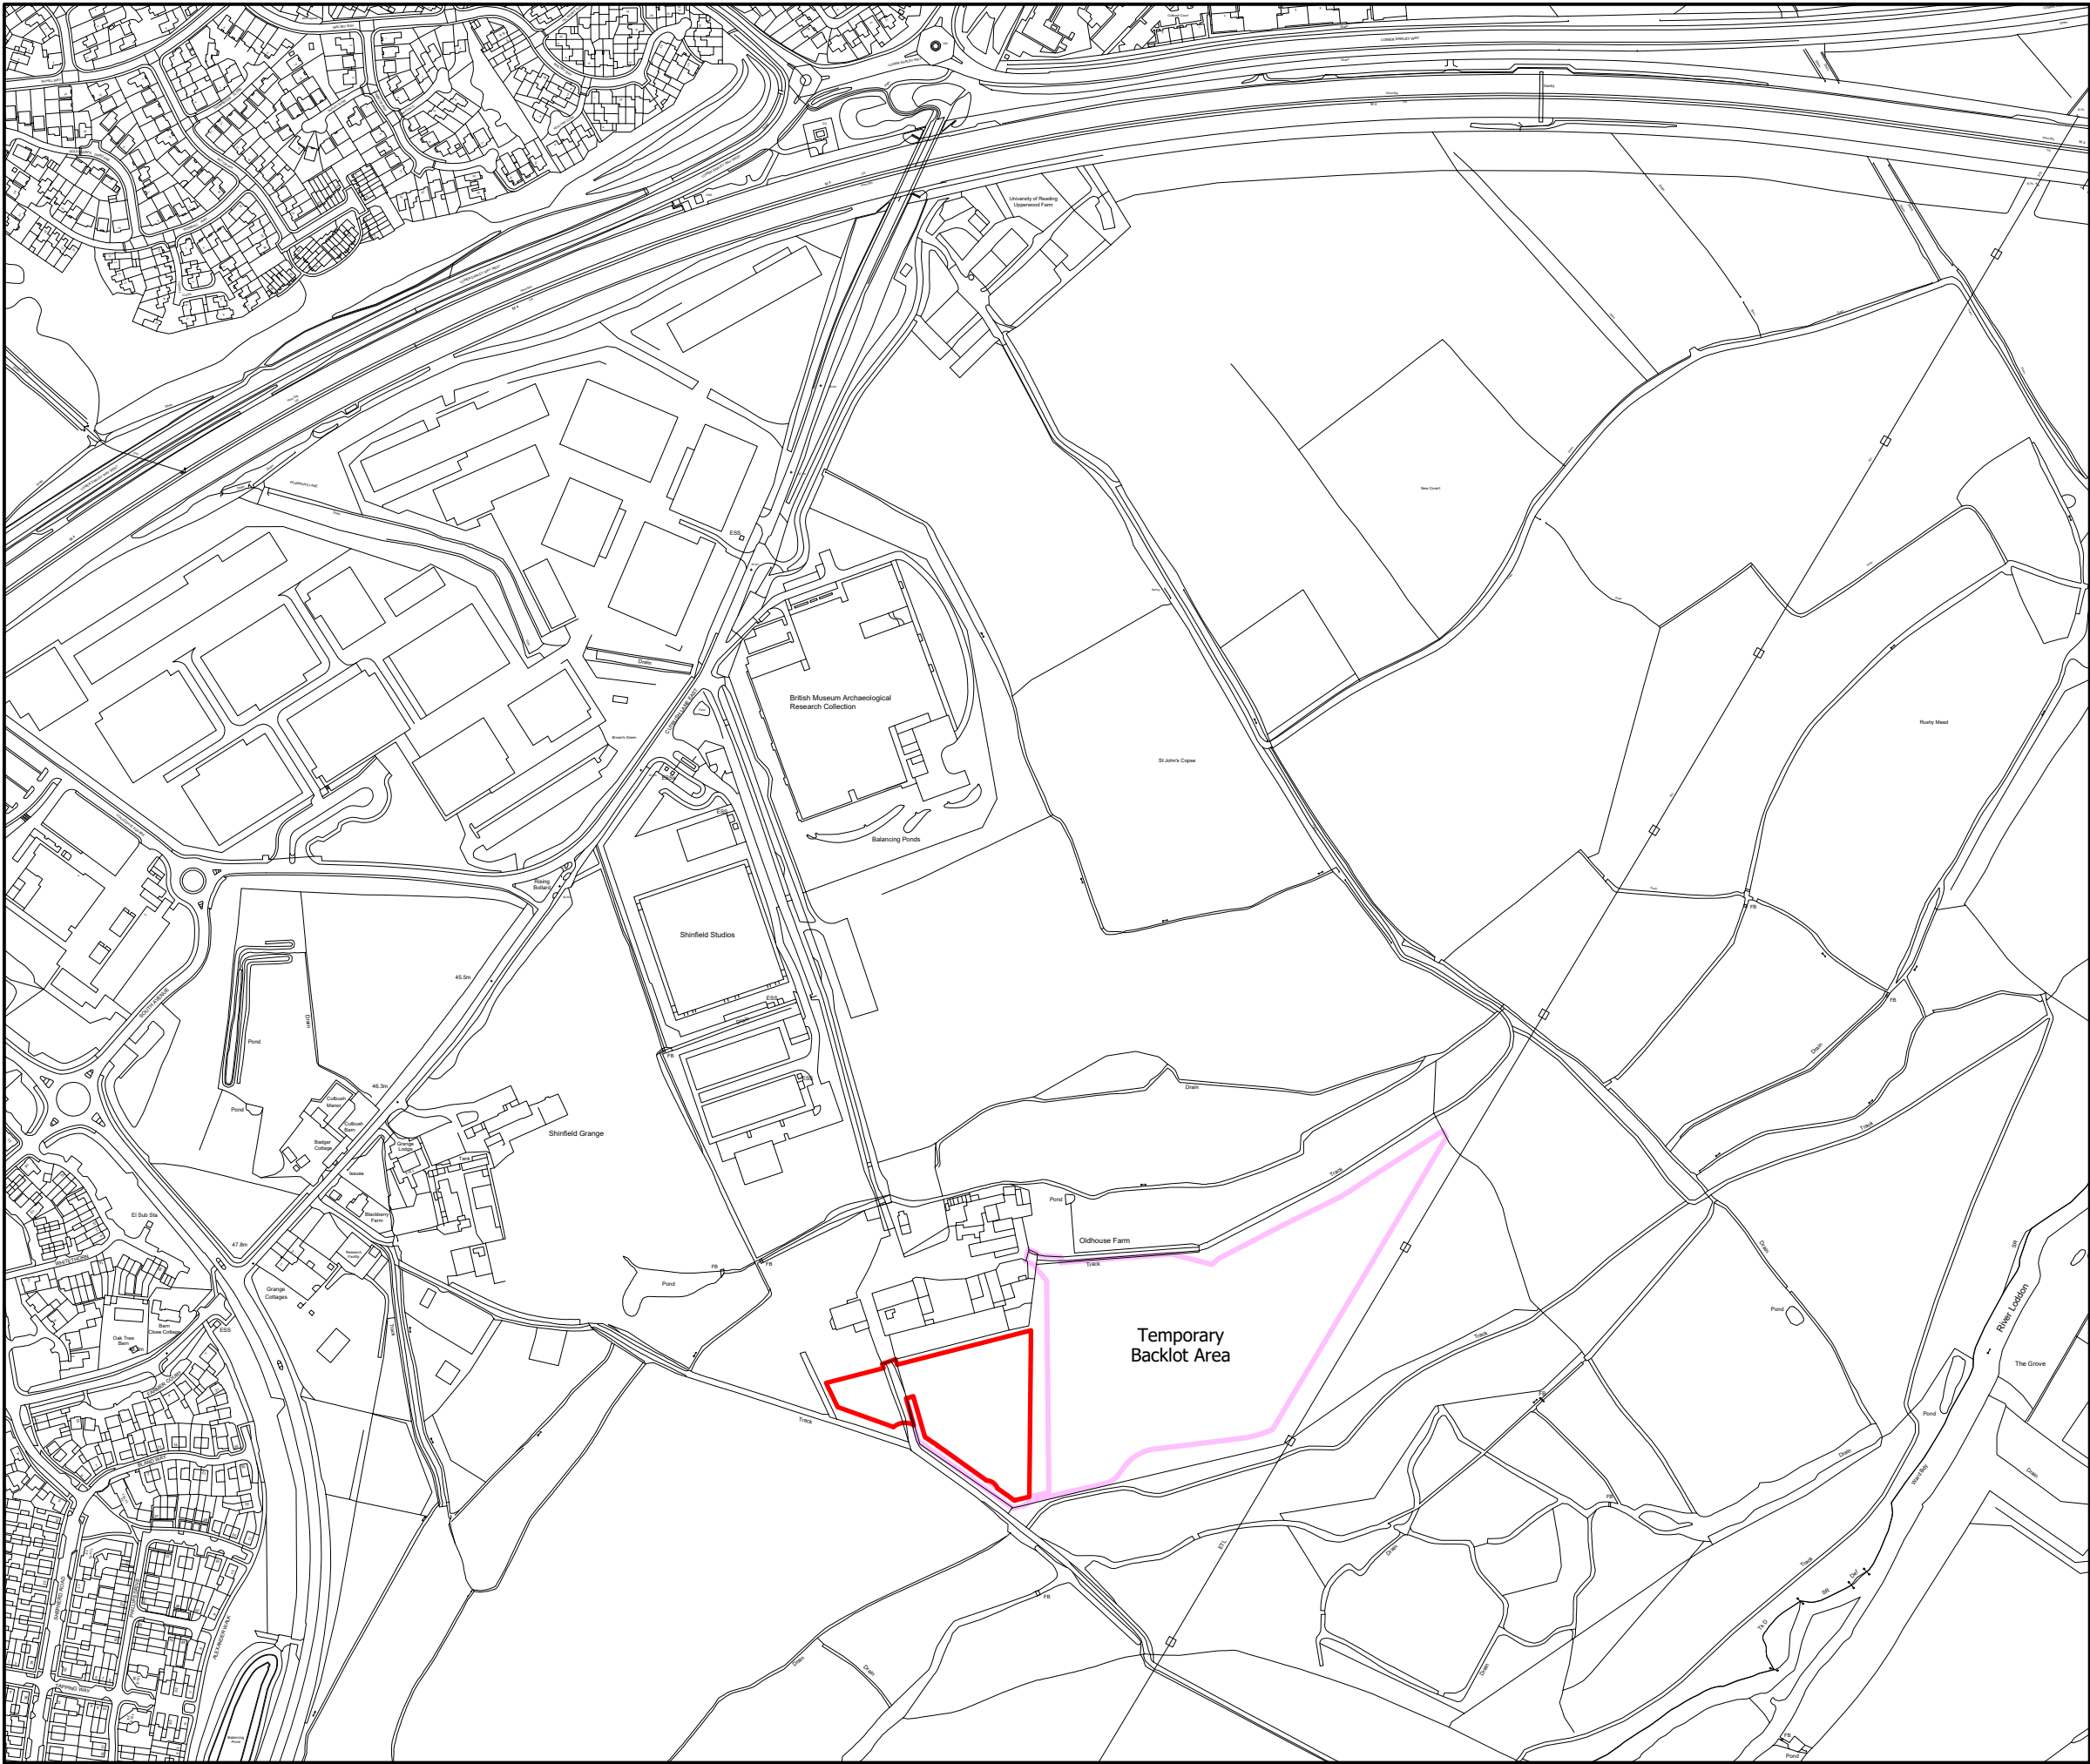

The scaling of this drawing cannot be assured

Revision	Date	Drn	Ckd
A Amended scale	28.10.24	ALC	MO

 Boundary
(1.04ha / 2.57ac)



Project
SHINFIELD STUDIOS

Drawing Title
Location Plan

Date	Scale	Drawn by	Check by
15.10.24	1:5,000 @A3	ALC	MO
Project No	Drawing No	Revision	
333100248	RG-M-01-1	A	



Stantec UK Limited
The Blade
Abbey Square
Reading
RG1 3BE
T: 0118 9430 000

stantec.com/uk