


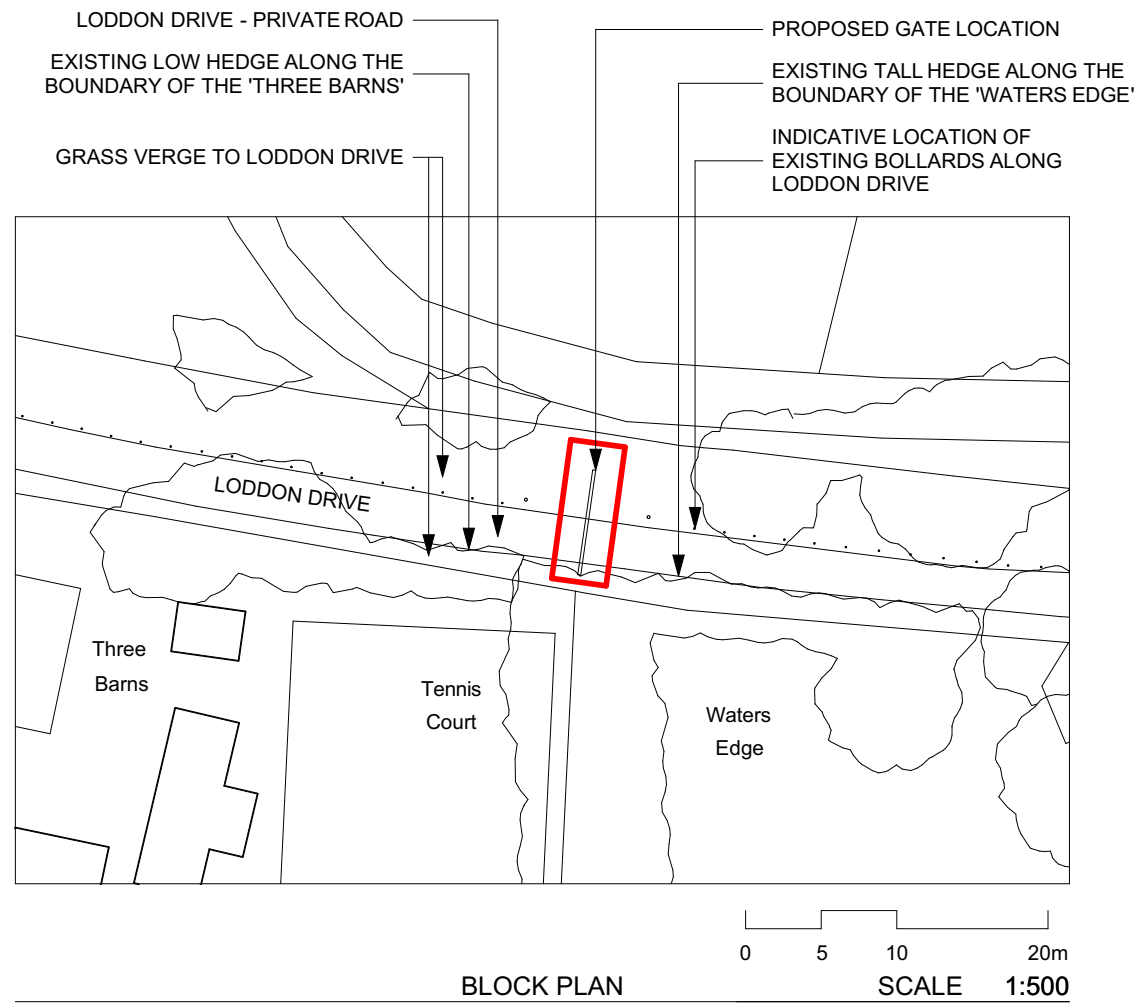


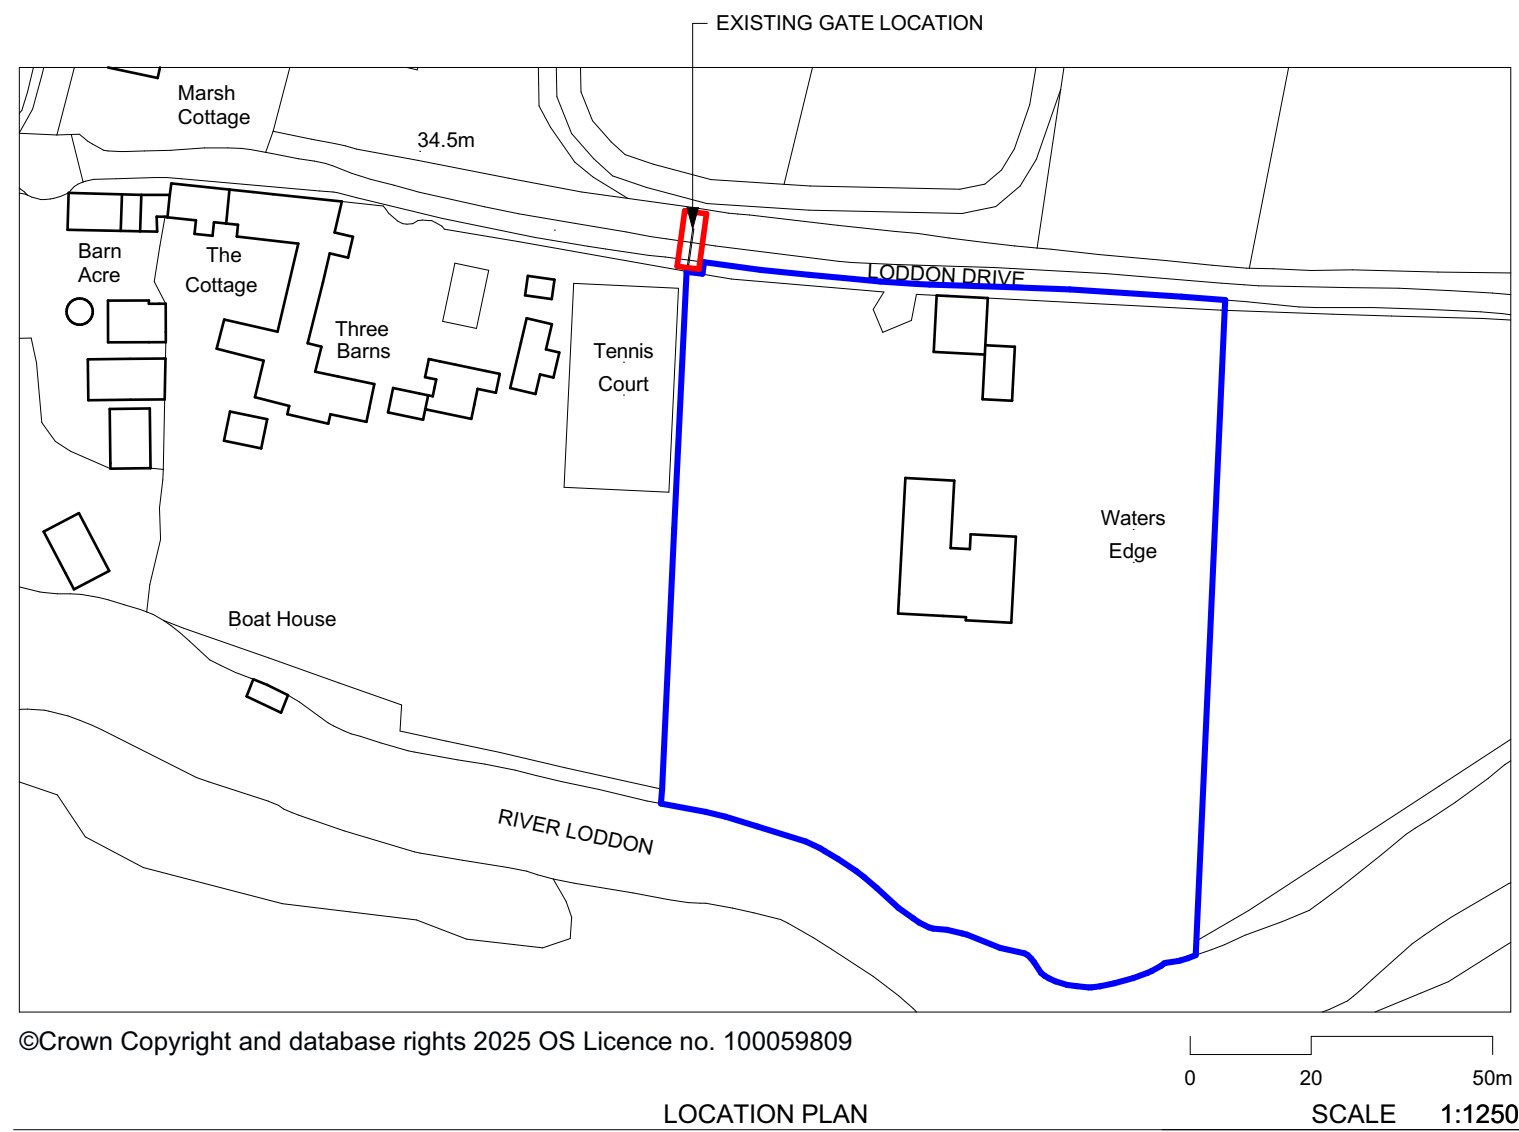

*SURROUNDING LANDSCAPE IS SHOWN INDICATIVELY

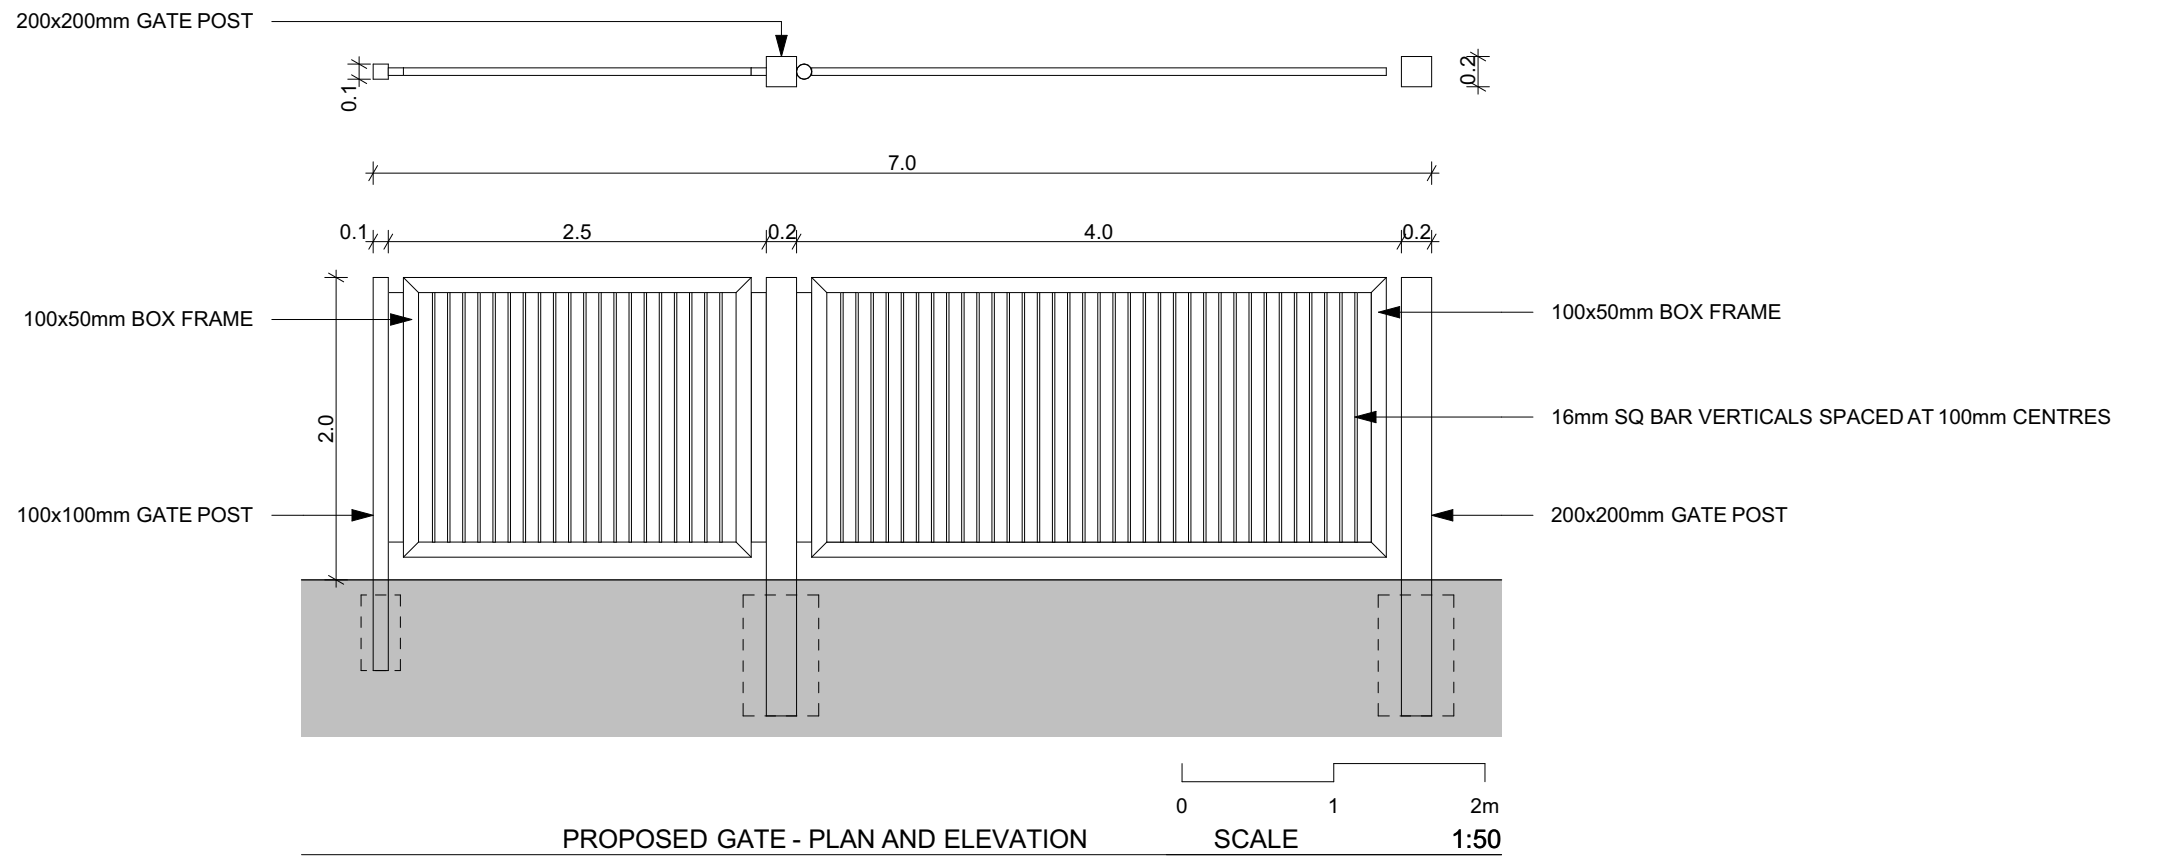

©Crown Copyright and database rights 2025 OS Licence no. 100059809

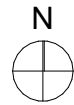

EXISTING GATE - OPEN



LODDON DRIVE LOOKING EAST: HEDGE TO THREE BARN'S SEEN ON THE RIGHT, BOLLARDS TO LODDON DRIVE AND OPEN GATE SEEN ON THE RIGHT



EXISTING GATE - CLOSED



LODDON DRIVE LOOKING EAST: TALL HEDGE TO WATERS EDGE SEEN ON THE RIGHT, OPEN GATE SEEN ON THE LEFT



LODDON DRIVE LOOKING WEST: TALL HEDGE TO WATERS EDGE SEEN ON THE LEFT, BOLLARDS TO LODDON DRIVE SEEN ON THE RIGHT

NOTES ORIGINAL A2

NOT FOR CONSTRUCTION. THIS DRAWING IS FOR PLANNING STAGE ONLY. SUBJECT TO DETAILED DESIGN, DESIGN COORDINATION WITH OTHERS AND PLANNING AND BUILDING CONTROL APPROVAL. NO SURVEY HAS BEEN USED IN COMPILATION OF THESE DRAWINGS. BASED ON OS INFORMATION ONLY

© COPYRIGHT HIVES ARCHITECTS LLP

Rev
29/08/2025 PLANNING ISSUE

Client
DON ELLIOT

Site
WATERS EDGE, LODDON DRIVE, WARGRAVE, WOKINGHAM, RG10 8HL

Drawing Title
LOCATION AND BLOCK PLANS, SITE PHOTOS, PROPOSED GATE PLAN AND ELEVATION

Scale
1:1250, 1:500, 1:50 @A2

HIVES ARCHITECTS

SINCE 1934
Hives Architects LLP
Quadrant House, Broad Street, Reading, RG1 7QE
0118 958 7331, info@hivesarchitects.co.uk

Project Status
PLANNING
Drawn
GP
Checked
HW

Project Drawing Revision
2908 001P2