



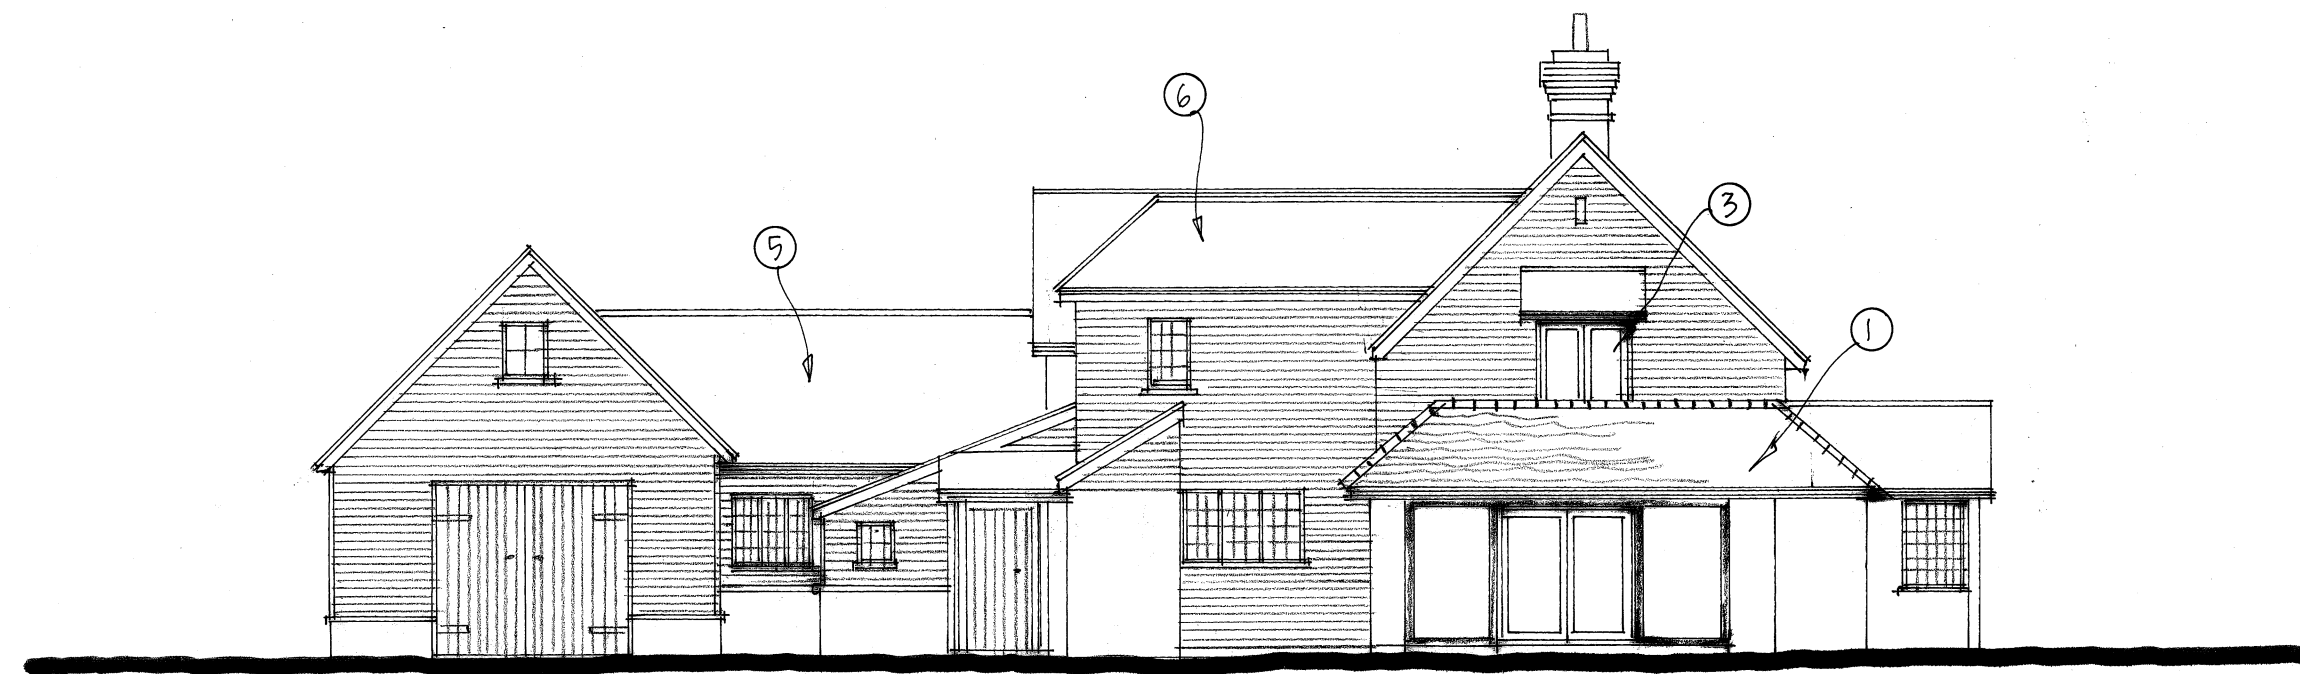


WEST (SIDE) ELEVATION

EXISTING ELEVATIONS
1:100

0 1 2 3 4 5.0M.

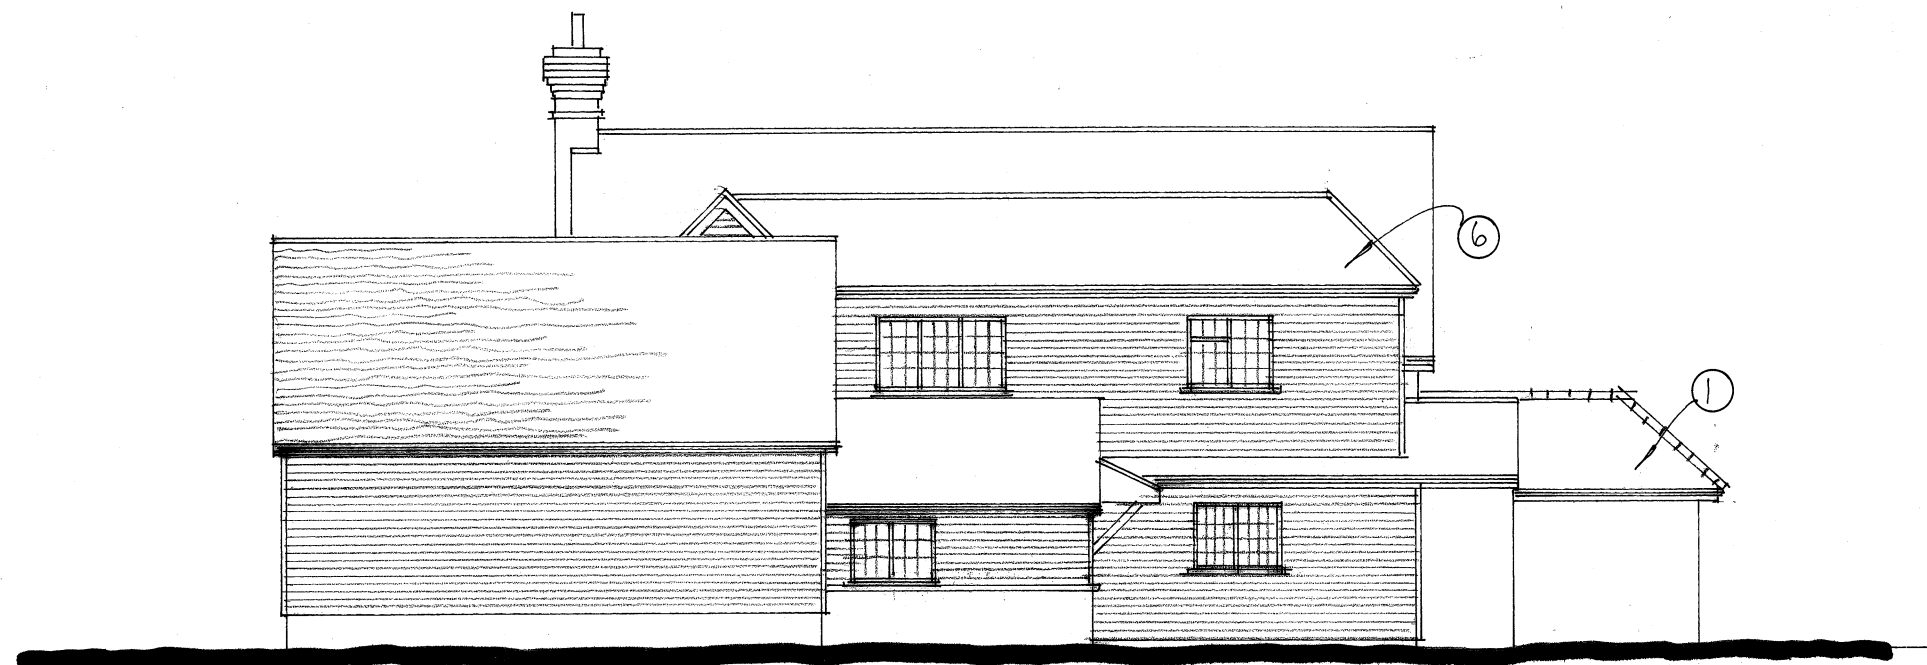

NORTH (REAR) ELEVATION

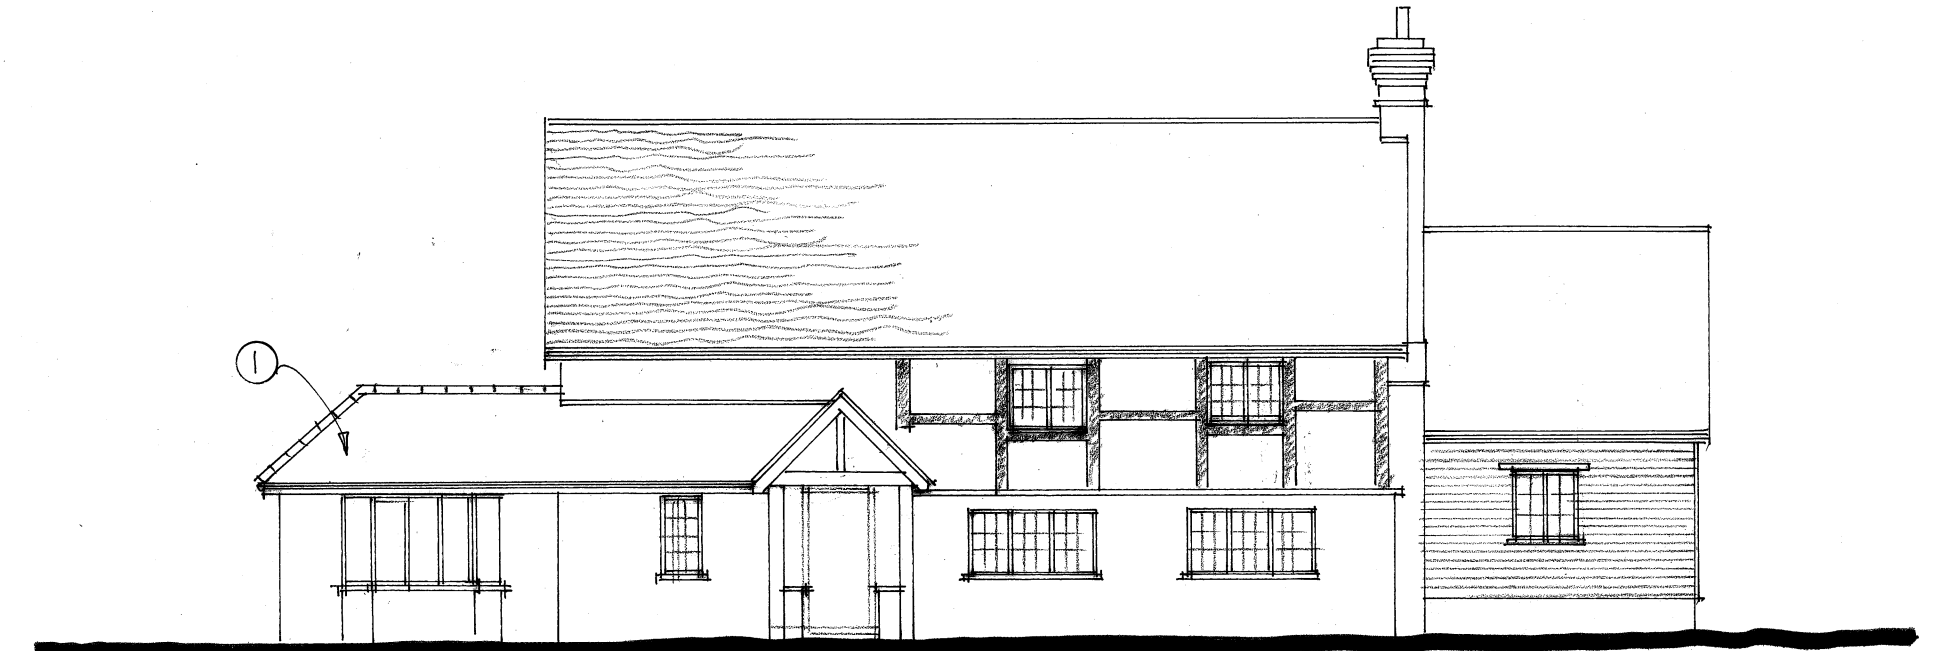

SOUTH (FRONT) ELEVATION



EAST (SIDE) ELEVATION

1. ERECTION OF SINGLE STOREY EXTENSION
2. STEEL FLUE
3. REPLACEMENT OF TRIPLE WINDOWS WITH FRENCH DOORS
4. CLADDING OF BUILDING IN BLACK TIMBER (AS SHOWN)
5. LINK EXTENSION TO CURTILAGE LISTED OUTBUILDING
6. ENLARGEMENT OF FIRST FLOOR ELEMENT OVER KITCHEN

FUSION Architecture Ltd

Orchard End
Hazeley Bottom
Hartley Wintney
Hampshire
RG27 8LU
Tel 01252 842026

Job Title

Heriots
Wokingham Road
Hurst
Wokingham
RG10 0RX

Client

Mr S Holdstock

Drawing Title

Existing elevations

Scale As shown Dwg sizeA2

Drwg No. 2432/02

Rev
A

HERIOTS