



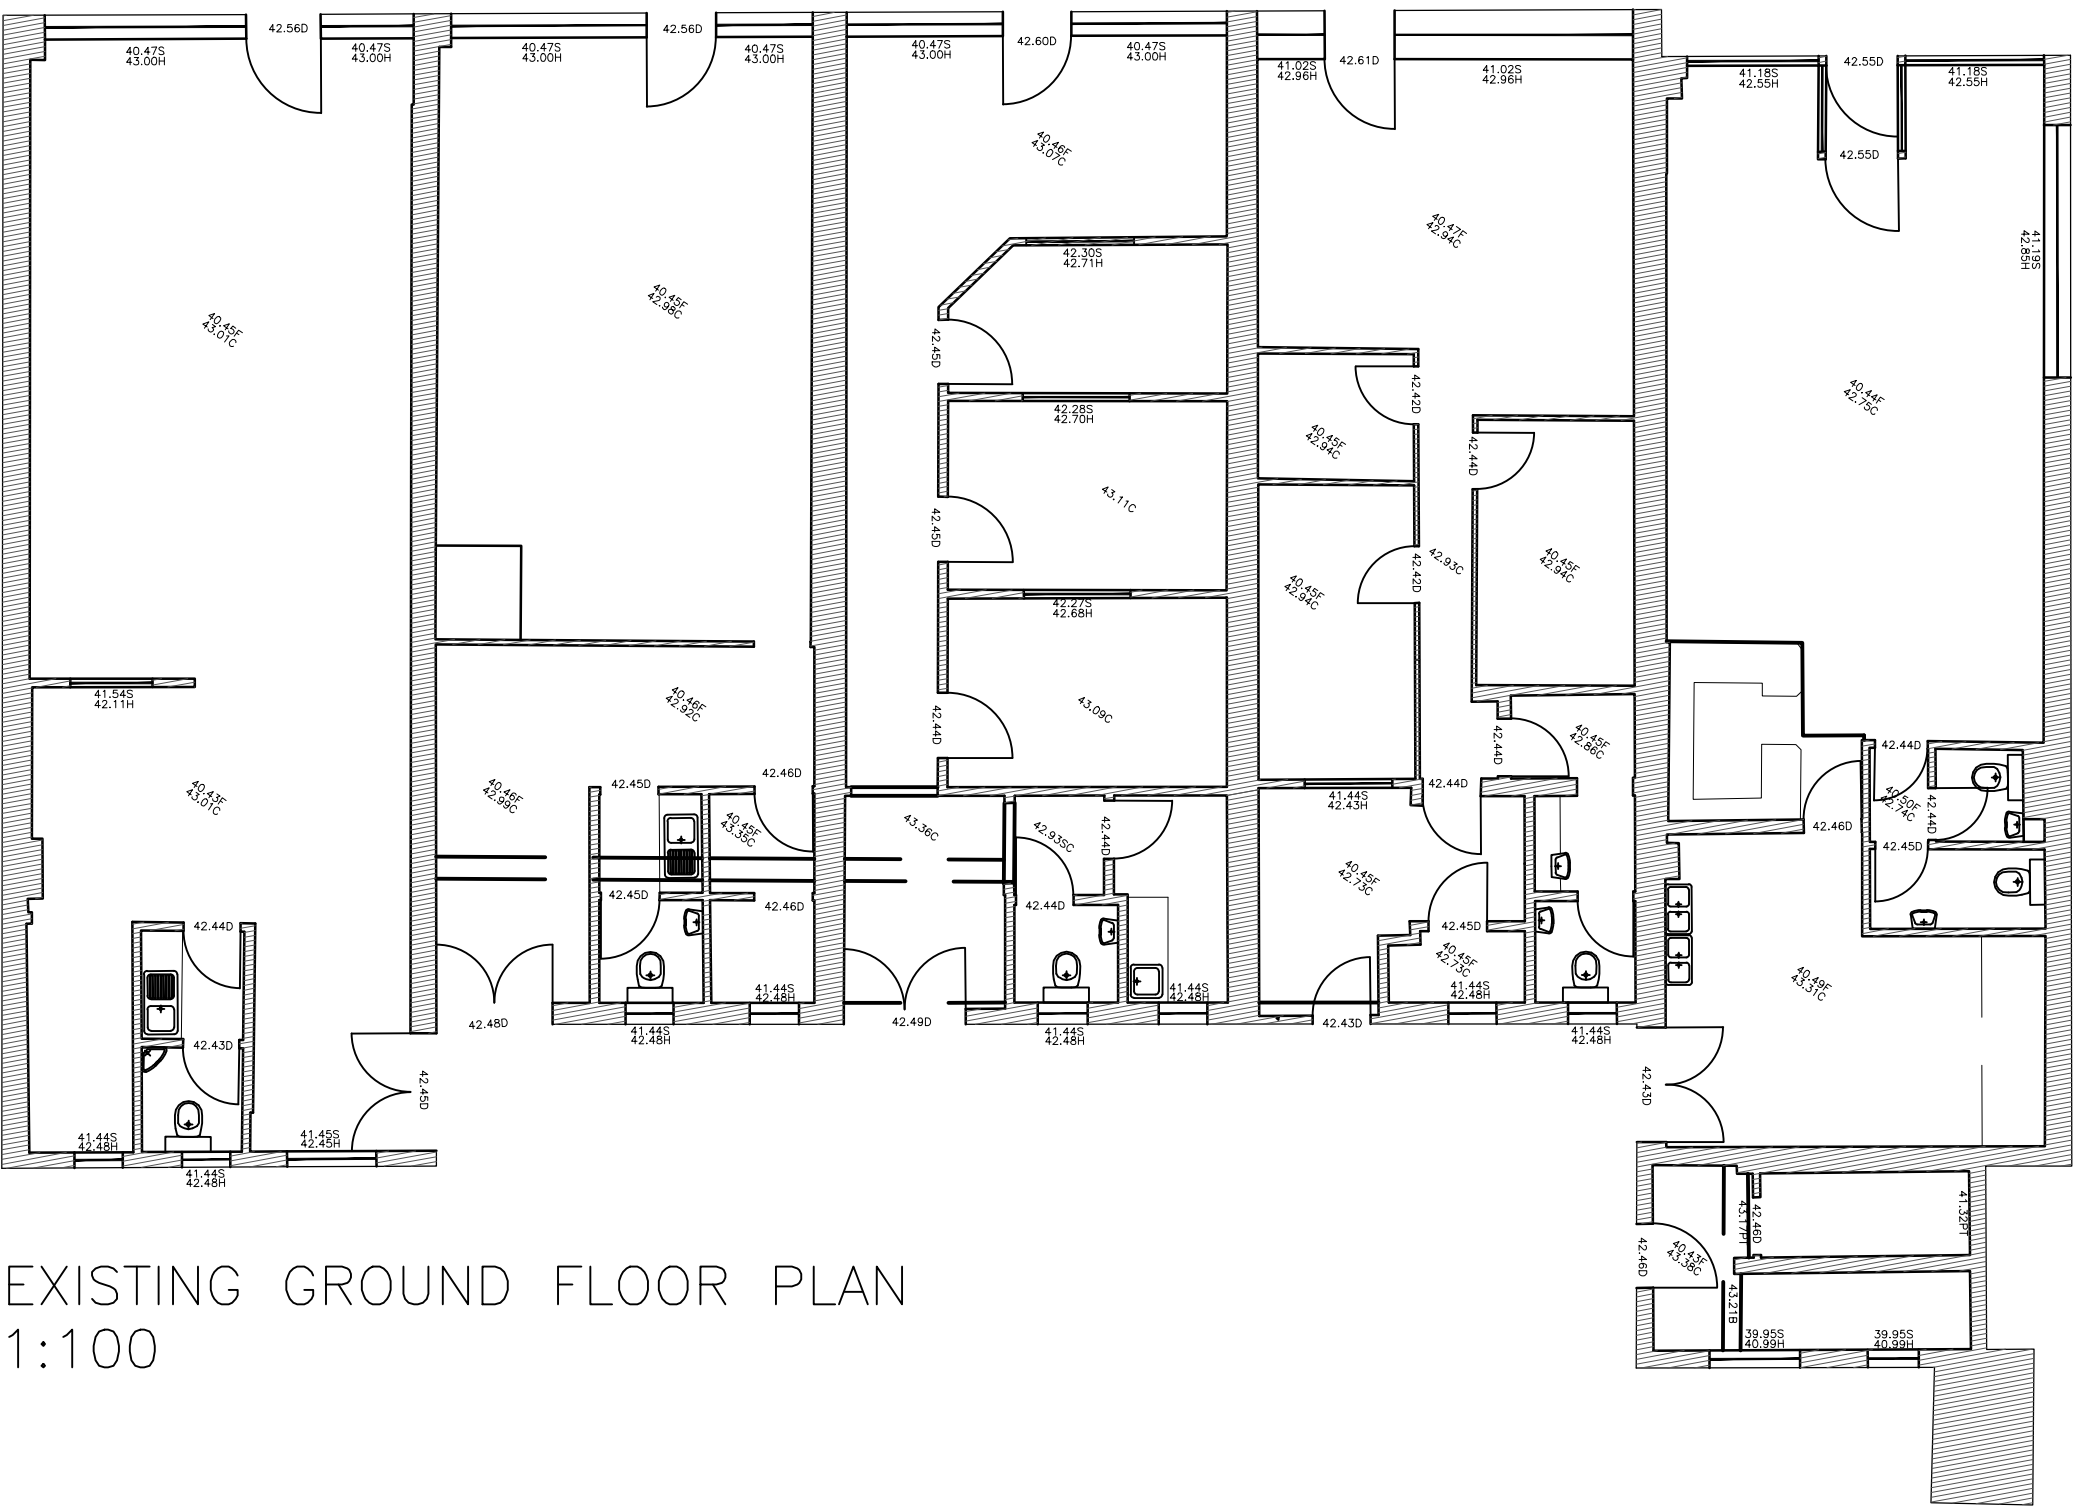


EXISTING GROUND FLOOR PLAN
1:100




EXISTING FRONT ELEVATION 1:100

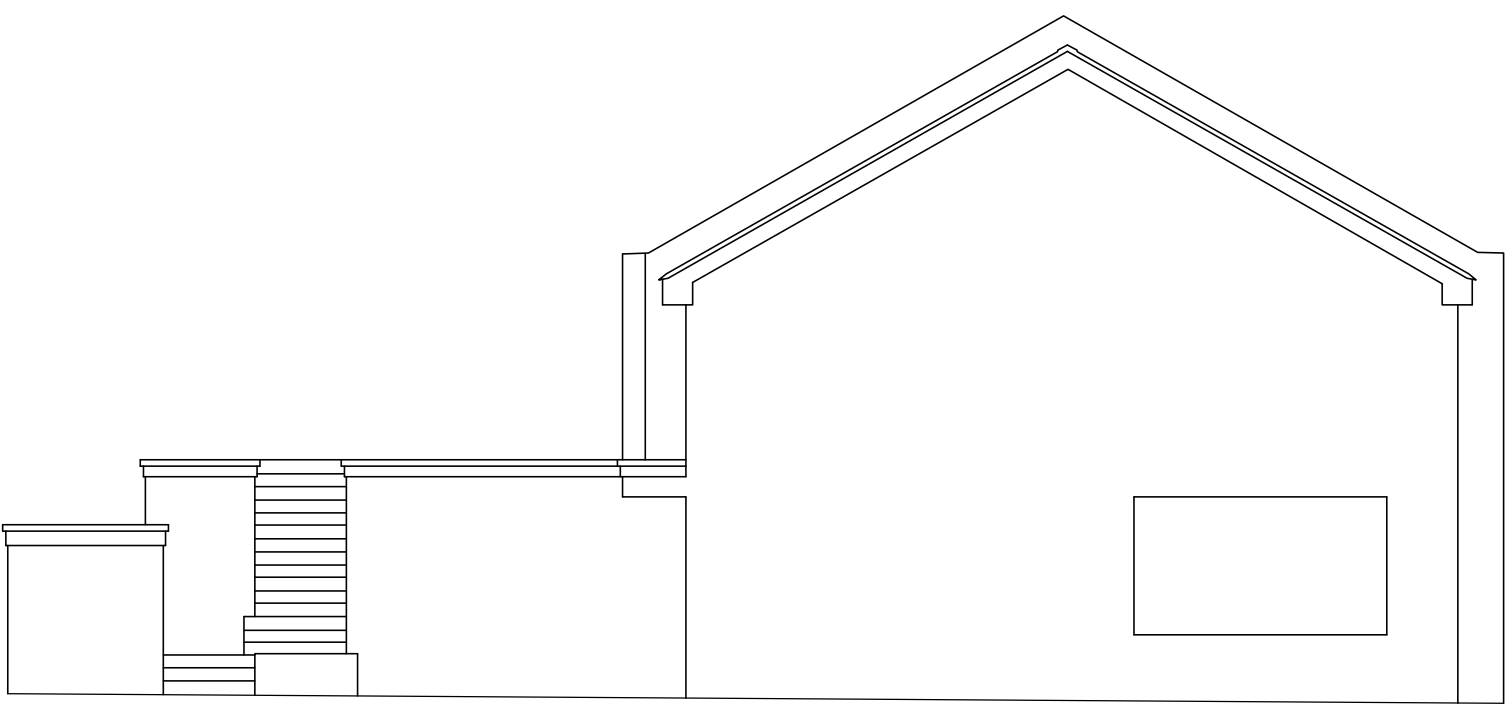



EXISTING SIDE ELEVATION 1:100

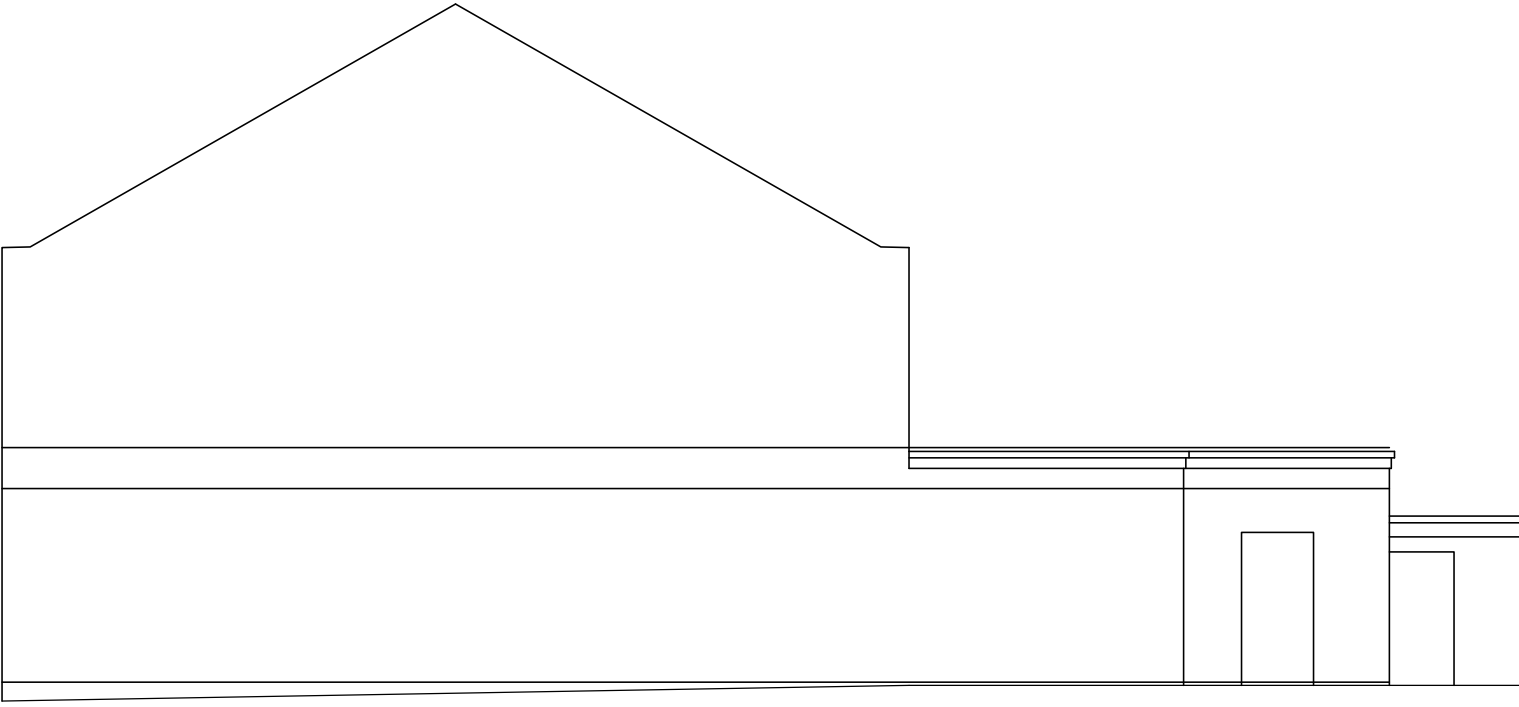

EXISTING SIDE ELEVATION 1:100

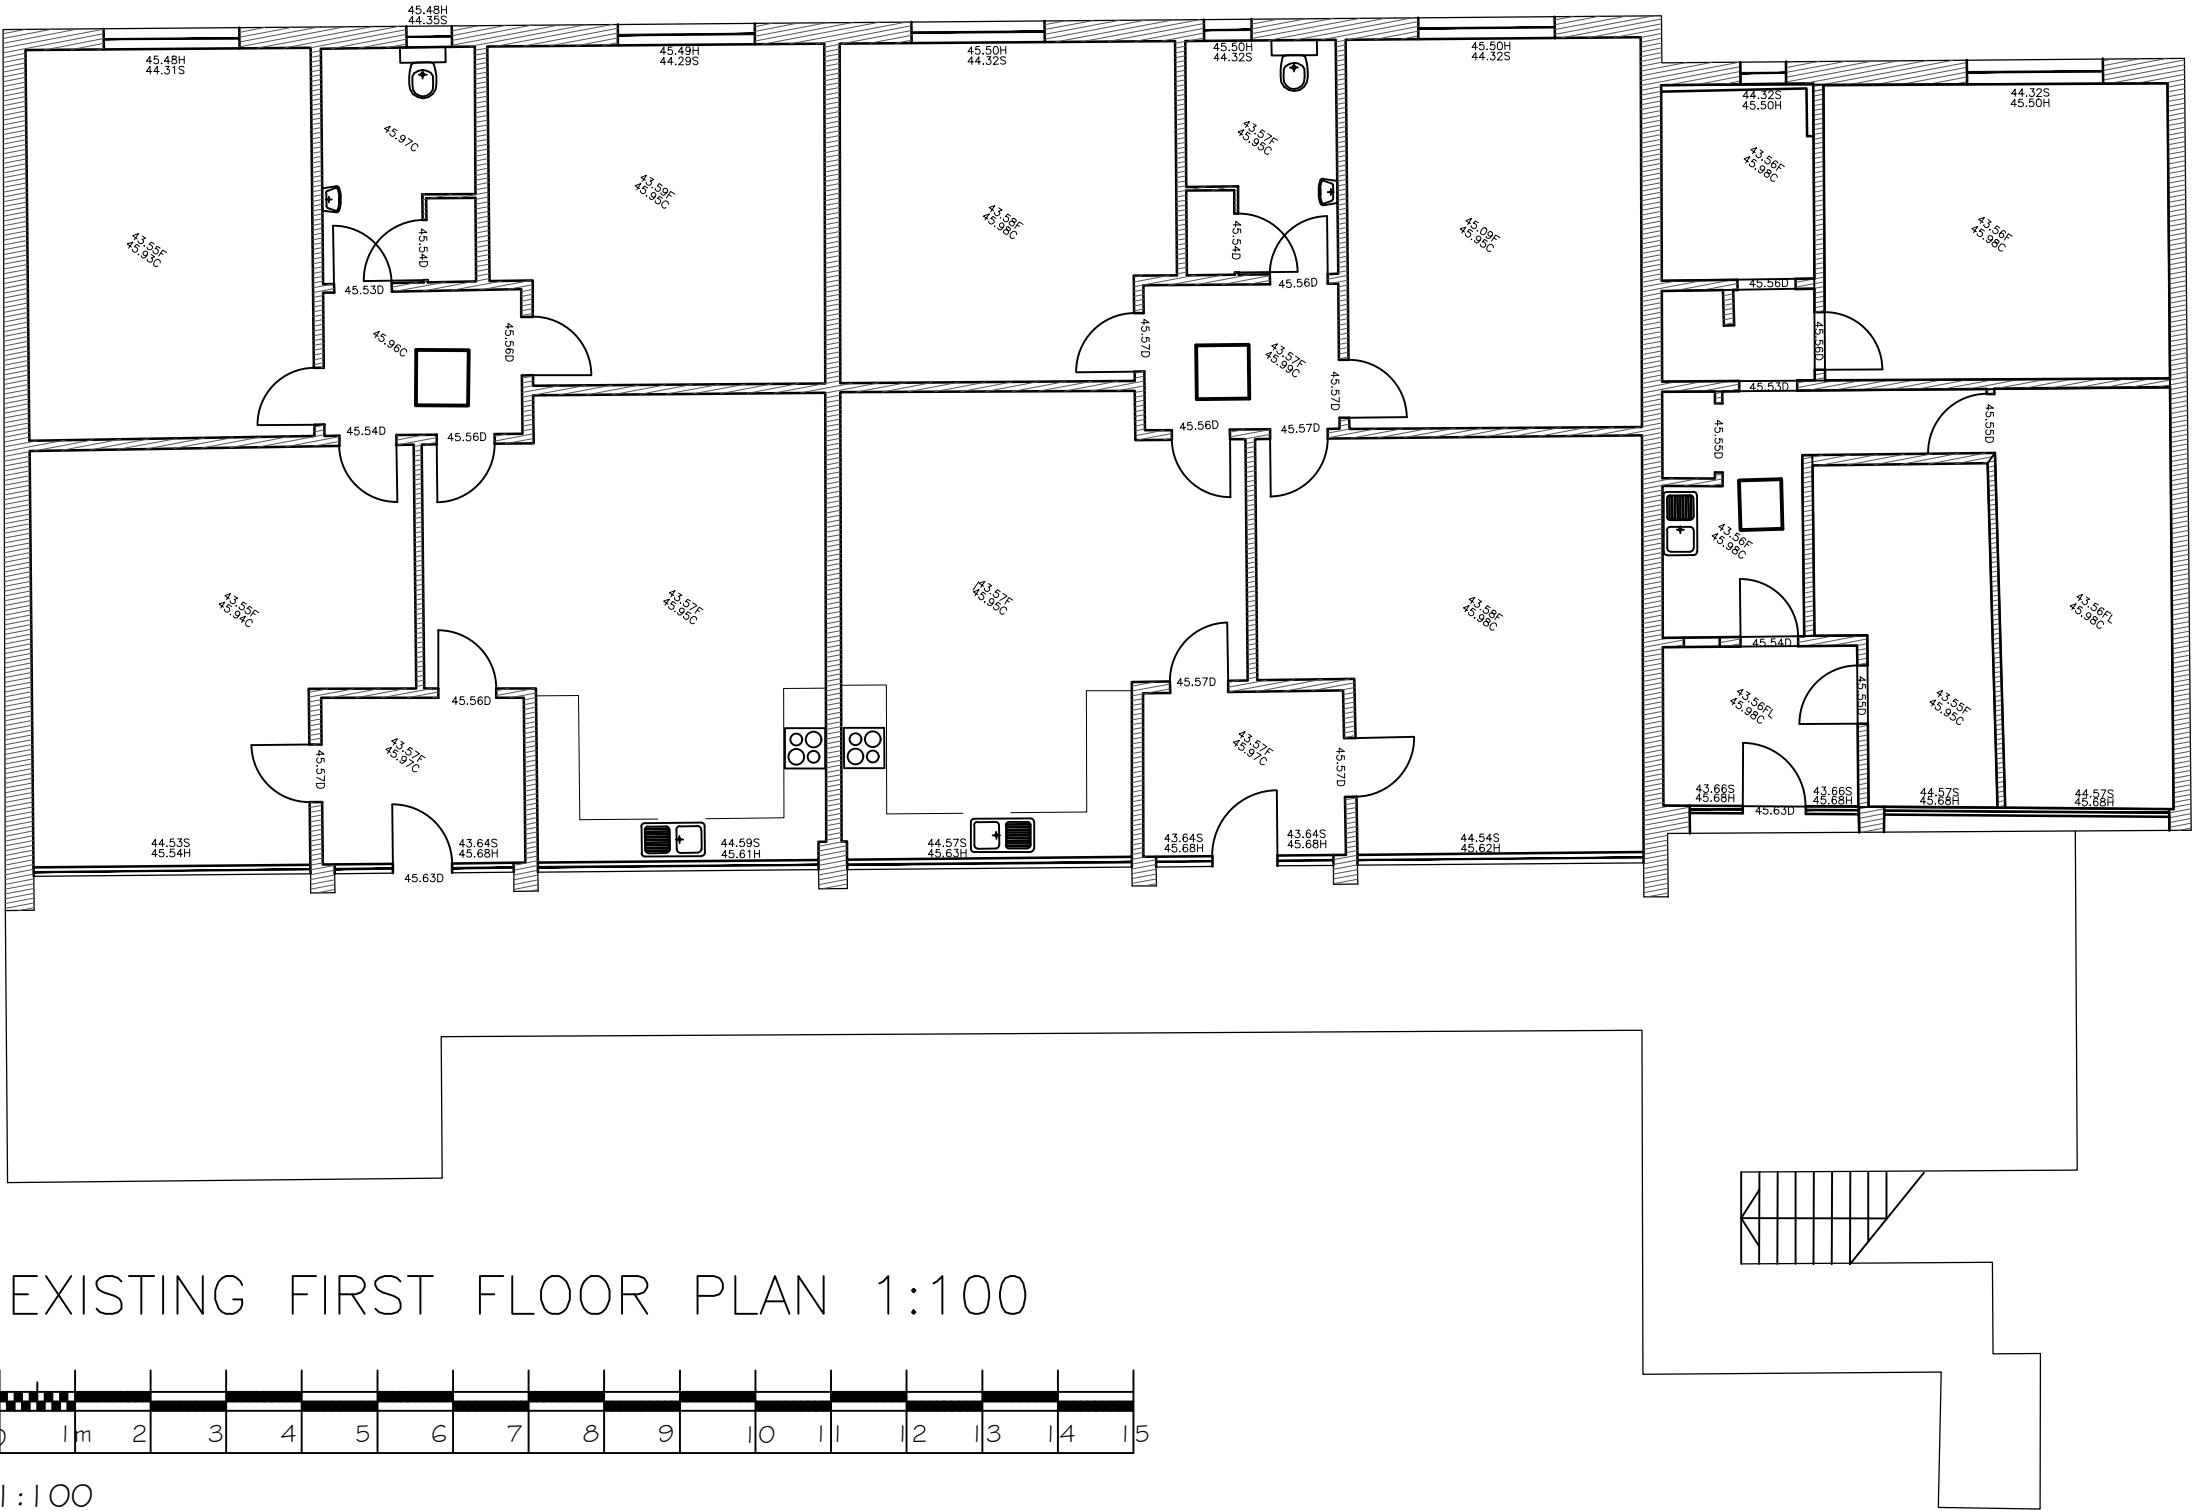

EXISTING FIRST FLOOR PLAN 1:100

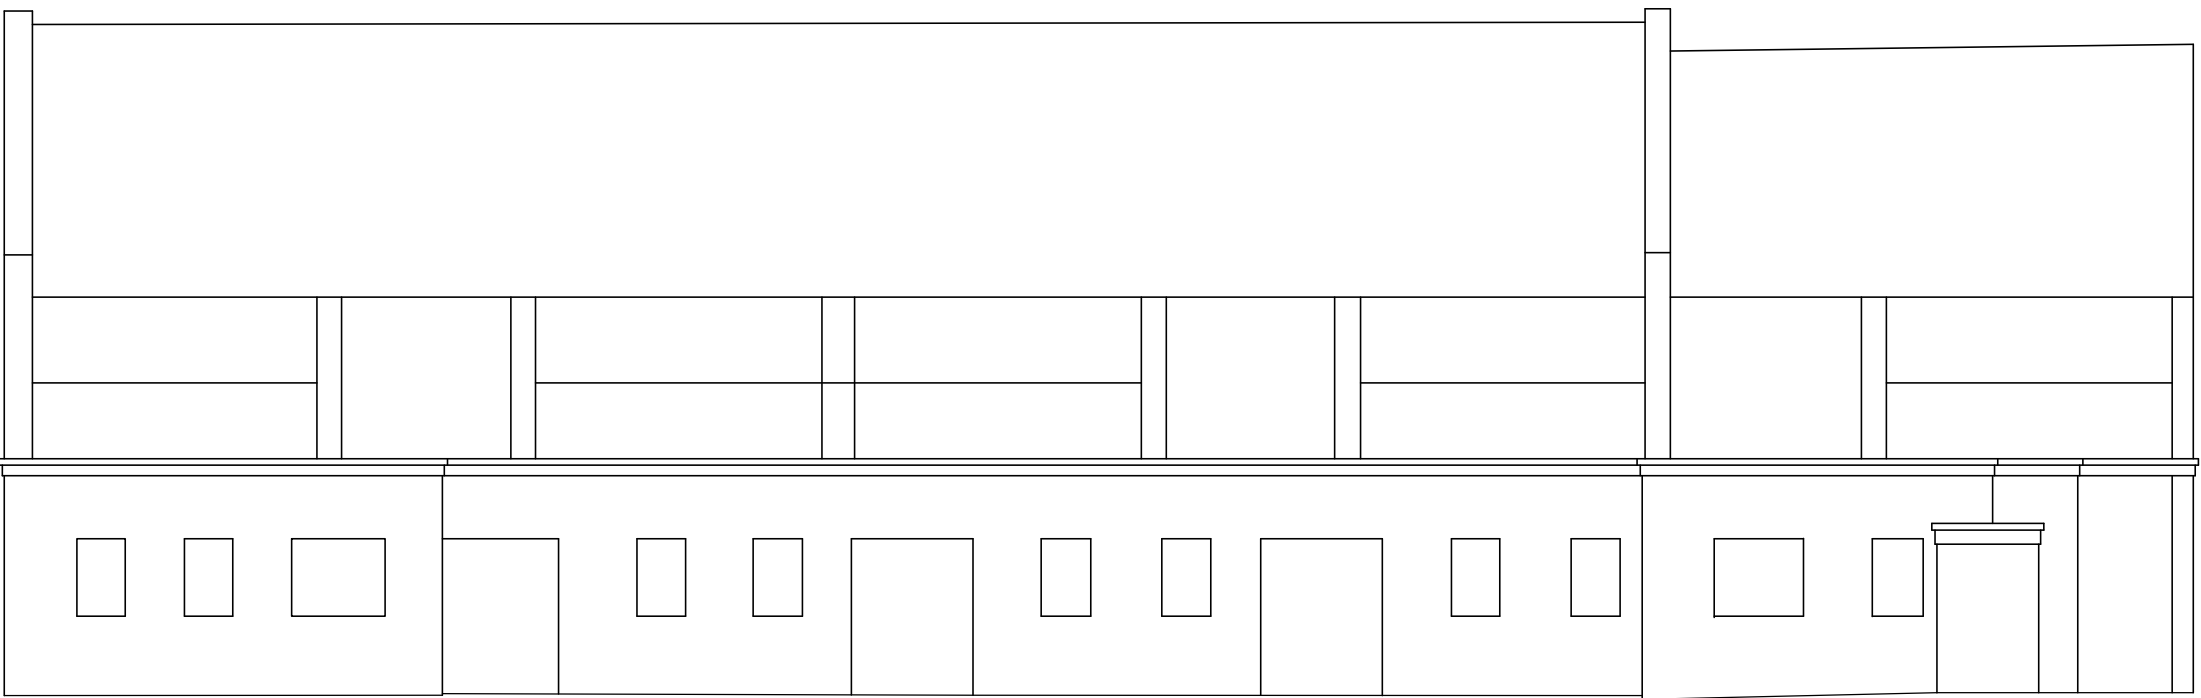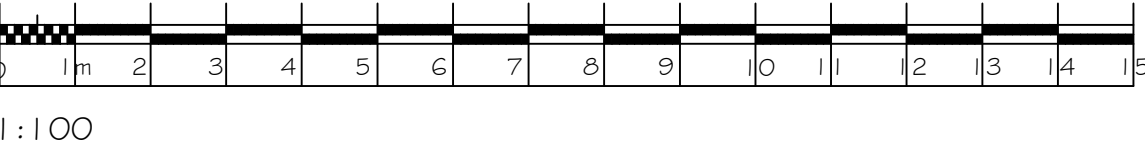

EXISTING REAR ELEVATION 1:100

Planning Issue 23.01.2025

18-32, LONDON ROAD, TWYFORD RG10 9ER
PROPOSED FIRST FLOOR VERTICAL
EXTENSION AND FIRST FLOOR
ALTERATIONS TO FORM 6 FLATS

PREMIER GROUND RENTALS No 5 LTD

EXISTING FLOOR PLANS
AND ELEVATIONS

1:100

13.01.25

J I Architects
5 Butt Street
Minchinhampton
Gloucestershire GL6 9JP
01453 451 457
john@jiarchitects.co.uk