


Notes.
All dimensions and levels on site are to be checked prior to commencement of work.
This drawing is the copyright of J I Architect RIBA.

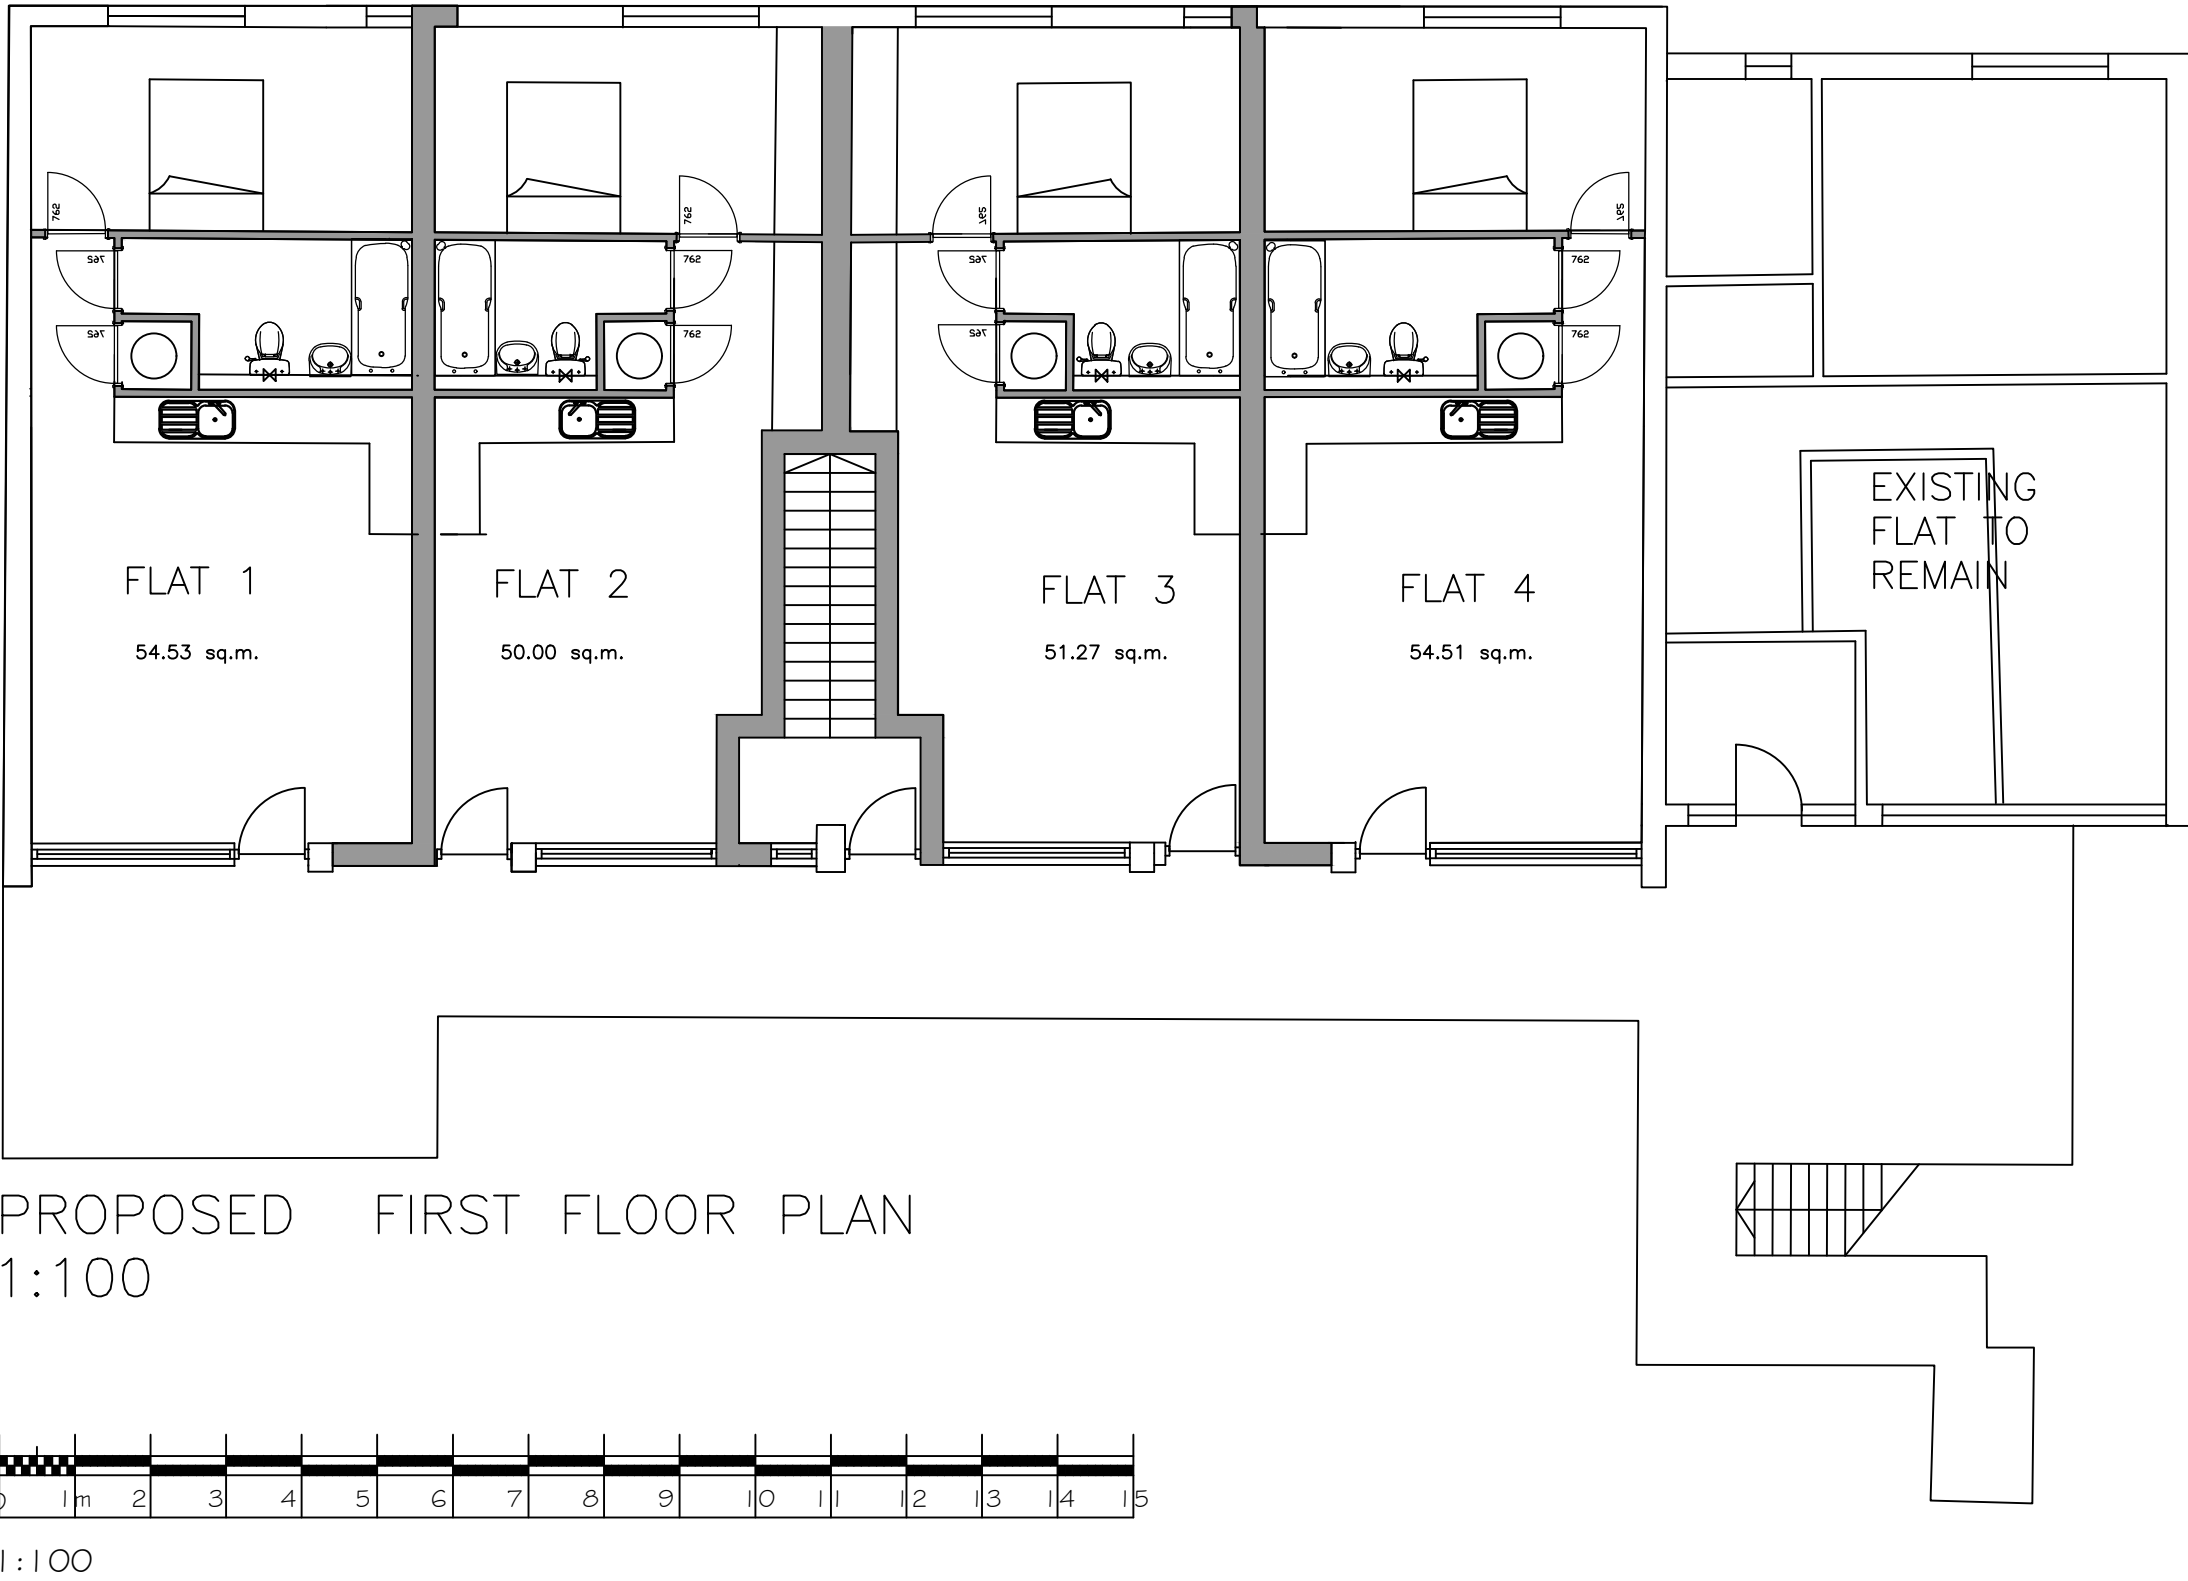

Planning Issue 23.01.2025

18-32, LONDON ROAD, TWYFORD RG10 9ER
PROPOSED FIRST FLOOR VERTICAL
EXTENSION AND FIRST FLOOR
ALTERATIONS TO FORM 6 FLATS

PREMIER GROUND RENTALS No 5 LTD

PROPOSED FLOOR PLANS

1:100 13.01.25

J I Architects
5 Butt Street
Minchinhampton
Gloucestershire GL6 9JP
01453 451 457
john@jiarchitects.co.uk

PROJECT 2025 DWG. 03