




PROPOSED FRONT ELEVATION


EXISTING RENDER REPLACED AND ALL
SURFACE WIRING AND MOUNTED EQUIPMENT REMOVED
ABOVE SHOP FRONTS

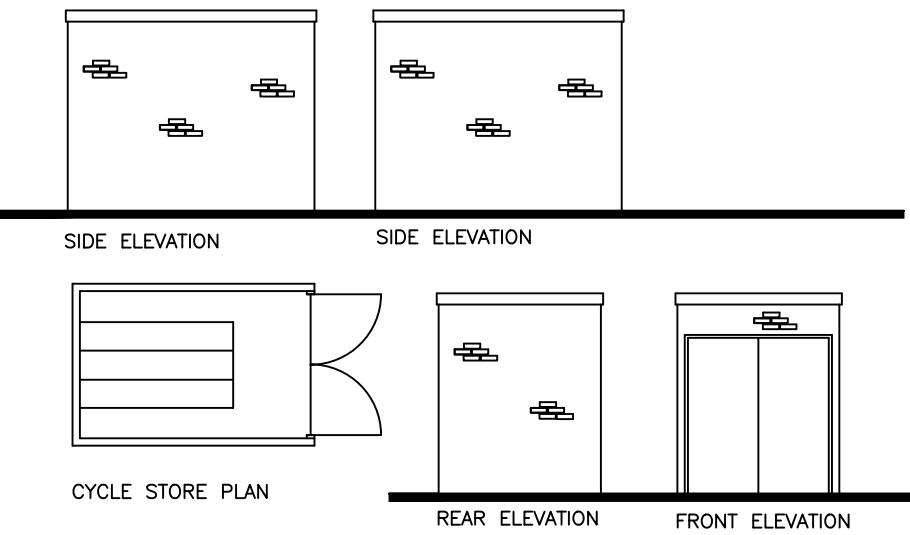


8 cycle secure by
design cycle
storage. Two tier
gas assisted racks
by The Bike
Storage Co




PROPOSED REAR ELEVATION

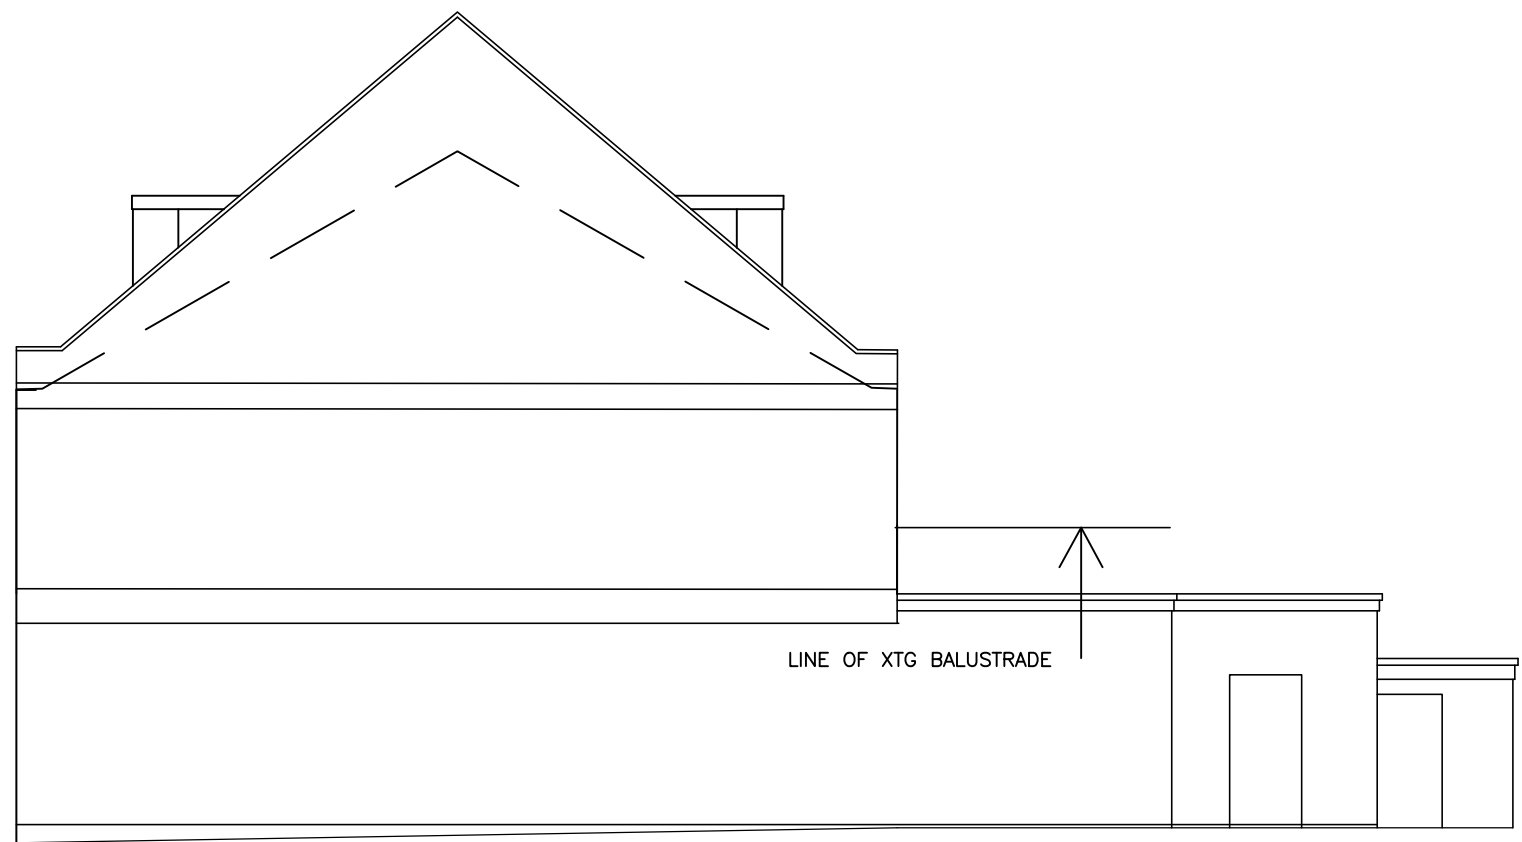


PROPOSED SIDE ELEVATION

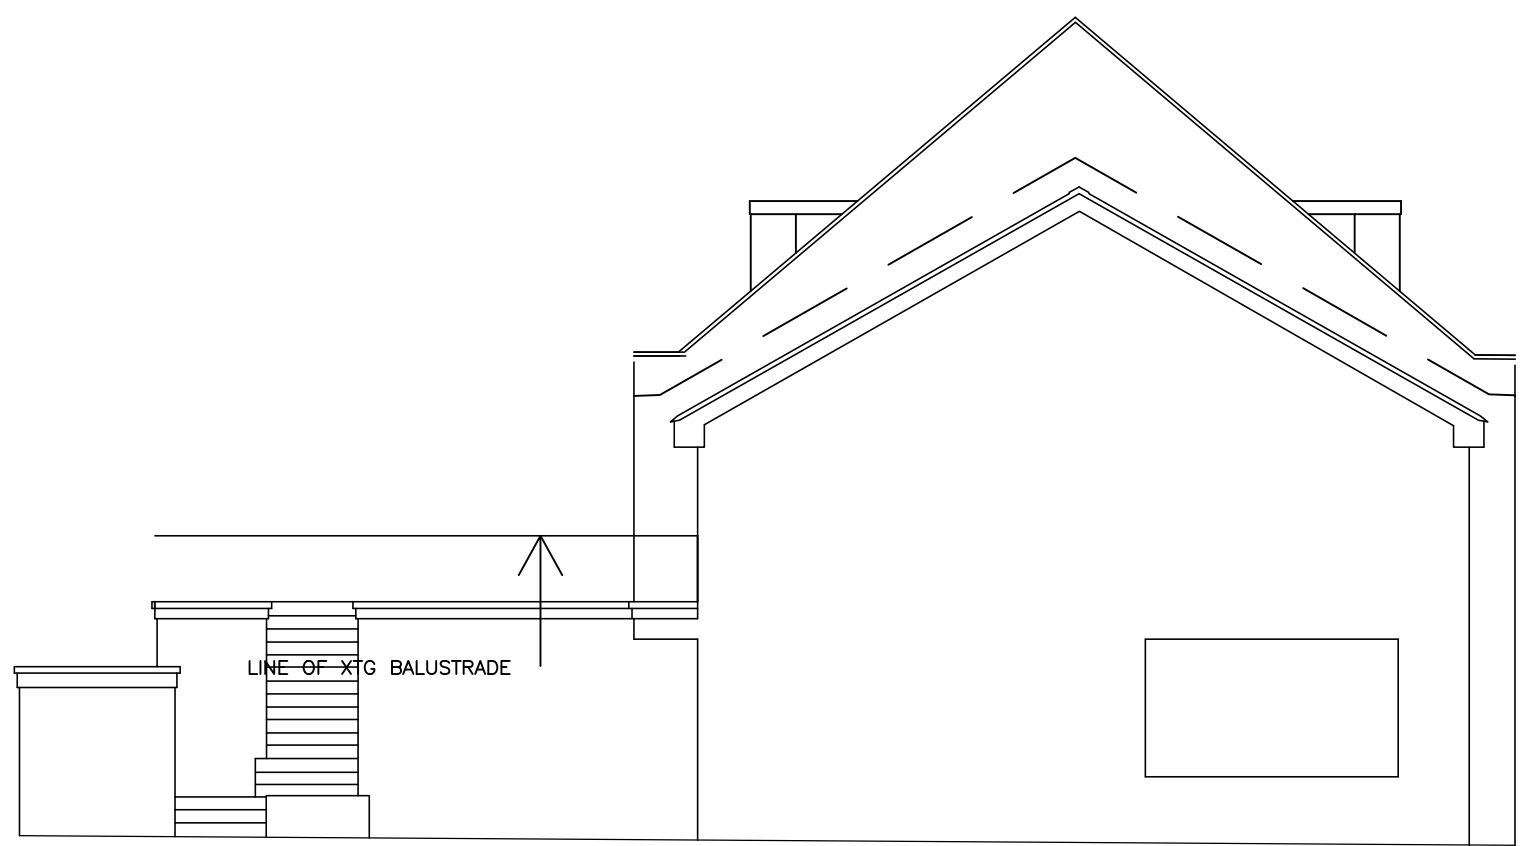

PROPOSED SIDE ELEVATION

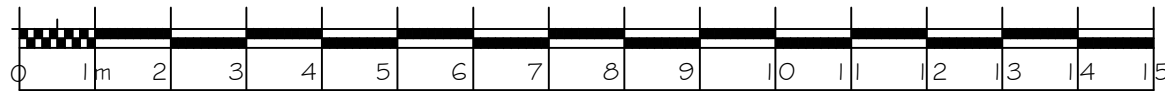

1:100

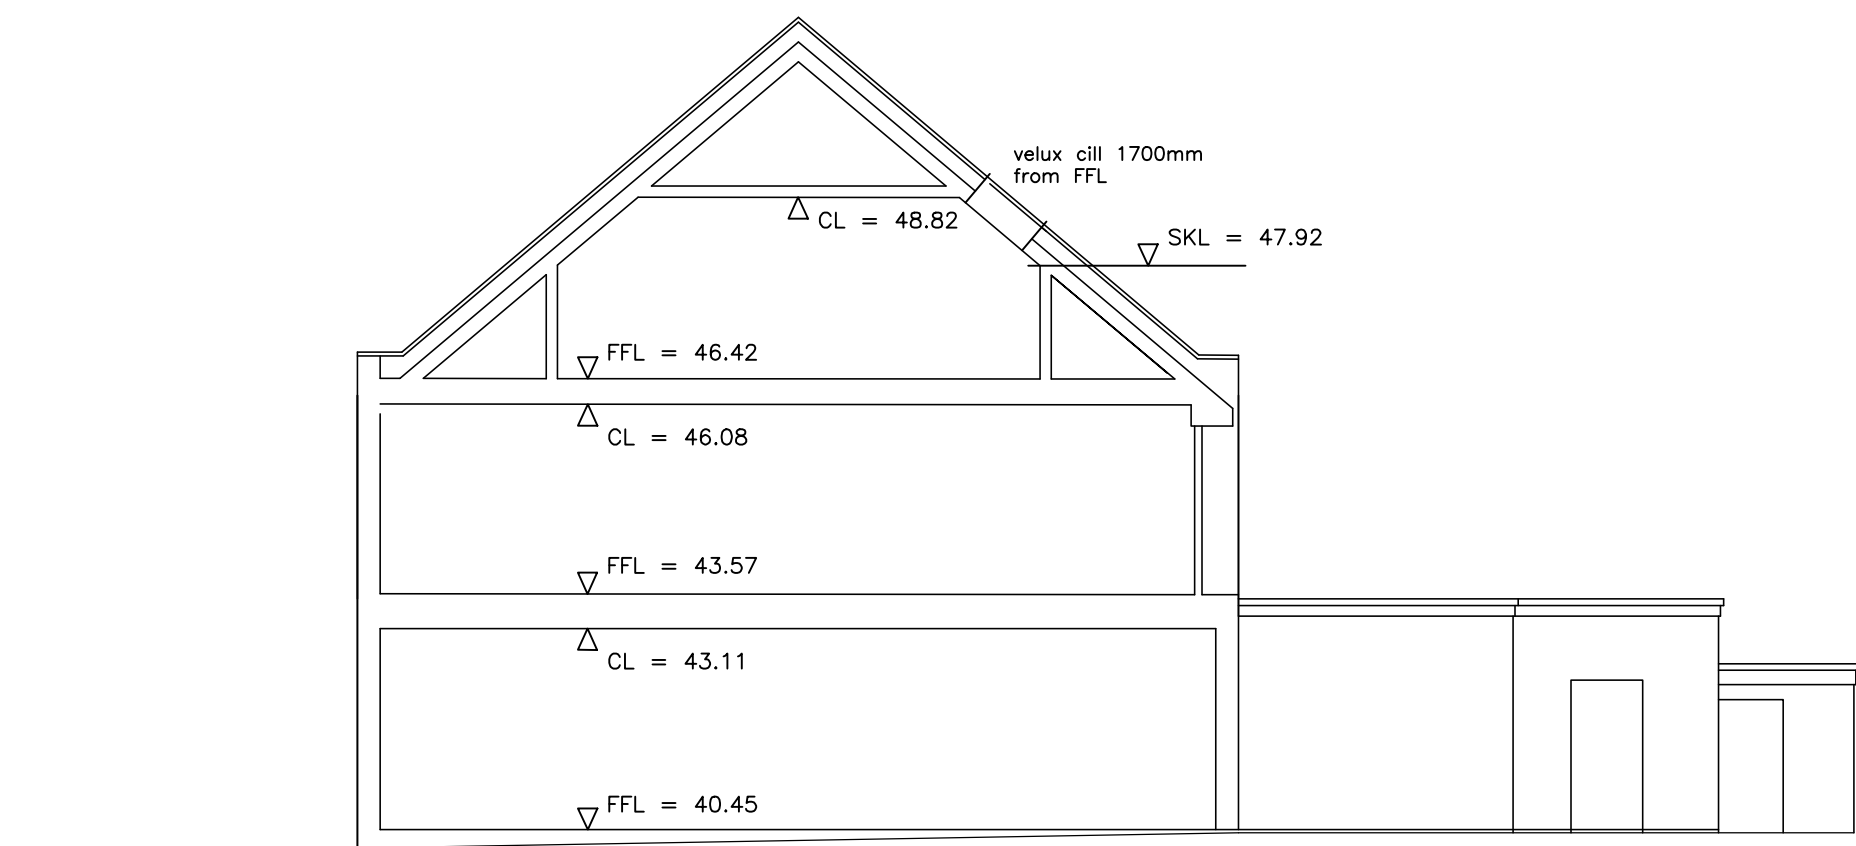

TYPICAL PROPOSED SECTION

Planning Issue 27.01.2025
Rev A Cycle store details amended 27.01.25

18-32, LONDON ROAD, TWYFORD RG10 9ER
PROPOSED FIRST FLOOR VERTICAL
EXTENSION AND FIRST FLOOR
ALTERATIONS TO FORM 6 FLATS

PREMIER GROUND RENTALS No 5 LTD

PROPOSED ELEVATIONS

1:100

13.01.25

J I Architects
5 Butt Street
Minchinhampton
Gloucestershire GL6 9JP
01453 451 457
john@jiarchitects.co.uk