


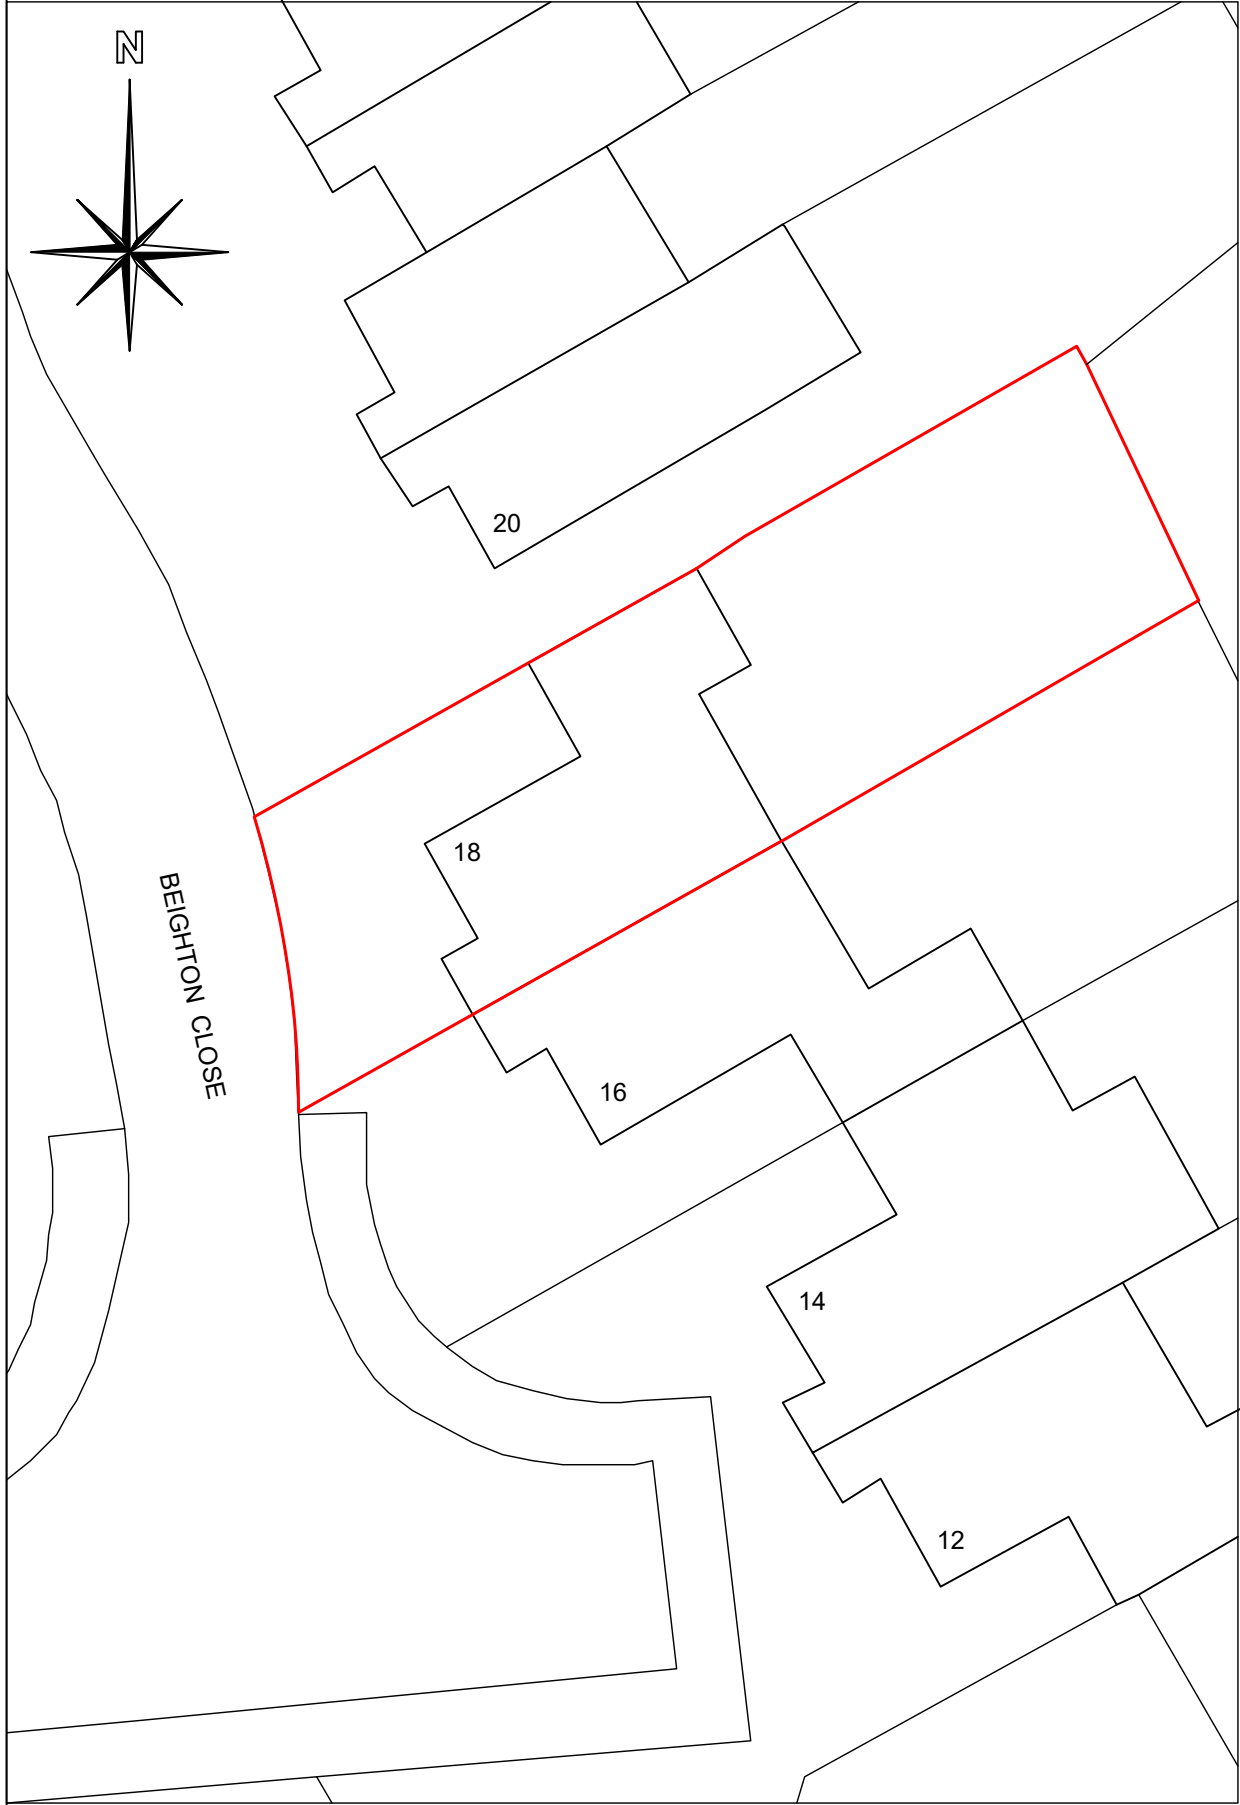

Existing Block Plan
Scale: 1/200



Proposed Block Plan
Scale: 1/200

Rev.No	DATE	REV. NOTE
CAD REF		

Project Title		
Garage Extension		
Layout Name		
BLOCK PLANS		
Client	18 BEIGHTON CLOSE, READING, RG6 4H2	
Drawn By	Designed By	
L.T.	L.T.	
Checked By	Approved By	
A.M.	A.M.	
Drawing No	Revision No	
005	01	
Compass	Date	Scale
	08-09-24	1:200
	Project No	Sheet size:
		A3
HEAD OFFICE : PRO PLANNING SOLUTIONS arshad.mahmood2008@yahoo.co.uk Phone : 07534354000		
THIS DRAWING IS A COPYRIGHT OF PRO PLANNING SOLUTIONS AND MUST NOT BE DUPLICATED OR REPRODUCED WITHOUT PERMISSION FROM THE COMPANY.		