


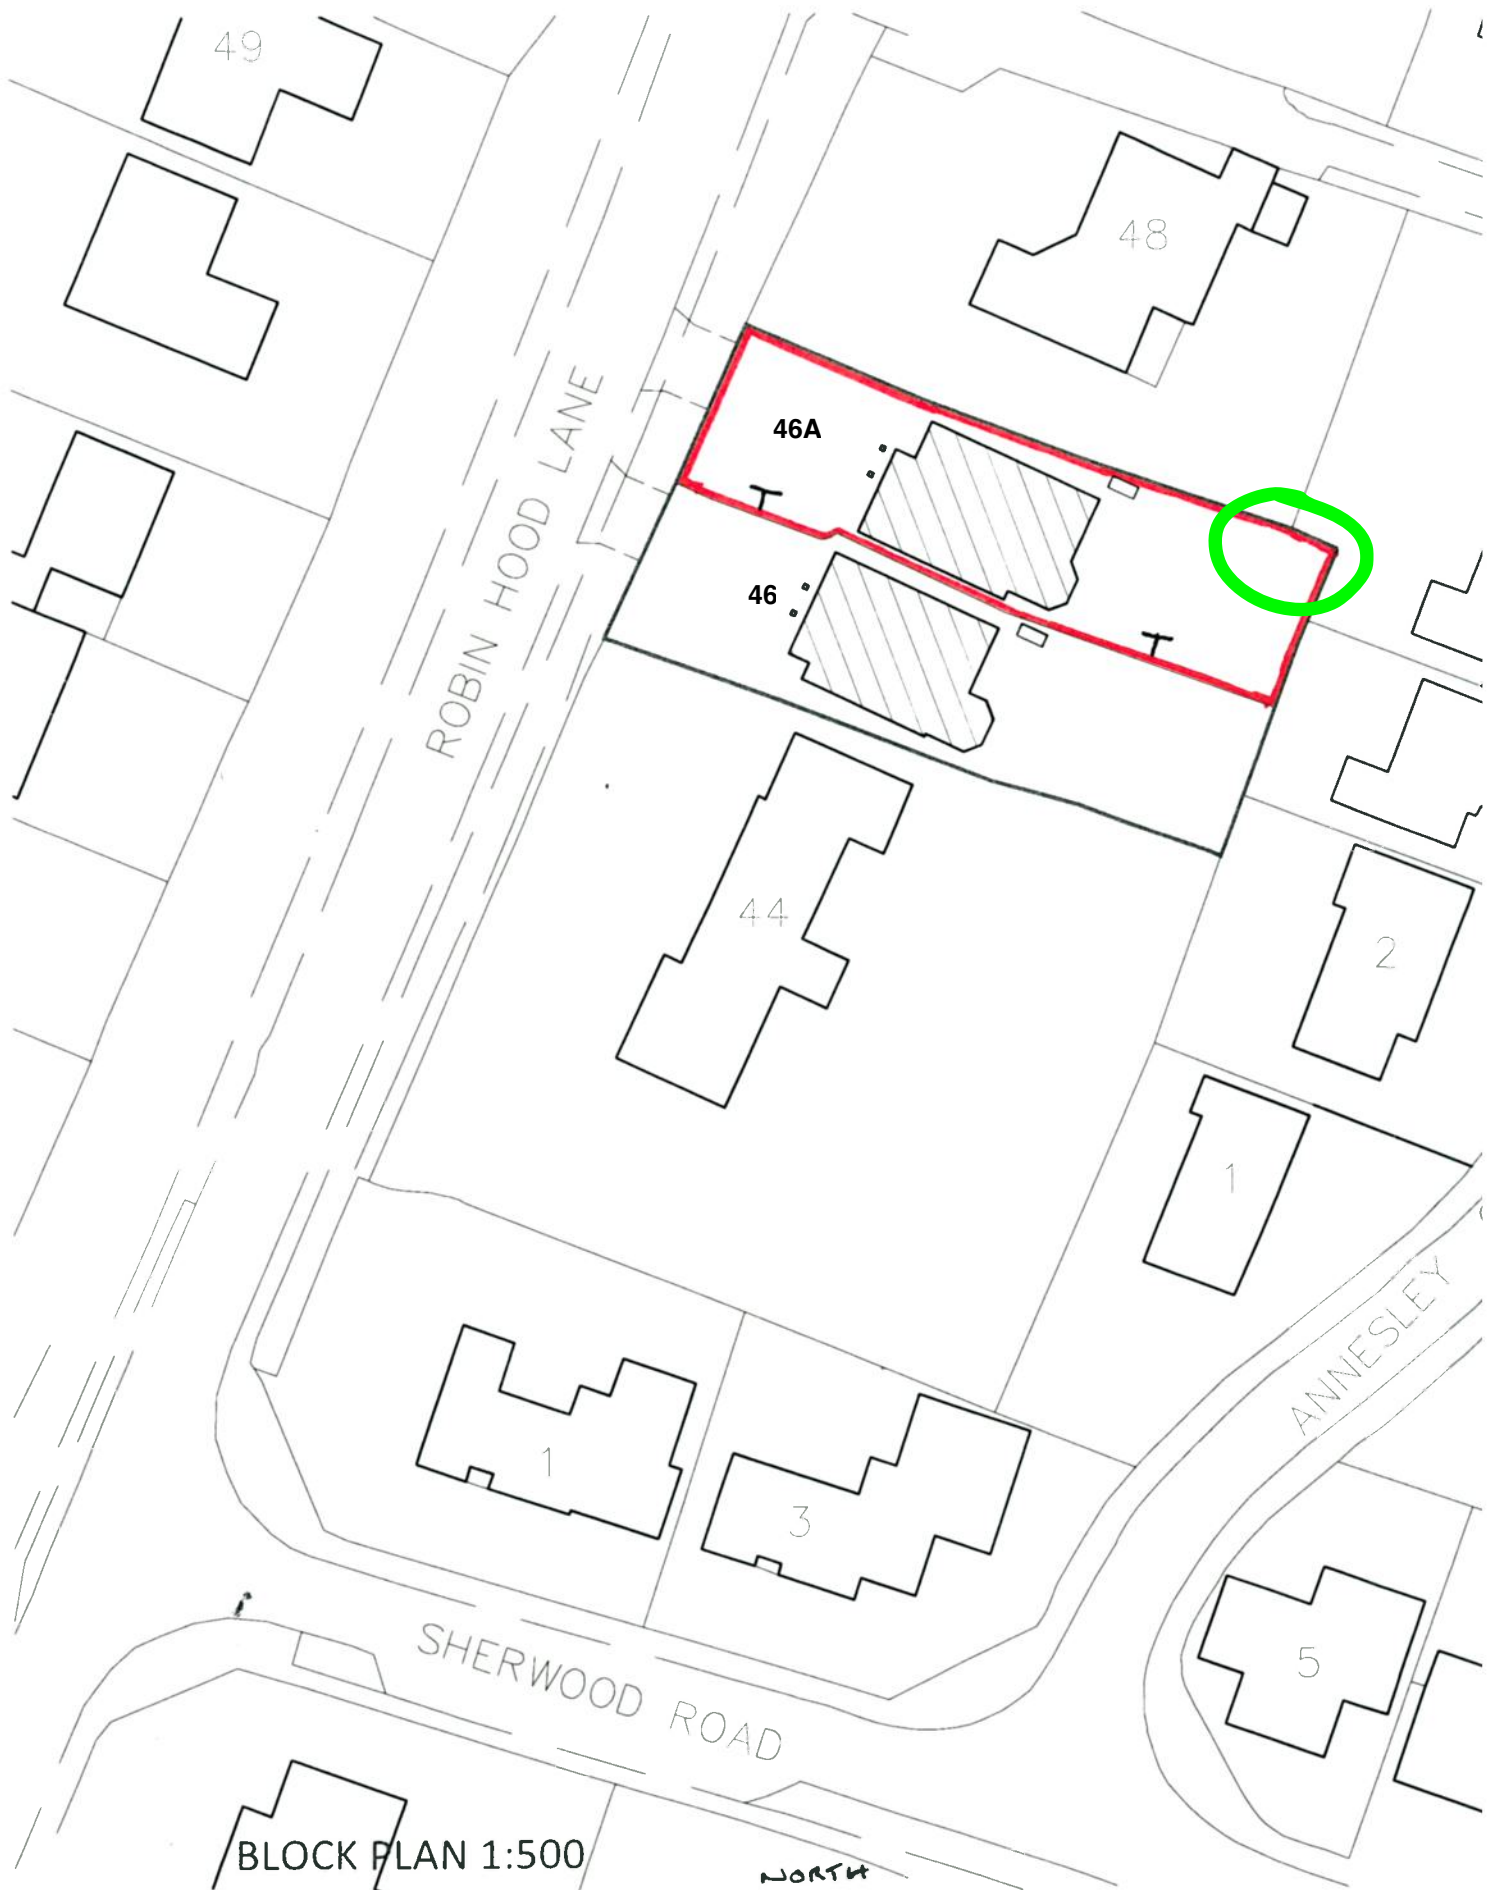

BLOCK PLAN 1:500

1:500 scale Bar
This Drawing has been produced for printing onto A3 size paper.



PLOT 1

Ordnance Survey (c) Crown Copyright 201