


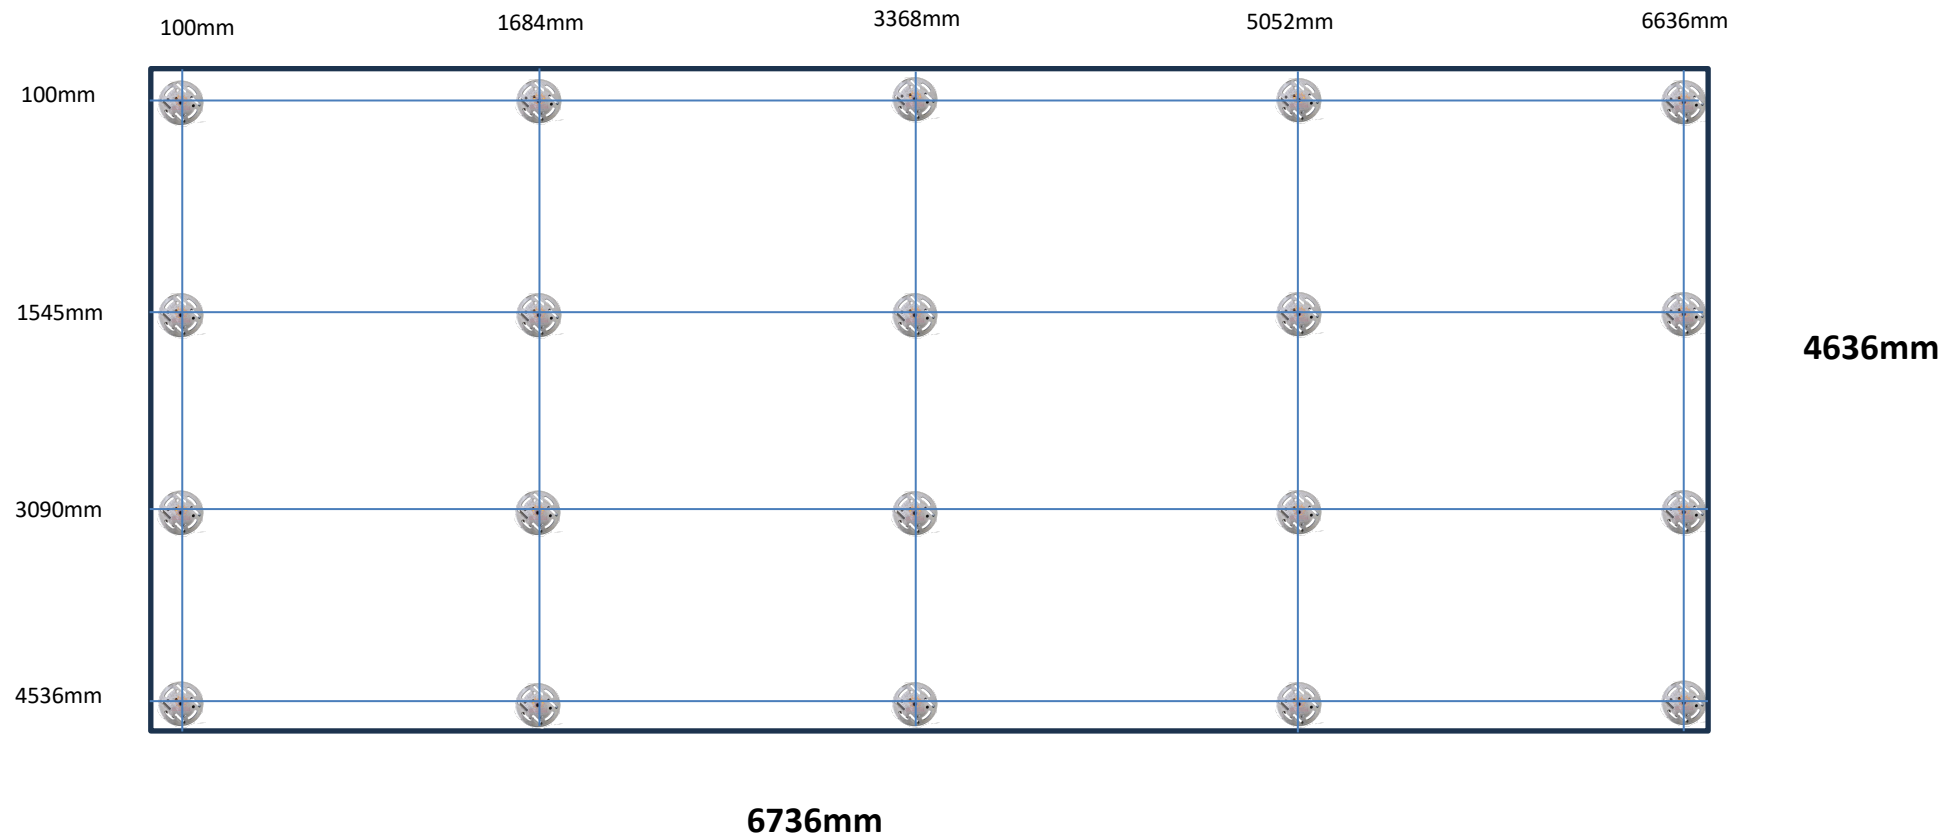

Notes

The above drawings are not to scale and were not constructed by a structural engineer, they should therefore not be used as a structural drawings but instead simply as a guide and/or aid to help with the preliminary stages of designing a ground screw layout for a project.

The Great British Ground Screw
Company Ltd

Units 8 E & F, Bowburn South
Industrial Estate, Durham, DH6 5AD