
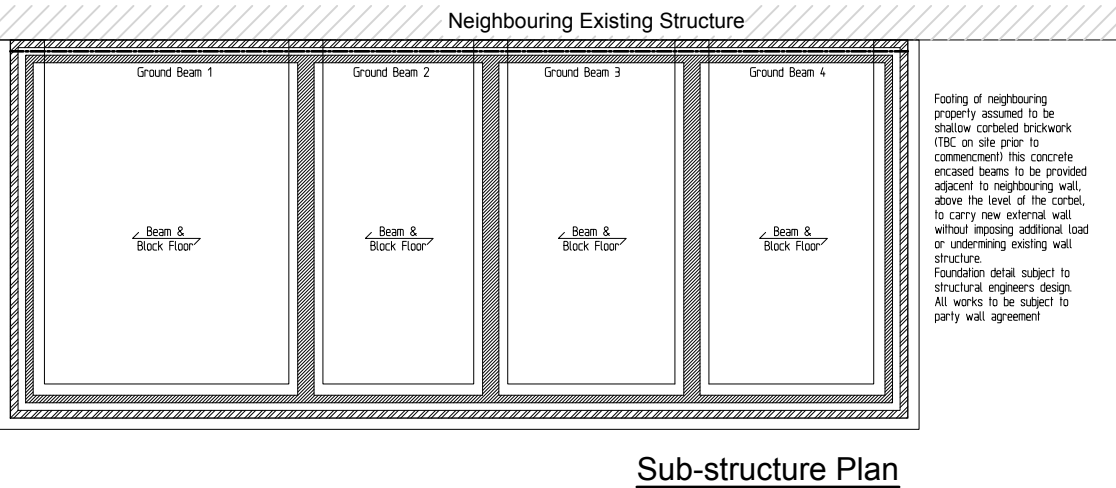
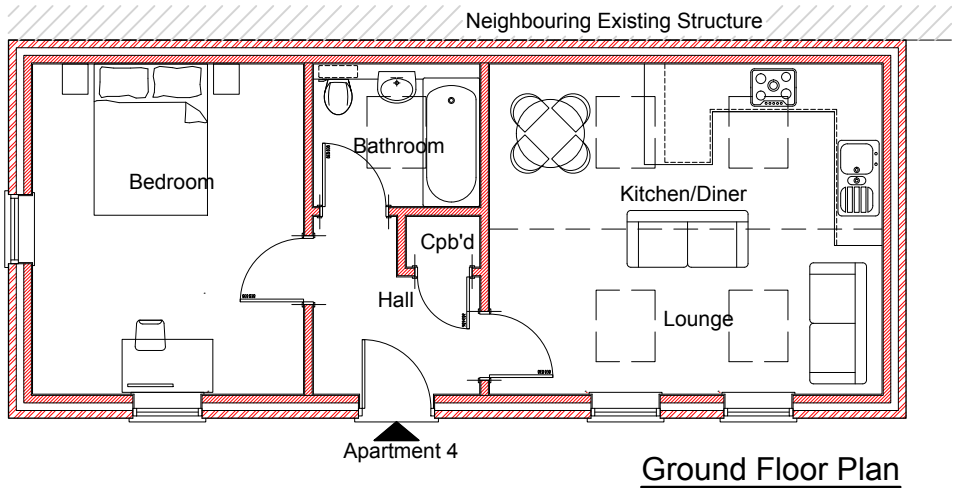


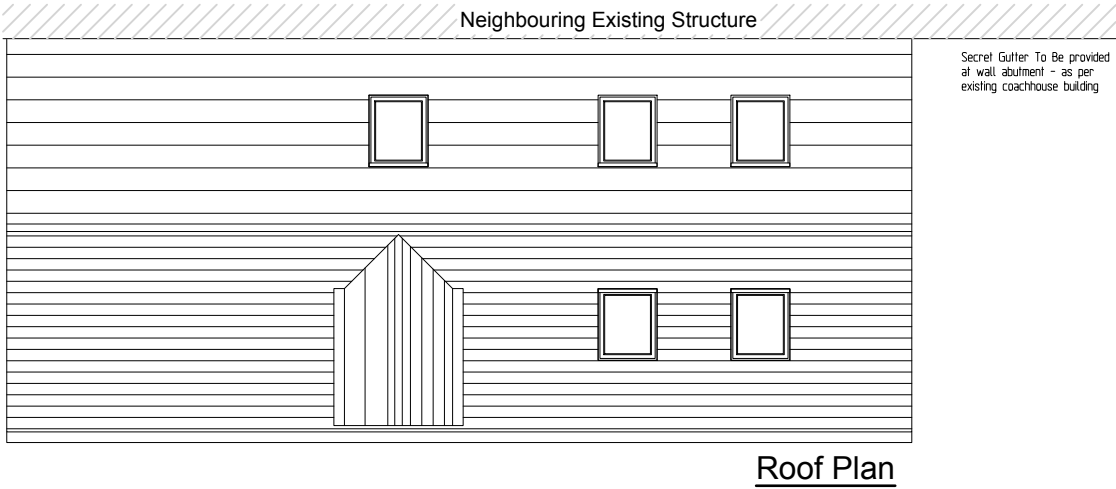

Horizontal Timber Weatherboard Cladding to dormer face above window

Roof tiles to match main building

Dormer cheeks finished in lead

White painted timber fascias and soffits


Horizontal Timber Weatherboard Cladding

White painted timber casement windows - double glazed


Timber entrance door in timber frame



Adjoining Neighbours Structure

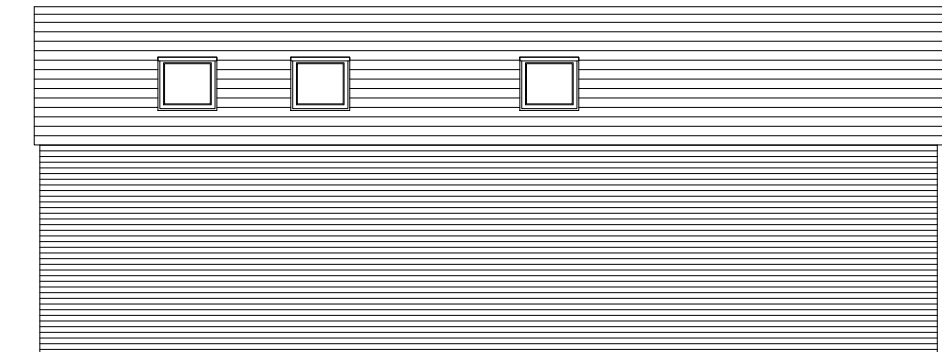

Adjoining Neighbours Structure Omitted For Clarity

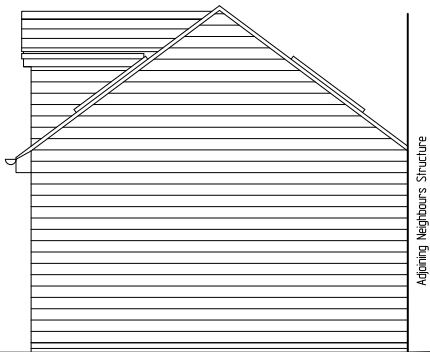

Adjoining Neighbours Structure

45 High Street
Wargrave
Berkshire

project :

Proposed Coachhouse
Replacement

title :

Mr. R Arora & Mr. A. Grewal

client :

Lee Norris Design
27 Eden Way, Winnersh
Wokingham, Berkshire RG41 5PQ
Tel: 01189 787226
Mob: 07795 058193
E-mail: lee@leenorrisdesign.co.uk
Web: www.leenorrisdesign.co.uk

Planning and building regulations drawings for residential extensions, new build, renovation and conversion projects.

ref : LN

date : Jun'22

scale : 1:100@A3

project : 22-519

dwg no. / rev : 005/F