


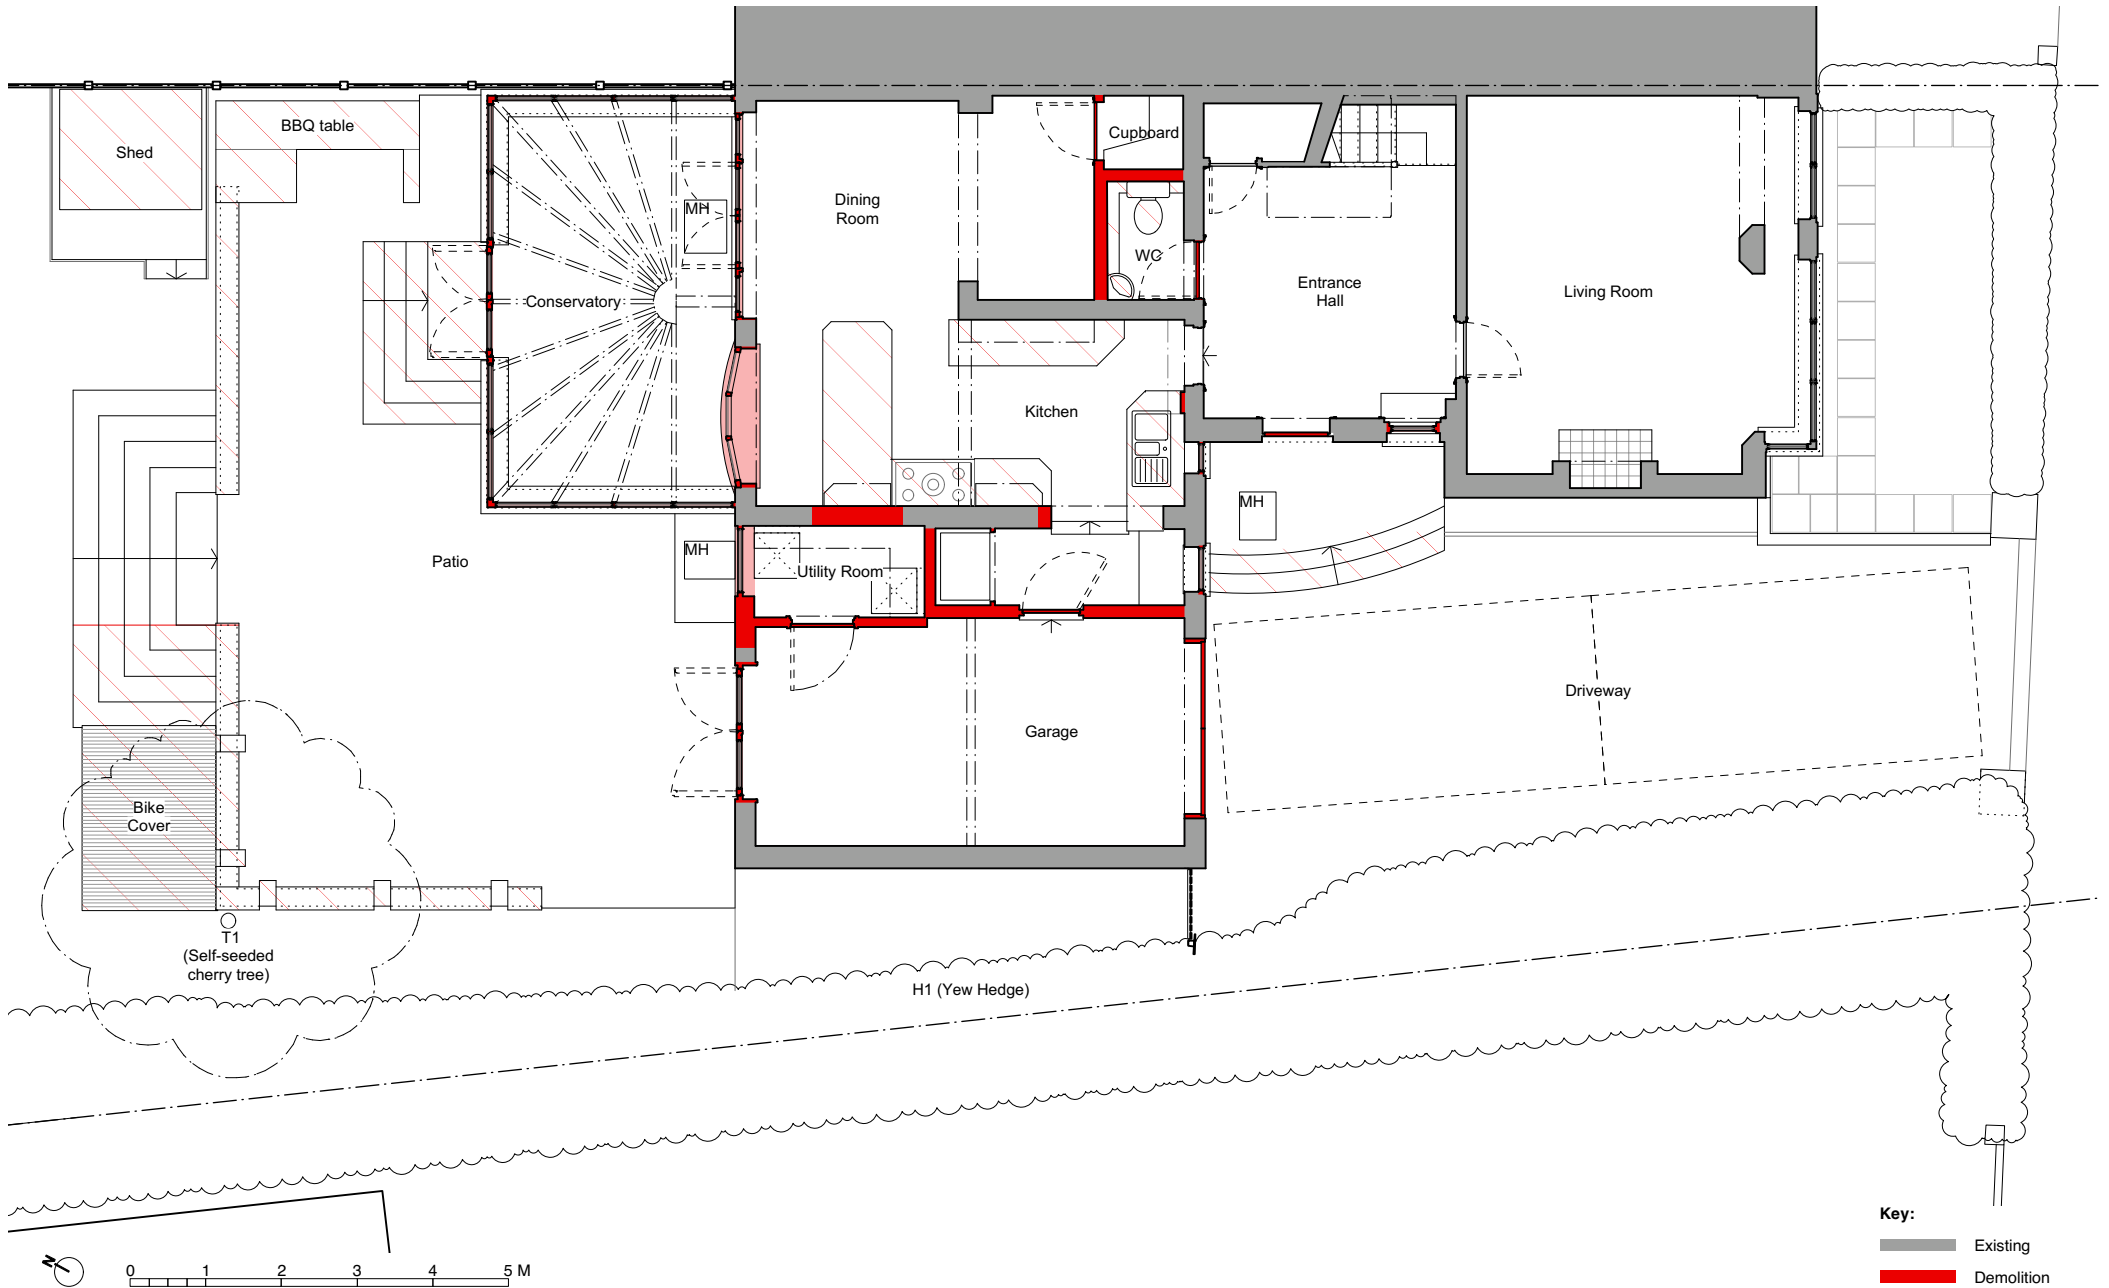

Date	Revision	Note
	P02	Householder Application

Job:	24-01 Victoria Road	Drawing:	Existing Ground Floor Plan
Client:	Jim & Natalee Shields	No:	24-01-P-100
Date:	November 2024	Scale:	1:100 @ A4
		Status:	Planning