


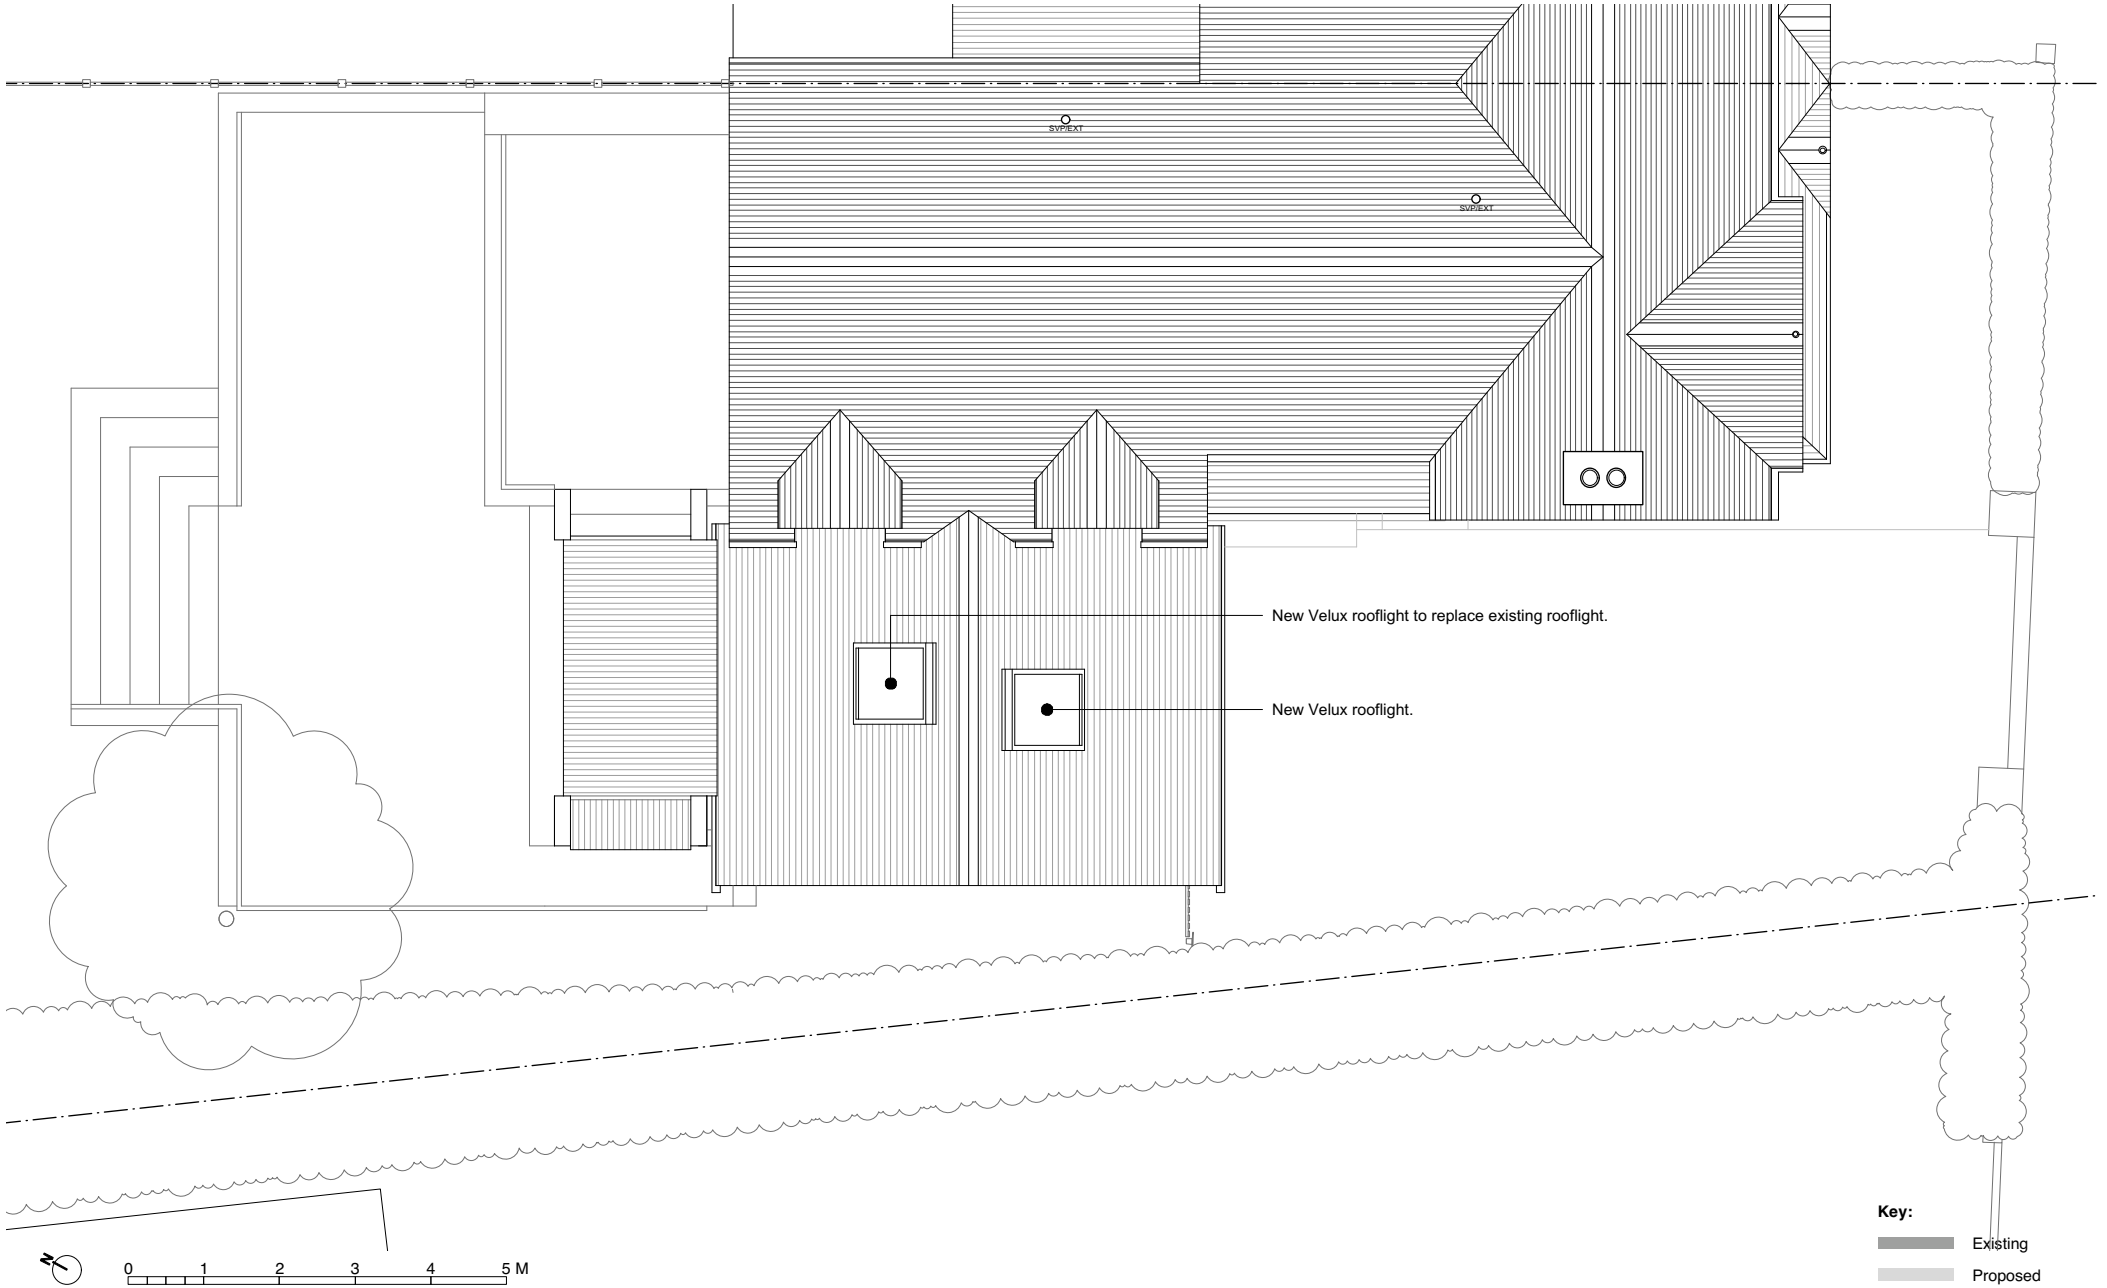

Date	Revision	Note
23.02.2025	P02	Householder Application

Job:	24-01 Victoria Road
Client:	Jim & Natalee Shields
Date:	November 2024

Drawing:	Proposed Roof Plan
No:	24-01-P-152
Scale:	1:100 @ A4
Status:	Planning