


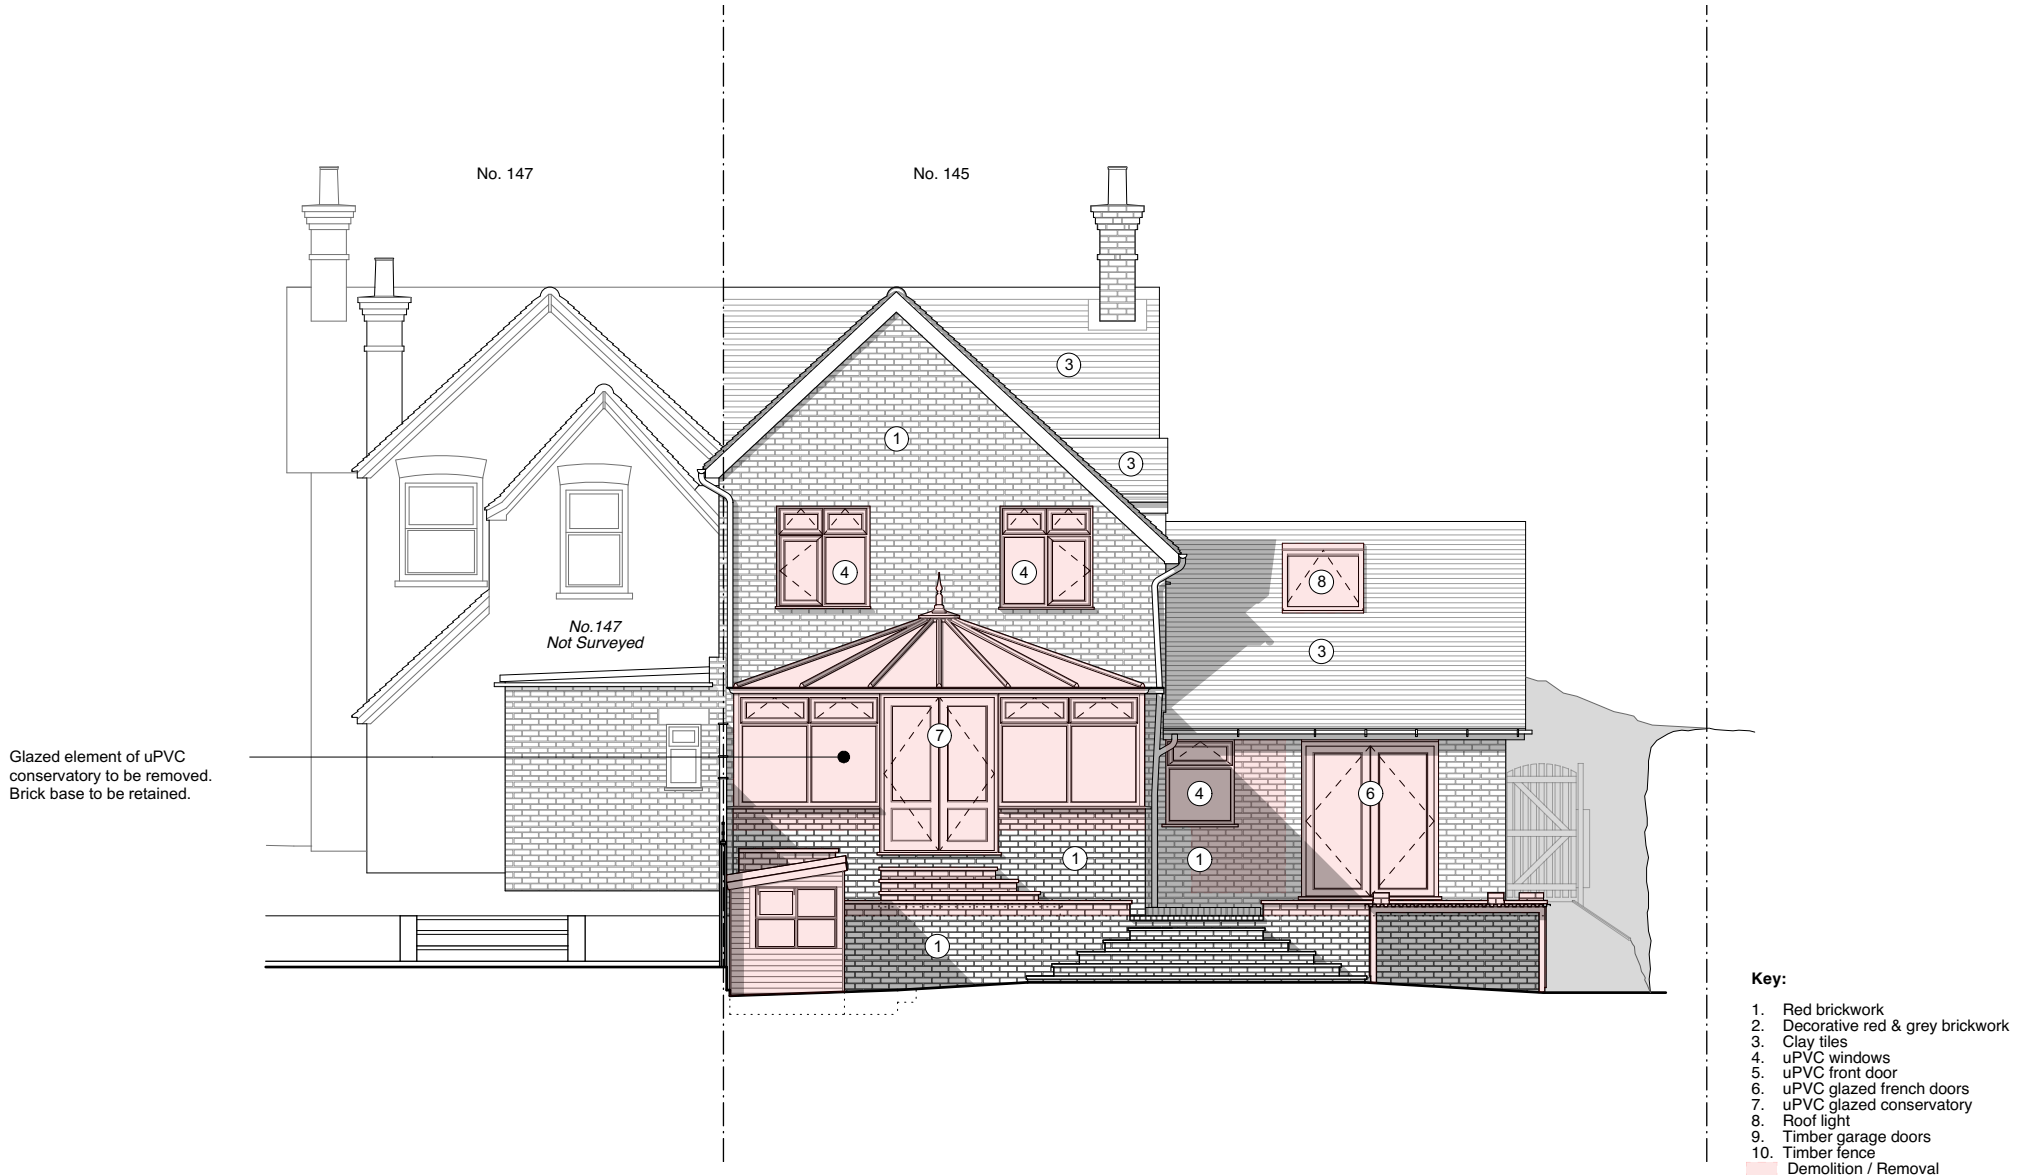

- Key:**
- 1. Red brickwork
 - 2. Decorative red & grey brickwork
 - 3. Clay tiles
 - 4. uPVC windows
 - 5. uPVC front door
 - 6. uPVC glazed french doors
 - 7. uPVC glazed conservatory
 - 8. Roof light
 - 9. Timber garage doors
 - 10. Timber fence
 - Demolition / Removal

0 1 2 3 4 5 M

Date	Revision	Note	Job:	24-01 Victoria Road	Drawing:	Existing North Elevation
23.02.2025	P02	Householder Application	Client:	Jim & Natalee Shields	No:	24-01-P-200
			Date:	November 2024	Scale:	1:100 @ A4
					Status:	Planning