



Section AA thru Auditorium
1 : 100

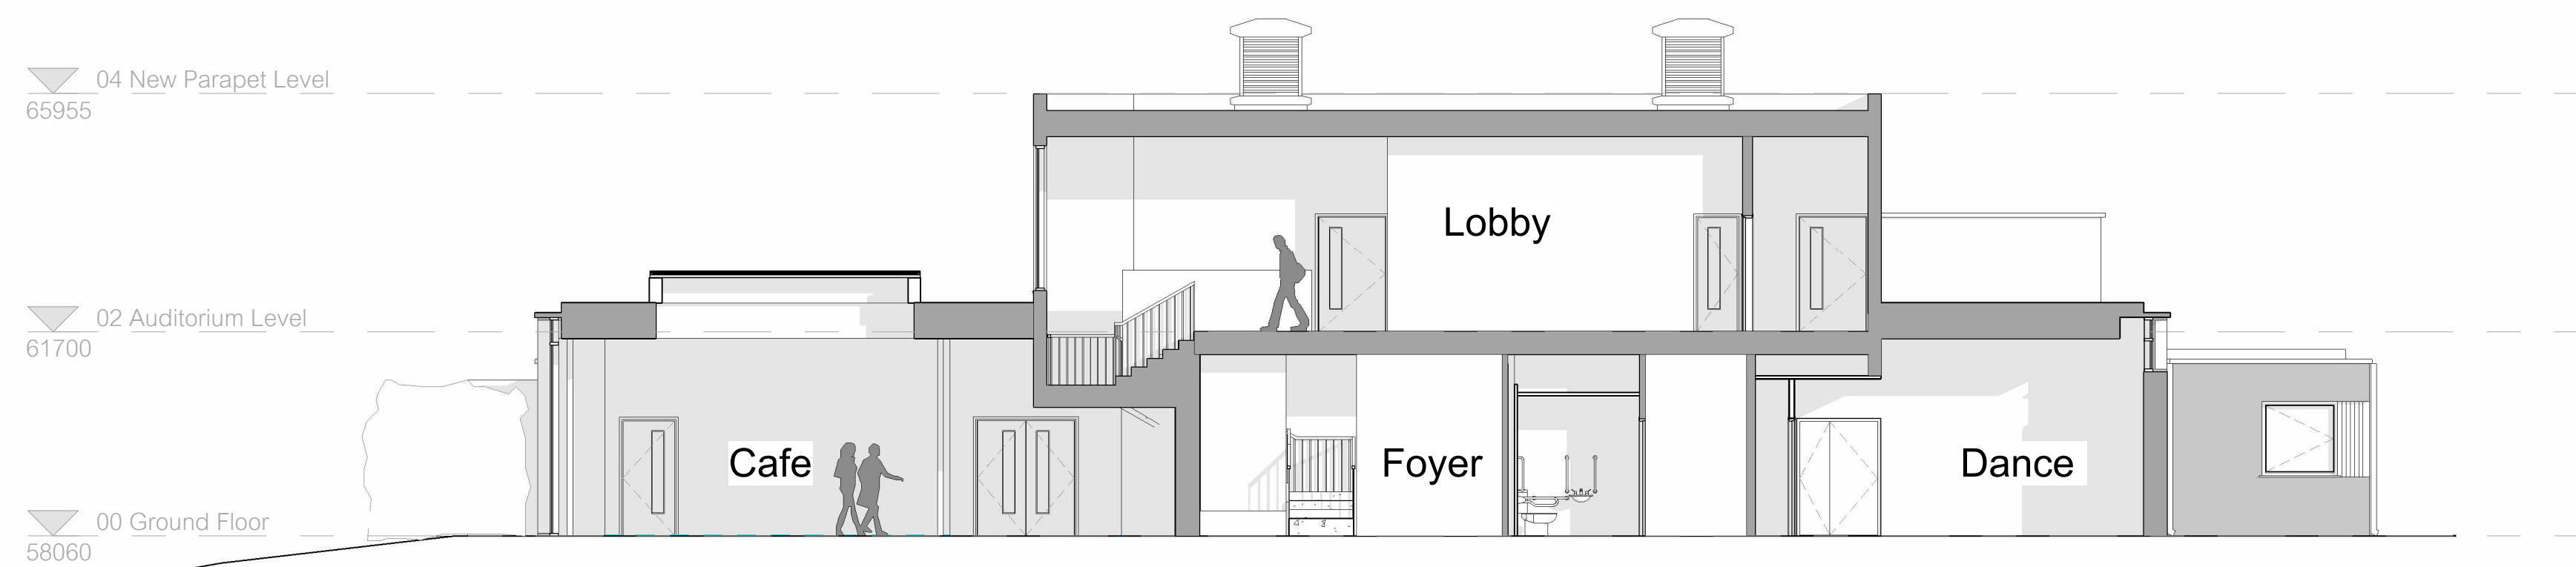

Section BB Stair
1 : 100

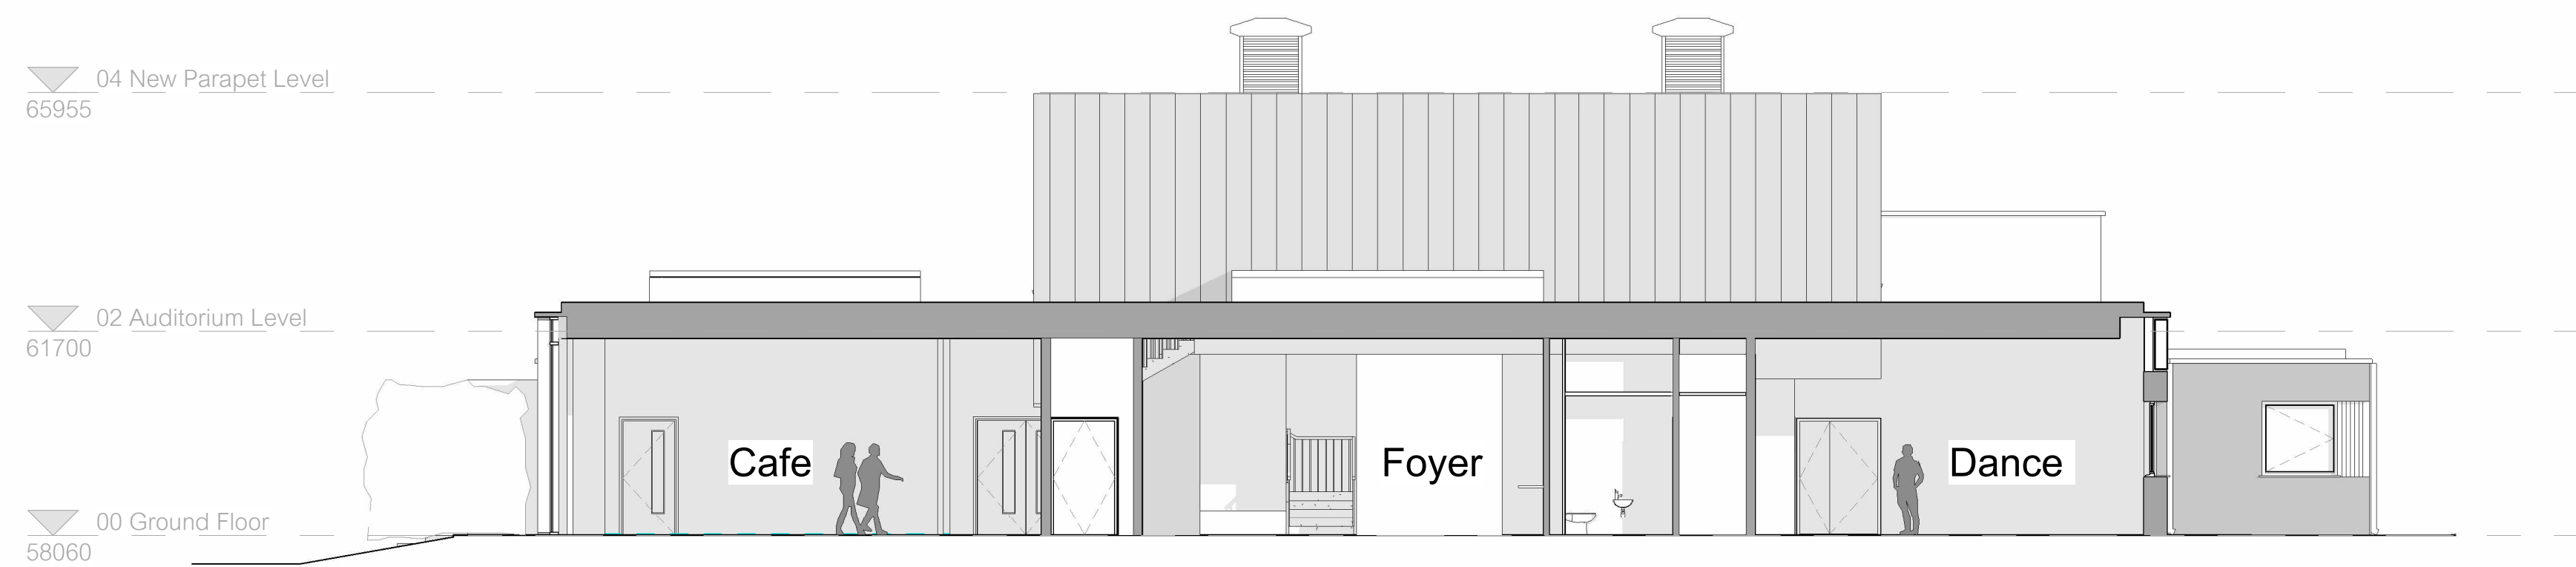

Section CC Foyer
1 : 100

UPDATED FOR S73 APPLICATION	20/09/24	P01
revision	by	date

READING BLUE COAT SCHOOL
REDEVELOPMENT OF WAY HALL

GBS architects

Proposed Sections

St Thomas House, 6 Becket Street, Oxford, OX1 1PP
t: 01865 305 130 e: info@gsarchitects.co.uk w: www.gbsarchitects.co.uk

scale: 1 : 100@A1 date: 10/02/24 dwn/ckt: FG/DW

7119-GBS-XX-XX-DR-A-108-P01