



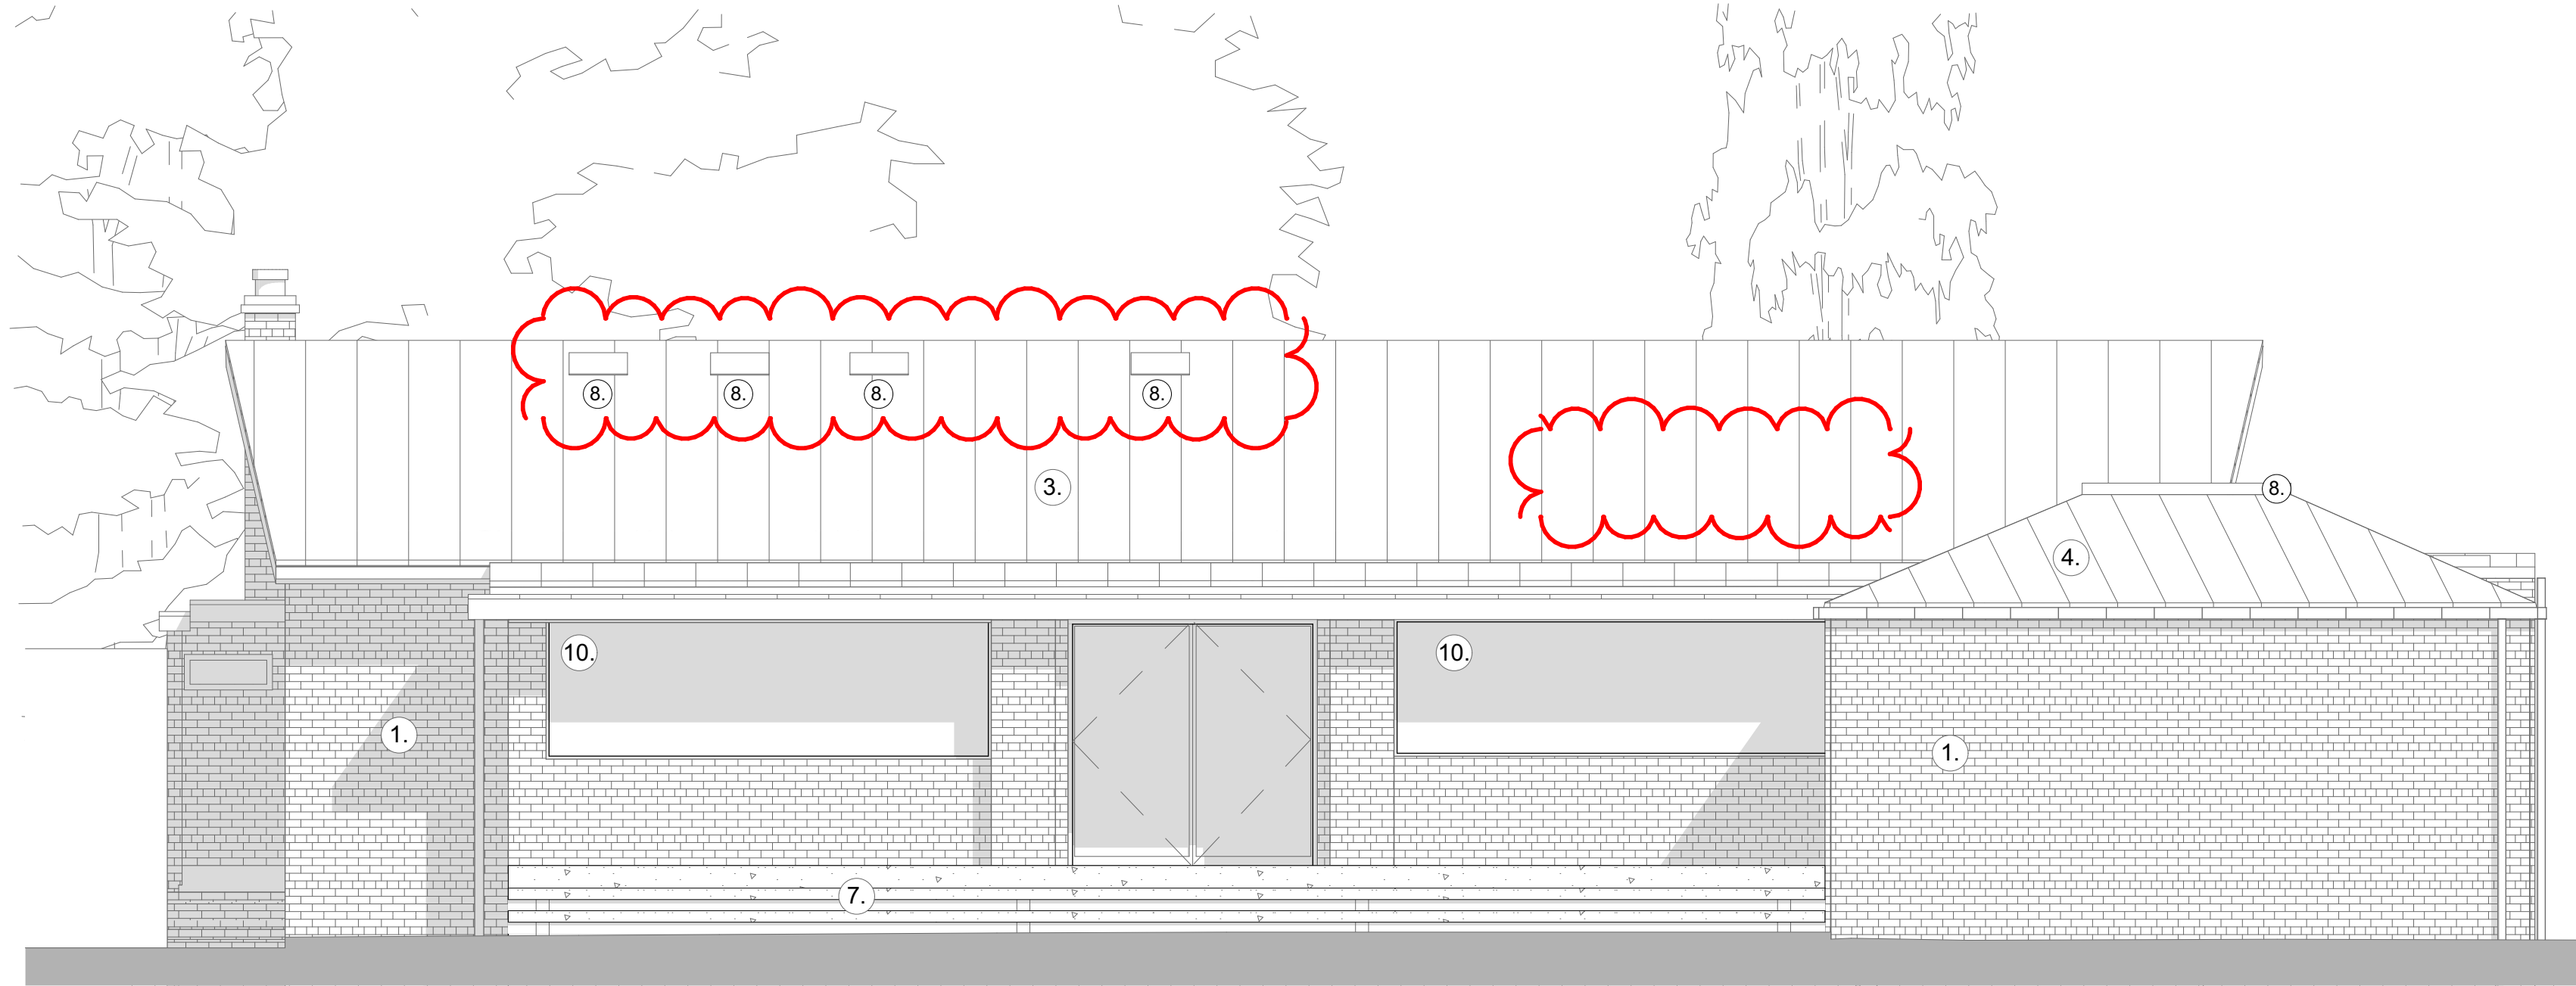

E-E
-

Proposed Eastern Elevation
1:50

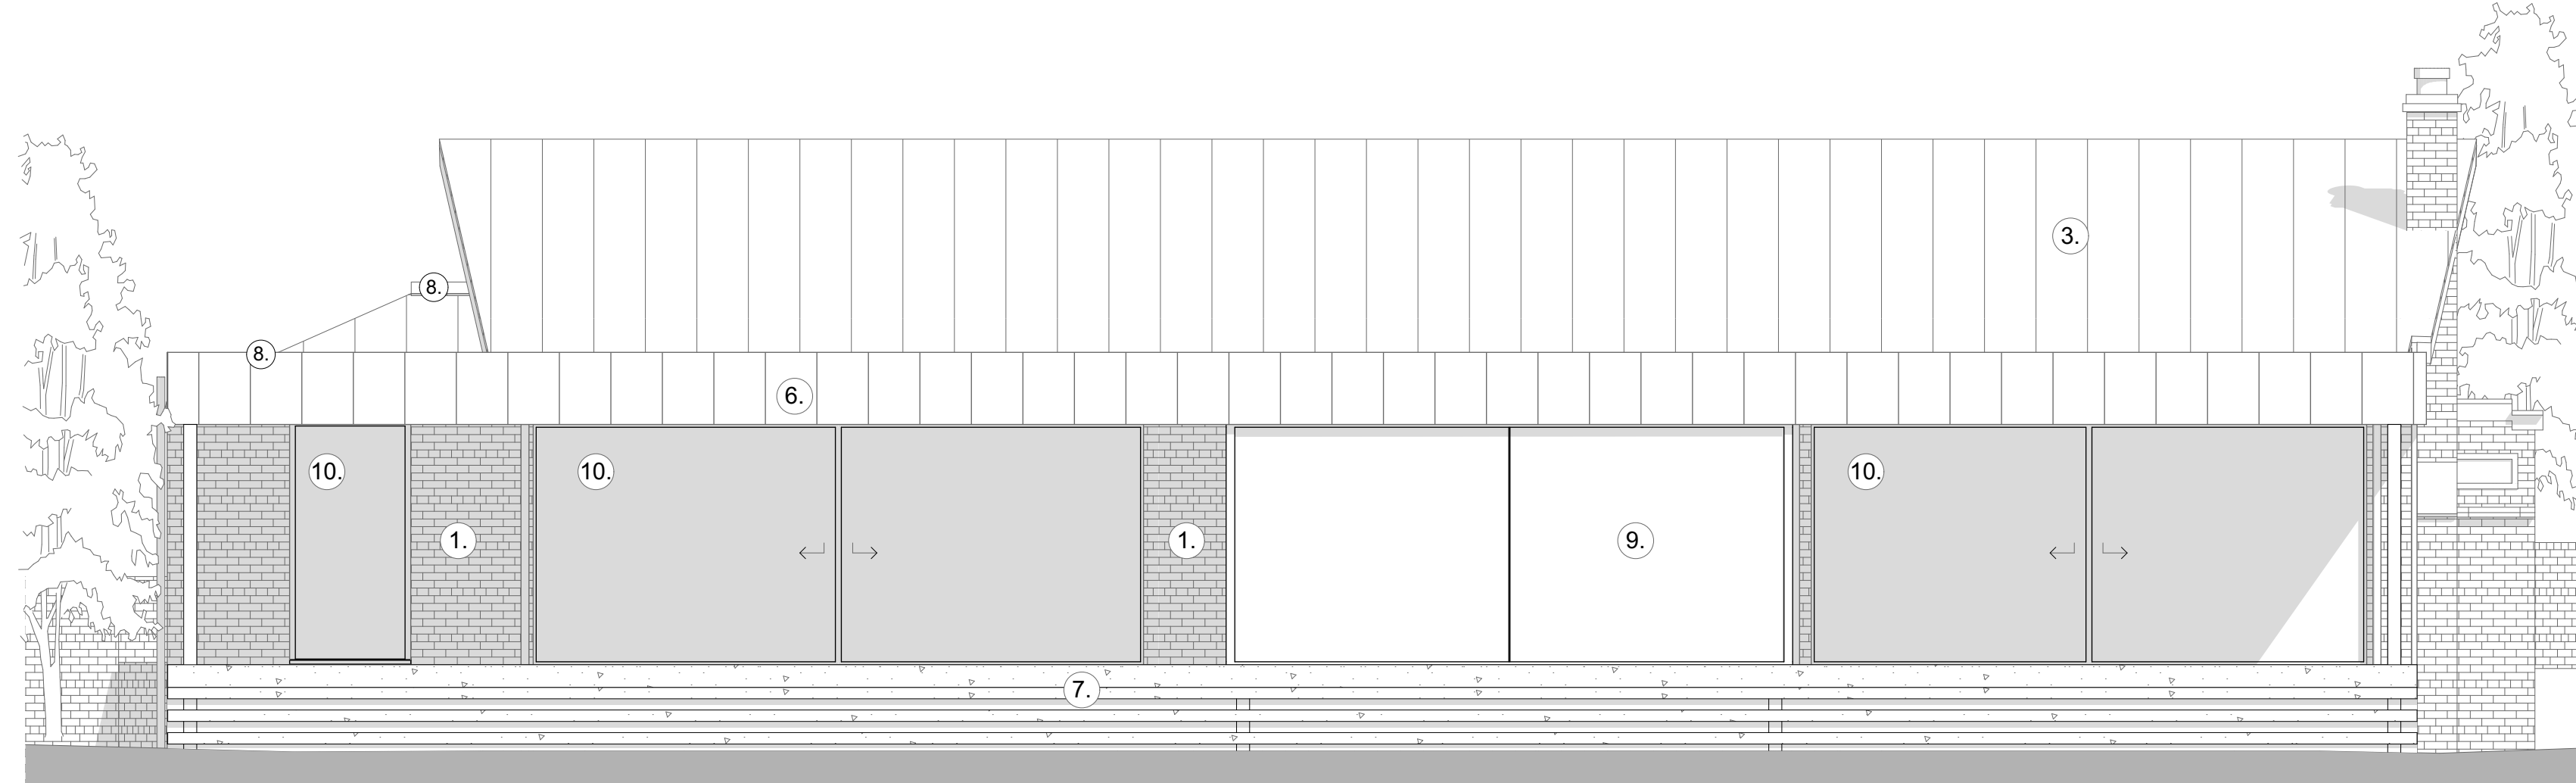

2
-

Proposed Western Elevation
1:50

<