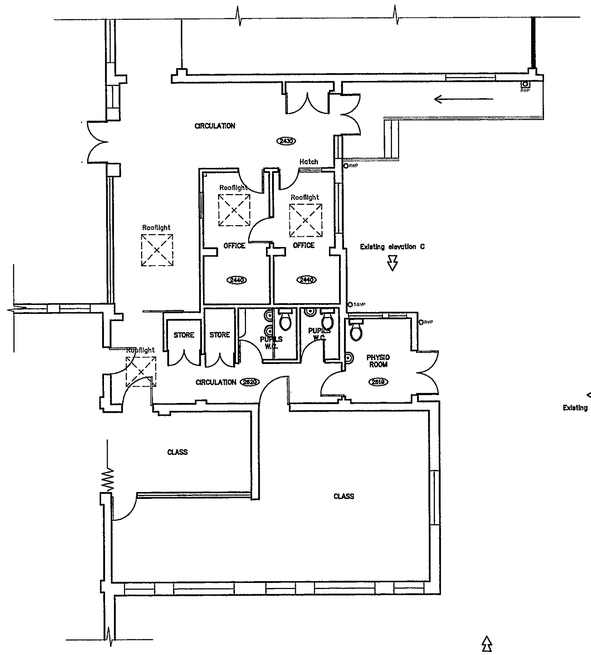

EXISTING FLOOR PLAN

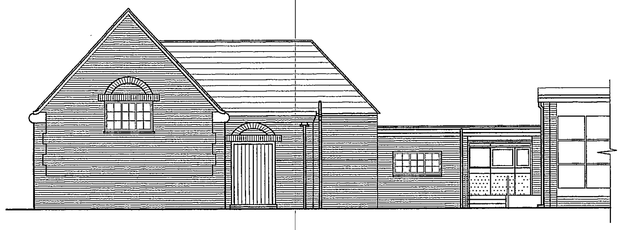

EXISTING ELEVATION A

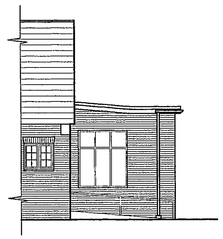

EXISTING ELEVATION B

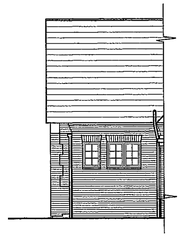

EXISTING ELEVATION C

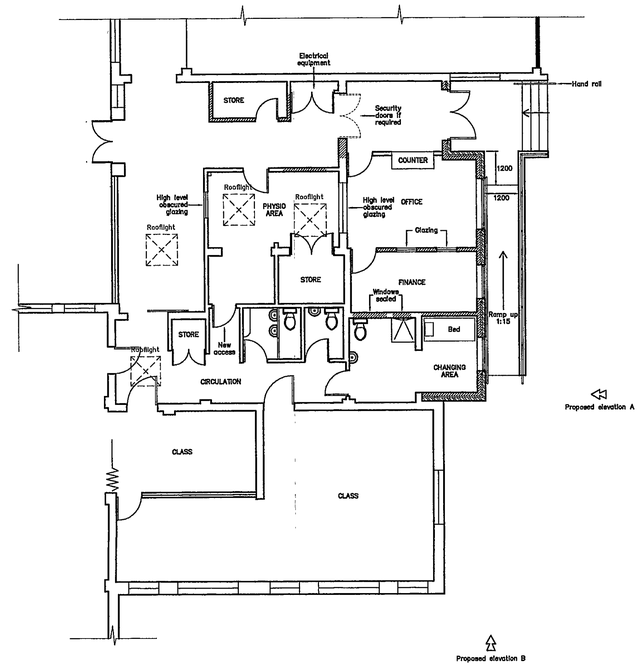

PROPOSED FLOOR PLAN

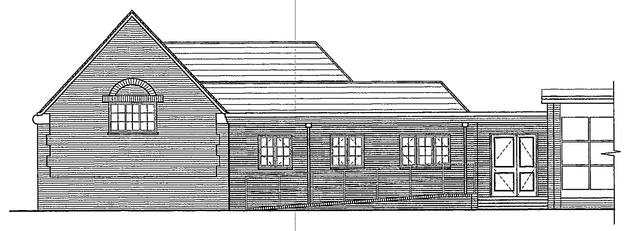

PROPOSED ELEVATION A

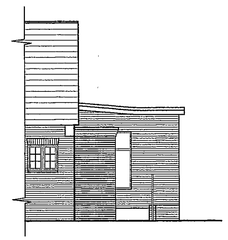

PROPOSED ELEVATION B

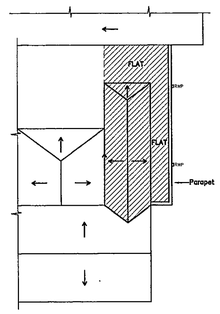

ROOF PLAN
(Not to scale)

NOTES

- NEW WINDOWS AND EXTERNAL DOORS : ALUMINIUM, WHITE FINISHED
- ROOF TILING PLAIN CLAY TO MATCH EXISTING
- RED STOCK BRICKWORK TO MATCH EXISTING

18.NOV.2002 8013

REV.	DATE	
.	.	.

CLIENT:
WOKINGHAM DISTRICT COUNCIL

PROJECT:
LAMBS LANE PRIMARY SCHOOL
SPENCERS WOOD, READING
BERKSHIRE

DRAWING:
EXISTING AND PROPOSED PLANS AND ELEVATIONS

APPROVED

SCALE: 1:100

DATE: 10/01 | DRAWN: LK | CHKD: SPW

LEONARD TRIDGELL ASSOCIATES
CHARTERED SURVEYORS
58 THE MALL, EALING, LONDON W5 3TA
PHONE: 020 8579 5741 FAX: 020 8840 5957
E-mail: (General) - LTridgell@btclick.com
E-mail: (Drawing office) - LTADrawings@btclick.com

Drg.No. P2096–01

29/1/03

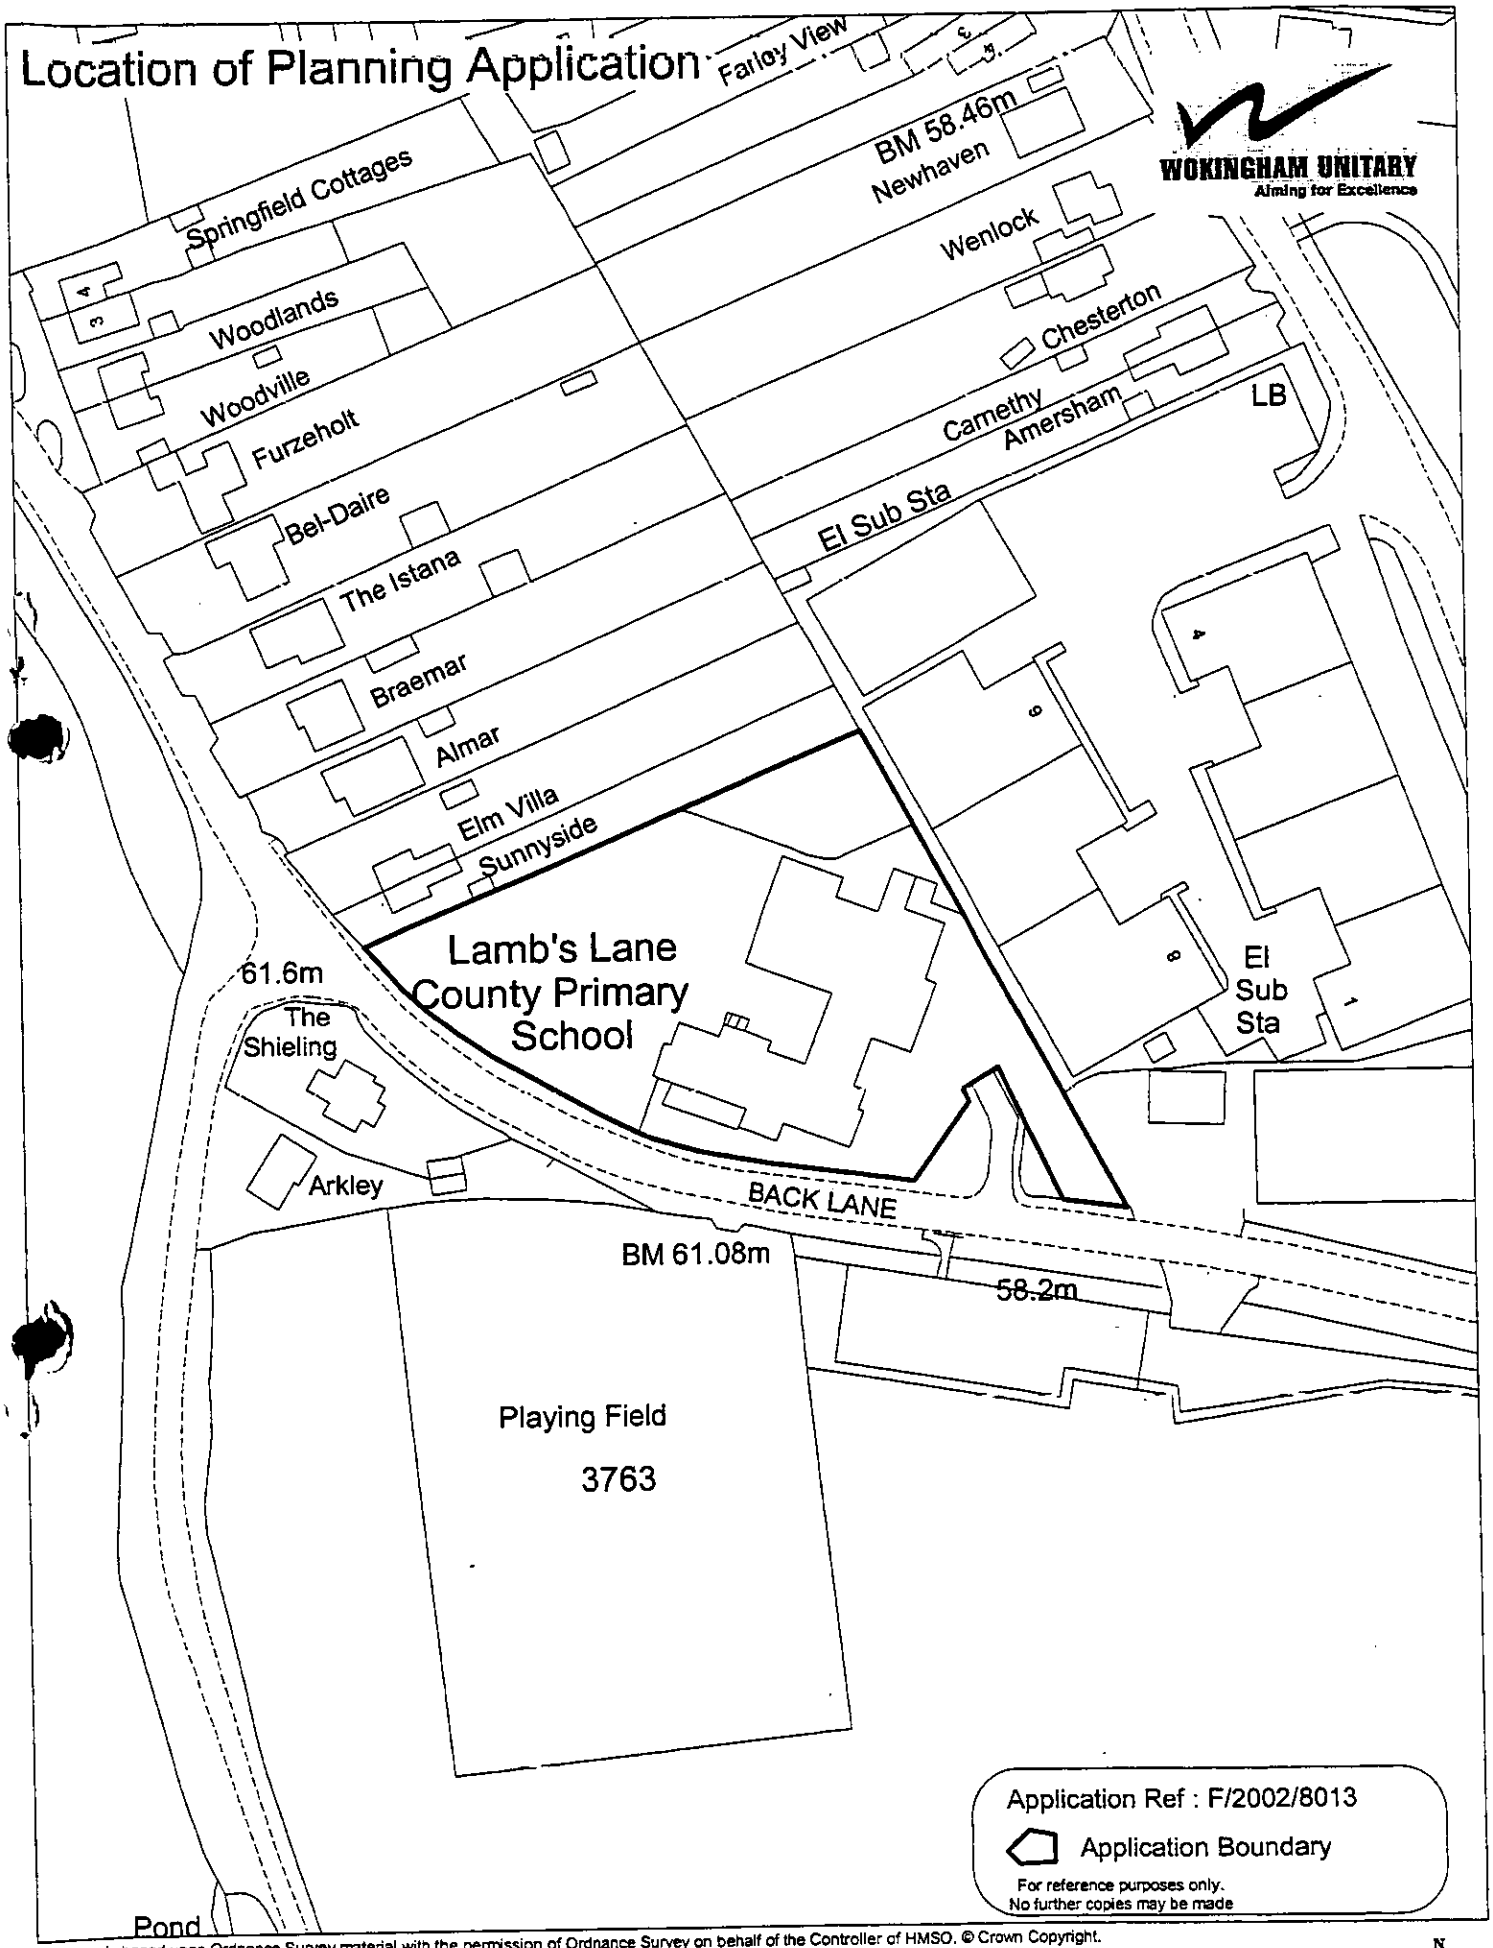

This map is based upon Ordnance Survey material with the permission of Ordnance Survey on behalf of the Controller of HMSO. © Crown Copyright.
Unauthorised reproduction infringes Crown Copyright and may lead to prosecution or civil proceedings.Wokingham District Council Licence LA086134

Development Control,Wokingham District Council.

15 December 2002

Scale: 1 : 1250

N
W E
S

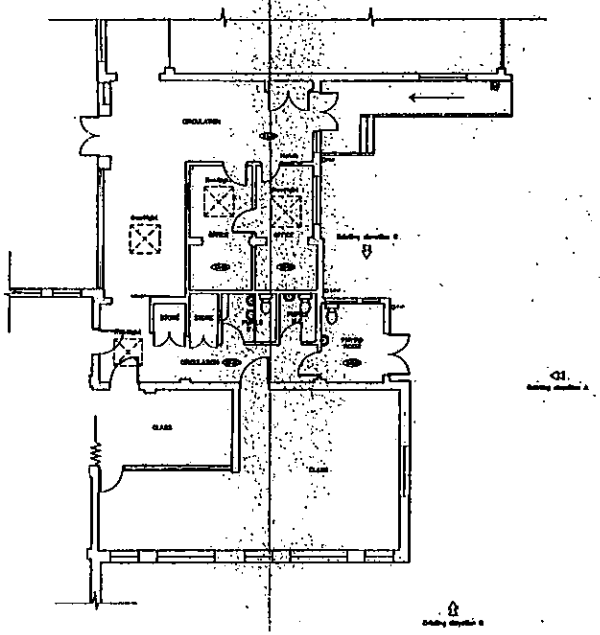

EXISTING FLOOR PLAN

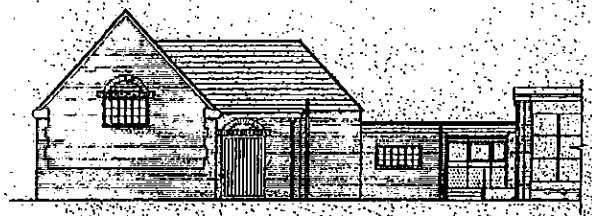

EXISTING ELEVATION A

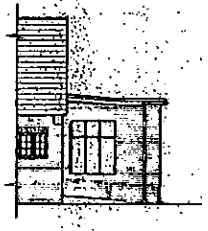

EXISTING ELEVATION B

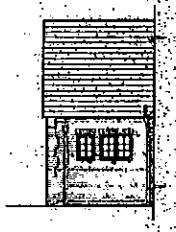

EXISTING ELEVATION C

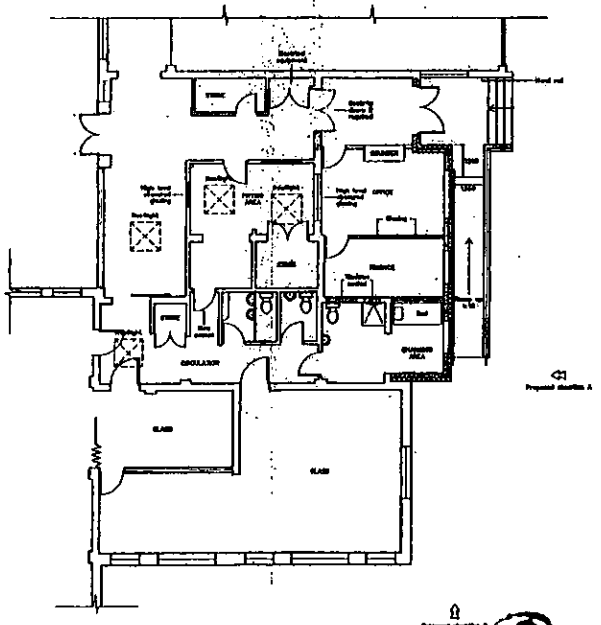

PROPOSED FLOOR PLAN

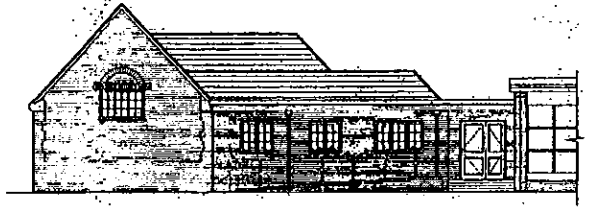

PROPOSED ELEVATION A

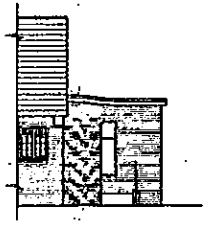

PROPOSED ELEVATION B

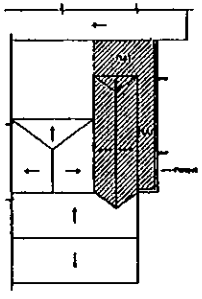

ROOF PLAN
(Not to scale)

NOTES

- NEW WINDOWS AND EXTERNAL DOORS : ALUMINIUM, WHITE FINISHED
- ROOF TILING PLAIN CLAY TO MATCH EXISTING
- RED STOCK BRICKWORK TO MATCH EXISTING

18 NOV 2002 8013

PART I REGISTER

REV.	DATE	
		DELEGATED

CLIENT:
WOKINGHAM DISTRICT COUNCIL

PROJECT:
LAMBS LANE PRIMARY SCHOOL
SPENCERS WOOD, READING
BERKSHIRE

DRAWING:
EXISTING AND PROPOSED PLANS AND ELEVATIONS

SCALE: 1:100
DATE: 10/01 DRAWN: LK CHKD: SPF

LEONARD TRIDGELL ASSOCIATES
CHARTERED SURVEYORS
50 THE MALL, EALING, LONDON W5 3TA
PHONE: 020 8579 5741 FAX: 020 8840 8367

Drg.No. P2096-01

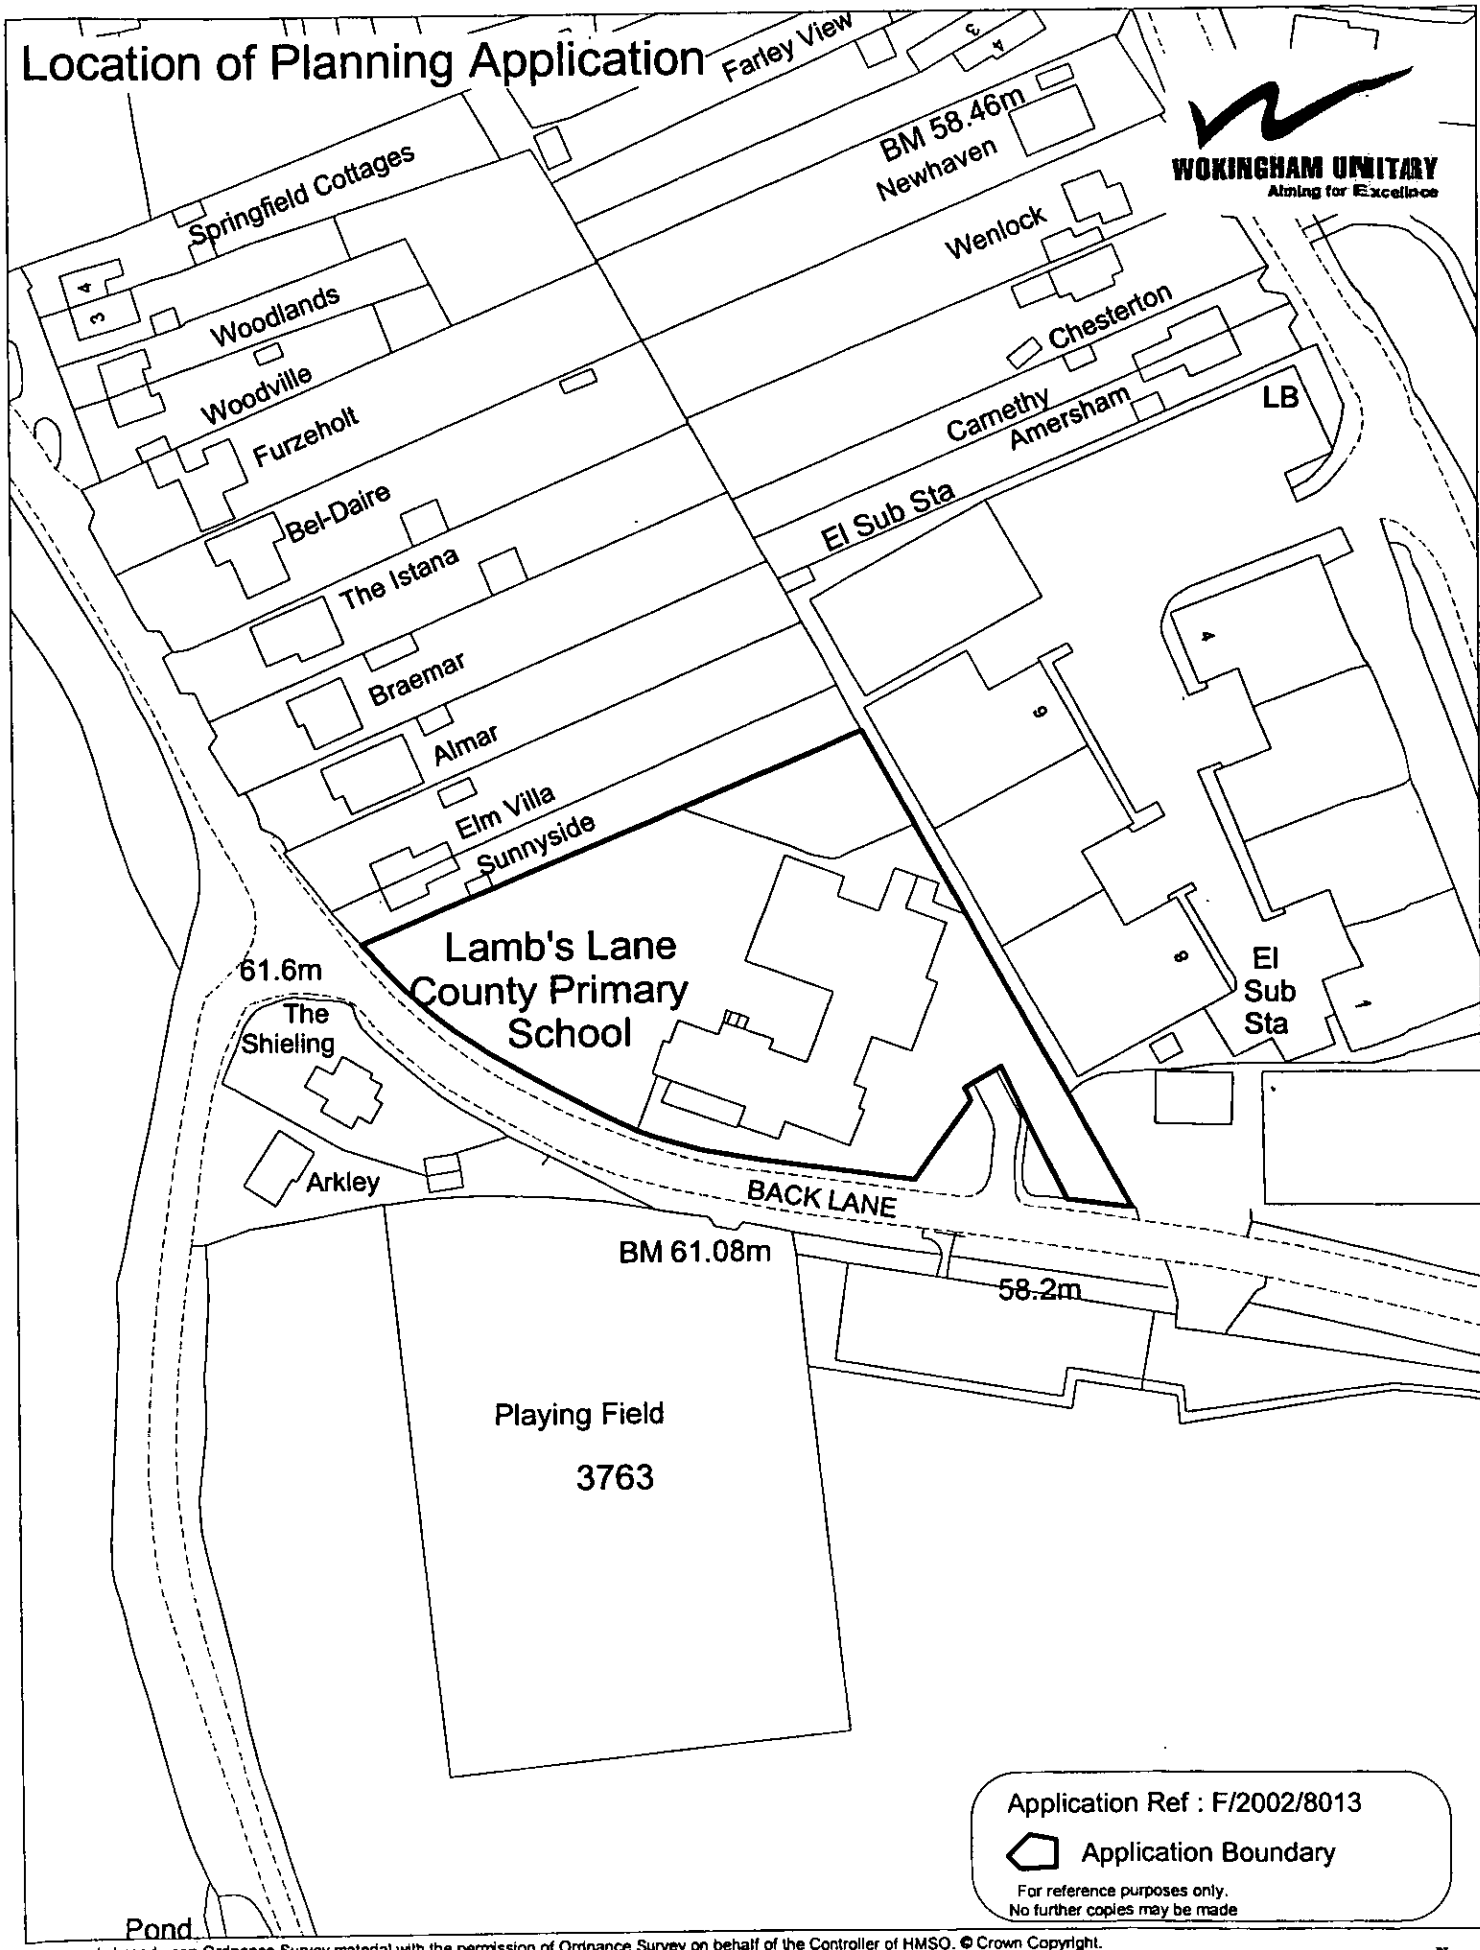

This map is based upon Ordnance Survey material with the permission of Ordnance Survey on behalf of the Controller of HMSO. © Crown Copyright.
Unauthorised reproduction infringes Crown Copyright and may lead to prosecution or civil proceedings.Wokingham District Council Licence LA086134

Development Control,Wokingham District Council.
15 December 2002

Scale: 1 : 1250

N
W E
S

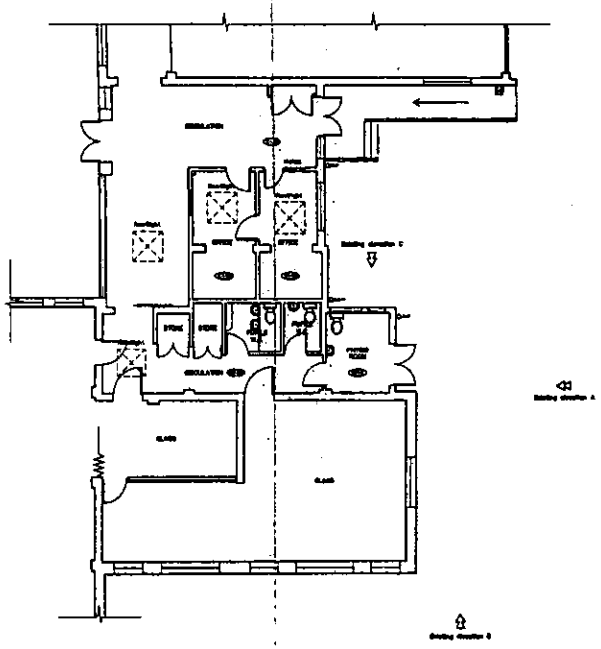

EXISTING FLOOR PLAN

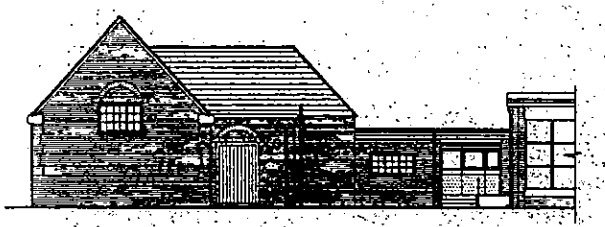

EXISTING ELEVATION A

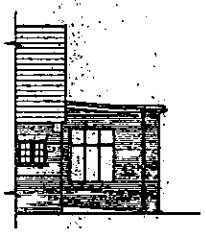

EXISTING ELEVATION B

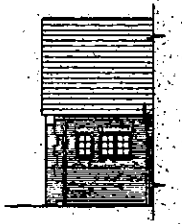

EXISTING ELEVATION C

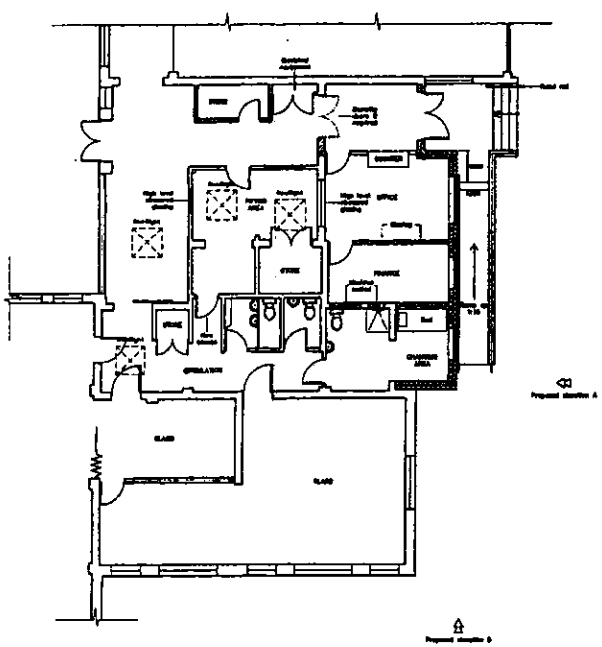

PROPOSED FLOOR PLAN



PROPOSED ELEVATION A

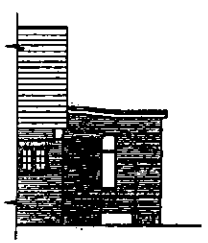

PROPOSED ELEVATION B

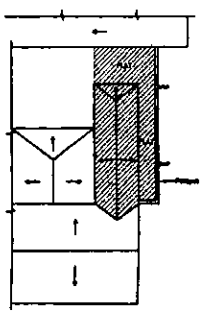

ROOF PLAN
(Not to scale)

NOTES

- NEW WINDOWS AND EXTERNAL DOORS : ALUMINIUM, WHITE FINISHED
- ROOF TILING PLAIN CLAY TO MATCH EXISTING
- RED STOCK BRICKWORK TO MATCH EXISTING

18 NOV 2002 8013

PART 1 REGISTER

DELEGATED

CLIENT
WOKINGHAM DISTRICT COUNCIL

PROJECT
LAMBS LANE PRIMARY SCHOOL
SPENCERS WOOD, READING
BERKSHIRE

DRAWING
EXISTING AND PROPOSED PLANS
AND ELEVATIONS

SCALE 1:100

DATE 10/01 | DRAWN LK | CHKD SPW

LEONARD TRIDGELL ASSOCIATES
CHARTERED SURVEYORS

Drg.No. P2096-01

18.NOV.2002 8013

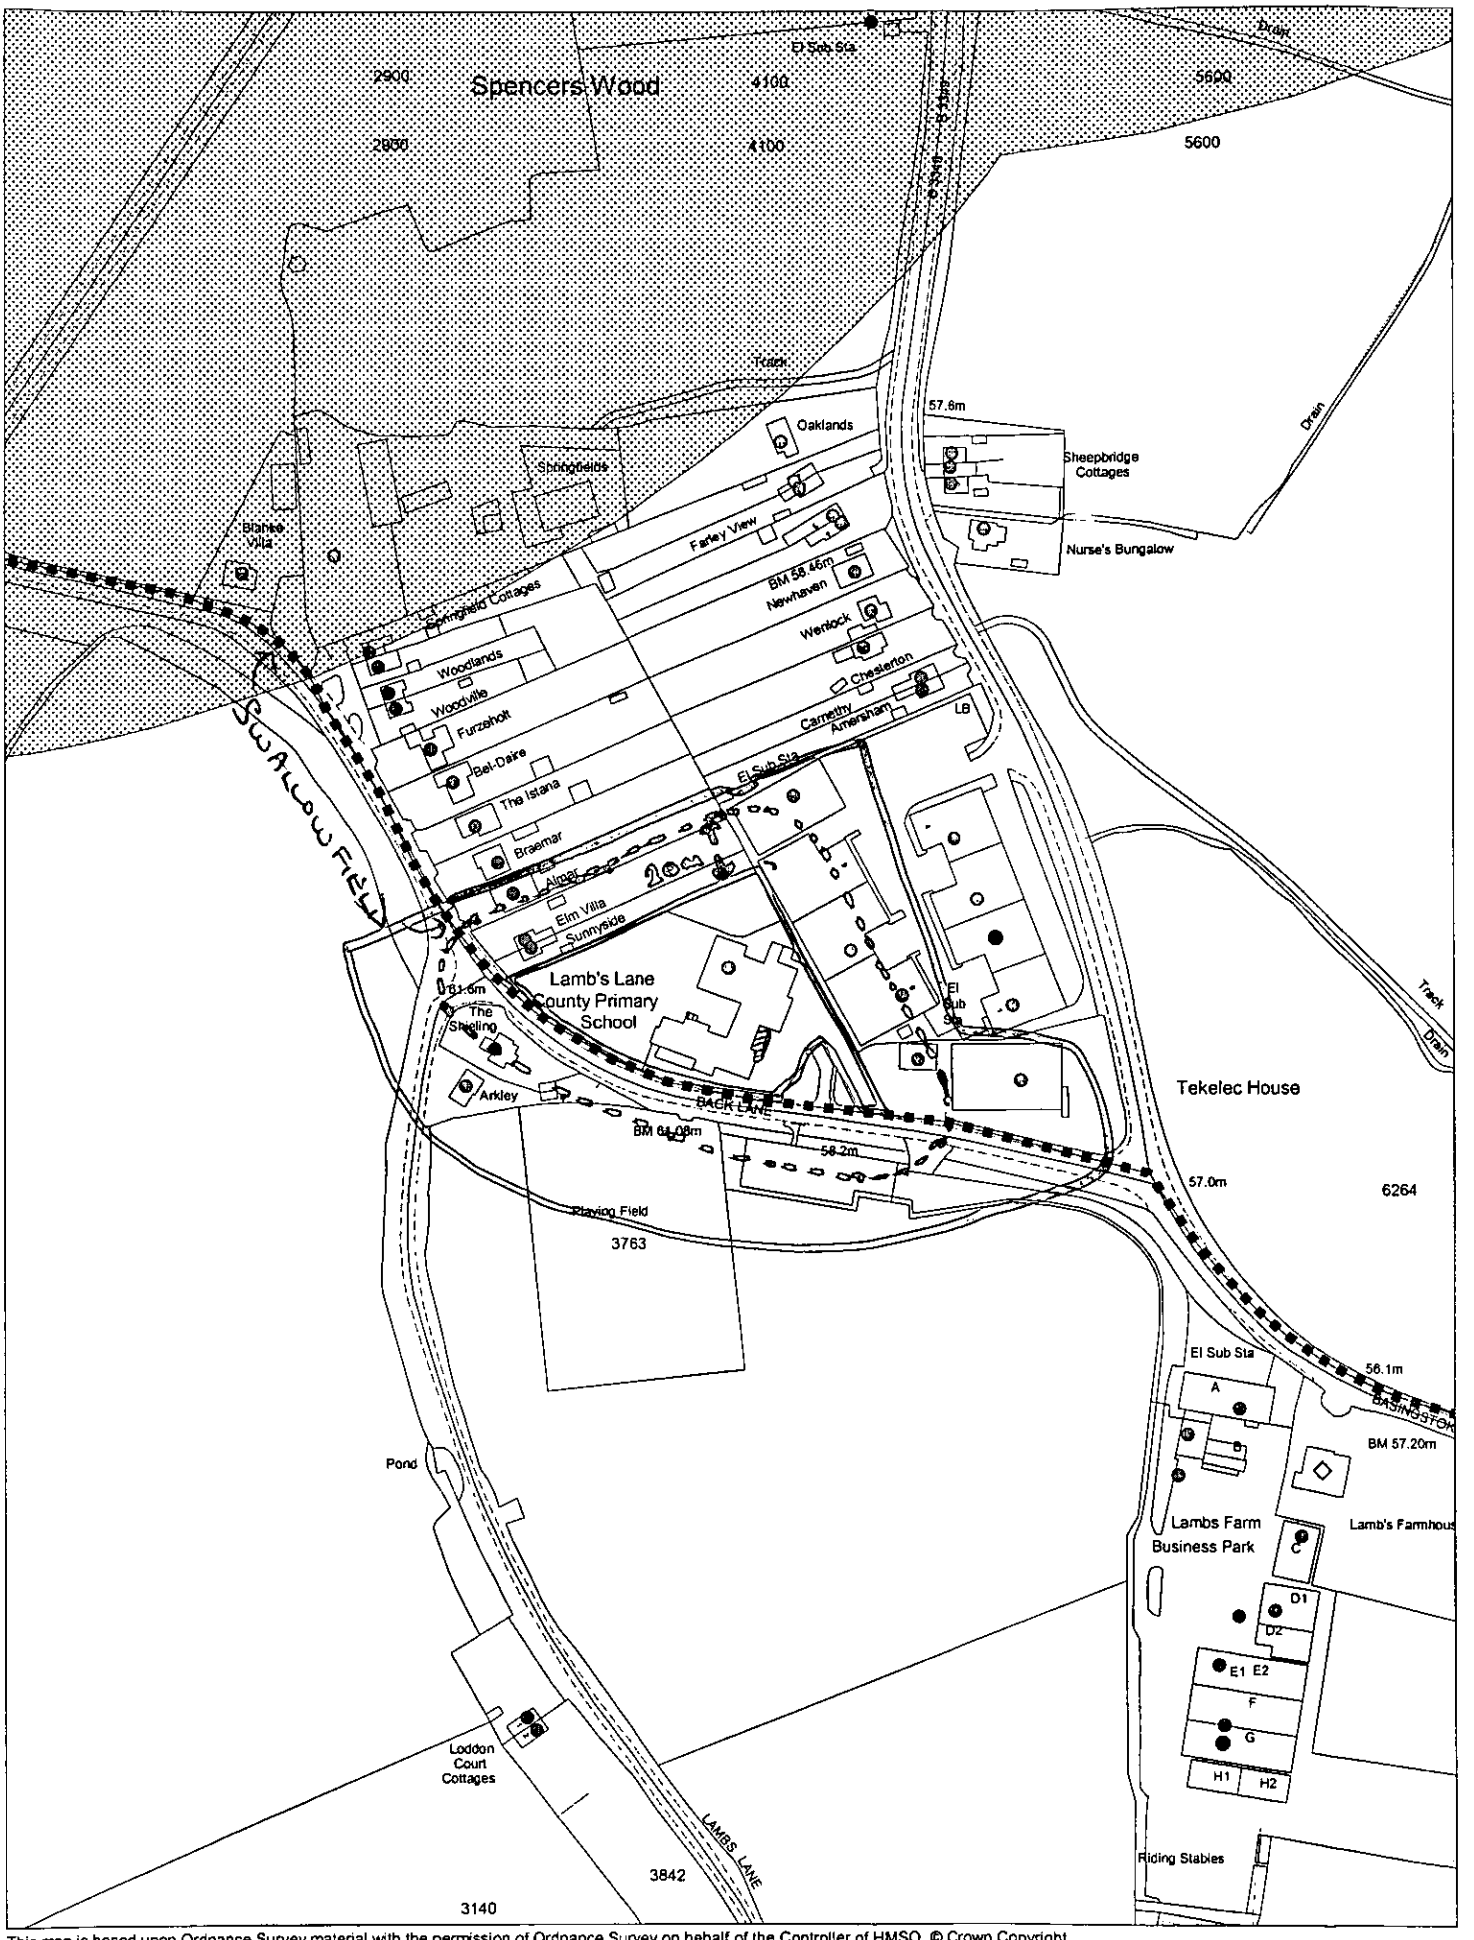

This map is based upon Ordnance Survey material with the permission of Ordnance Survey on behalf of the Controller of HMSO. © Crown Copyright. Unauthorised reproduction infringes Crown Copyright and may lead to prosecution or civil proceedings.Wokingham District Council Licence LA086134

Development Control,Wokingham District Council.
21 November 2002

Scale: 1 : 2500

N
W E
S

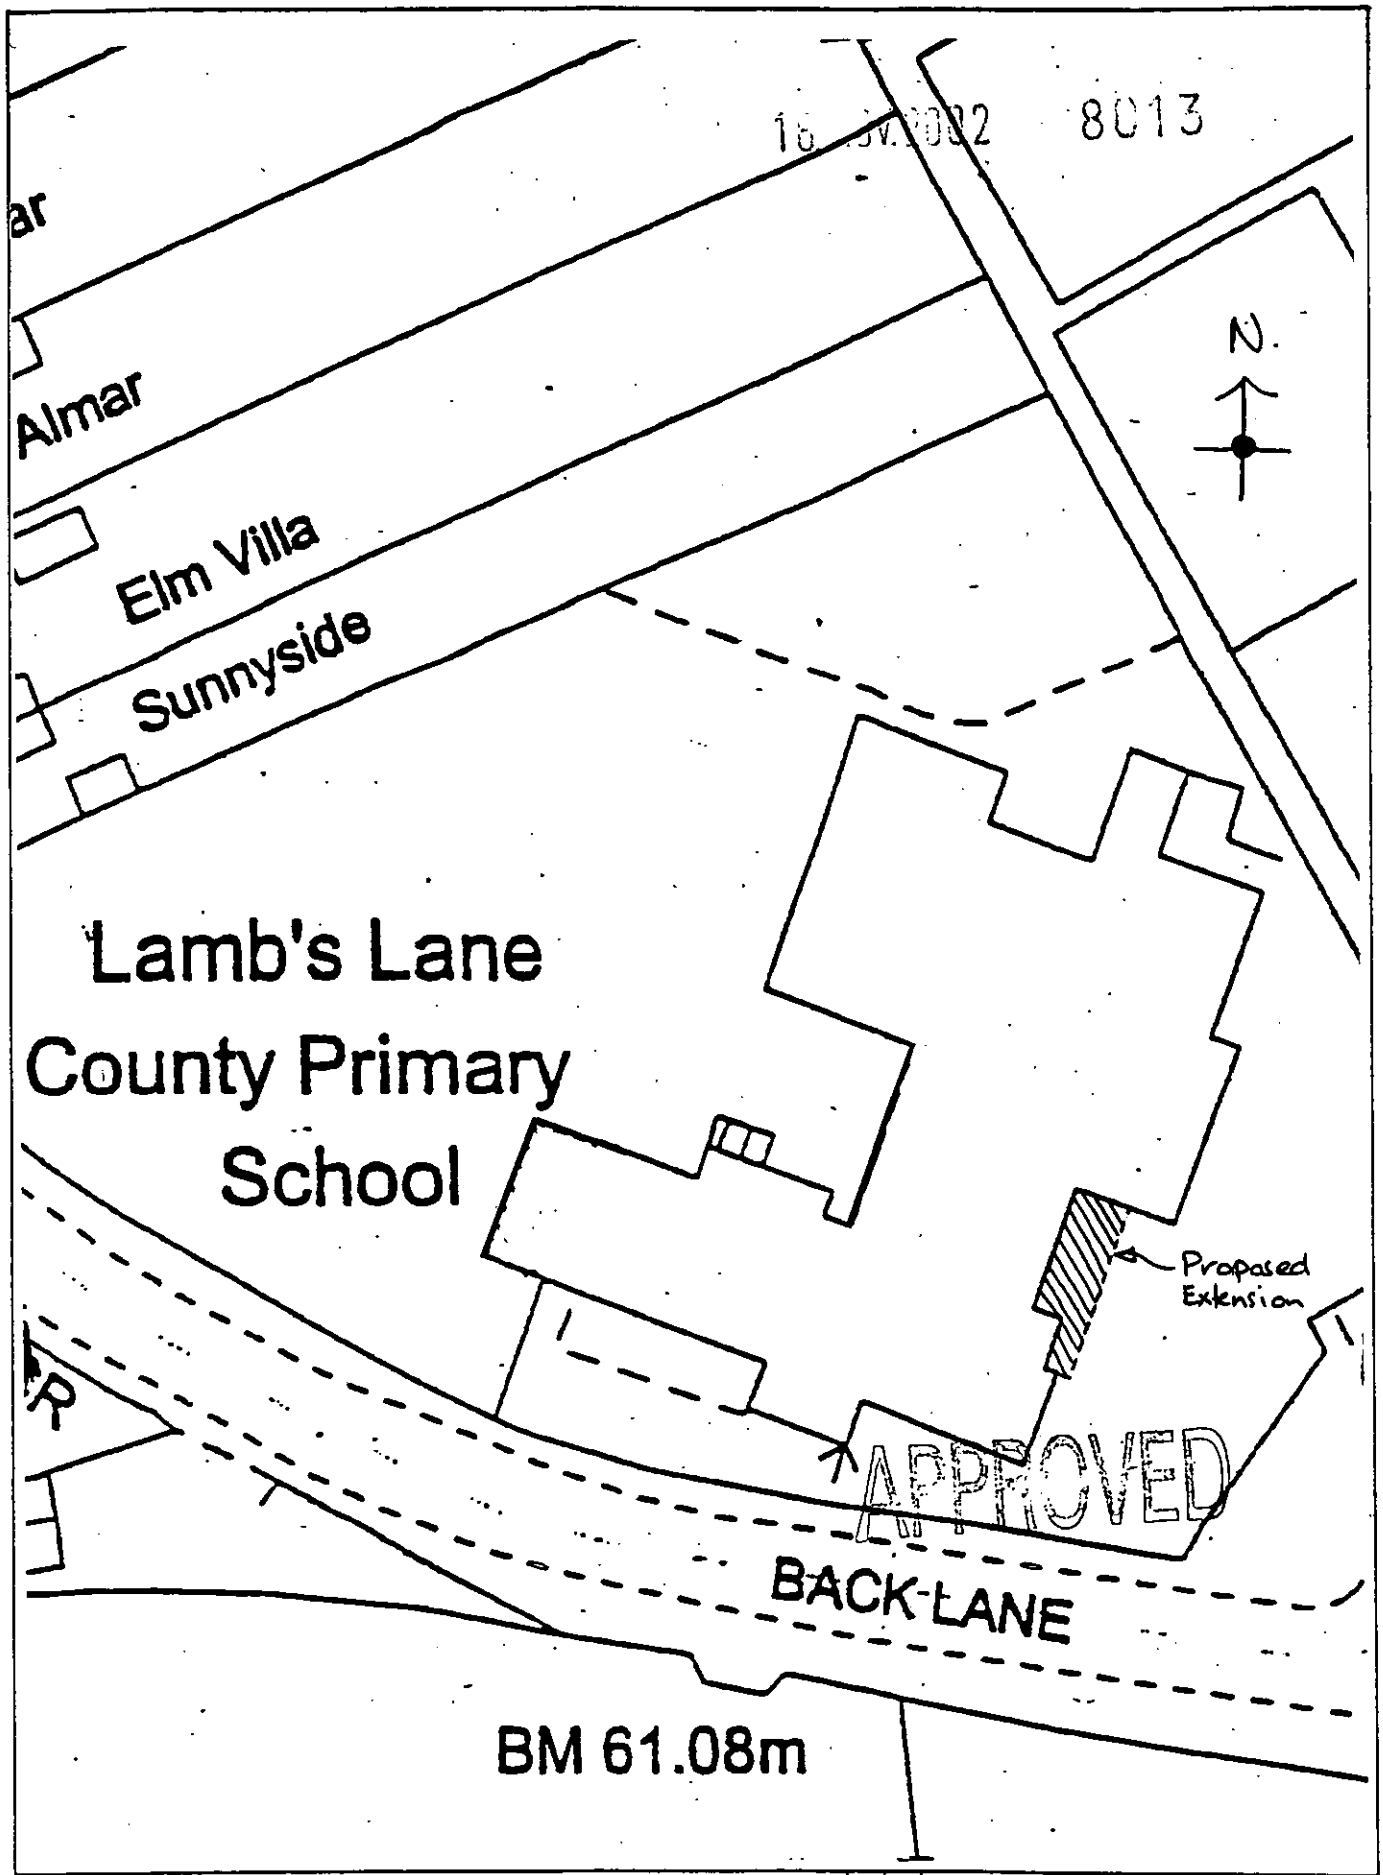

WOKINGHAM DISTRICT COUNCIL.
LAMBS LANE PRIMARY SCHOOL,
SPENCERS WOOD, READING.

BLOCK PLAN.

Scale: 1:500

Date: 11/02

LEONARD TRIDGELL ASSOCIATES
CHARTERED SURVEYORS
58 THE MALL.
EALING. LONDON W5 3TA
TEL: 020 8579 5741 FAX: 020 8840 5957

Drg. Block Plan

Service Point Richmond 8

18.NOV.2002 8013

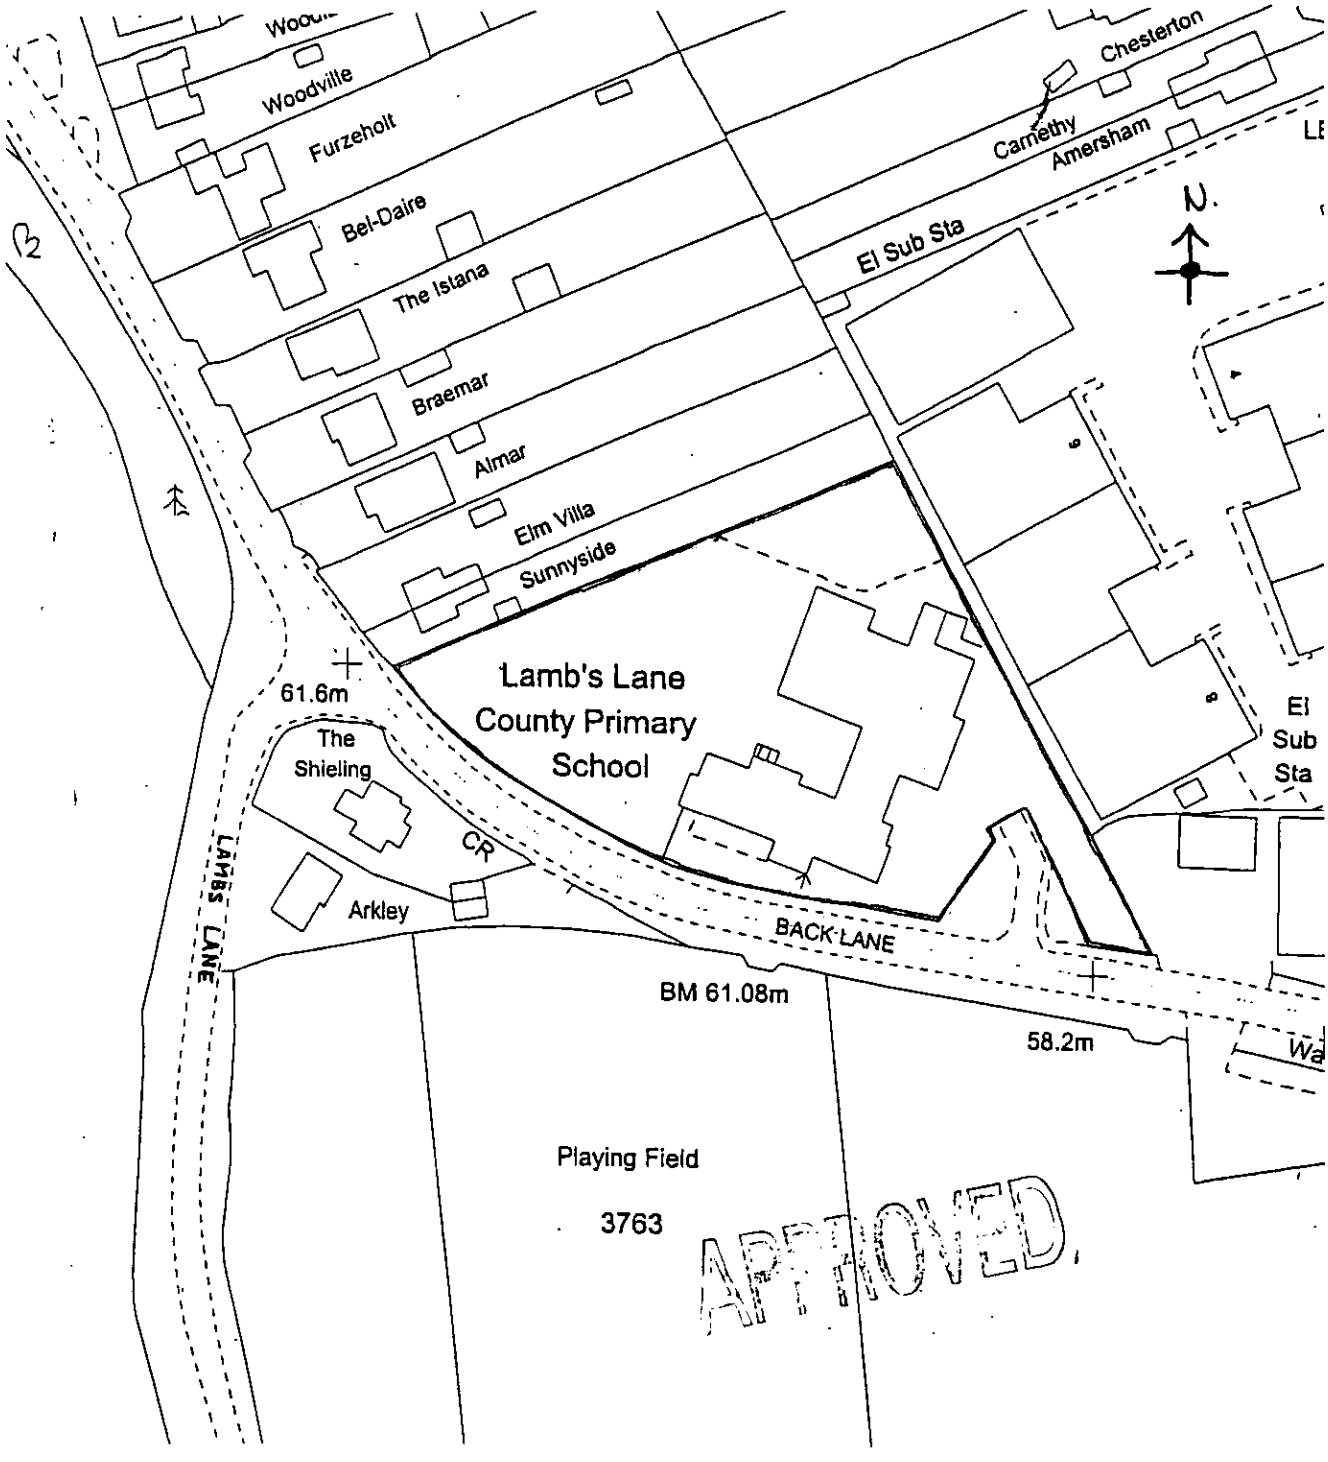

WOKINGHAM DISTRICT COUNCIL.
LAMBS LANE PRIMARY SCHOOL,
SPENCERS WOOD, READING.

SITE LOCATION PLAN.

Scale: 1:1250

Date: 11/02

LEONARD TRIDGELL ASSOCIATES
CHARTERED SURVEYORS
58 THE MALL,
EALING, LONDON W5 3TA
TEL: 020 8579 5741 FAX: 020 8840 5957

Drg. Location Plan

Service Point Richmond 8