
0276

WEST BERKSHIRE DISTRICT COUNCIL

11 JUN 2002

SCOTTISH SOUTHERN ENERGY
BURGHFIELD SUB STATION, COTTAGE LANE, BURGHFIELD

N

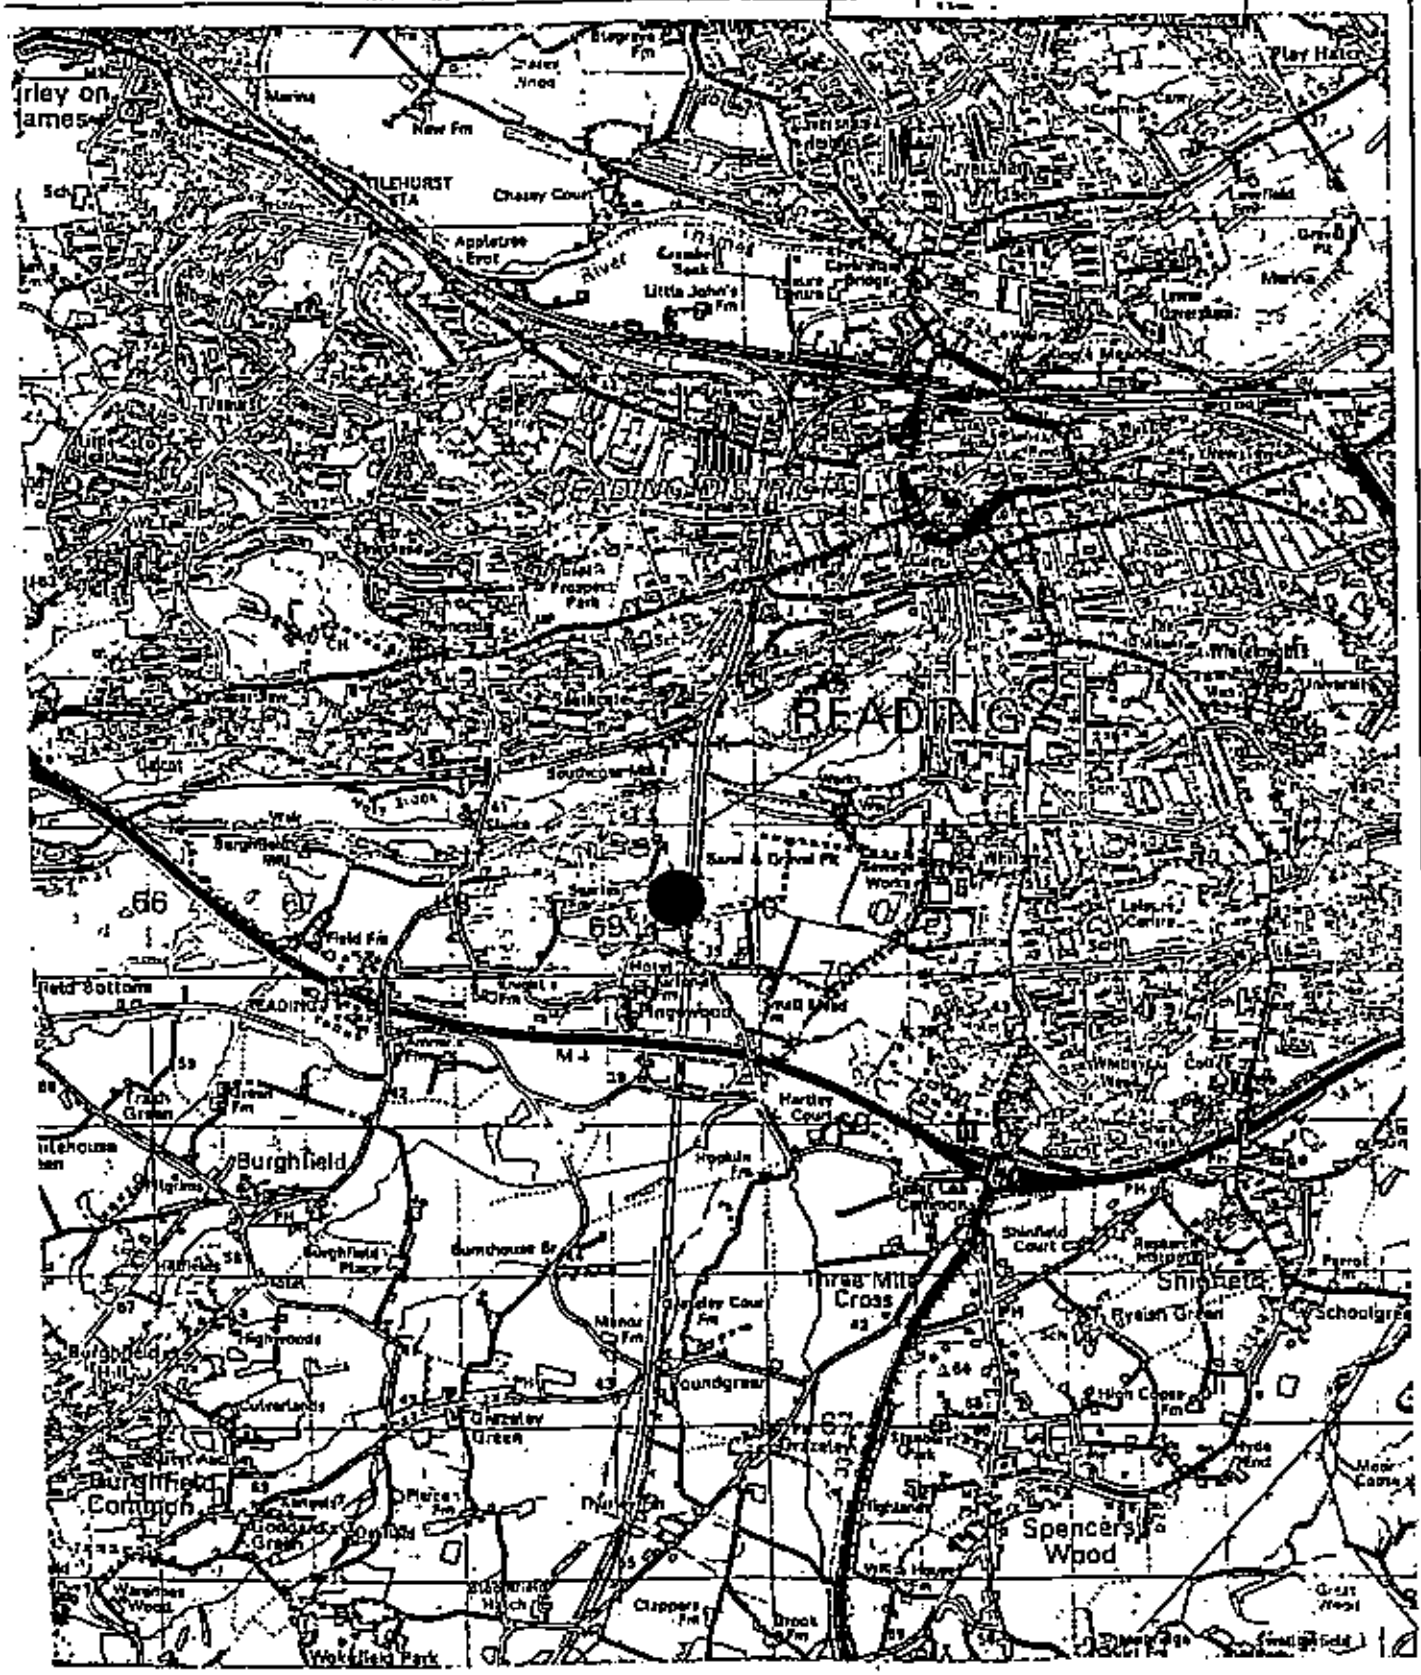

Scale	1:50,000
O/S Ref.	
Ref.	ARW1
Date	MARCH 2002

Reproduced as applicable by permission of:
Geographer's A-Z Map Co Ltd.
RAC Map Productions Ltd.
Chas E Good Cartographers.
HMSO Ordnance Survey
© Crown Copyright
To be used for site identification purposes only

ATES REAL Weatheralls

London Birmingham Bristol Edinburgh
Leeds Manchester
Offices in Europe, America and the Far East


22 Chancery Lane London WC2A 1LT

02/01290


Original issue Date:-

WEST DISTRICT OFFICE
11 JUN 2002
RECEIVED


Revision:-

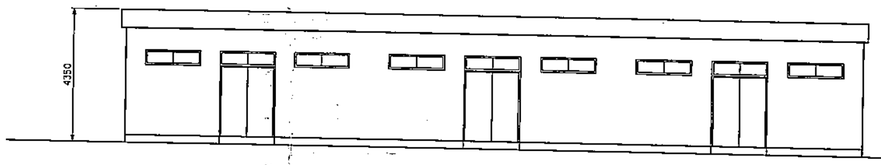


north elevation

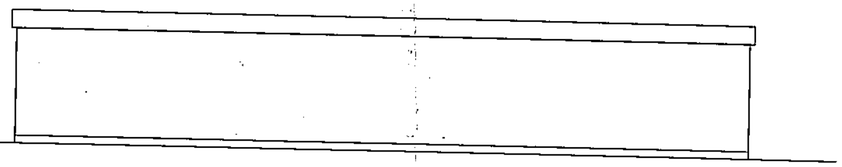


south elevation

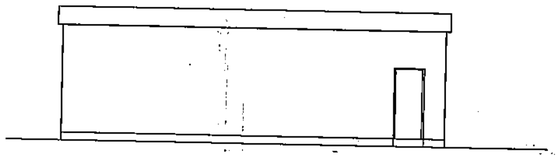

west elevation

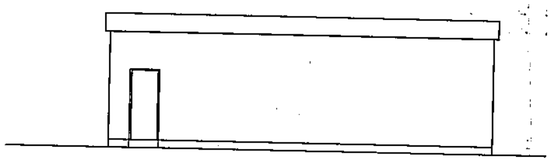

east elevation

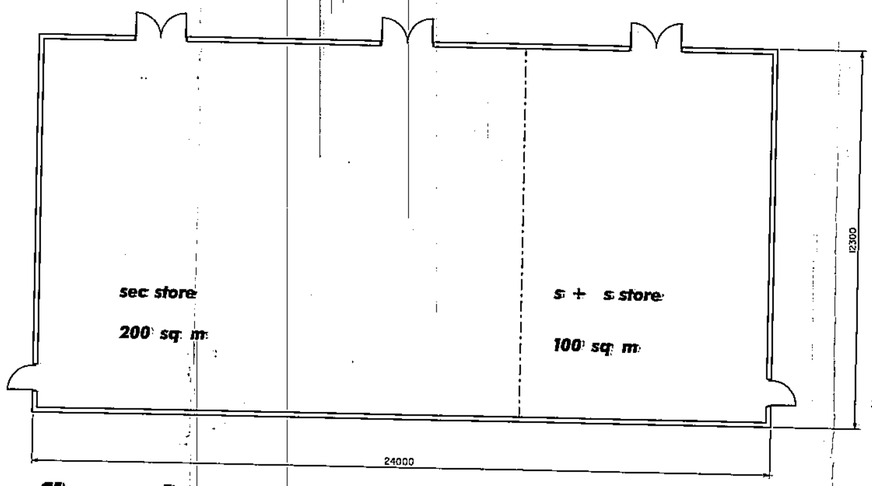

floor plan

Single storey modular building to form Stores

Composite cladding to external walls and roof

Outer and inner skin in profiled steel sheeting, plastisol coated

Structural steel frame with fire protection

Concrete floor and pad foundations

Double and single doors to be timber flush

NOTES:-

A1L | dph

UNCONTROLLED COPY
SUBJECT TO REVISION
MASTER HELD AT
OPERATIONS PRODUCTION GROUP
Telephone 02380 817441

This drawing is protected by copyright and the information contained therein is confidential. The drawing may not be copied and the information contained therein may not be used or disclosed to a third party, wholly or in part except with the written permission of, and in the manner prescribed by Scottish and Southern Energy plc © 2002.

Scottish and Southern Energy plc

PROPOSED RELOCATION OF DEPOT BURGHFIELD GRID SUBSTATION STORE BUILDING

Scale:- 1:100
Drn. by:- gel
Tcd. by:-
Ckd. by:-
App. by:-

Dimensions: in millimetres

Drawing no.
CIV 02/503


CAD Reference:- bfldZ.dgn (vi=store)

DATE PLOTTED 05-APR2002

02/01290

WEST BERKSHIRE DISTRICT COUNCIL
11 JUN 2002
RECEIVED

ARW 2 :Scottish Southern Energy
Burghfield Sub Station, Cottage Lane, Burghfield

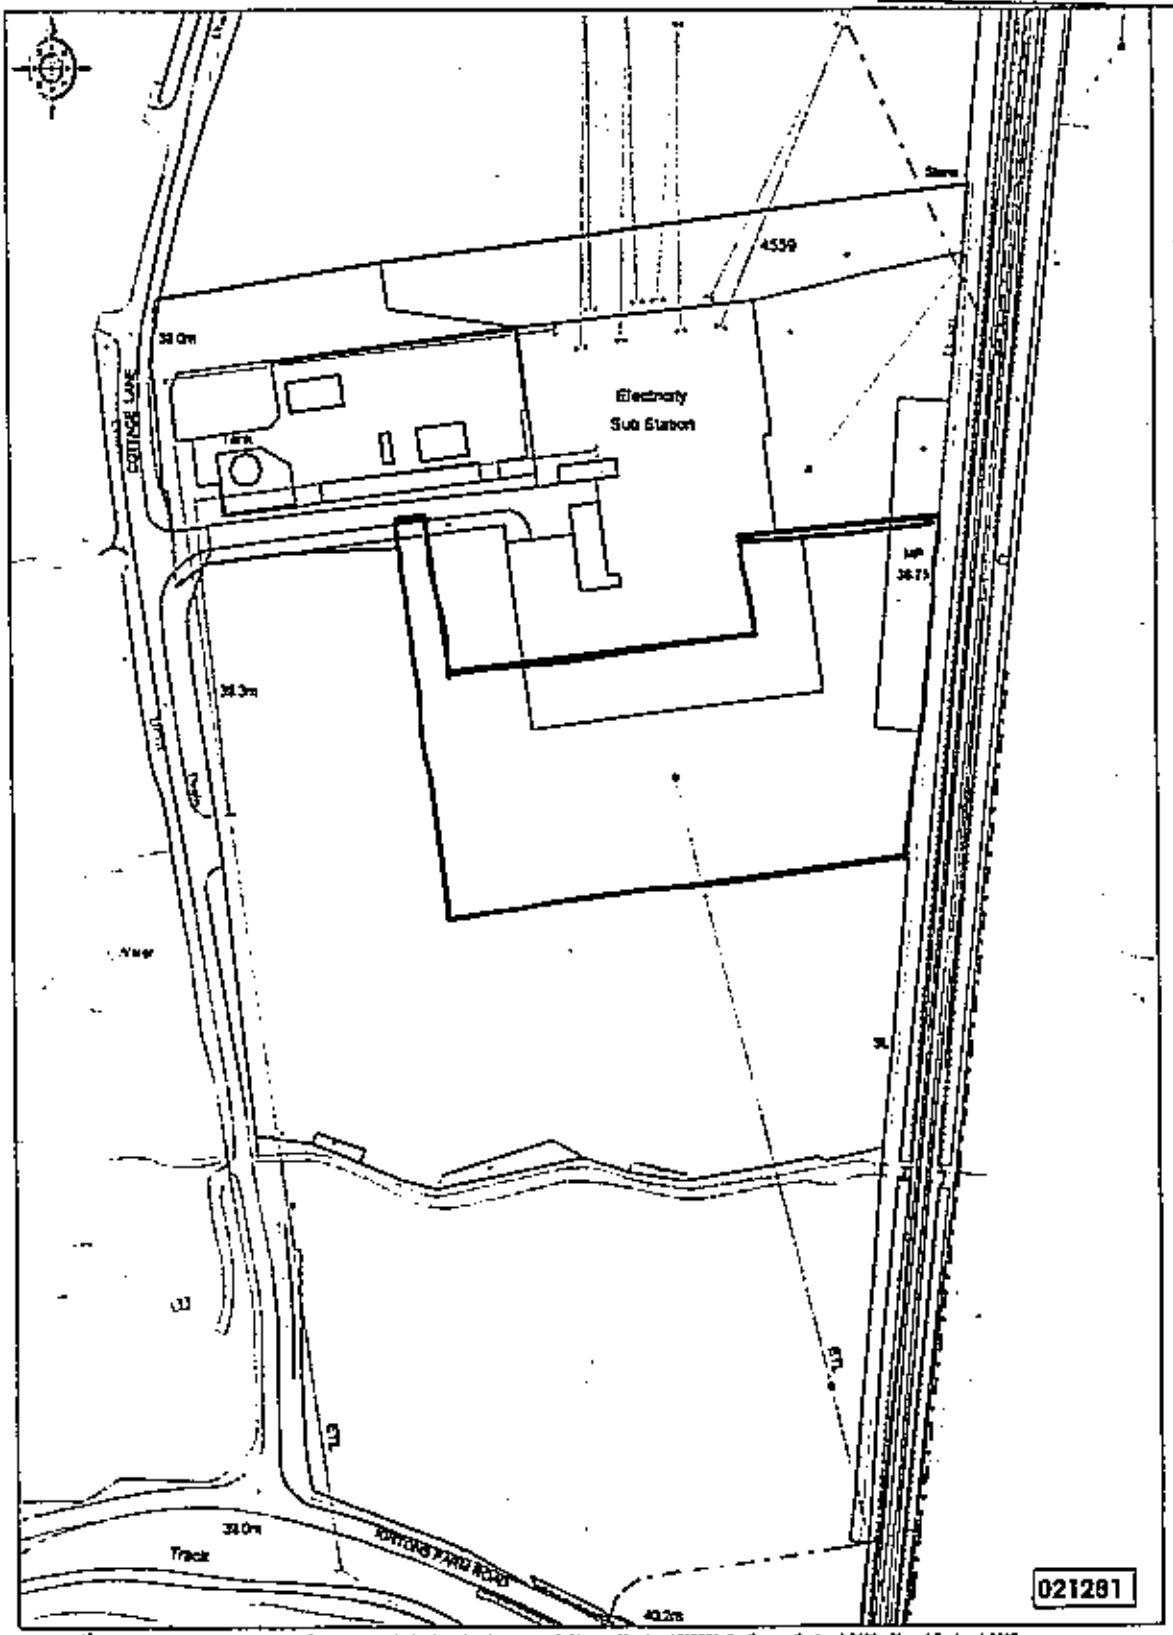

© Crown copyright, 2002. All rights reserved. License Number 100020449. Survey Scale = 1:2500 Plotted Scale = 1:2500

02/01290


WEST BERKSHIRE DISTRICT COUNCIL

11 JUN 2002

RECEIVED

ARW 2 :Scottish Southern Energy

Burghfield Sub Station, Cottage Lane, Burghfield

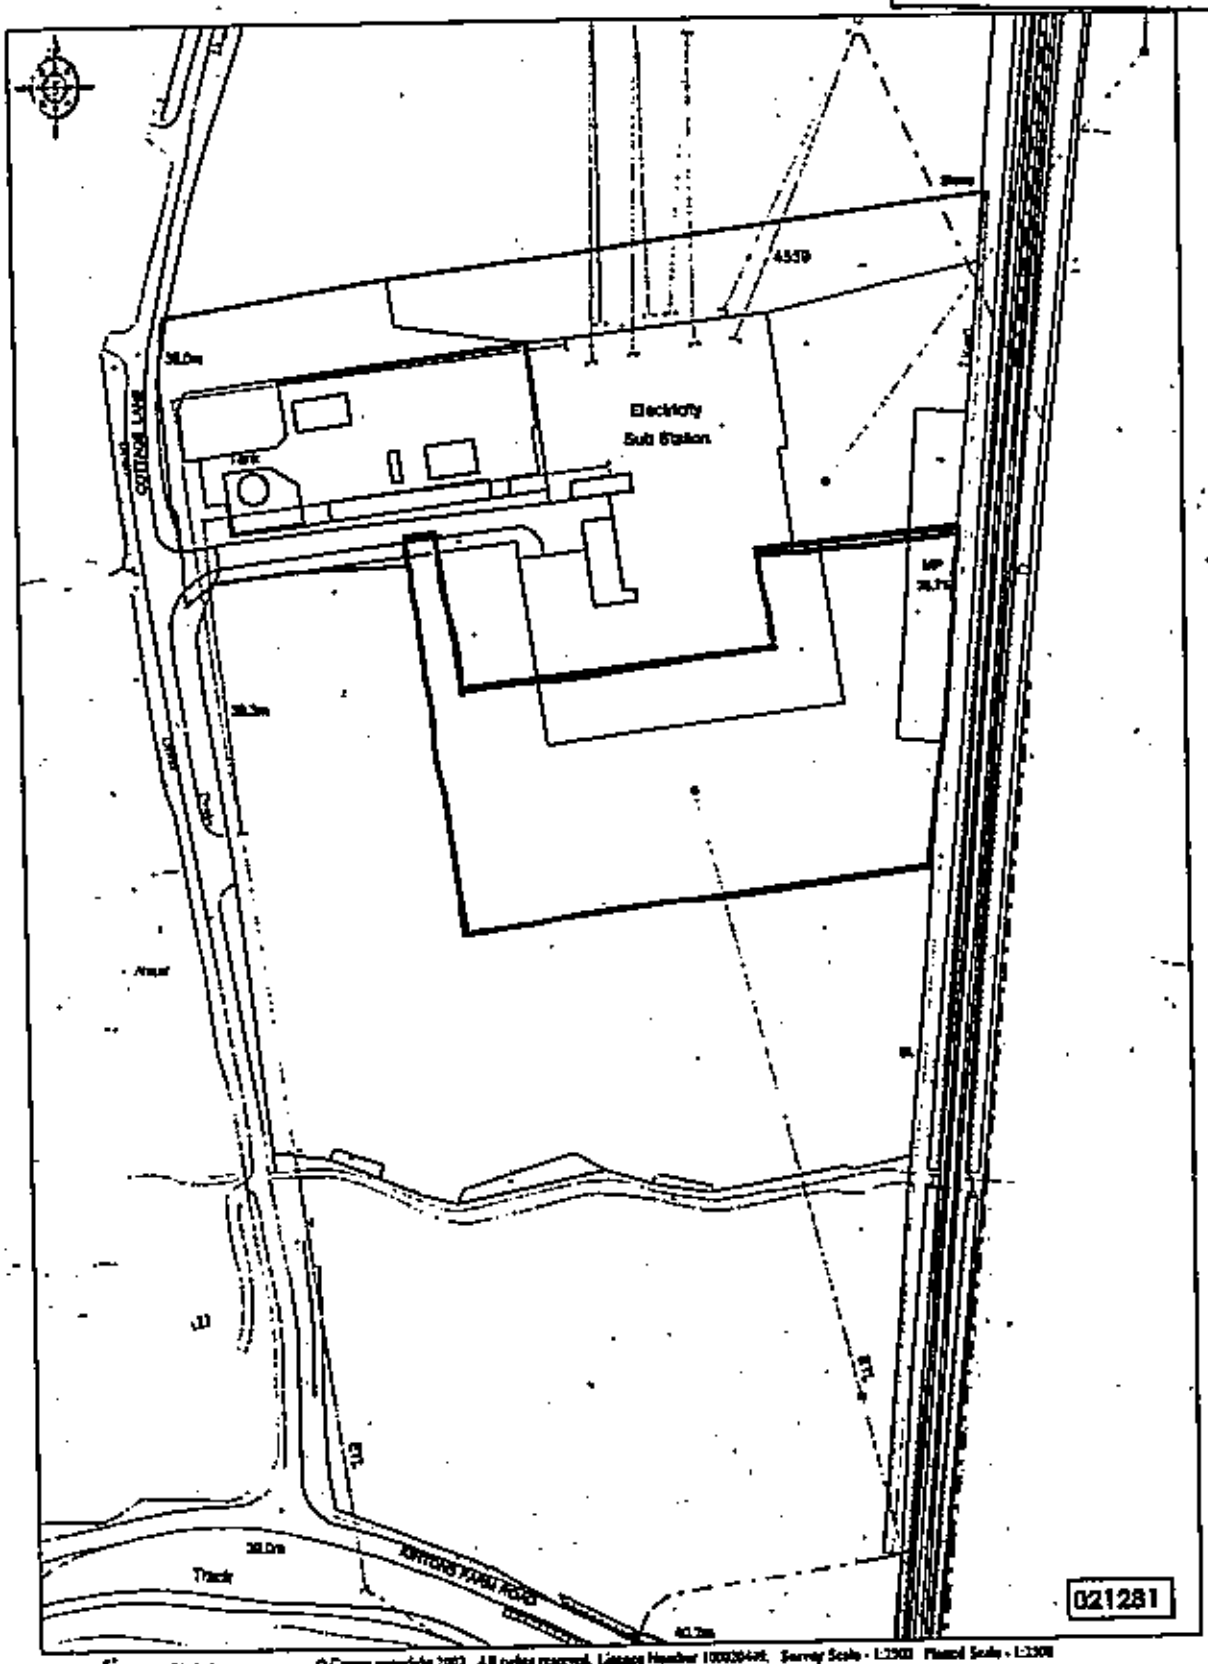

© Crown copyright 2002. All rights reserved. Licence Number 100020449. Survey Scale - 1:2500 Plotted Scale - 1:2500

ompound

ates at end of access road

chroom

copse

existing trees to be retained

32 spaces for staff / visitors

parking for cars / smallvans

store building

office building

12.5

4.0

24

8.2

25

5.0

4.0

35.5

overhead line and wooden pole to be removed and supply to be undergrounded

single storey modular buildings to be designed fabricated and erected by specialist on to prepared foundations

UNCONTROLLED COPY SUBJECT TO REVISION MASTER HELD AT OPERATIONS PRODUCTION GROUP Telephone 02380 817441

This drawing is protected by copyright and the information contained therein is confidential. The drawing may not be copied and the information contained therein may not be used, or disclosed to a third party, wholly or in part except with the written permission of, and in the manner prescribed by Scottish and Southern Energy plc © 2002

Scottish and Southern Energy plc

PROPOSED RELOCATION OF DEPOT BURGHFIELD GRID SUBSTATION

Scale:- 1 : 500

Drn. by:- gel

Tod. by:-

Clod. by:-

App. by:-

Dimensions in millimetres

Drawing no. CIV /02 /501

C.A.D. Reference:- bfldl.dgn (sv=site)

DATE PLOTTED 05-APR-2002


razor wire topping to perimeter of site

erect 1.2 m high chain link fencing to delineate safety zone adjacent to live substation compound

roads and parking areas to be macadam surfaced, with surface water drainage via bypass interceptor

areas for storage of materials etc to be stone surfaced

form bunded area to store transformers, other plant and red diesel tank, with concrete base and upstands

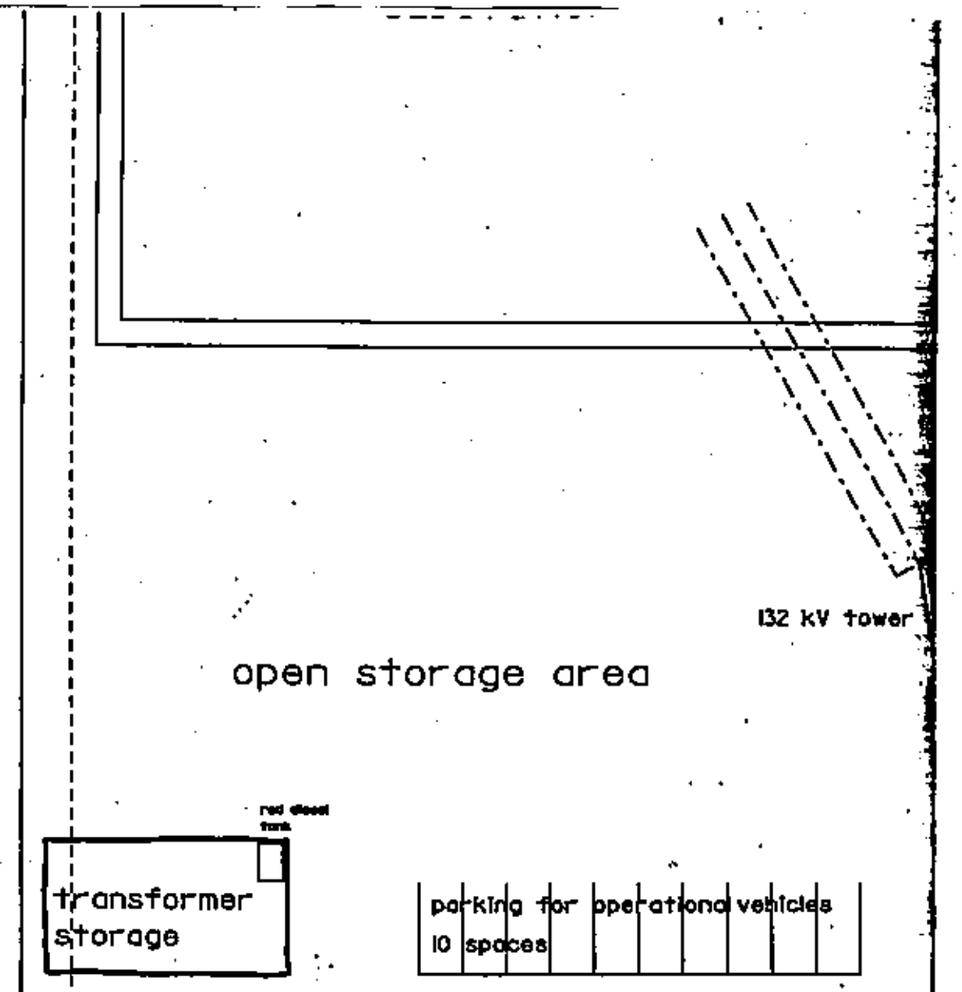

132 kV overhead line to tower and feeds into substation compound

NOTES:-

A1L dph

02/0220

Original issue
Date:-

Revision

WE
DIST

11 JUN 2002

RECEIVED

132 kV tower

Railway

02/01200

Original issue
Date:-
Revision:-

WEST DORSET DISTRICT COUNCIL
11 JUN 2002
RECEIVED

generation compound

switchroom

132 kV tower

railway

new palisade gates at end of access road

new access road to be 8 m wide and to be macadam surfaced

erect 2.5 m high palisade fencing with razor wire topping to perimeter of site

erect 1.2 m high chain link fencing to delineate safety zone adjacent to live substation compound

roads and parking areas to be macadam surfaced, with surface water drainage via bypass interceptor

areas for storage of materials etc to be stone surfaced

form bunded area to store transformers, other plant and red diesel tank, with concrete base and upstands

substation compound

copse

existing trees to be retained

north

32 spaces for staff / visitors

parking for cars / small vans

132 kV tower

open storage area

red diesel tank

transformer storage

parking for operational vehicles 10 spaces

store building

office building

12.5

4.0

35.5

4.0

24

8.2

25

6.0

132 kV overhead line to tower and feeds into substation compound

overhead line and wooden pole to be removed and supply to be undergrounded

single storey modular buildings to be designed fabricated and erected by specialist on to prepared foundations

NOTES:-

UNCONTROLLED COPY
SUBJECT TO REVISION
MASTER HELD AT
OPERATIONS PRODUCTION GROUP
Telephone 02380 817441

This drawing is protected by copyright and the information contained therein is confidential. The drawing may not be copied and the information contained therein may not be used, or disclosed to a third party, wholly or in part except with the written permission of, and in the manner prescribed by Scottish and Southern Energy plc © 2002

Scottish and Southern Energy plc

PROPOSED RELOCATION OF DEPOT
BURGHFIELD GRID SUBSTATION

Scale:- 1 : 500
Drn. by:- gel
Tcd. by:-
Ckd. by:-
App. by:-

Dimensions in millimetres
Drawing no. CIV /02 /501
C.A.D. Reference:- bfld1.dgn (sv=site)

A1L dph


DATE PLOTTED 05-APR2002

02/01290


Original issue
Date:-

Revisions:-


WEST BERKSHIRE DISTRICT COUNCIL
11 JUN 2002
RECEIVED

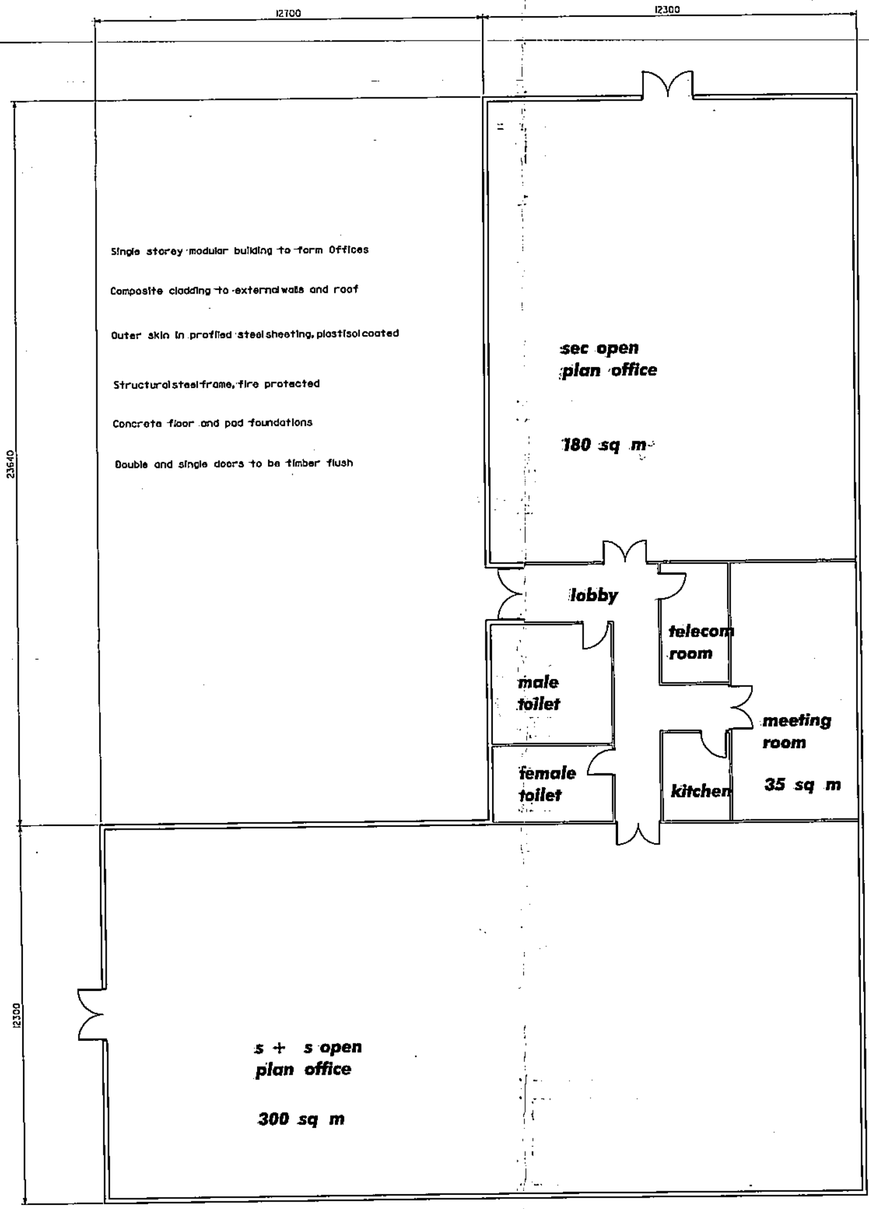

floor plan

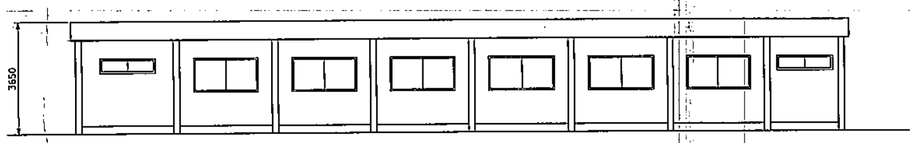


south elevation

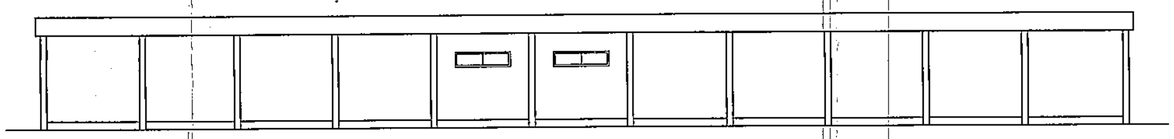

east elevation

north elevation

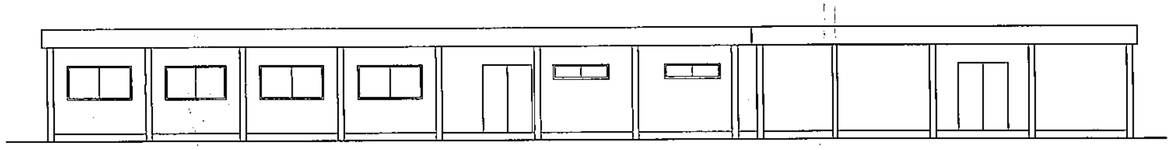

west elevation

NOTES:-

UNCONTROLLED COPY
SUBJECT TO REVISION
MASTER HELD AT
OPERATIONS PRODUCTION GROUP
Telephone 02380 817441

This drawing is protected by copyright and the information contained therein is confidential. The drawing may not be copied and the information contained therein may not be used, or disclosed to a third party, wholly or in part except with the written permission of, and in the manner prescribed by Scottish and Southern Energy plc © 2002

Scottish and Southern Energy plc

PROPOSED RELOCATION OF DEPOT BURGHFIELD GRID SUBSTATION OFFICE BUILDING

Scale:-	1 : 100
Drn. by:-	gel
Tcd. by:-	
Ckd. by:-	
App. by:-	

Dimensions in millimetres

Drawing no.
CIV 02 /502
C.A.D. Reference:- bfld2.dgn (vl=office)

A1L dph

DATE PLOTTED 05-APR-2002