
THE FOLLOWING SCANNED IMAGES ARE DOCUMENTS OF BAD QUALITY OR ARE PHOTOCOPIES.




FOR THIS REASON THEY MAY APPEAR UNREADABLE ON SCREEN

05.12.2002 8045

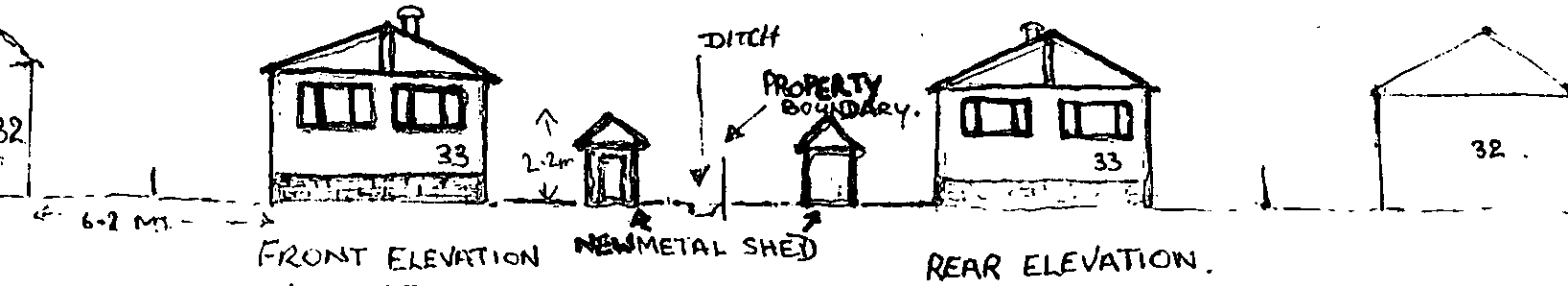

FRONT ELEVATION
A. WEST.


REAR ELEVATION.
A EAST.

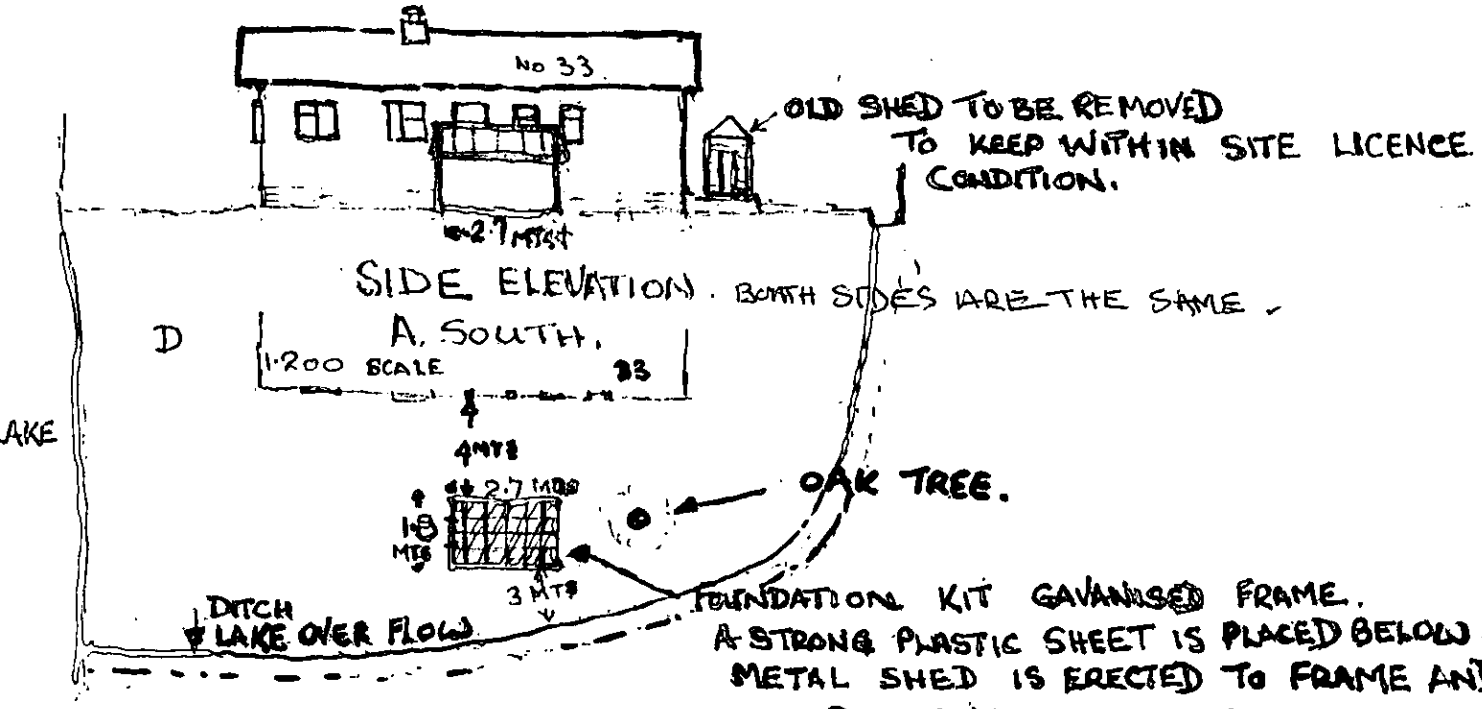


NO 33 ROBINSON CRUSOE PARK.
PARK LANE,
FINCHAMPSTEAD,
WOKINGHAM,
BERKS.
RG40 4PY.

A SHED FOR GARDEN TOOLS
AND FURNITURE.

PROPOSED REPLACING OF WOODEN SHED WITH A METAL SHED.

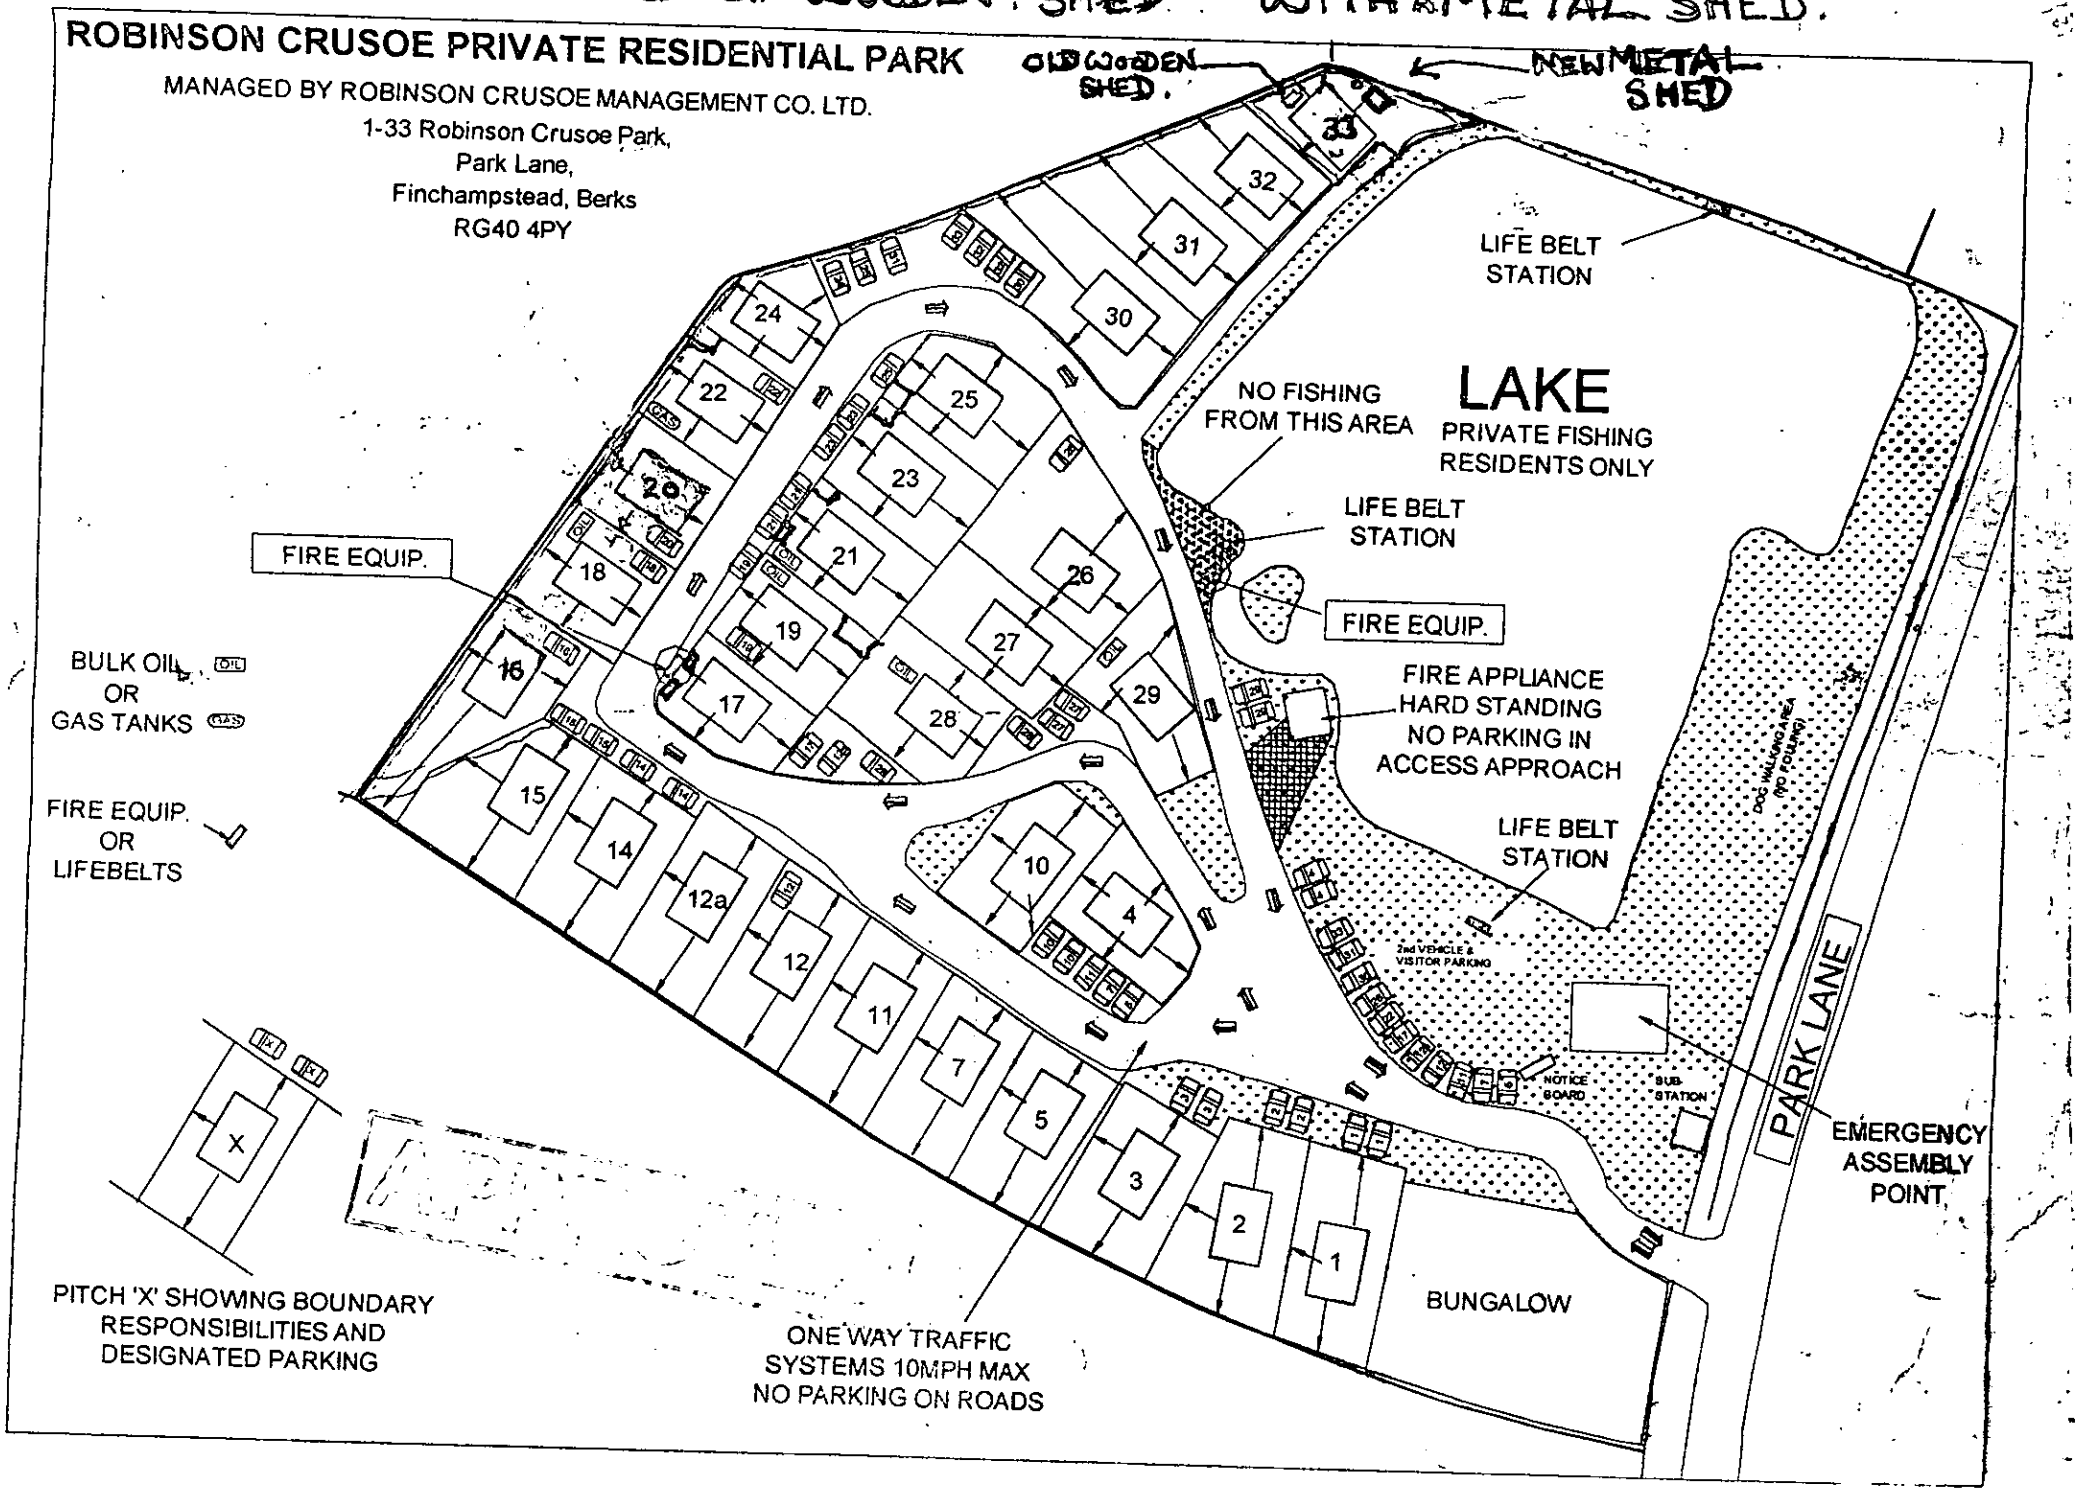

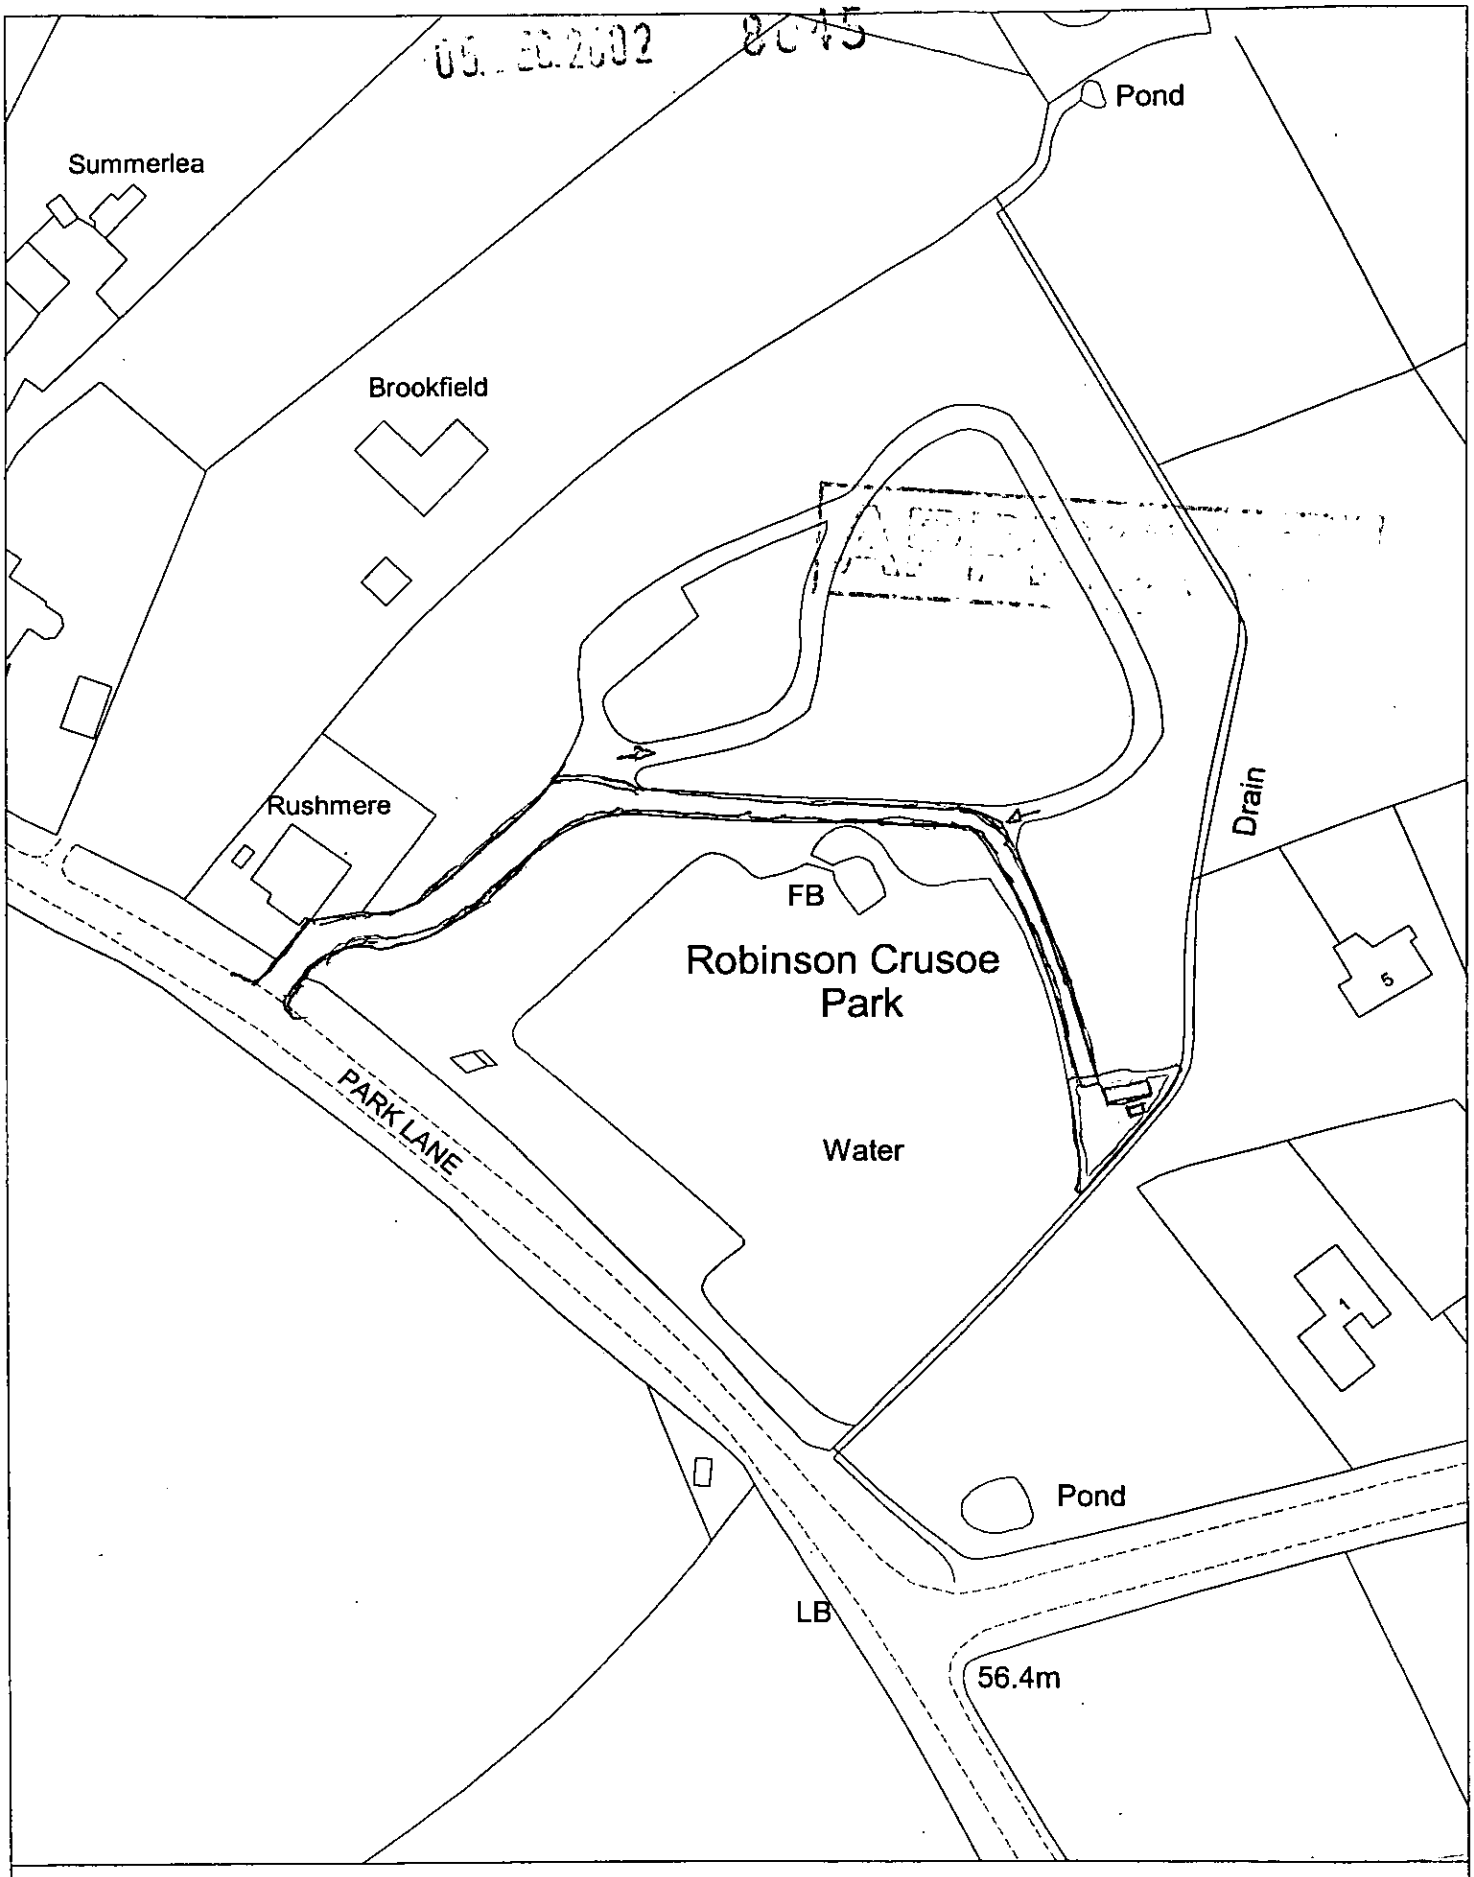

Site Plan, Scale: 1 to 1250

This copy has been produced specifically for the map return scheme purposes only. No further copies may be made.

This map is reproduced from Ordnance Survey material with the permission of Ordnance Survey on behalf of the Controller of HMSO Office. © Crown Copyright. Wokingham District Council, Licence No. LA086134

Date: 19 November 2002



Site Plan, Scale: 1 to 2500


This copy has been produced specifically for the map return scheme purposes only. No further copies may be made.

This map is reproduced from Ordnance Survey material with the permission of Ordnance Survey on behalf of the Controller of HMSO Office. © Crown Copyright. Wokingham District Council, Licence No. LA086134

Date: 19 November 2002

N
W E
S

05 DEC 2002 8045

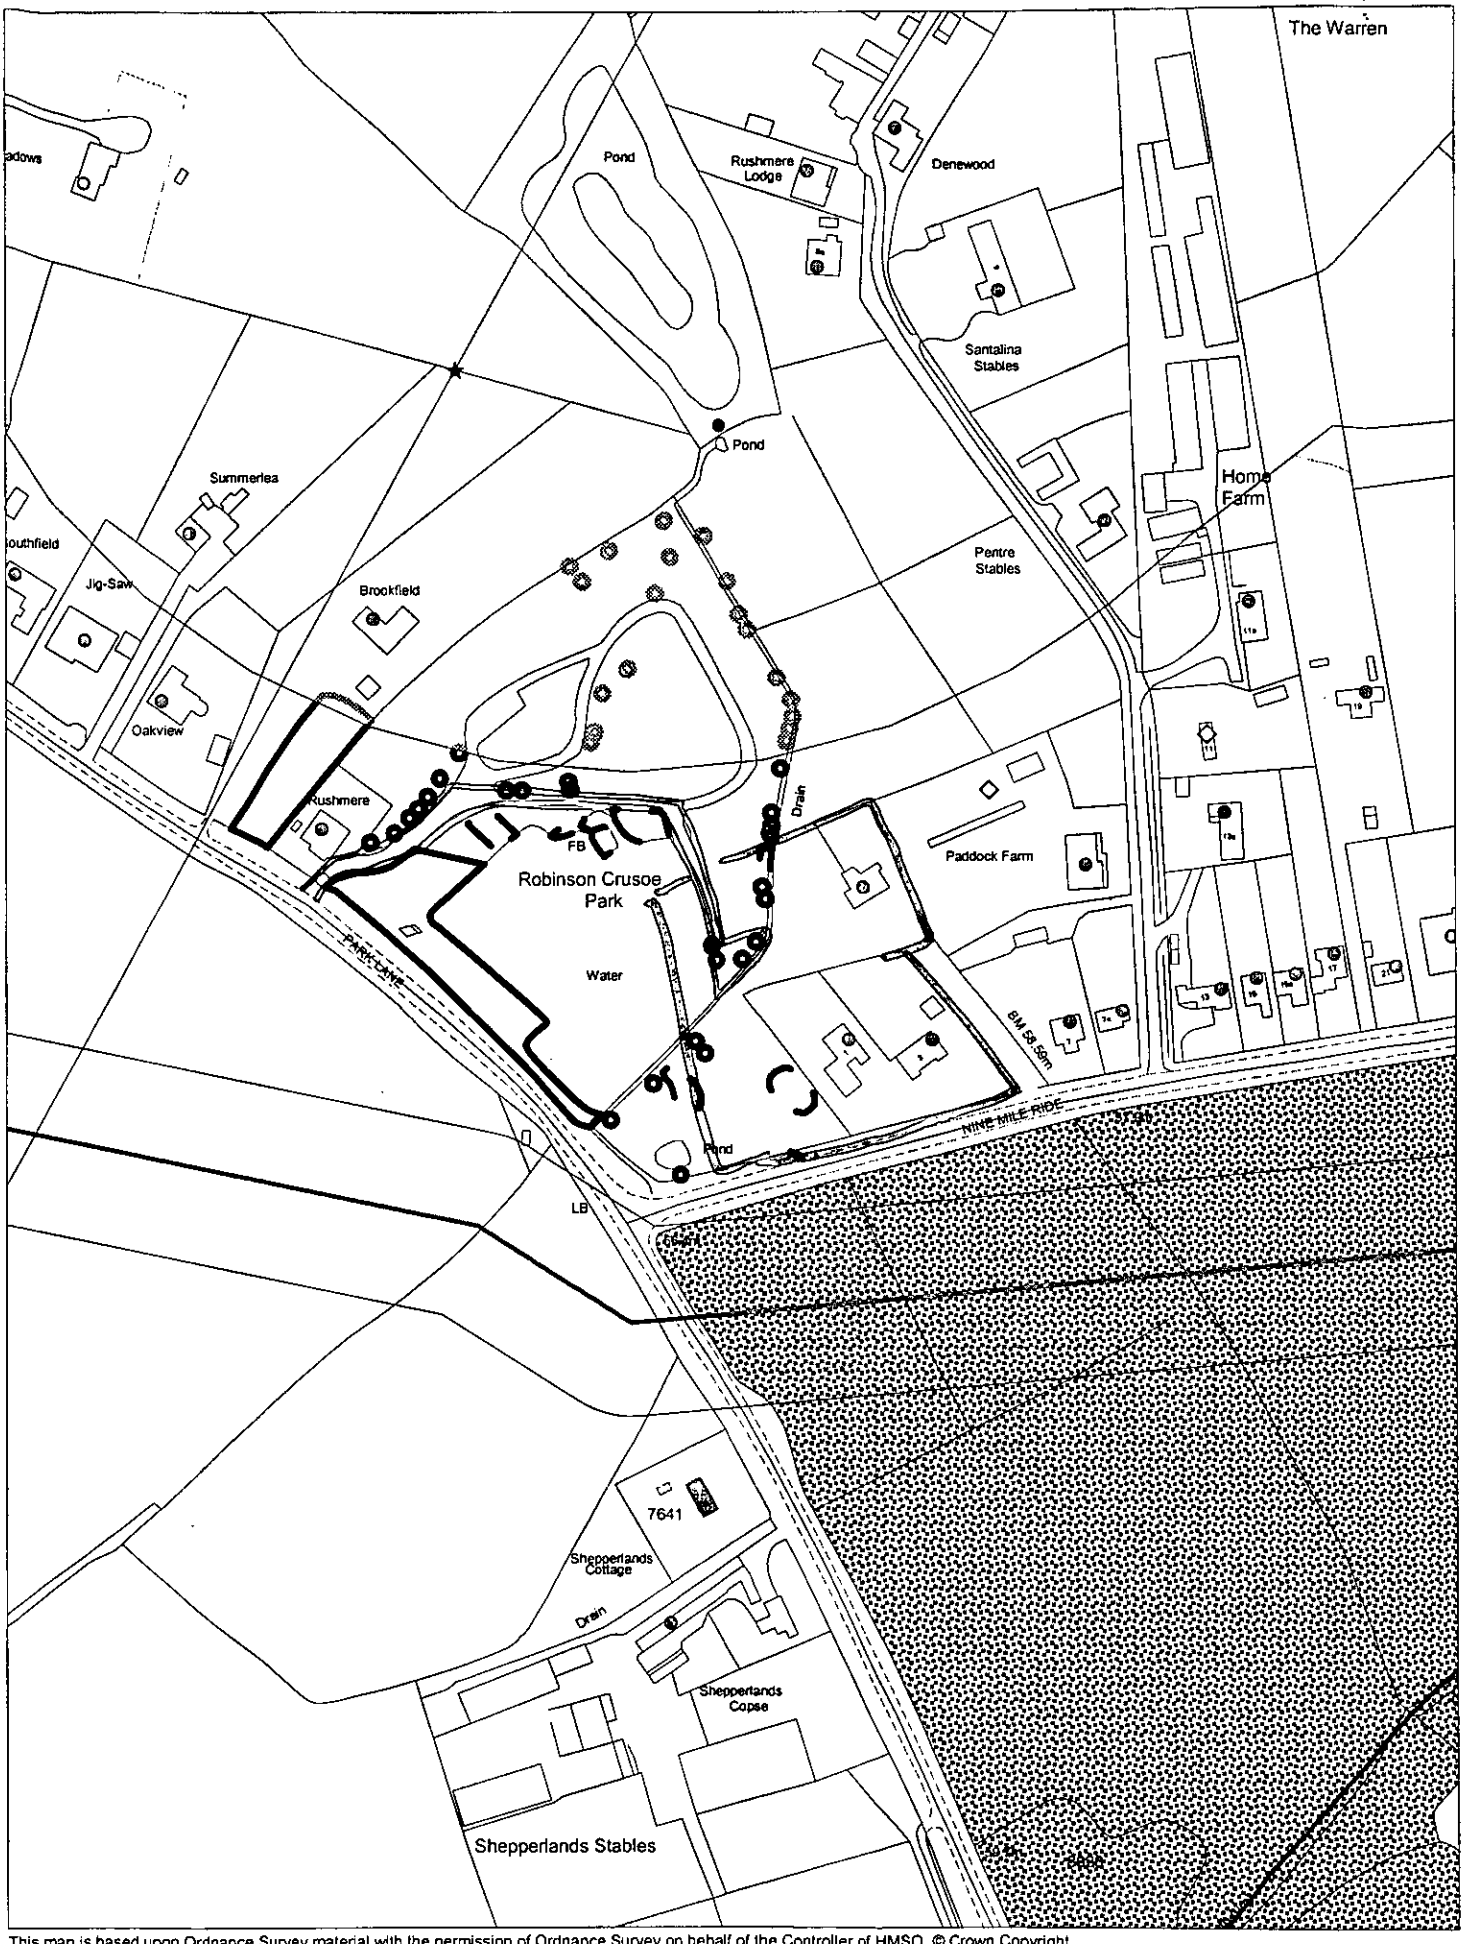

This map is based upon Ordnance Survey material with the permission of Ordnance Survey on behalf of the Controller of HMSO. © Crown Copyright.
Unauthorised reproduction infringes Crown Copyright and may lead to prosecution or civil proceedings.Wokingham District Council Licence LA086134

Development Control,Wokingham District Council.
26 November 2002

Scale: 1 : 2500

N
W E
S