



N. Side Elevation 1:100

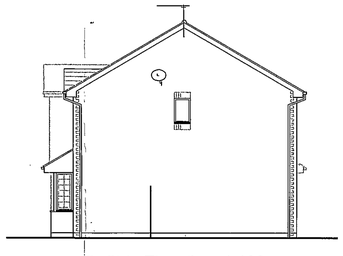

W. Front Elevation 1:100



S. Side Elevation 1:100

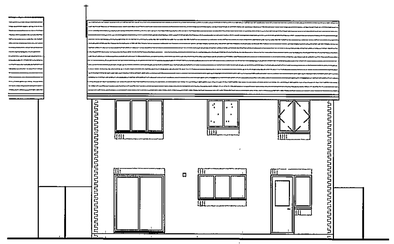

E. Rear Elevation 1:100


Imperial Scale

0 10ft 20ft 30ft


0 1m 2m 3m 4m 5m 6m 7m 8m 9m 10m

Metric Scale 1:50


PROPOSED

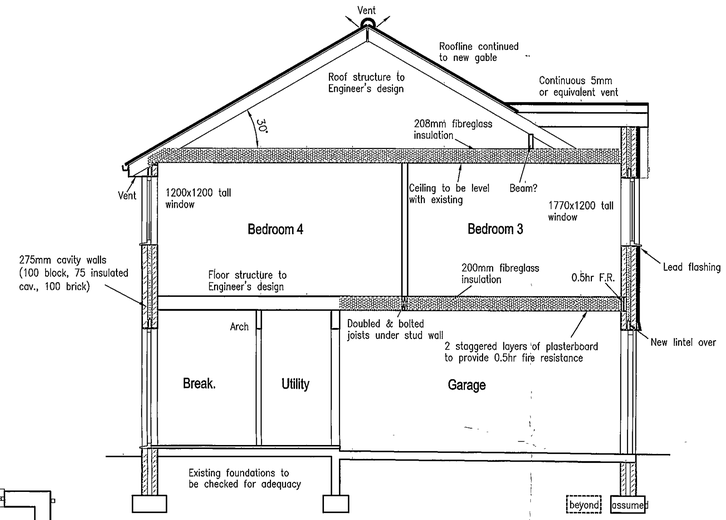


Section A-A 1:50

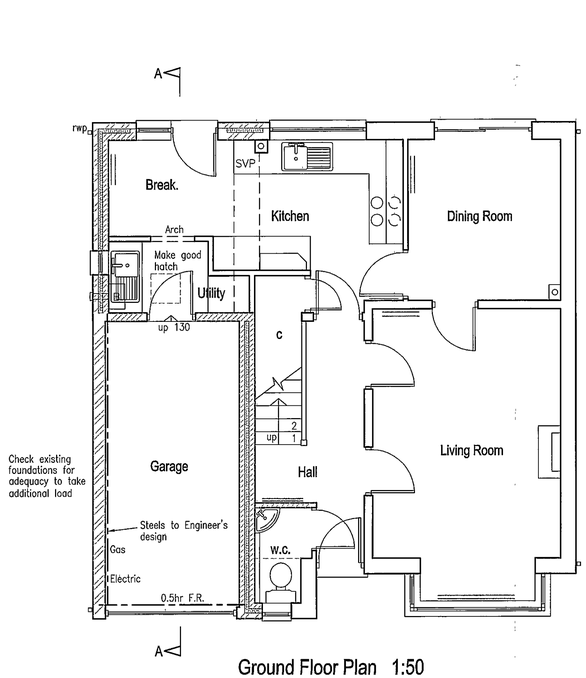

Ground Floor Plan 1:50

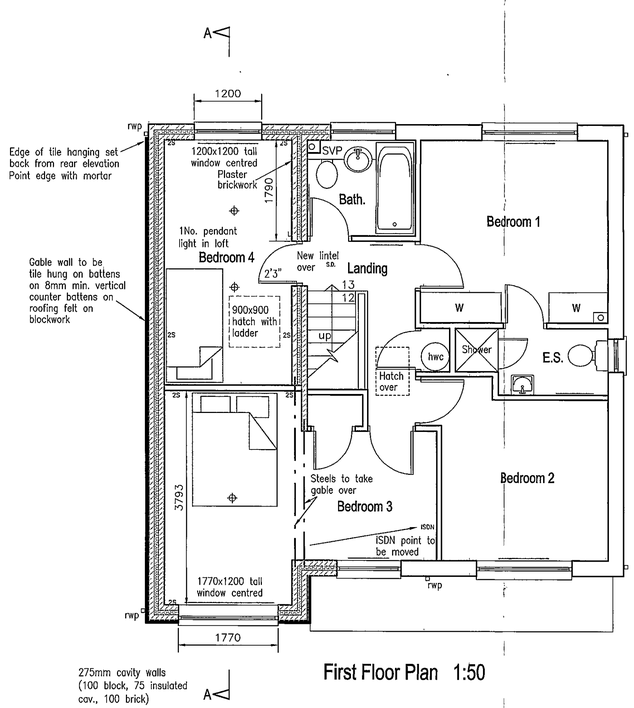

First Floor Plan 1:50

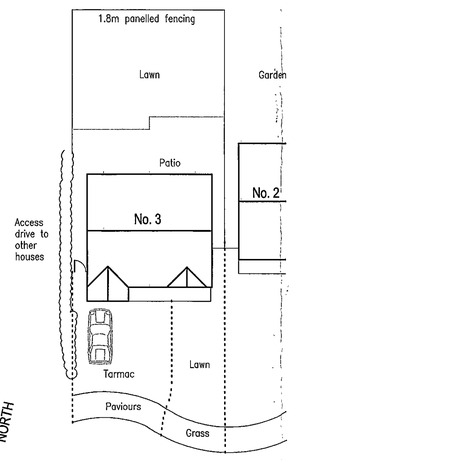

Site/Roof Plan 1:200

General notes:

Hanson nolonger produce an exact brick match
Bricks to be re-claimed from existing gables to be removed and re-used for rear elevation

Materials:

Materials and details generally to match existing
Tile hanging to be approved by client and Local Authority (terracotta colour preferred by client)

Symbols key:

O	Downlighter
═ ═	Fluorescent light and diffuser
+	Ceiling spotlight point
⊕	General ceiling light below ceiling
⊕	Wall light
2S	Double 13 amp switched socket 250mm above floor
2Sh	Double 13 amp socket above worktop
S	Appliance spur 250mm above floor with nearby labelled switch
G	Gas point
C	Electric cooker point
L	Light switch
2L	2 way light switch
T	Thermostat
T	Telephone point
E	Electricity meter
G	Gas meter
W	Water
I.C.	Inspection Chamber
S.D.	Smoke Detector
S.V.P.	Soil and vent pipe
P	Bell push
B	Bell
I.R	Infra red detector
A	Alarm
A/C	Alarm control
T.V.	T.V./F.M. socket linked to aerial
*	Automatic extractor fan discharging externally
B.I.G.	Back inlet gully
——	Hot water radiator

B	03/10/02	Front bay added
A	17/9/02	Tile hanging added (bricks unavailable)
	Date	Revisions

© copyright

...ABRACAD...
Award-winning Architect
Website: www.abracad.org
ARCHITECTURE • URBAN DESIGN • COMPUTER GRAPHICS
The Atrium, Broad Lane, Bracknell, Berkshire, RG12 9BX
Tel 01344 481047 Fax 01344 459152 Mob 07763 058779
e-mail alistair@abracad.org

Client
Mr & Mrs D. Taylor

Job Title
Proposed extension & alterations at:
3 Carnation Close,
Crowthorne,
Berks.,
RG45 6UX.


APPROVED

Drawing Title
Proposed Plans & Elevations

Scale 1:50, 1:100 & 1:200

Date Jan. 2002 | Drawn by A. Lloyd Architect


Drg No TAY/02 | Rev B

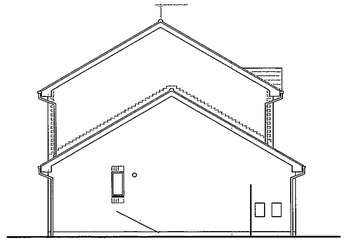


N. Side Elevation 1:100



W. Front Elevation 1:100

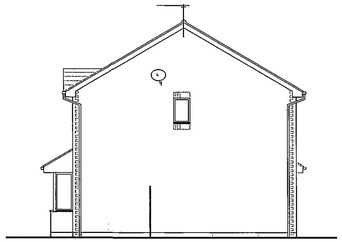

S. Side Elevation 1:100

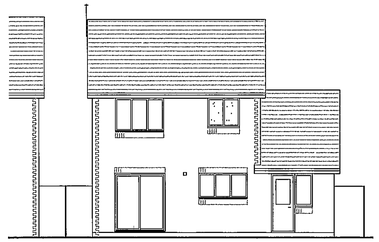

E. Rear Elevation 1:100

Imperial Scale


0 10ft 20ft 30ft

0 1m 2m 3m 4m 5m 6m 7m 8m 9m 10m


Metric Scale 1:50




EXISTING

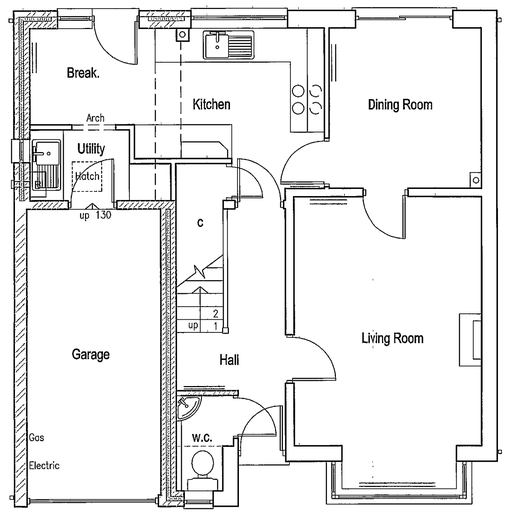

Ground Floor Plan 1:50

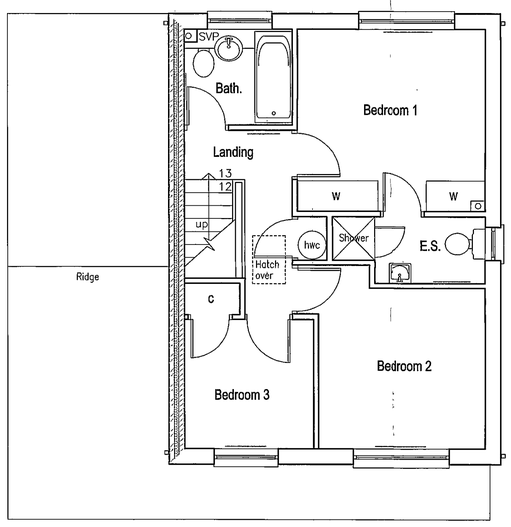

First Floor Plan 1:50

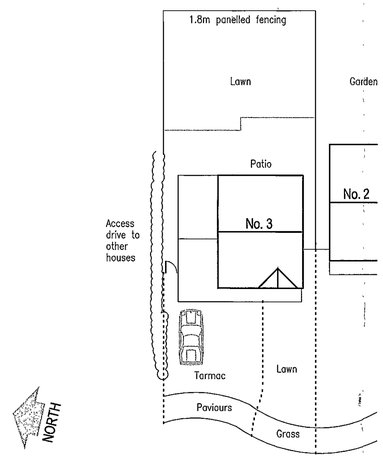

Site/Roof Plan 1:200

General notes:

Materials:
Brown conc. interlocking tiles (Redland Regent or SA)
Buff brickwork + red subcills/soldiers
Brown uPVC double glazed windows with rectangular leaded effect to front windows, white finish inside
Brown uPVC profiled guttering
Brown stained facia/eaves/bargeboards

Date	Revisions

© copyright 21.NOV.2002 8646

...ABRACAD...
Award-winning Architect
Website: www.abracad.org
ARCHITECTURE • URBAN DESIGN • COMPUTER GRAPHICS
The Atrium, Broad Lane, Bracknell, Berkshire, RG12 9BX
Tel 01344 481047 Fax 01344 459152 Mob 07763 058779
e-mail alistair@abracad.org

Client
Mr & Mrs D. Taylor

Job Title
Proposed extension & alterations at:
3 Carnation Close,
Crowthorne,
Berks.,
RG45 6UX

APPROVED

Drawing Title
Existing Plans & Elevations

Scale 1:50, 1:100 & 1:200

Date Jan. 2001 | Drawn by A. Lloyd Architect

Drg No TAY/01 | Rev

21.11.2002 8046



This map is based upon Ordnance Survey material with the permission of Ordnance Survey on behalf of the Controller of HMSO. © Crown Copyright. Unauthorised reproduction infringes Crown Copyright and may lead to prosecution or civil proceedings.Wokingham District Council Licence LA086134

Development Control,Wokingham District Council.
26 November 2002

Scale: 1 : 1250

N
W E
S