




north elevation

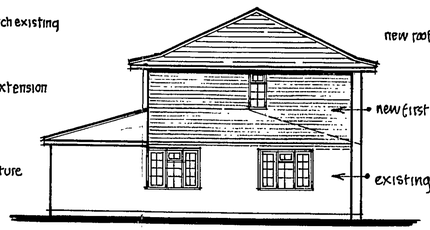


west elevation

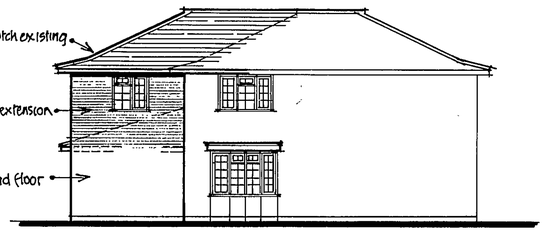

south elevation

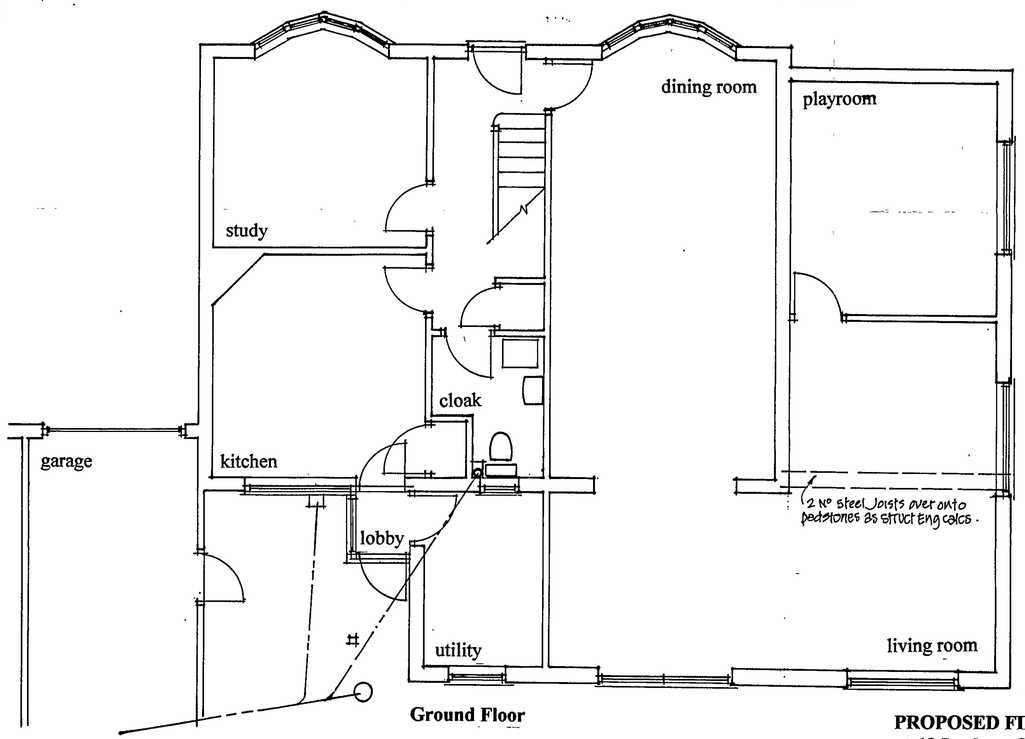

Ground Floor

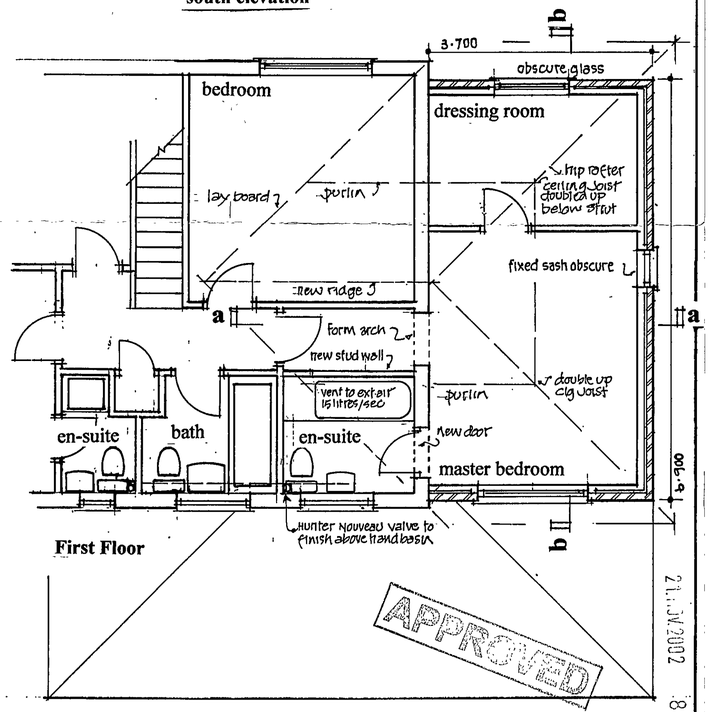

First Floor

APPROVED

21 JAN 2002

8247


PROPOSED FIRST FLOOR SIDE EXTENSION
at:19,Lenham Close,Winnersh,Wokingham,RG41 1HR

scale: 1:50 1:100

plans/elevations

dwg.No. 923/1

Perryhill Designs
Meldon, Chapel Cleeve, Minehead, Somerset, TA24 6HZ
tel/fax: 01984 641590

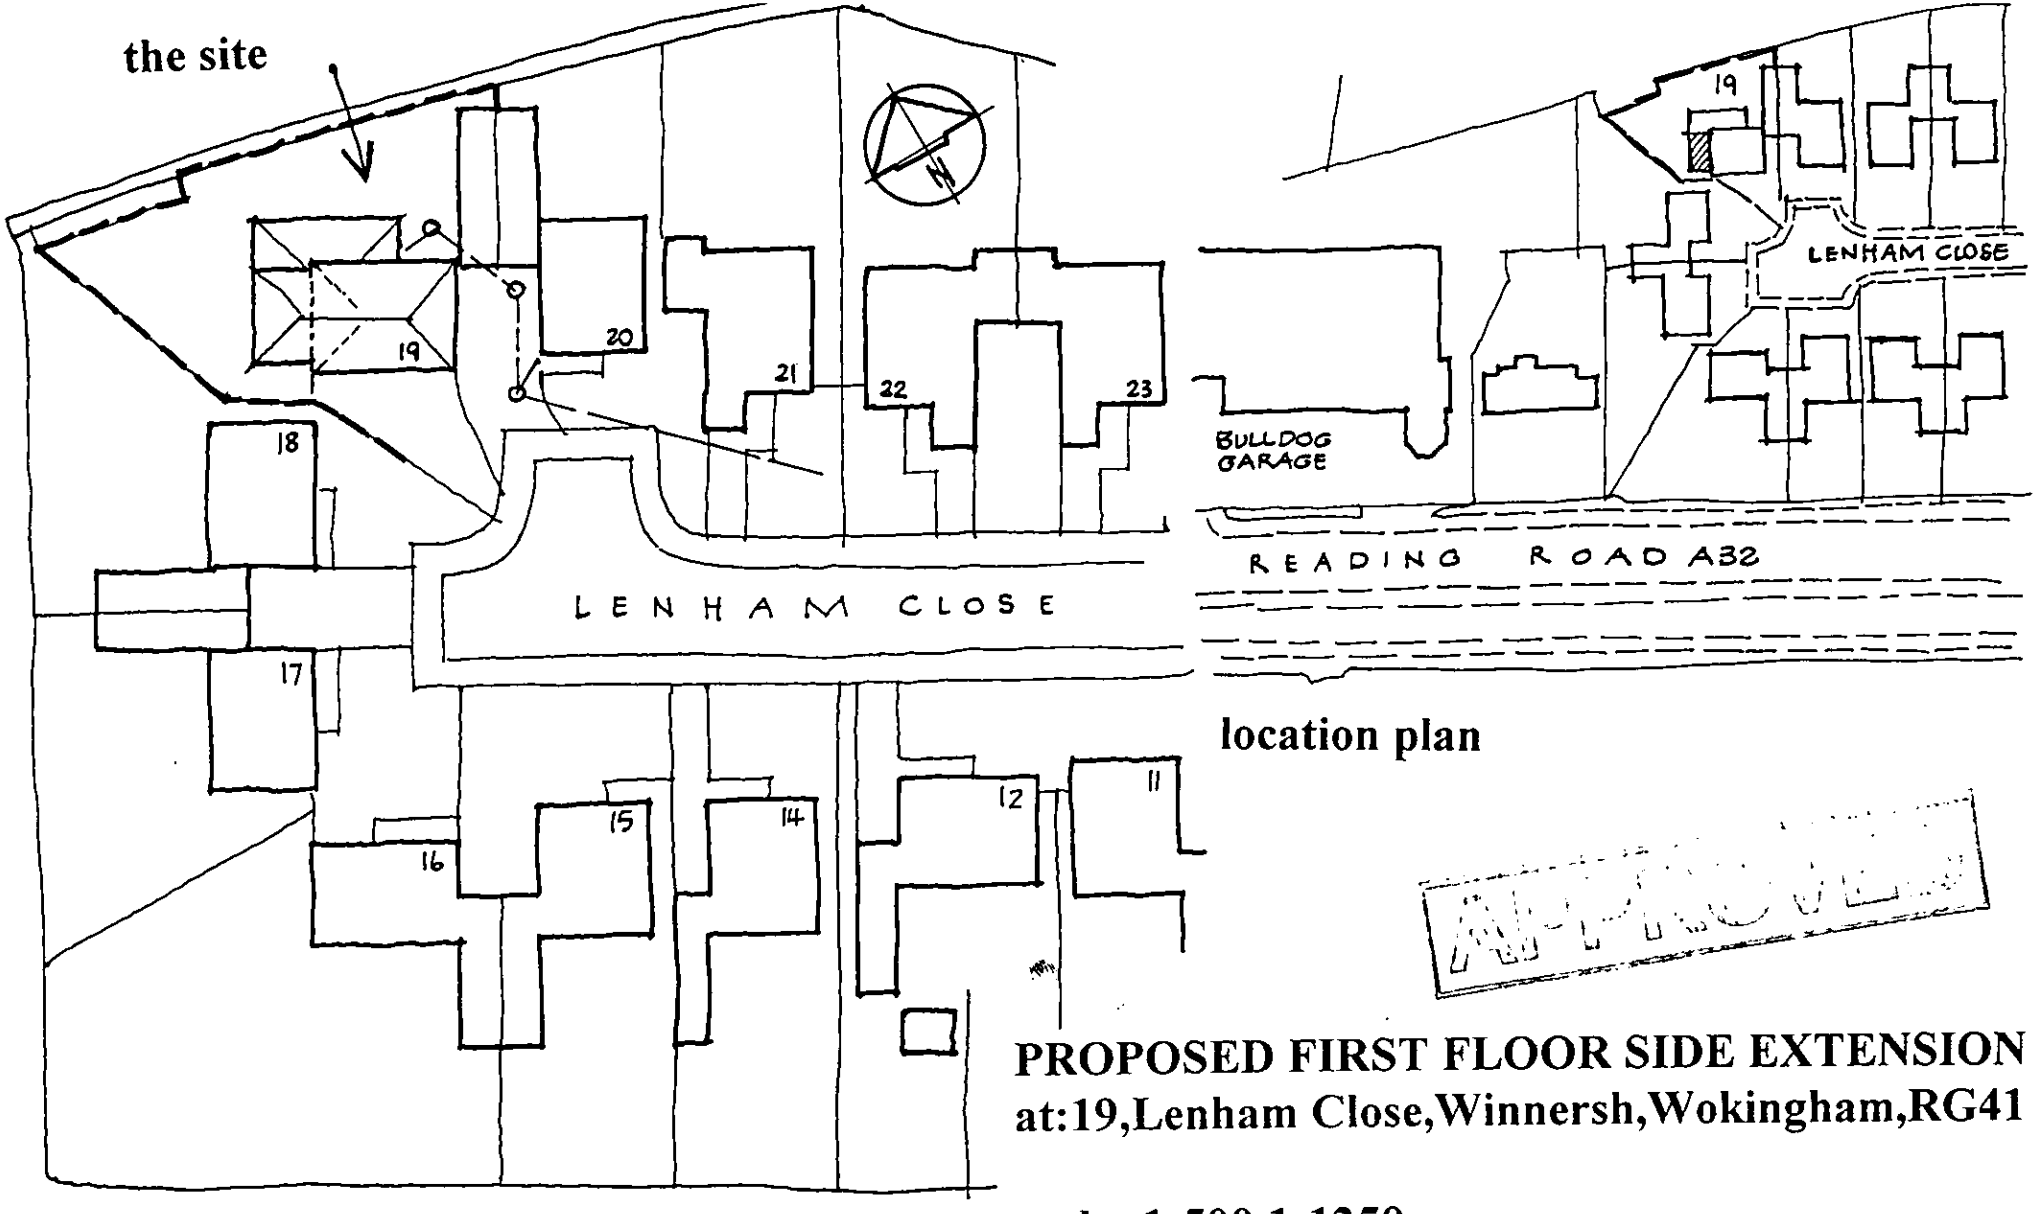

location plan

APPROVED

21 JAN 2002 80447

PROPOSED FIRST FLOOR SIDE EXTENSION
at:19,Lenham Close,Winnersh,Wokingham,RG41 1HR


scale: 1:500 1:1250

site plan A32.

site/location plan

dwg.No. 923/2

21.11.2002 8047

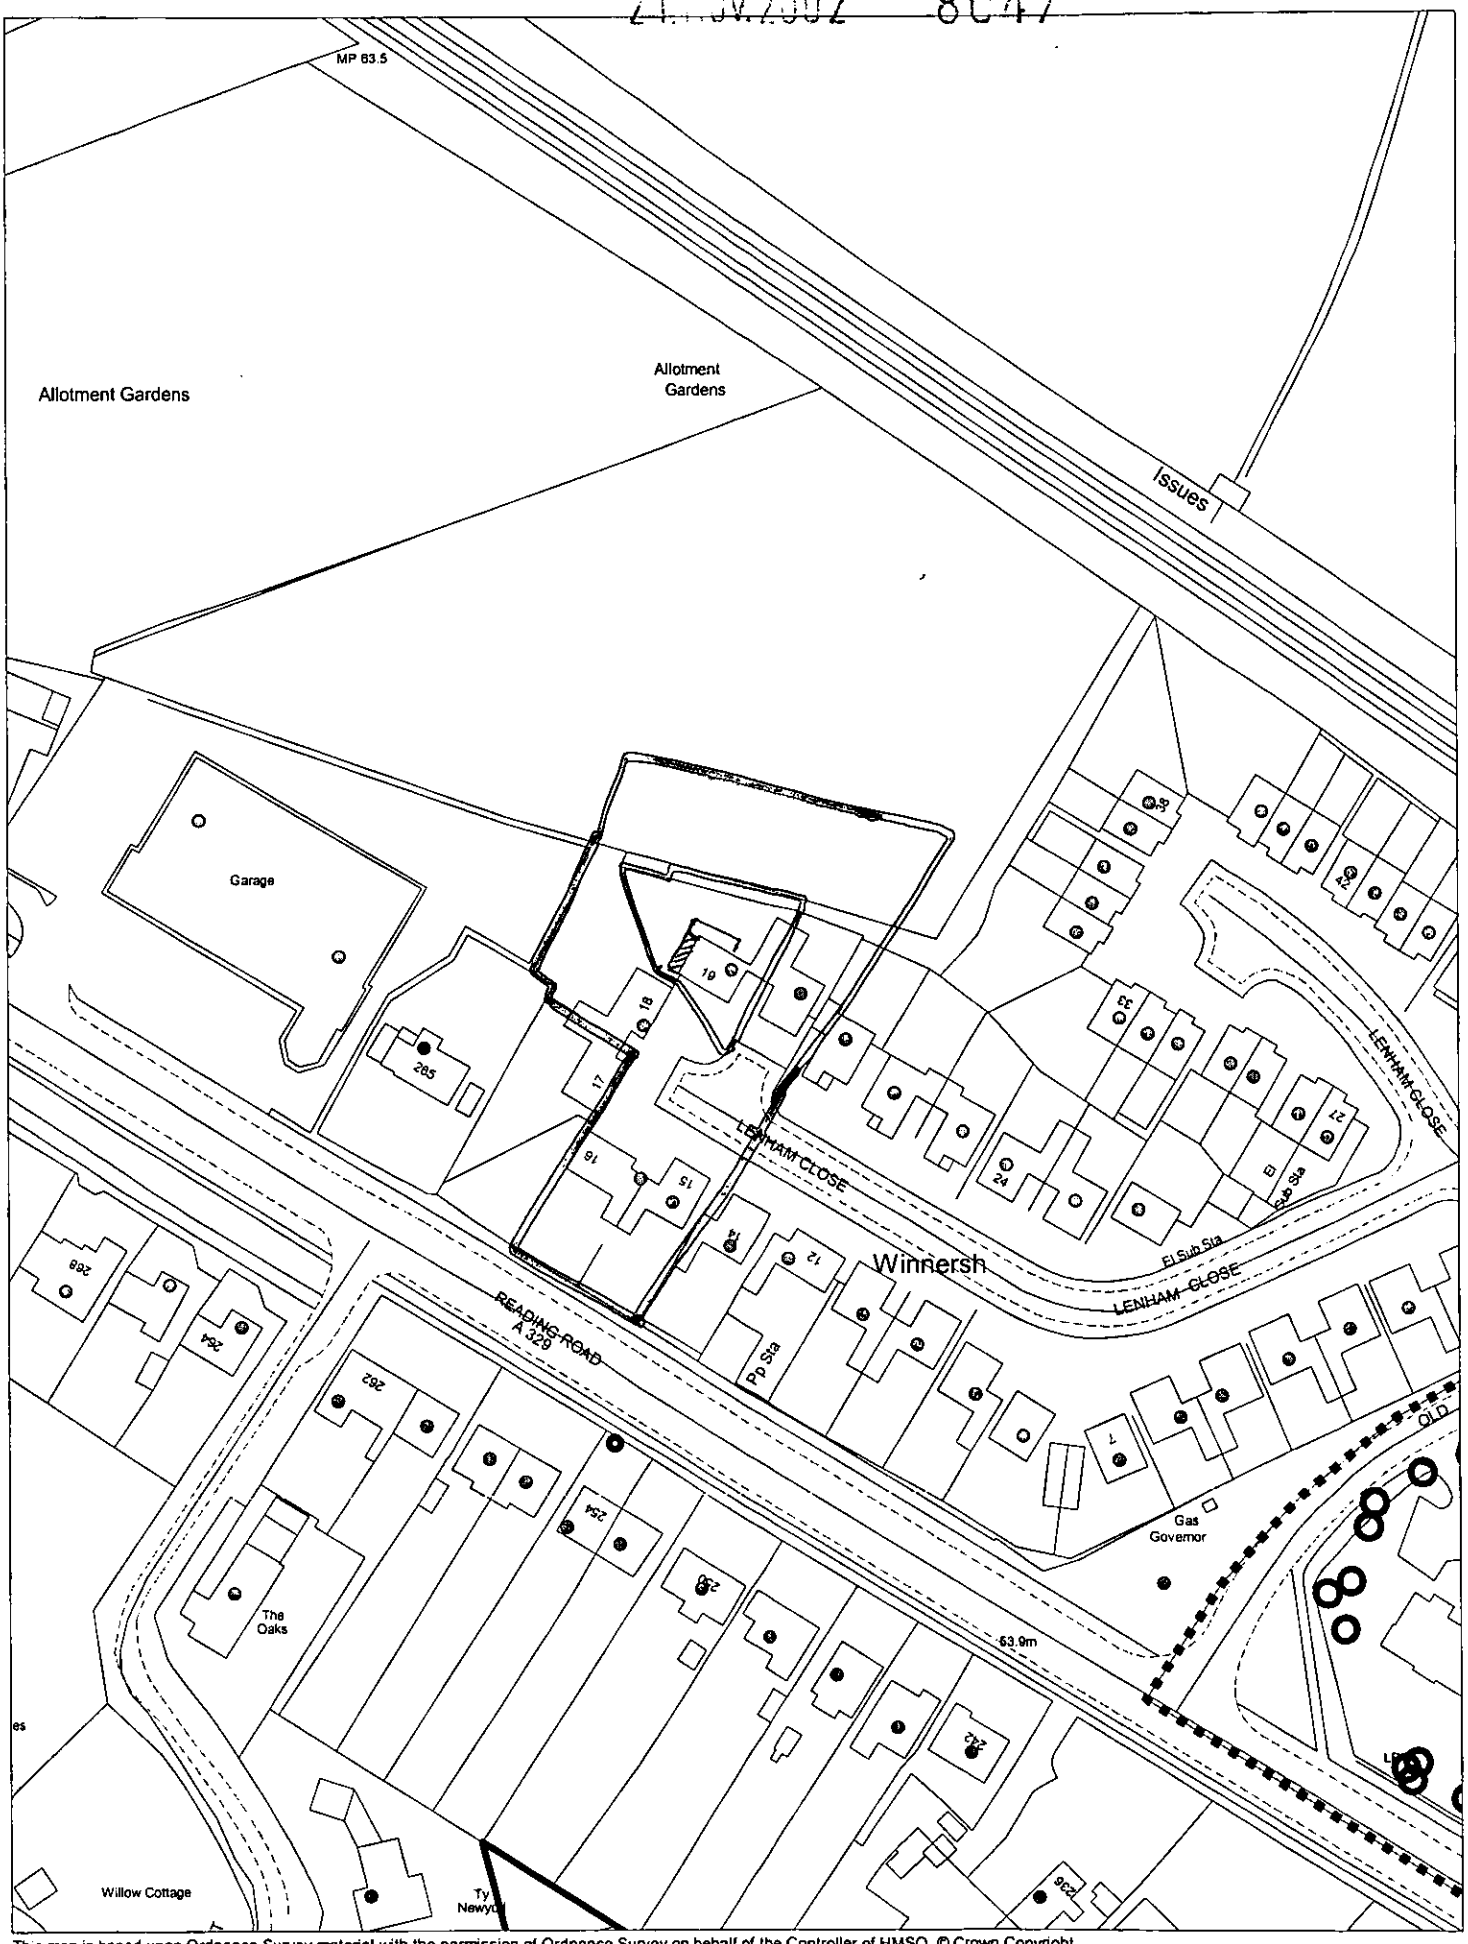

This map is based upon Ordnance Survey material with the permission of Ordnance Survey on behalf of the Controller of HMSO. © Crown Copyright.
Unauthorised reproduction infringes Crown Copyright and may lead to prosecution or civil proceedings.Wokingham District Council Licence LA086134

Development Control,Wokingham District Council.
26 November 2002

Scale: 1 : 1250

N
W E
S