
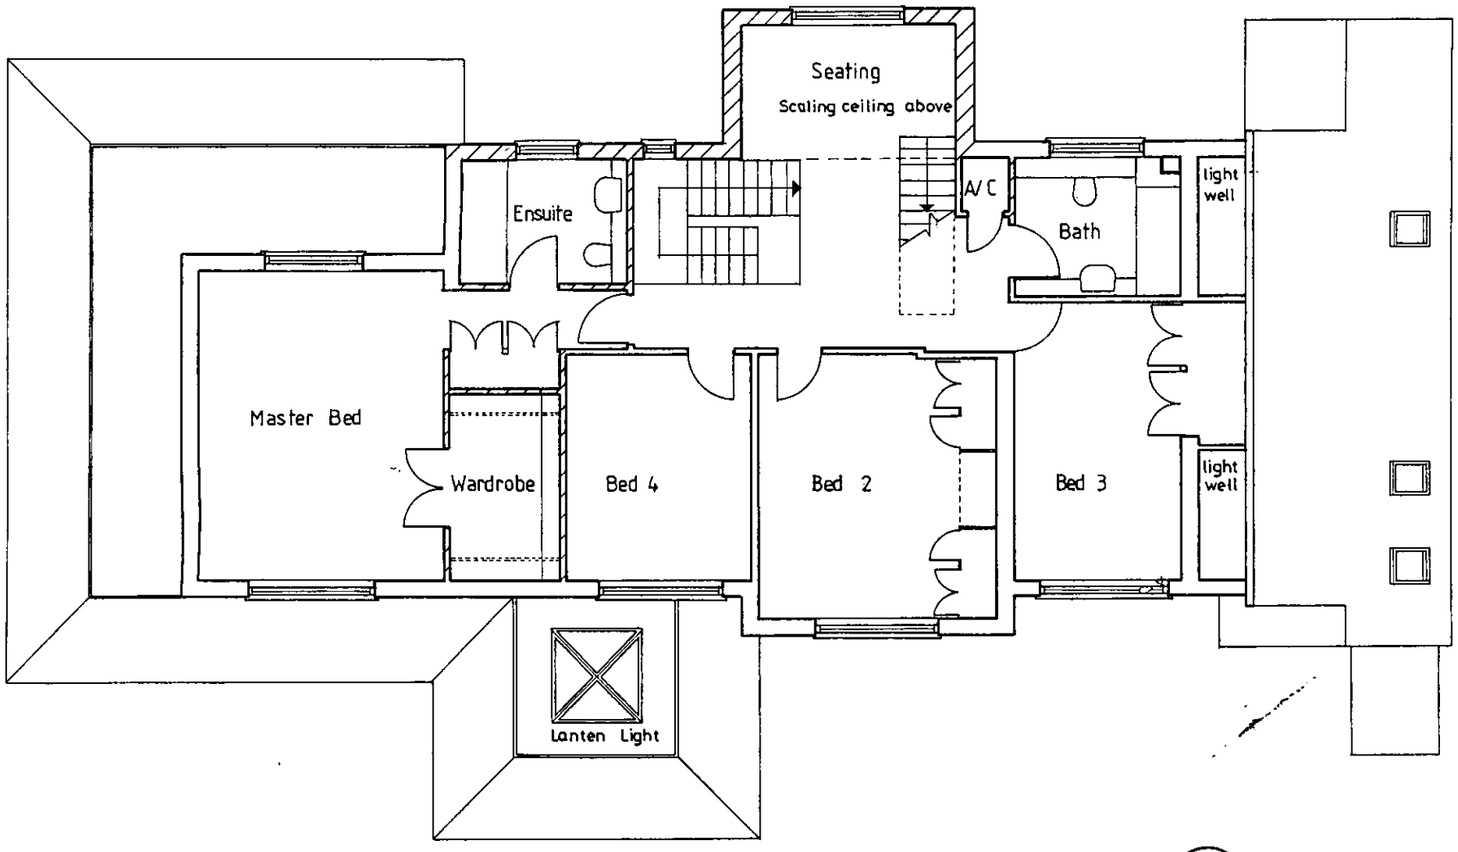


First Floor Plan

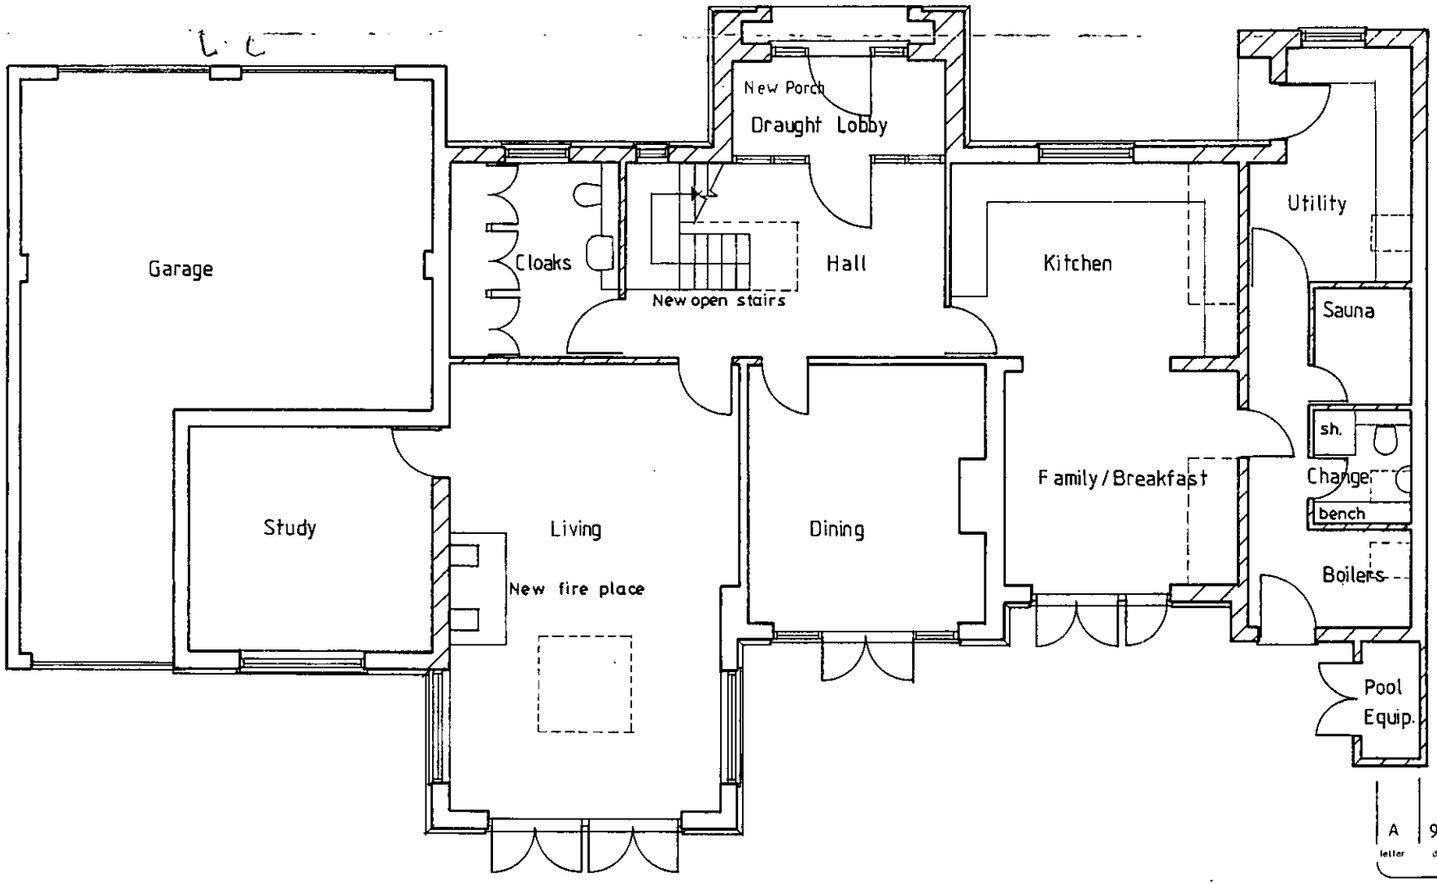

Ground Floor Plan

27 SEP 2002

A	9/02	Hatching
letter	date	revision

job STANMORE
OLD BATH ROAD
SONNING

client MR & MRS WOODFORD


drawing PROPOSED PLANS

scale 1:100 | date 31/07/02 | drawn by AMG | 1670/7A

APPROVED

(0118) 9507100
THE STUDIO
101 LONDON ROAD
READING
BERKSHIRE
CHARTERED ARCHITECTS
ANDREWS KALIK ASSOCIATES

24 SEP 2002 1650

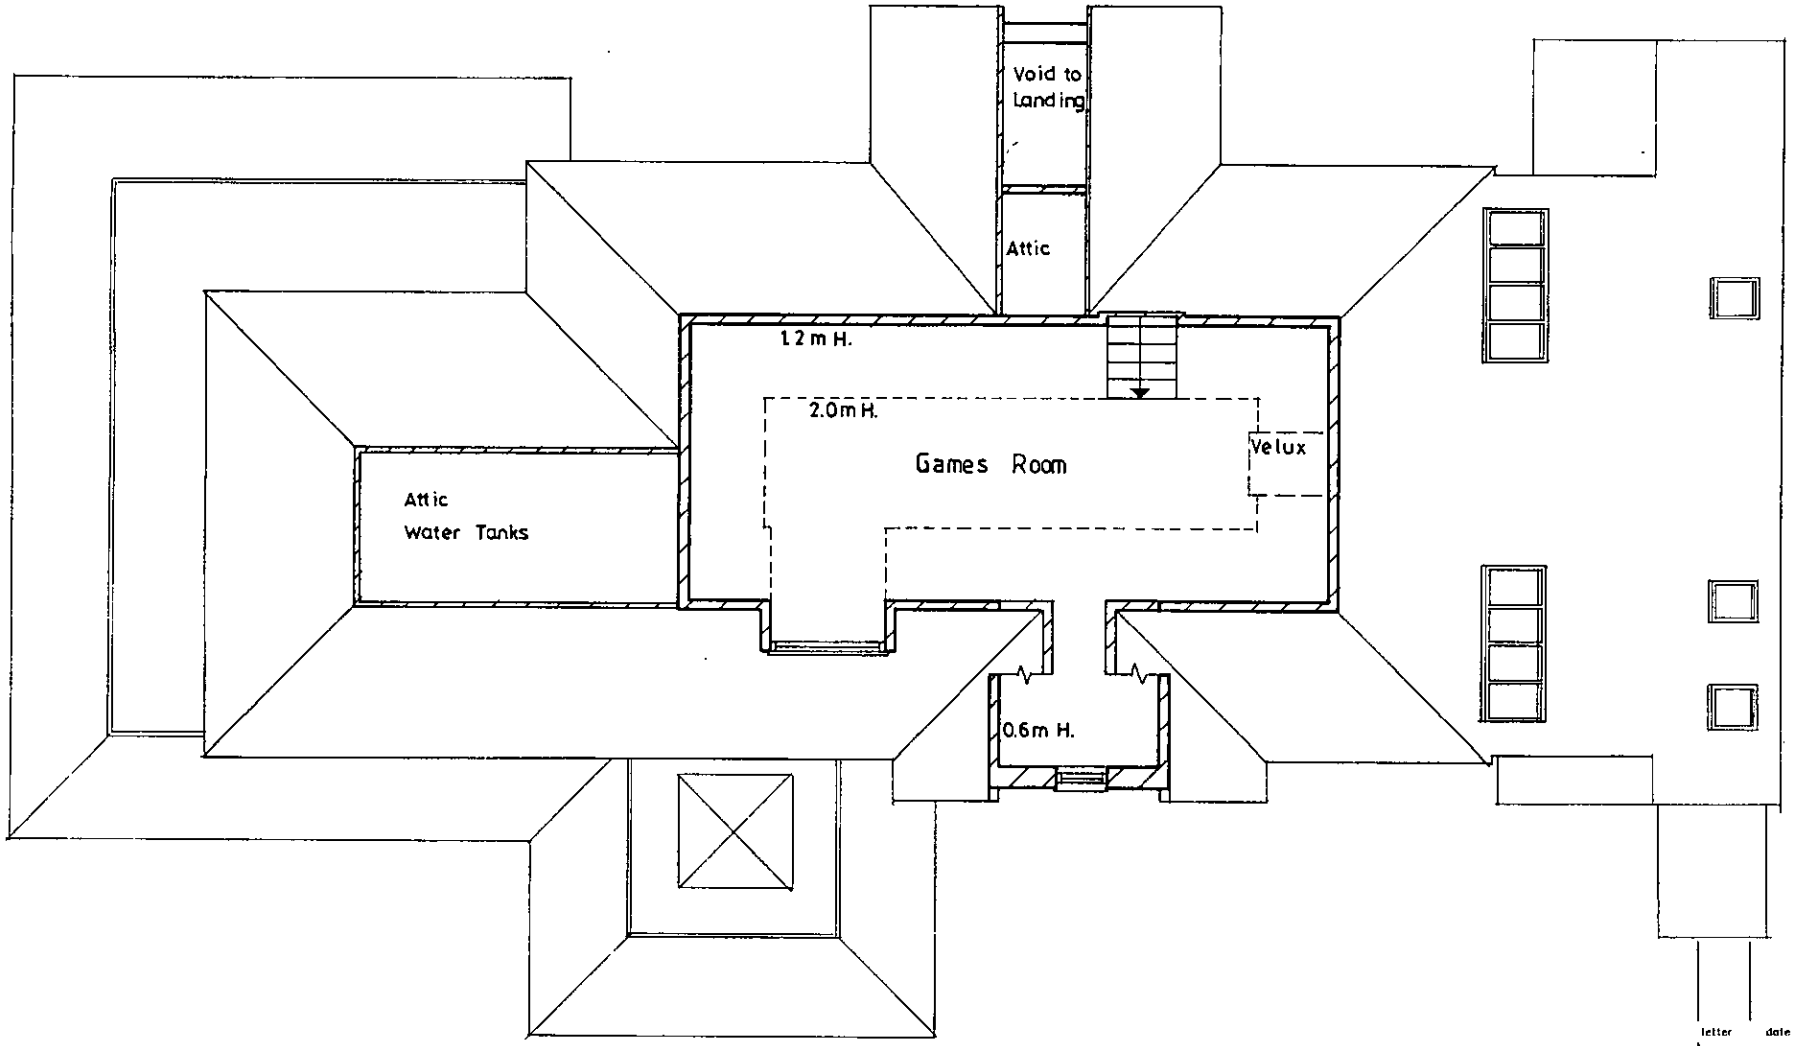

Second Floor Plan

APPROVED

letter	date	revision

job STANMORE
OLD BATH ROAD
SONNING

client MR & MRS WOODFORD

drawing PROPOSED PLANS

scale 1:100

date 31/07/02

drawn by AMG

1670/8

ANDREWS KALIK CHARTERED ARCHITECTS ASSOCIATES
101 READING
THE STUDIO LONDON ROAD BERKSHIRE
(0118) 9501700



Front (North East) Elevation



Rear (South West) Elevation

letter	date	revision
A	9/02	General revision

APPROVED

job STANMORE
OLD BATH ROAD
SONNING

client
MR & MRS WOODFORD


drawing
PROSOSED ELEVATIONS


scale 1:100
date 31/07/02
drawn by AMG
1670/9A

ANDREWS KALIKOWSKI ARCHITECTS
CHARTERED
101 LONDON ROAD READING BERKSHIRE
THE STUDIO
(0118) 9507100
ASSOCIATES

0691/630

24.SEP.2002 7650

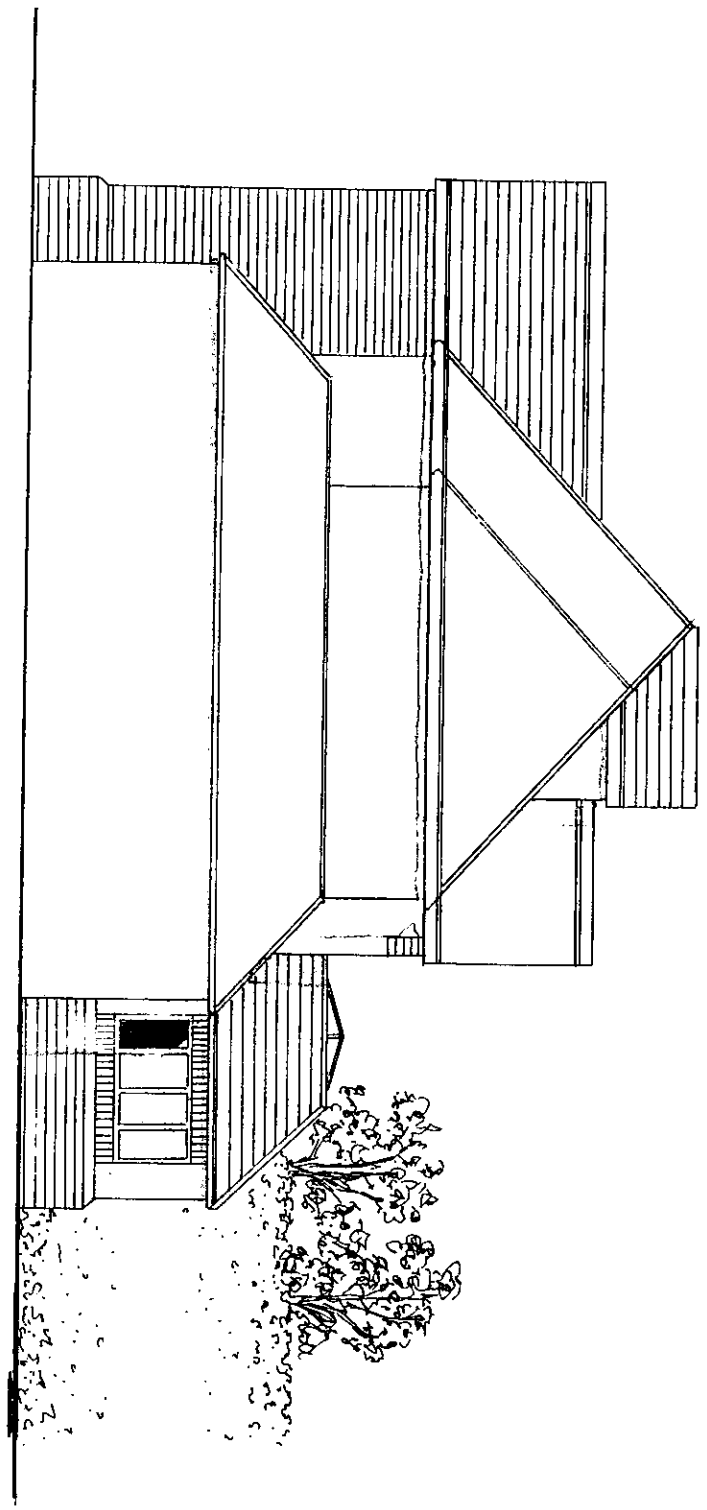

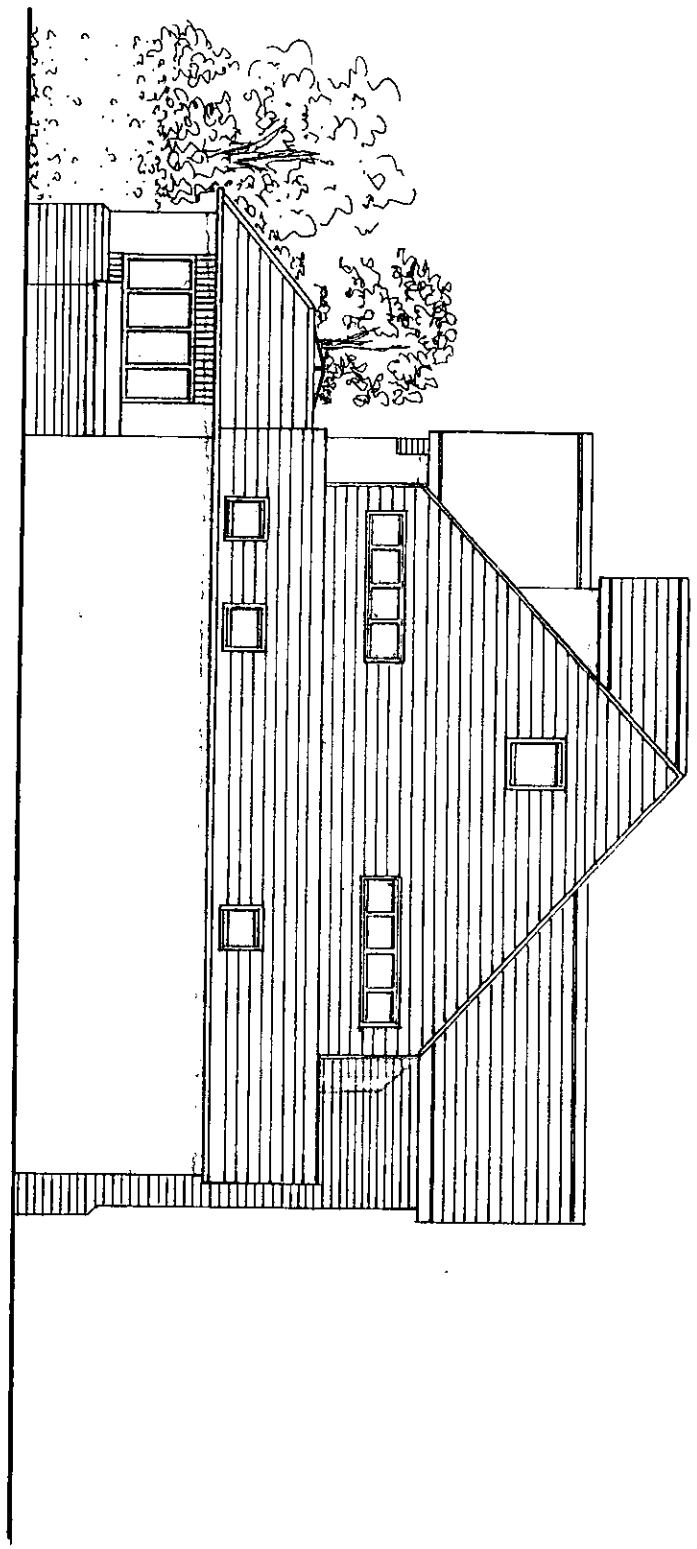

APPROVED

job STANMORE
OLD BATH ROAD
SONNING

client MR & MRS WOODFORD

drawing PROPOSED ELEVATIONS

scale 1:100

date SEPT 02

drawn by LB

1670/10

CHARTERED ARCHITECTS
ANDREWS KALIK ASSOCIATES
READING BERKSHIRE
101 LONDON ROAD
THE STUDIO
(0118) 9507700

letter	date	revision

LOCATION PLAN

A4

HOLMEMOOR DRIVE

BATH ROAD

OLD BATH ROAD

1

2

3

A4

HOLMEMOOR DRIVE

BATH ROAD

OLD BATH ROAD

Inniscarra

Green Gates

Stanmore

Extended Roof with Lightwells

Roof above New Entrance Porch & Seating Area

New Dorma window

New Roof with Lanten light

SITE PLAN

24.SEP.2002

7650

letter	date	revision

APPROVED

job STANMORE
OLD BATH ROAD
SONNING

client MR & MRS WOODFORD

drawing LOCATION PLAN & SITE PLAN

scale 1:1250 1:500


date SEPT 02

drawn by LB

1670/11


(0118) 9507100
THE STUDIO
101 LONDON ROAD
READING
BERKSHIRE
CHARTERED ARCHITECTS
ANDREWS KALIK ASSOCIATES

DO NOT SCALE FROM THE DRAWING. VERIFY ALL DIMENSIONS BEFORE SETTING OUT, COMMENCING WORK OR MAKING ANY SHOP DRAWINGS. REPORT ANY DISCREPANCIES TO SUPERVISING OFFICER IMMEDIATELY.

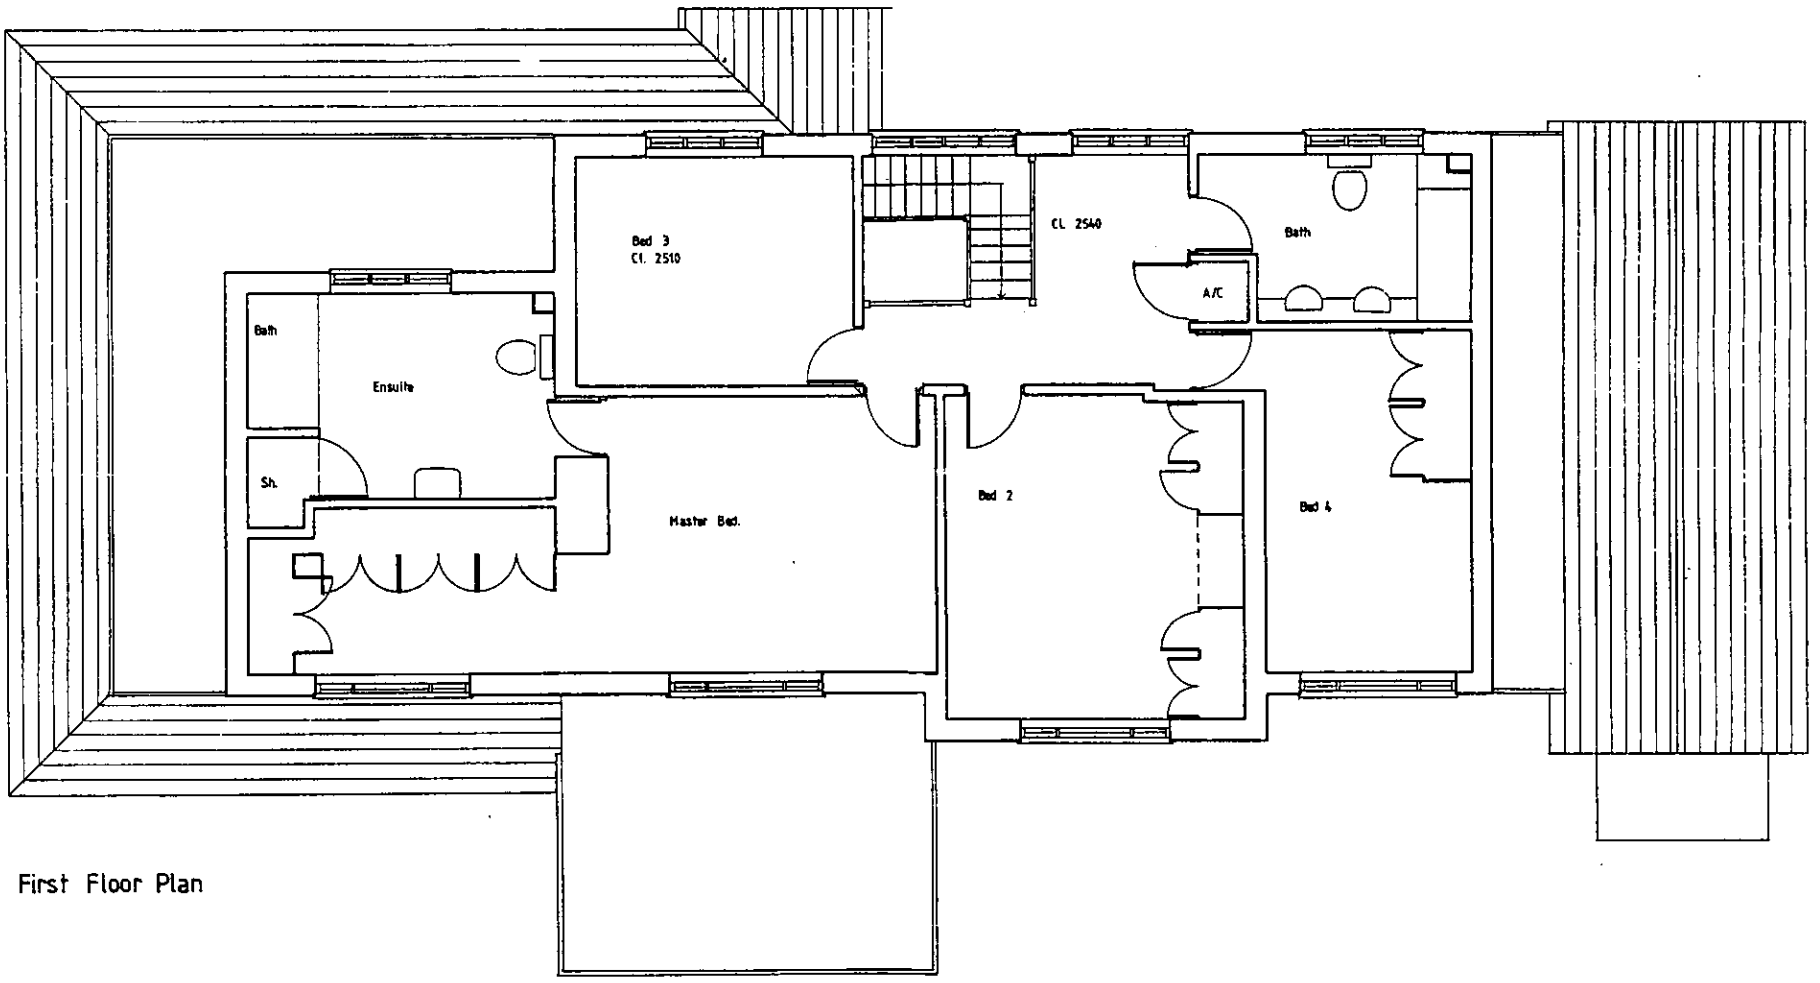

First Floor Plan



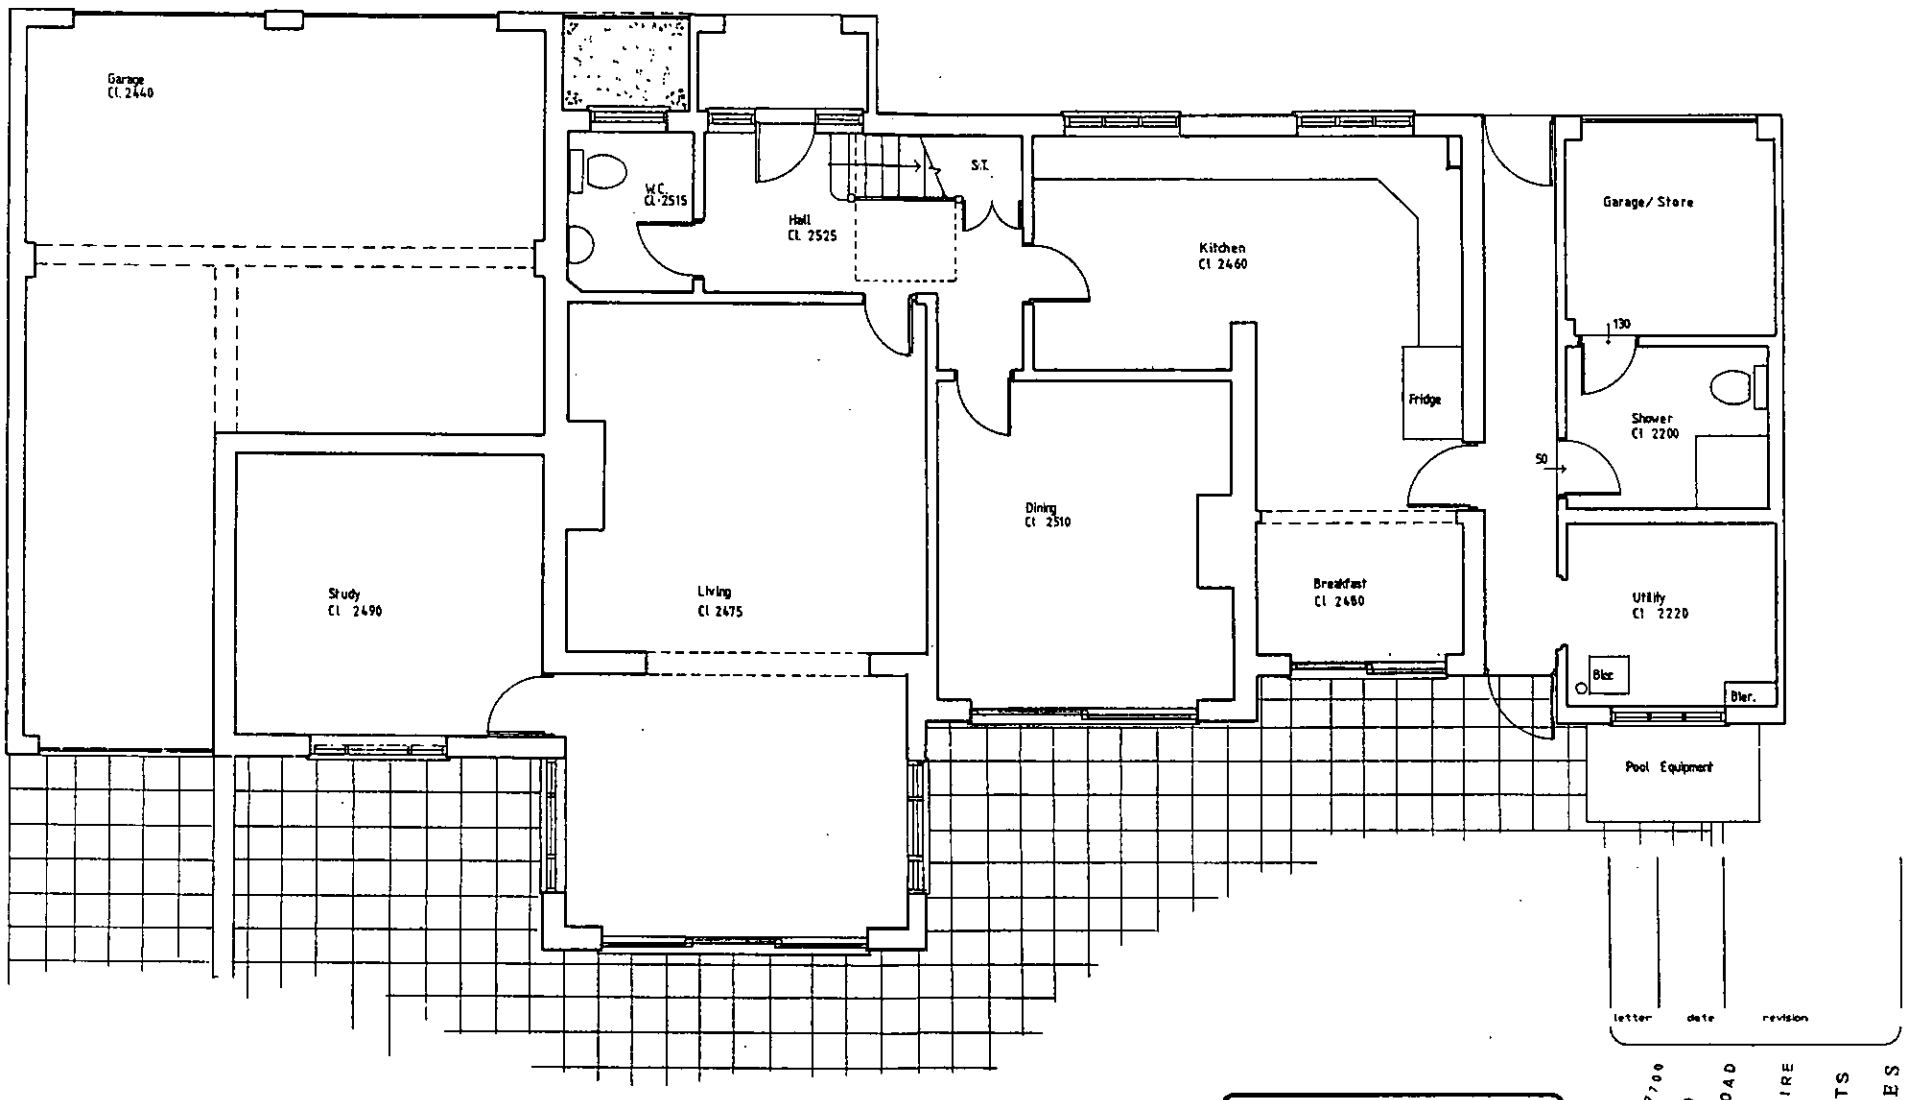

Ground Floor Plan

24.SEP.2002 1650

letter date revision

job STANMORE'
OLD BATH ROAD
SONNING

client MR & MRS WOODFORD

drawing Existing Floor plans


scale 1:100

date 9/02 drawn by AMG

1670/12

(0118) 950 7100
THE STUDIO
101 LONDON ROAD
READING
BERKSHIRE
CHARTERED ARCHITECTS
ANDREWS KALIK ASSOCIATES

24.SEP.2002 7650

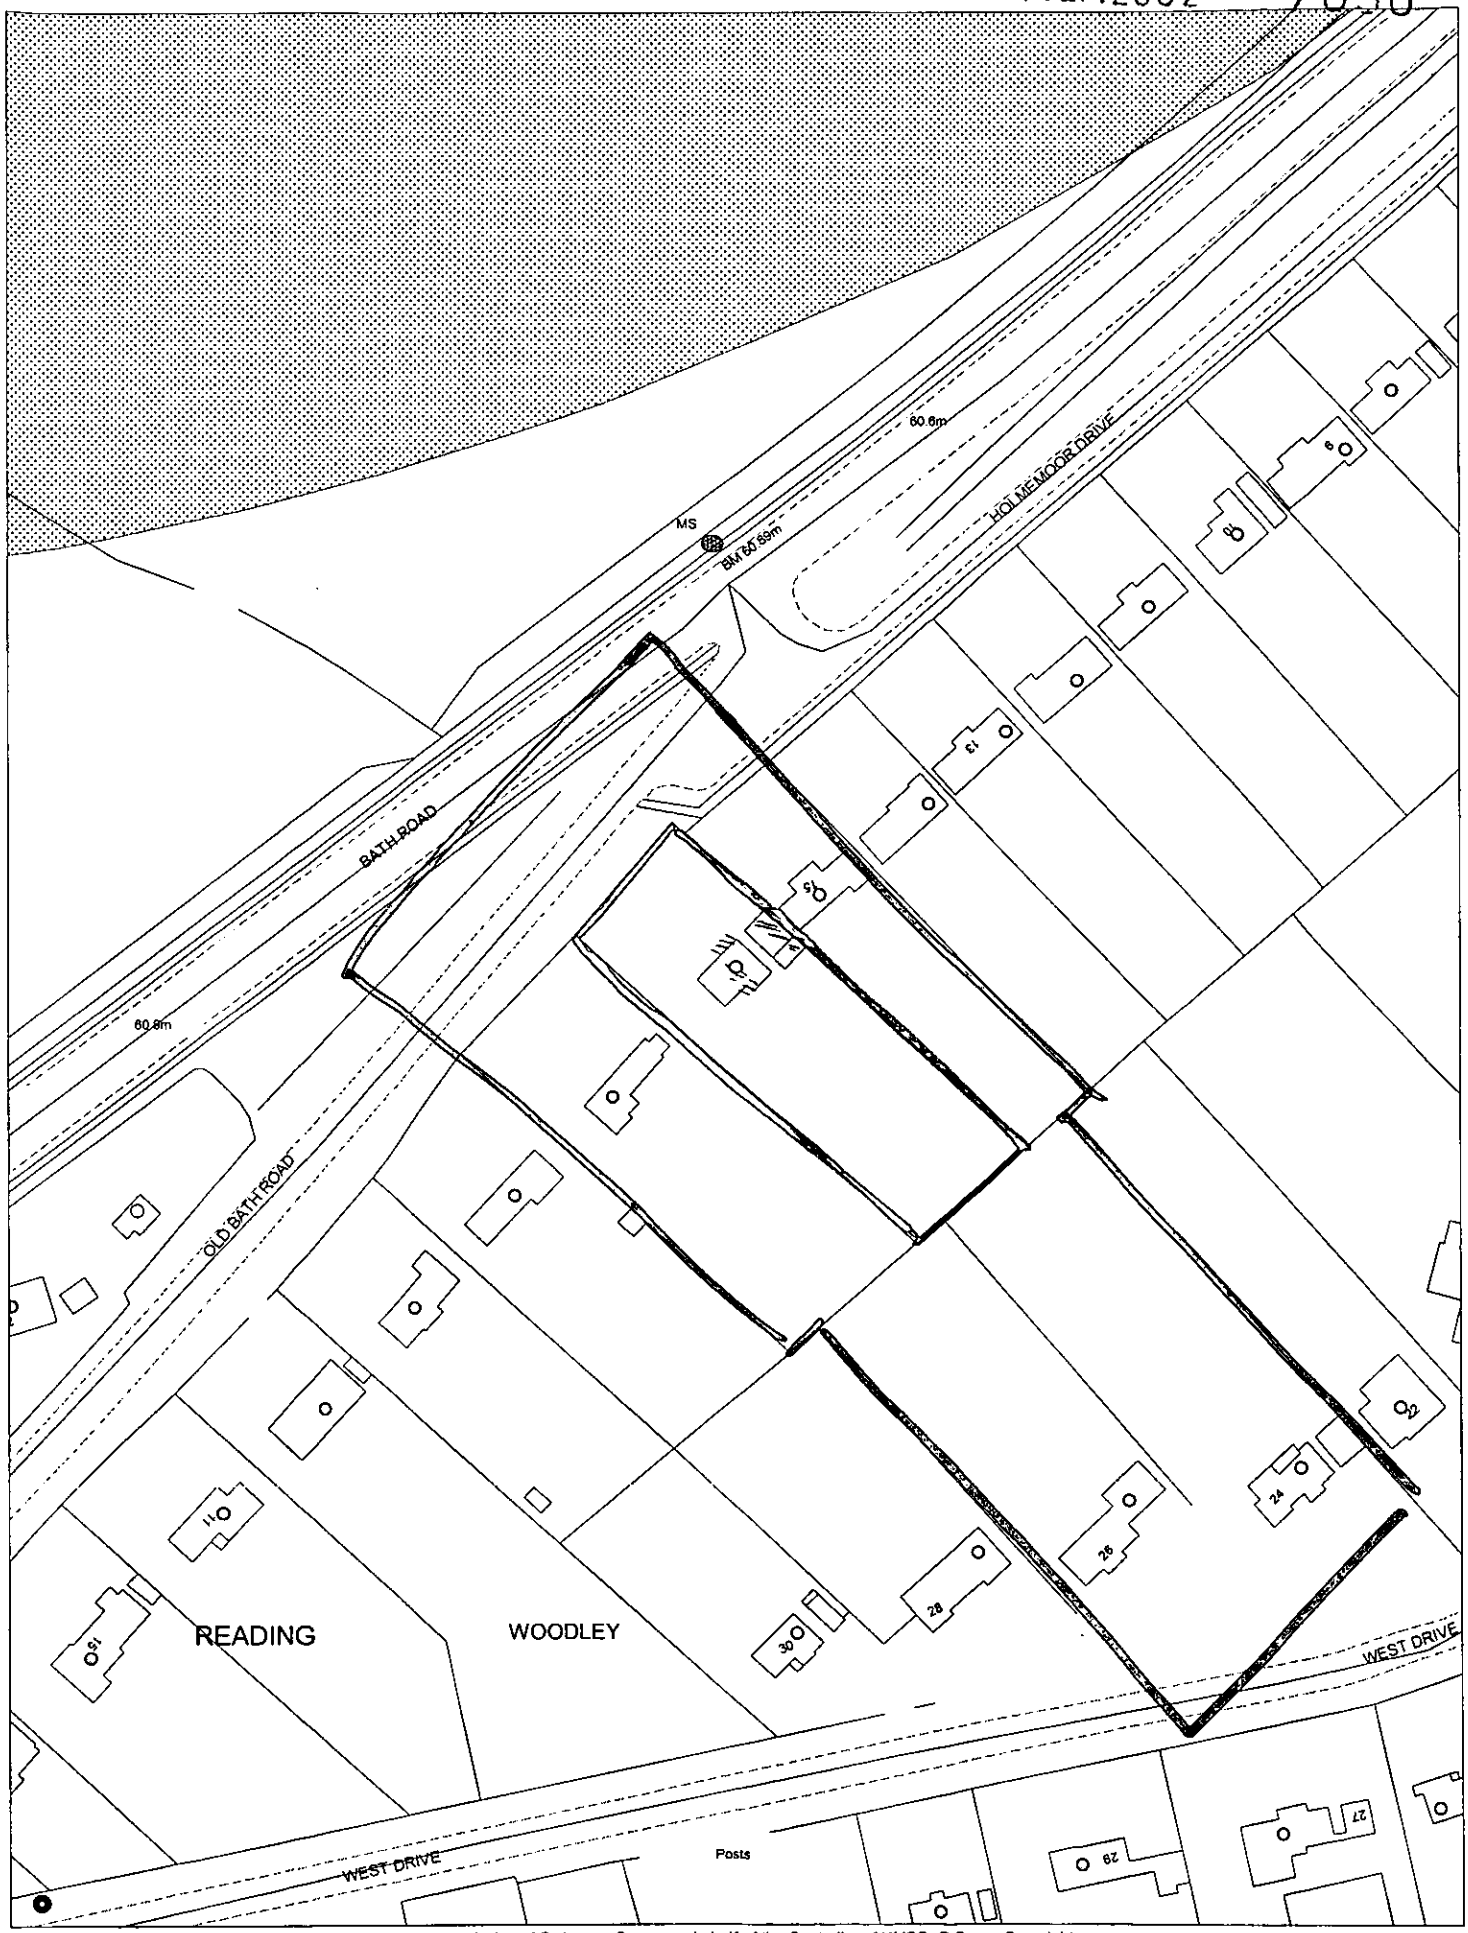


This map is based upon Ordnance Survey material with the permission of Ordnance Survey on behalf of the Controller of HMSO. © Crown Copyright.
Unauthorised reproduction infringes Crown Copyright and may lead to prosecution or civil proceedings.Wokingham District Council Licence LA086134

Development Control,Wokingham District Council.
26 September 2002

Scale: 1 : 1250

N
W E
S

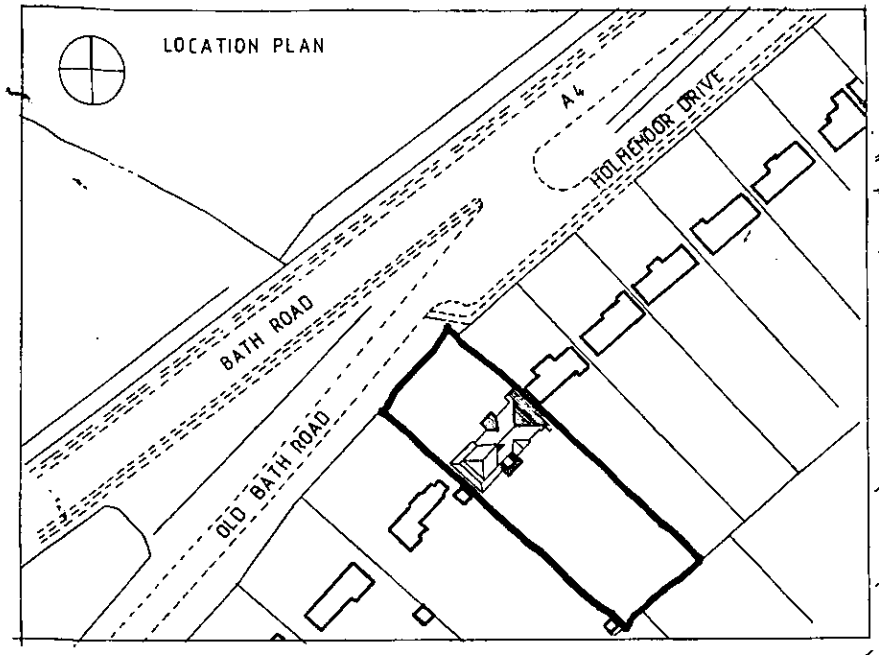

A4

HOLMEMOOR DRIVE

BATH ROAD

OLD BATH ROAD

Inniscarra

Extended Roof with Light wells

Roof above New Entrance Porch & Seating Area

New Dorma window

New Roof with Lantern light

Green Gates

Stanmore

SITE PLAN

24 SEP 2002

1630

No. 1 Waverley House

Project	STANMORE OLD BATH ROAD SONNING
Client	MR & MRS WOODFORD
Drawing	LOCATION PLAN & SITE PLAN
Scale	1:1250 1:500
Date	SEPT 02
Drawn by	LB
	1670/11

BIRDHURST THE STUDIO 101 LONDON ROAD READING BERKSHIRE
CHARTERED ARCHITECTS
ANDREWS KALIK ASSOCIATES