

Proposed Cross section

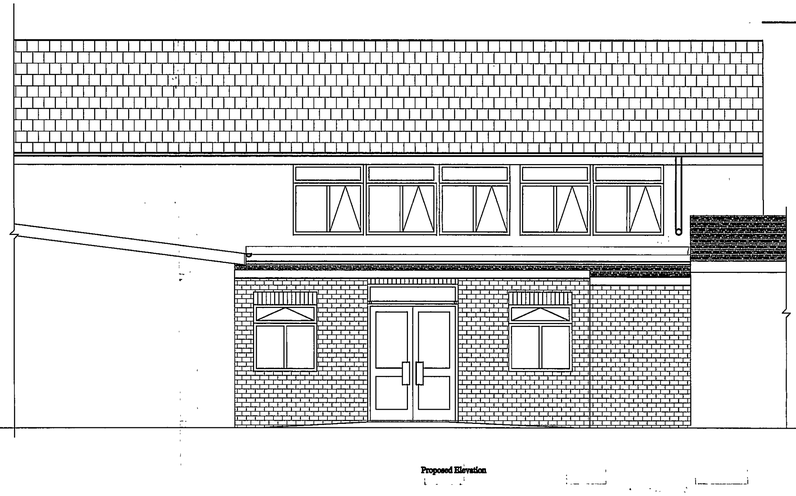

Proposed Elevation

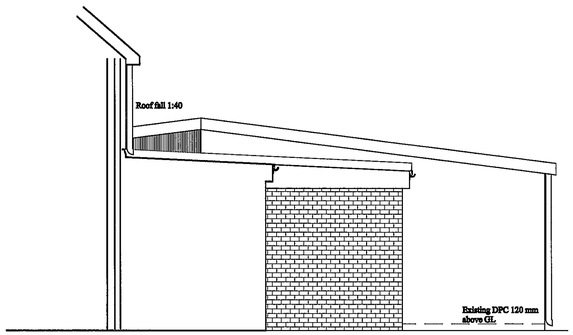

Proposed elevation

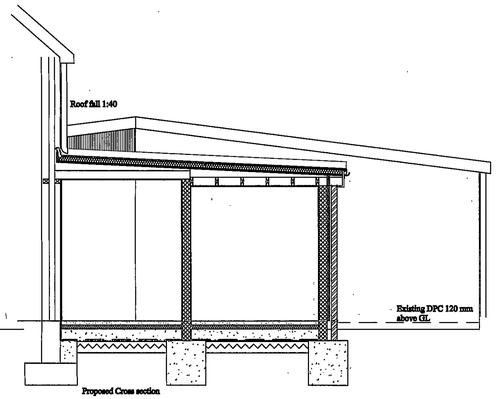

Proposed Cross section

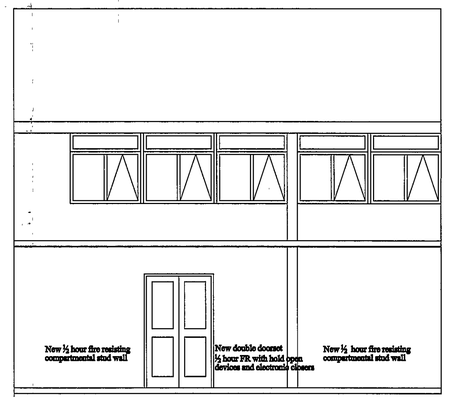

Proposed Internal Elevation

26.SEP.2002 7870

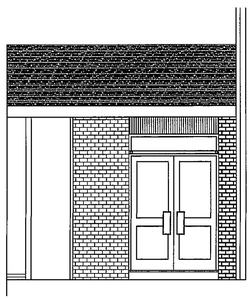



Rev.	Date

Client
Wokingham District Council

Address
Polehampton Junior School
Twyford, Berks RG10 9AX

Drawing
Refurbishment
Existing & Proposed Elevations

APPROVED

CORNERSTONE DESIGN
Chartered Surveyors
Summit Chambers
Castle Hill Terrace
Maidenhead
Berkshire SL6 4JP
Telephone: 01628 783518
Fax: 01628 773408

Scale	drawn	Date
1:50	DKB	August 2002

Job No	Drwg	Rev.
WDC.1050	300	A

APPROVED

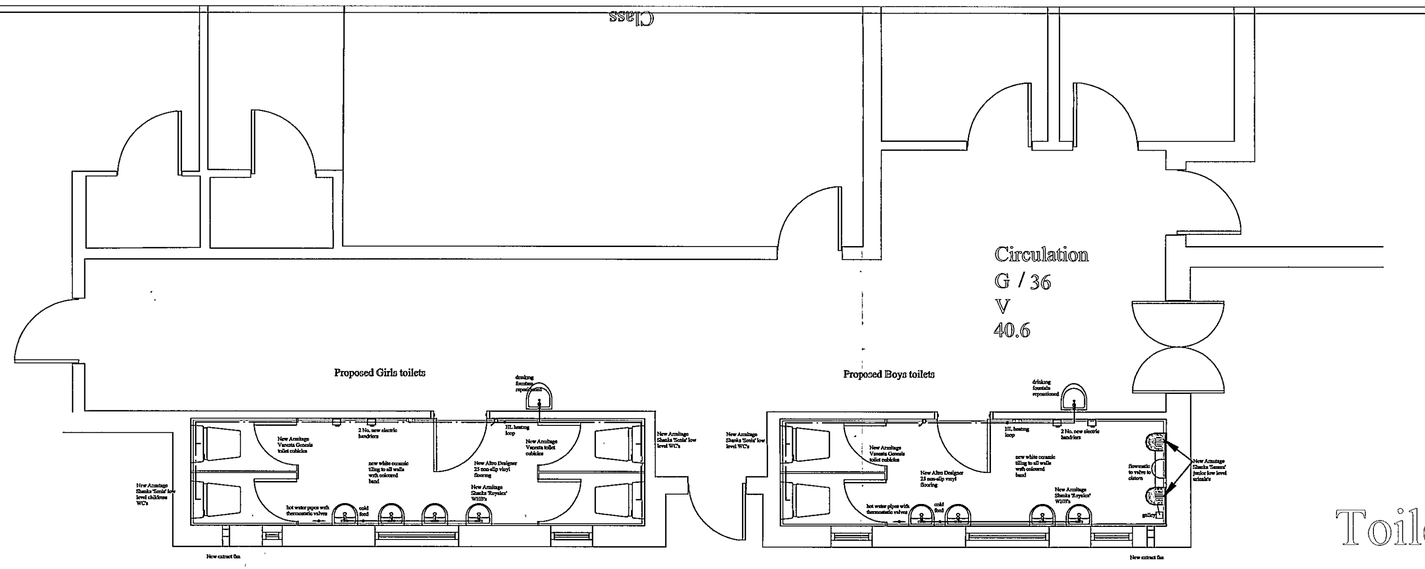

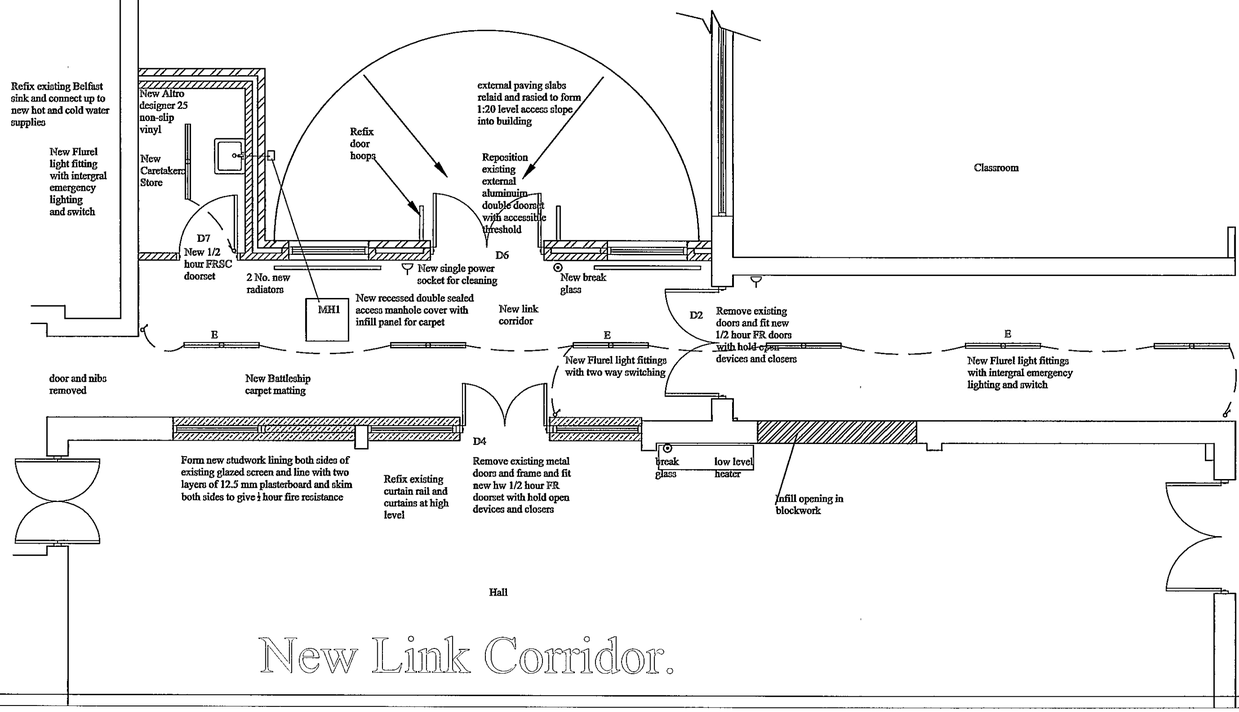

New Link Corridor.

Rev.	Date

Client
Wokingham District Council

Address
Polehampton Junior School
Twyford, Berks RG10 9AX

Drawing
Refurbishment
Proposed Plans

CORNERSTONE DESIGN
Chartered Surveyors
Summit Chambers
Castle Hill Terrace
Maidenhead
Berkshire SL6 4JP
Telephone: 01628 783518
Fax: 01628 773403

Scale	drawn	Date
1:50	DKB	August 2002
Job No	Drwg	Rev.
WDC.1050	202	A

26 SEP 2002
7670

4/11/02

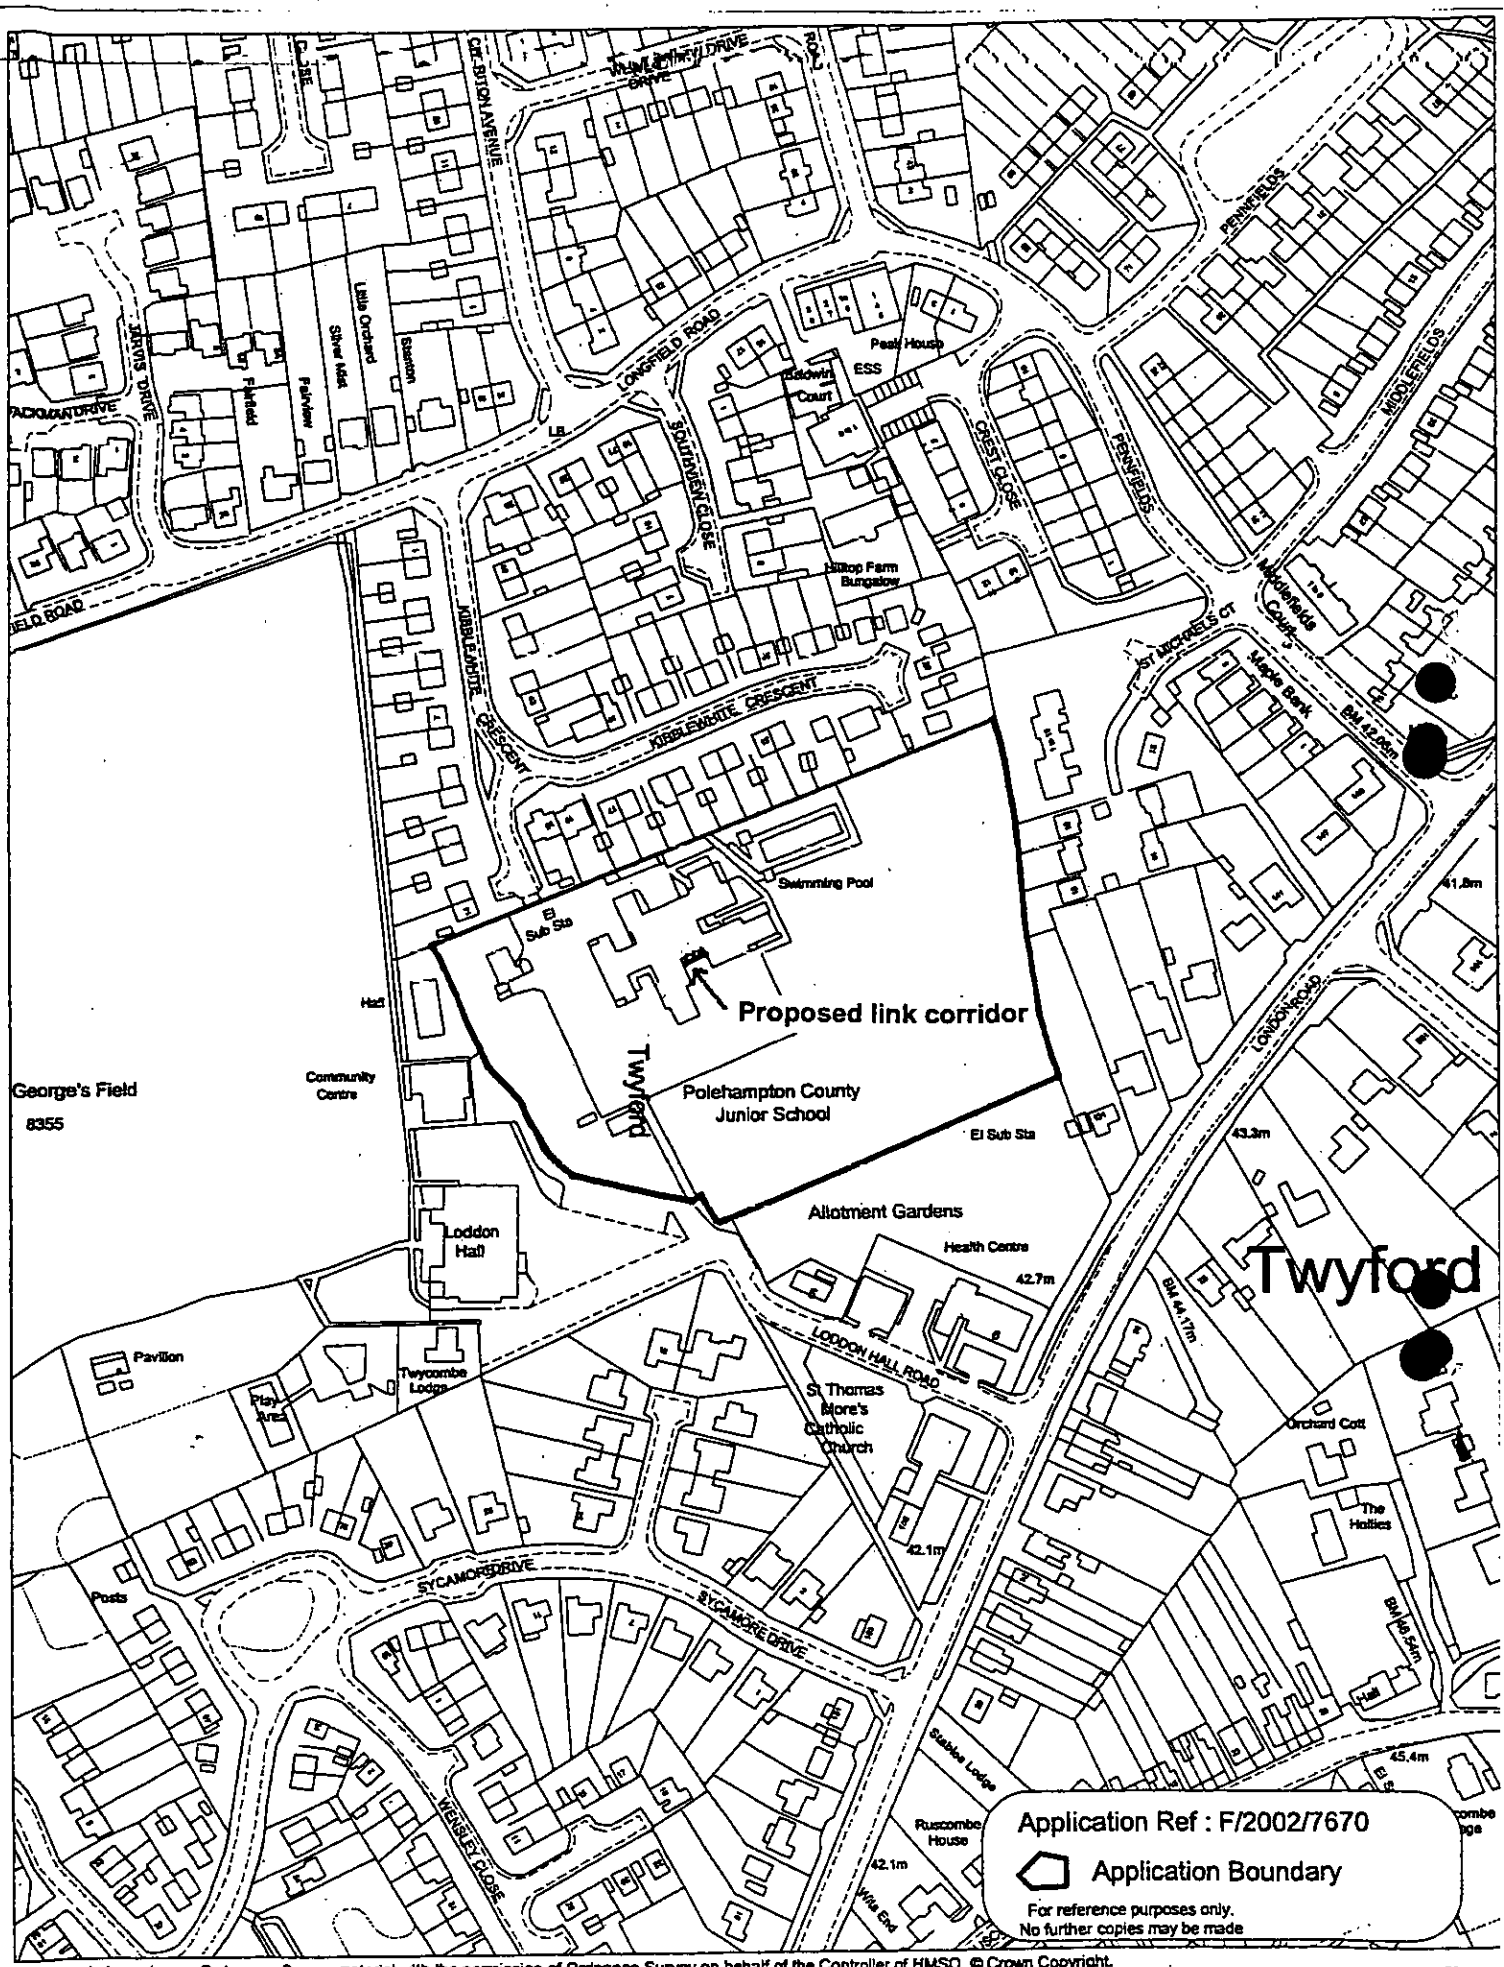

This map is based upon Ordnance Survey material with the permission of Ordnance Survey on behalf of the Controller of HMSO. © Crown Copyright.
Unauthorised reproduction infringes Crown Copyright and may lead to prosecution or civil proceedings.Wokingham District Council Licence LA086134

Development Control,Wokingham District Council.

13 November 2002

Scale: 1 : 2500

N W E S

ADDITIONAL PLAN

7670

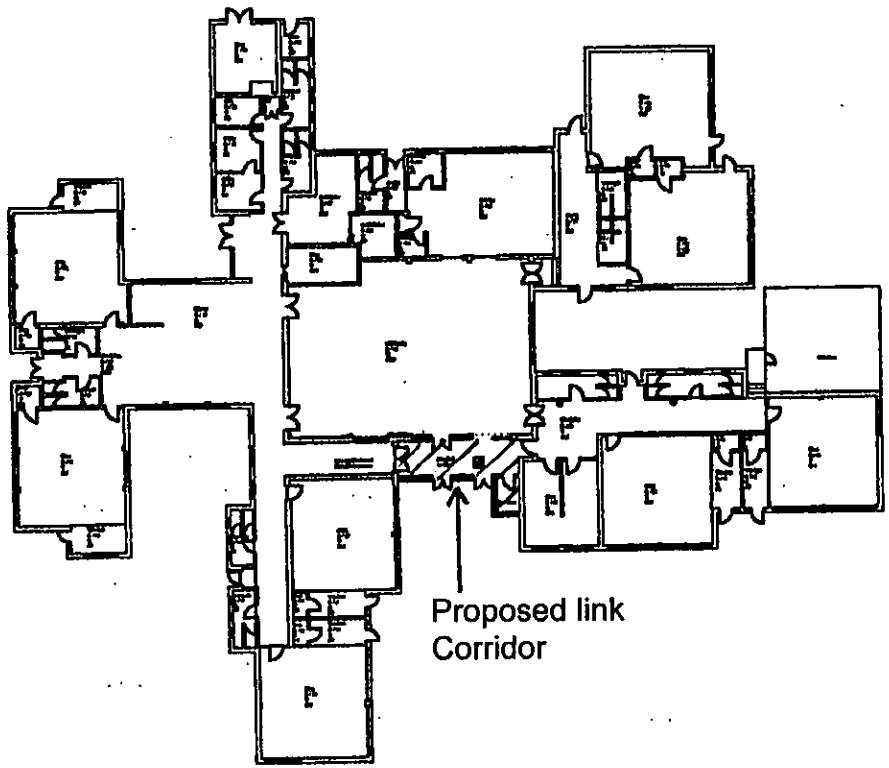

Client
Wokingham District Council

Address
Polehampton Junior School
Twyford, Berks RG10 9AX

Drawing
Refurbishment
Block Plan

CORNERSTONE DESIGN
Chartered Surveyors

Scale	Drawn	Date
1:500	DRB	Sept 2002

Job No	Drwg	Rev.
WDC.1050	204	

15 OCT 2002
ADD:
FILE:

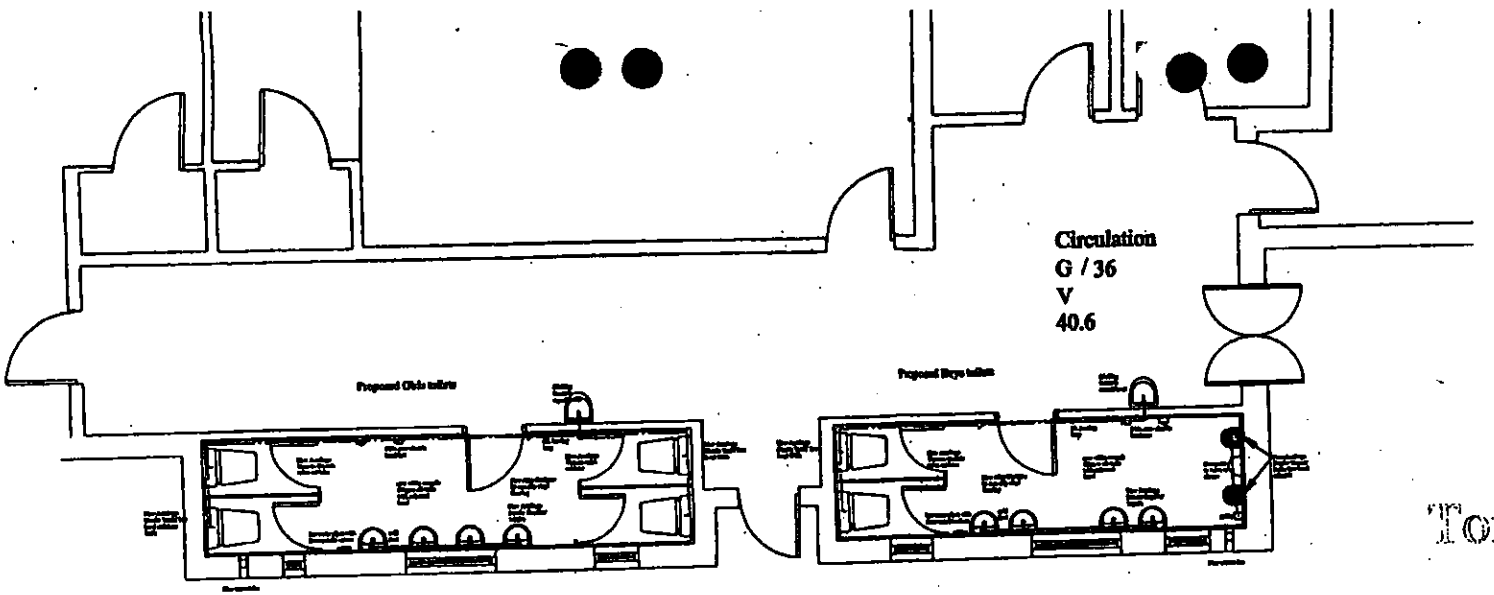

Toilet alterations

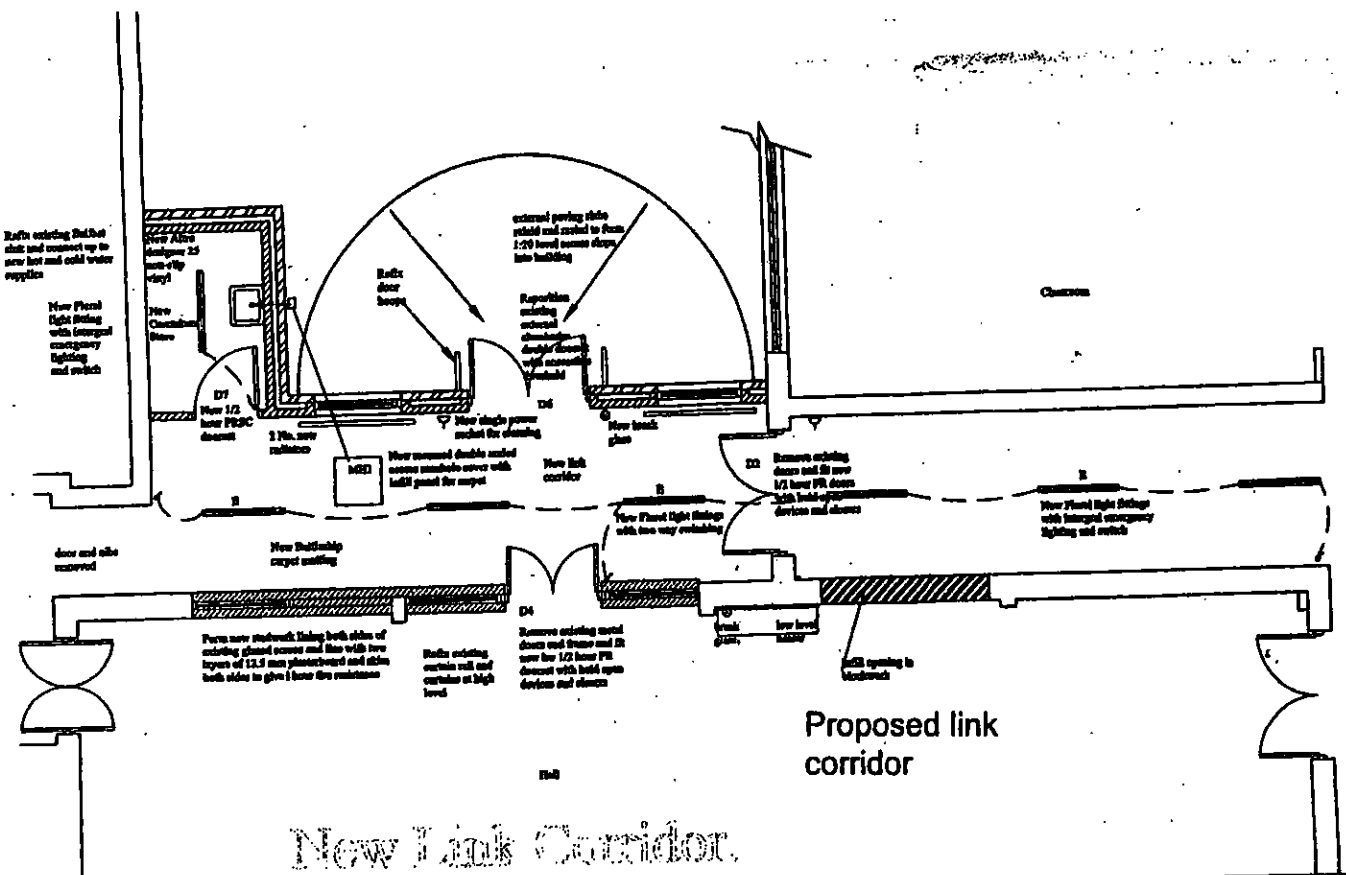

New Link Corridor.

Rev. | Date

Client
Wokingham District Counc

Address
Polehampton Junior School
Twyford, Berks RG10 9AX

Drawing
Refurbishment
Proposed Plans

Chartered Surveyors

Scale 1:50 | Drawn DKB | Date August

Job No. WDC.1050 | Drwg 202

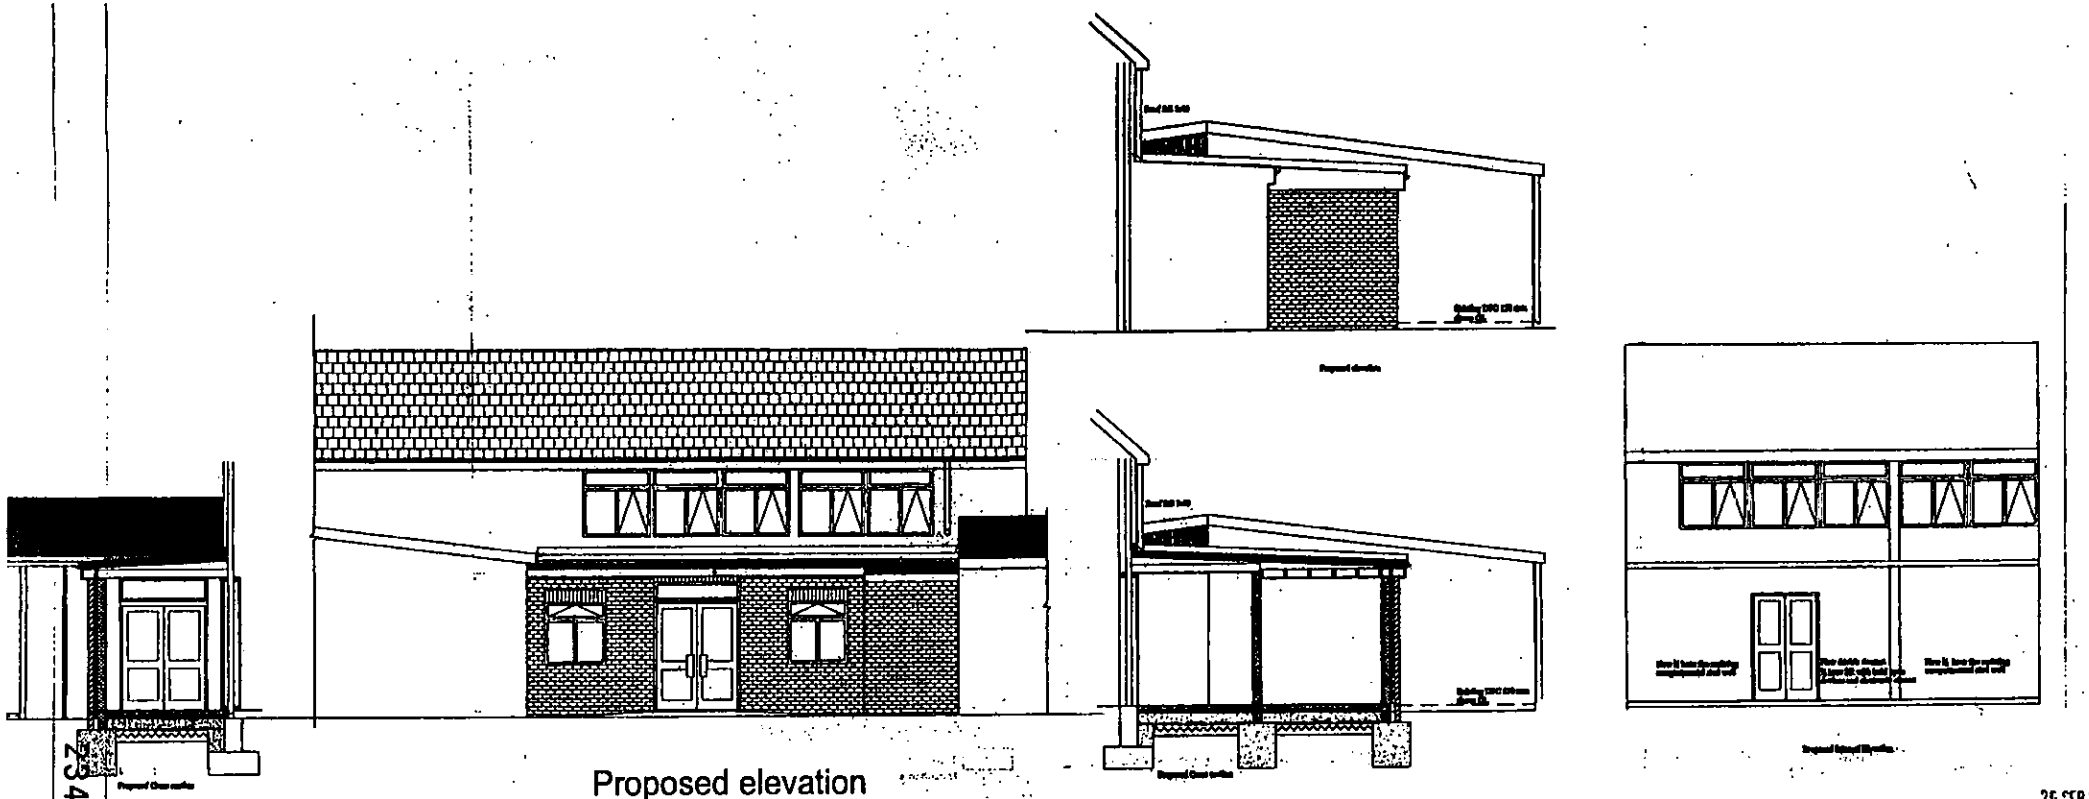

Proposed elevation

26 SEP 2002



Existing elevation

Rev. | Date

Client
Wokingham District Council

Address
Polehampton Junior School
Twyford, Berks RG10 9AX

Drawing
Refurbishment
Existing & Proposed Elevations

CORNERSTONE DESIGN
Chartered Surveyors

Scale 1:50 | Drawn DKB | Date August 2002

Site Plan : W.D.C. 1050 / 1100

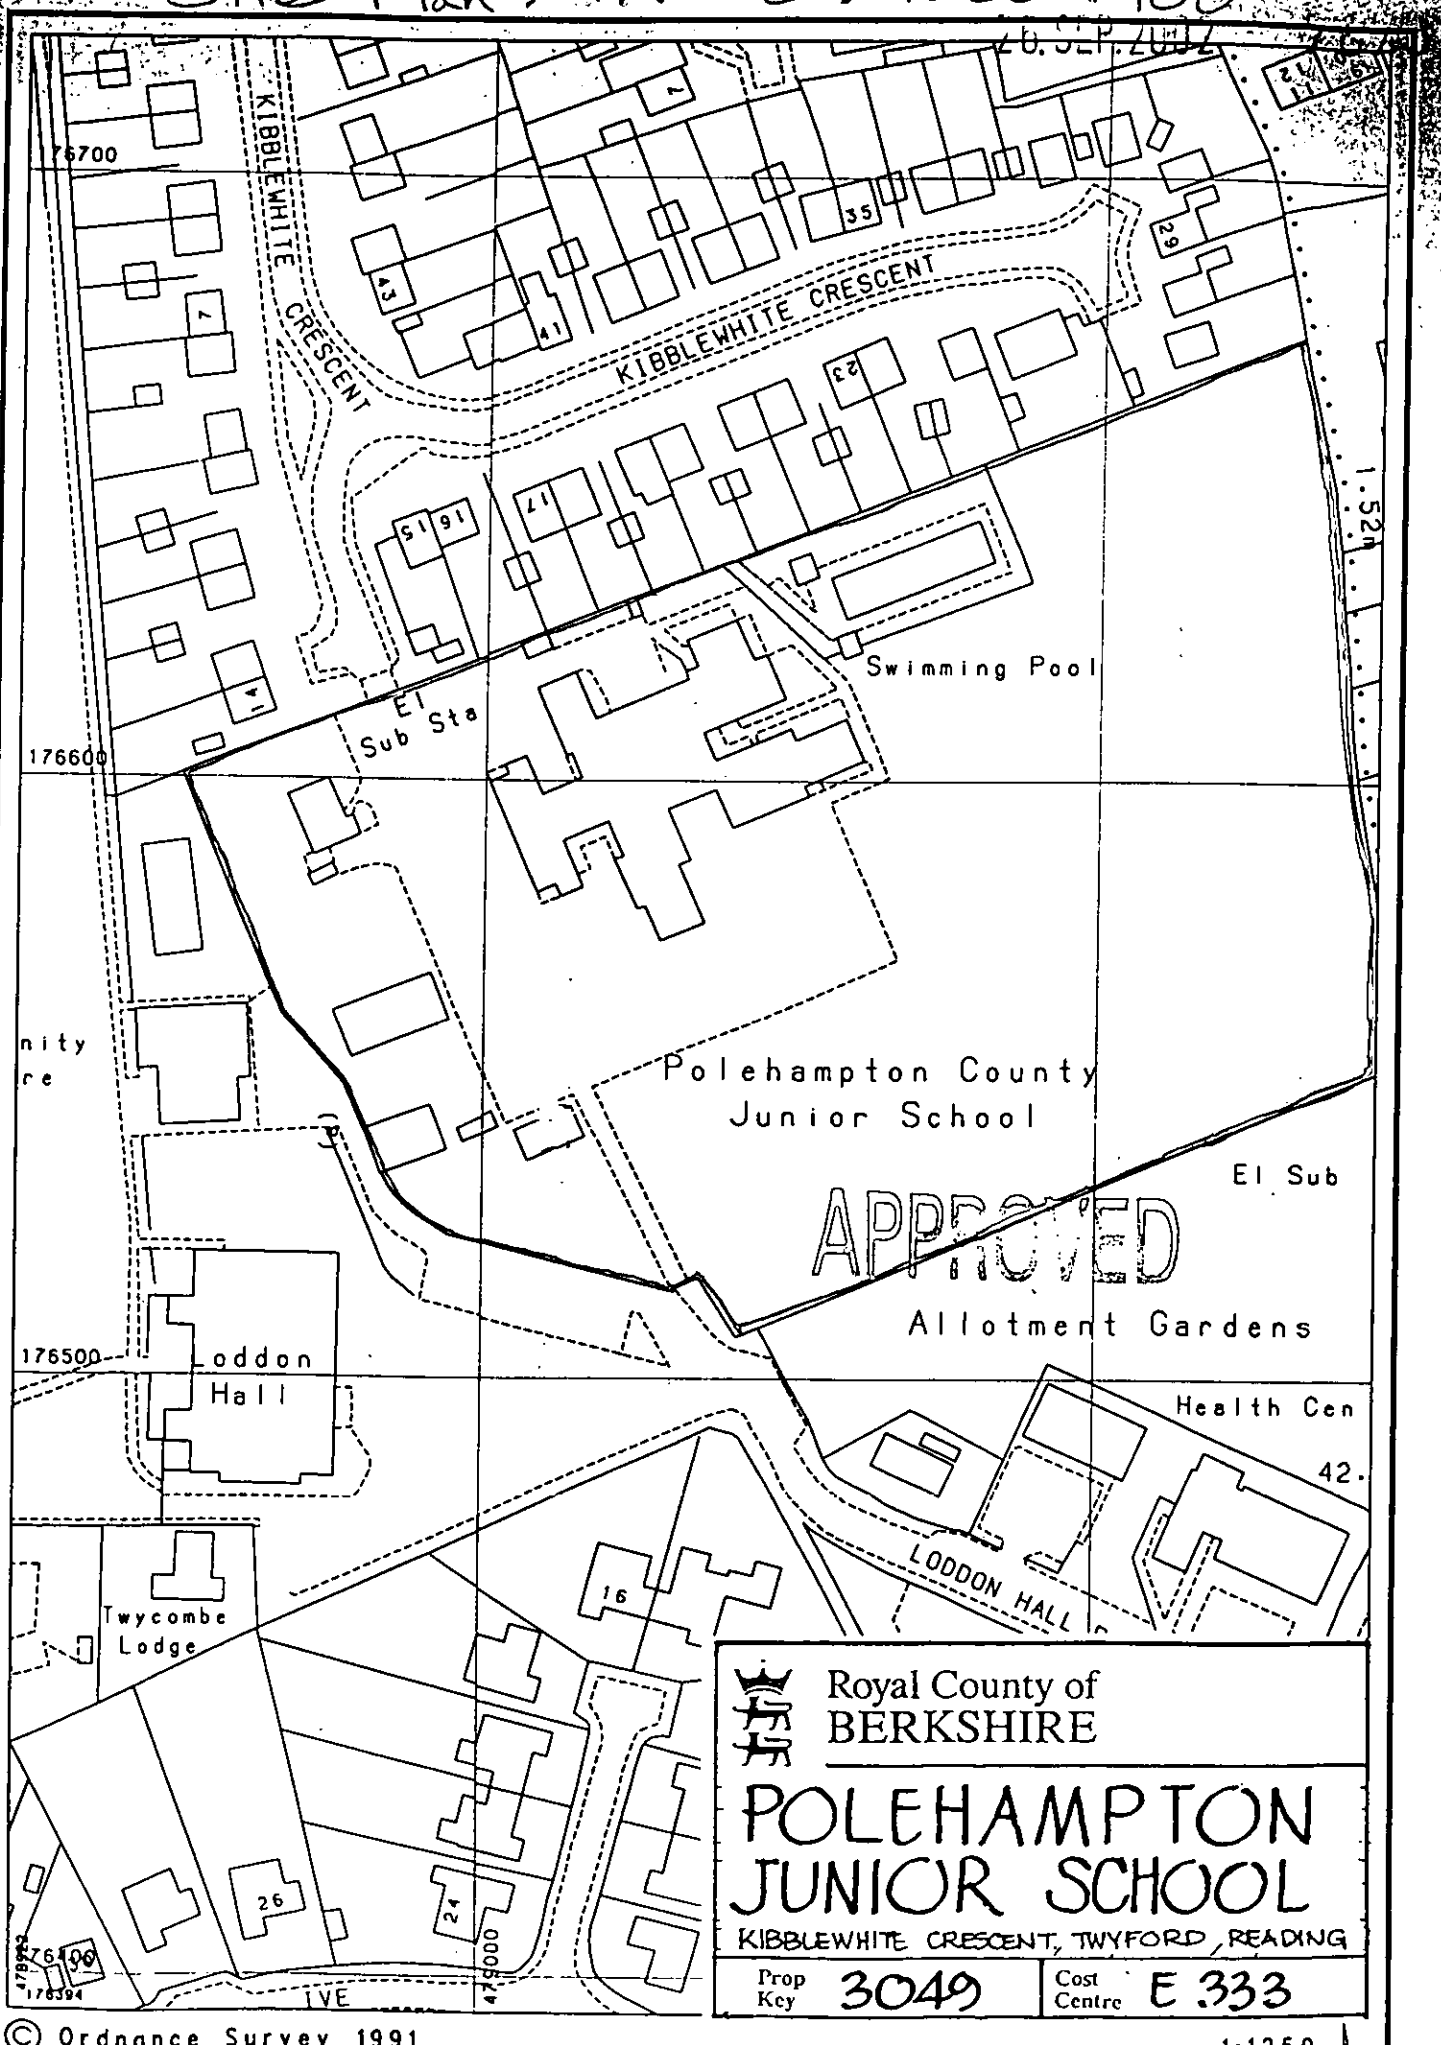

Royal County of BERKSHIRE

POLEHAMPTON JUNIOR SCHOOL

KIBBLEWHITE CRESCENT, TWYFORD, READING

Prop Key	3049	Cost Centre	E 333

© Ordnance Survey 1991

1:1250

ADDITIONAL PLAN

APPROVED

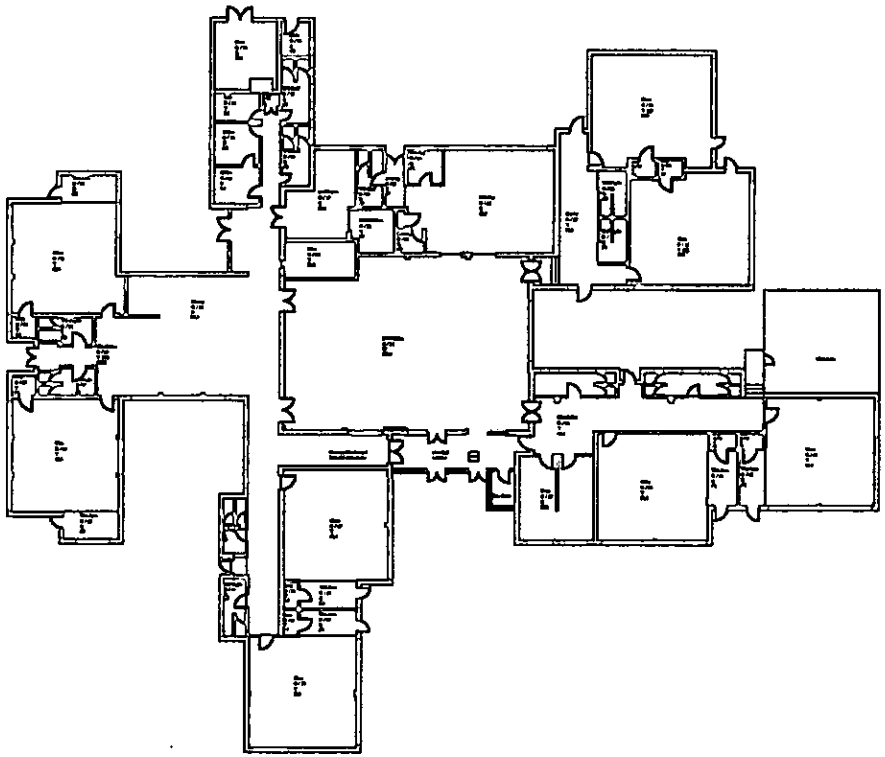

Rev.	Date

Client
Wokingham District Council

Address
Polehampton Junior School
Twyford, Berks RG10 9AX

Drawing
Refurbishment
Block Plan

CORNERSTONE DESIGN
Chartered Surveyors

Scale	Drawn	Date
1:500	[illegible]	[illegible]

Job No.	Drwg	Rev.
WDC.1050	204	

26 SEP 2002 7670

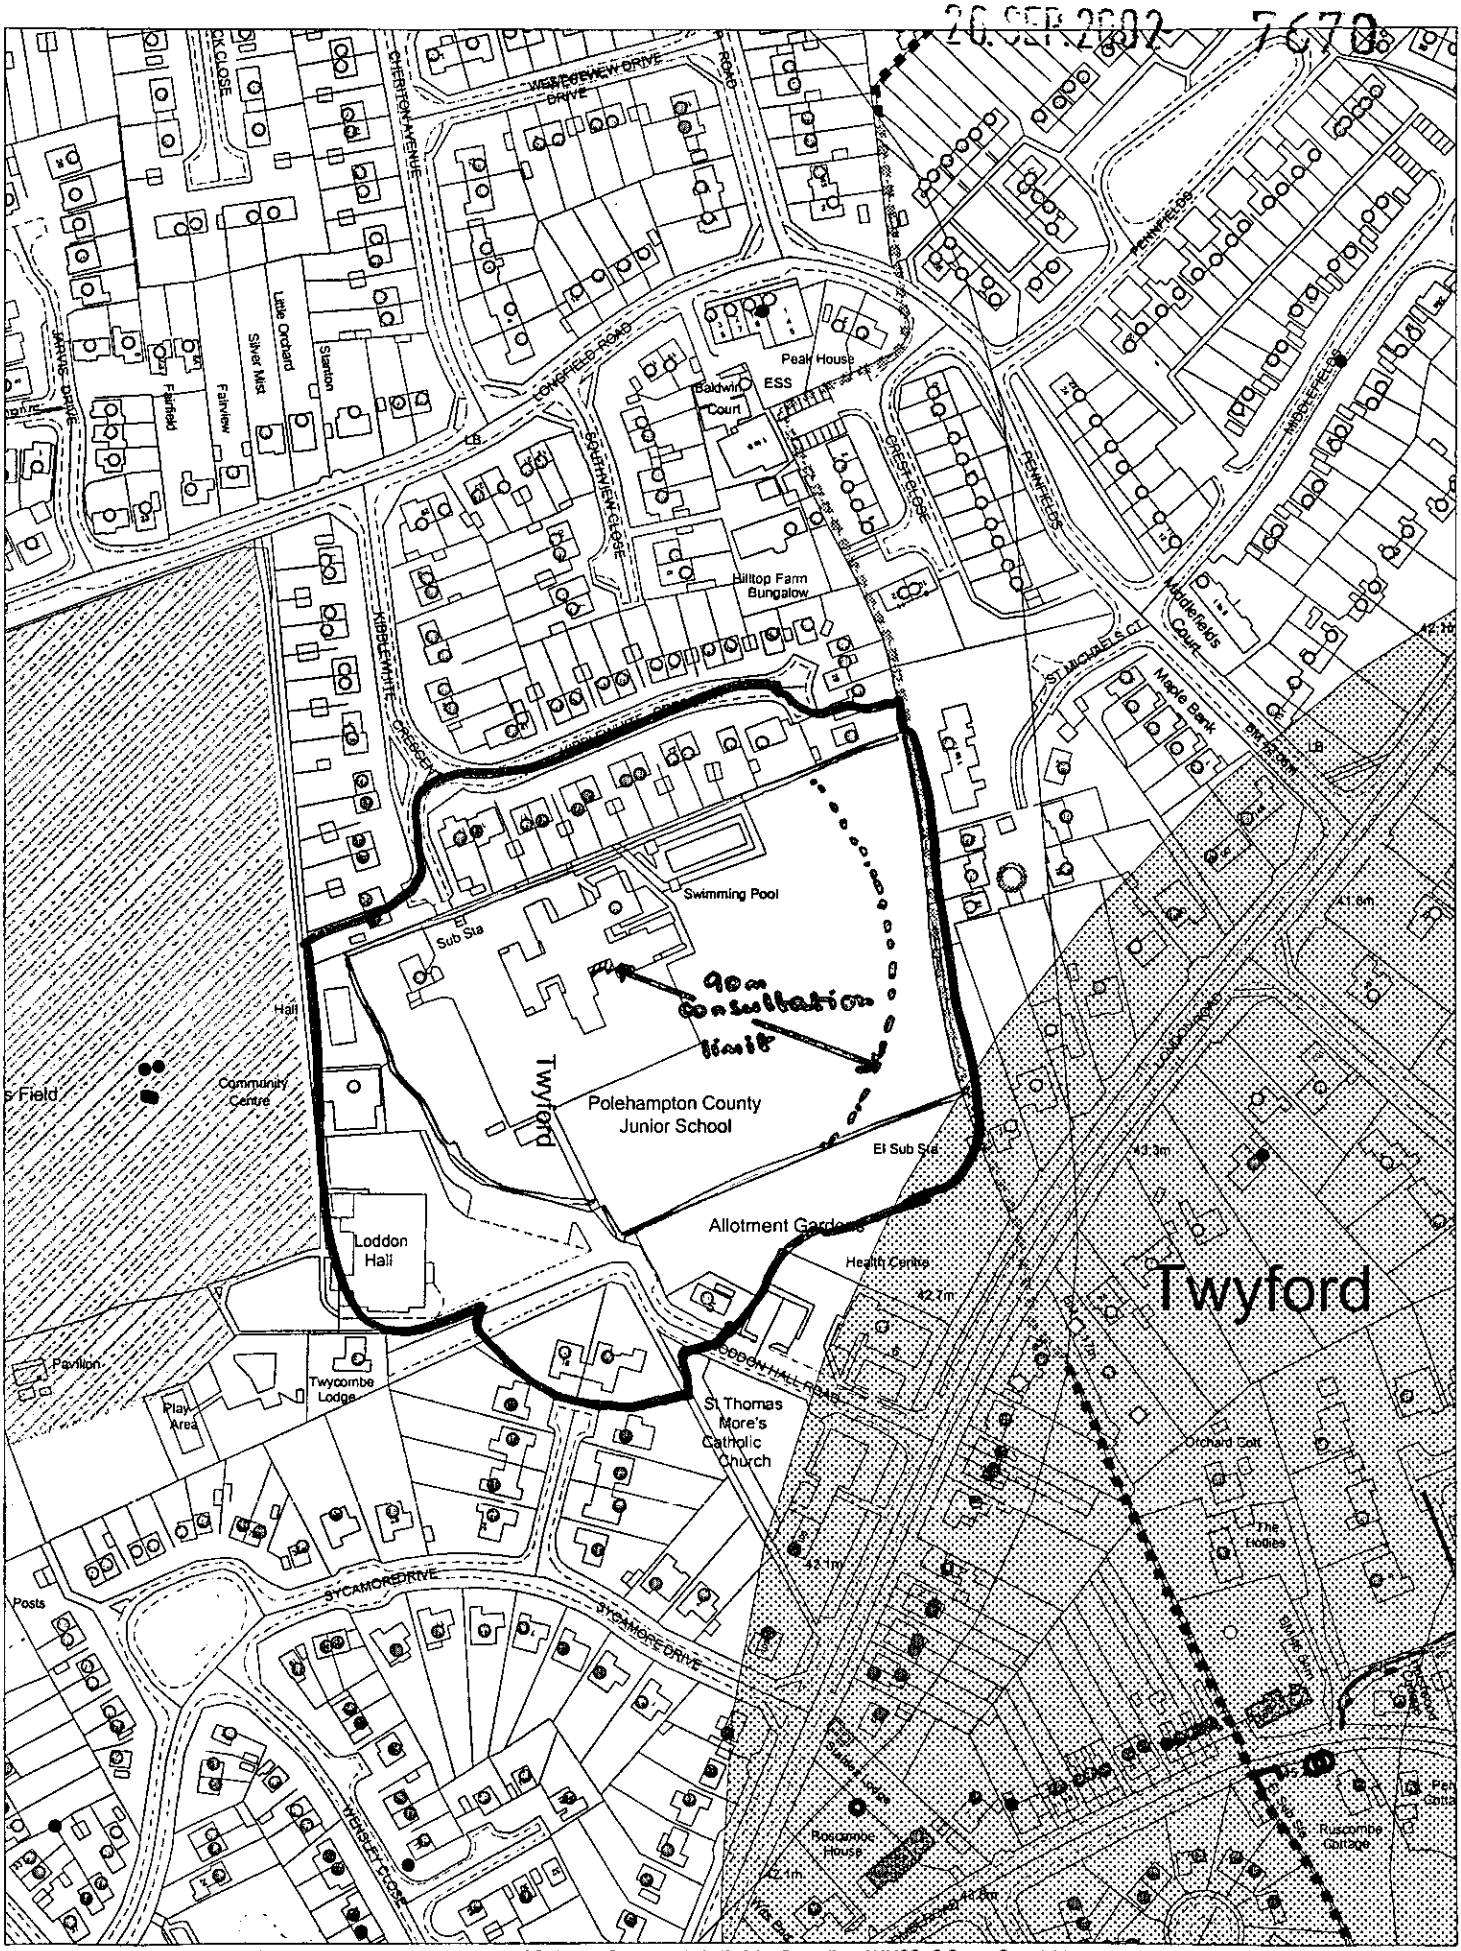

This map is based upon Ordnance Survey material with the permission of Ordnance Survey on behalf of the Controller of HMSO. © Crown Copyright. Unauthorised reproduction infringes Crown Copyright and may lead to prosecution or civil proceedings. Wokingham District Council Licence LA086134

Development Control, Wokingham District Council.
30 September 2002

Scale: 1 : 2500