



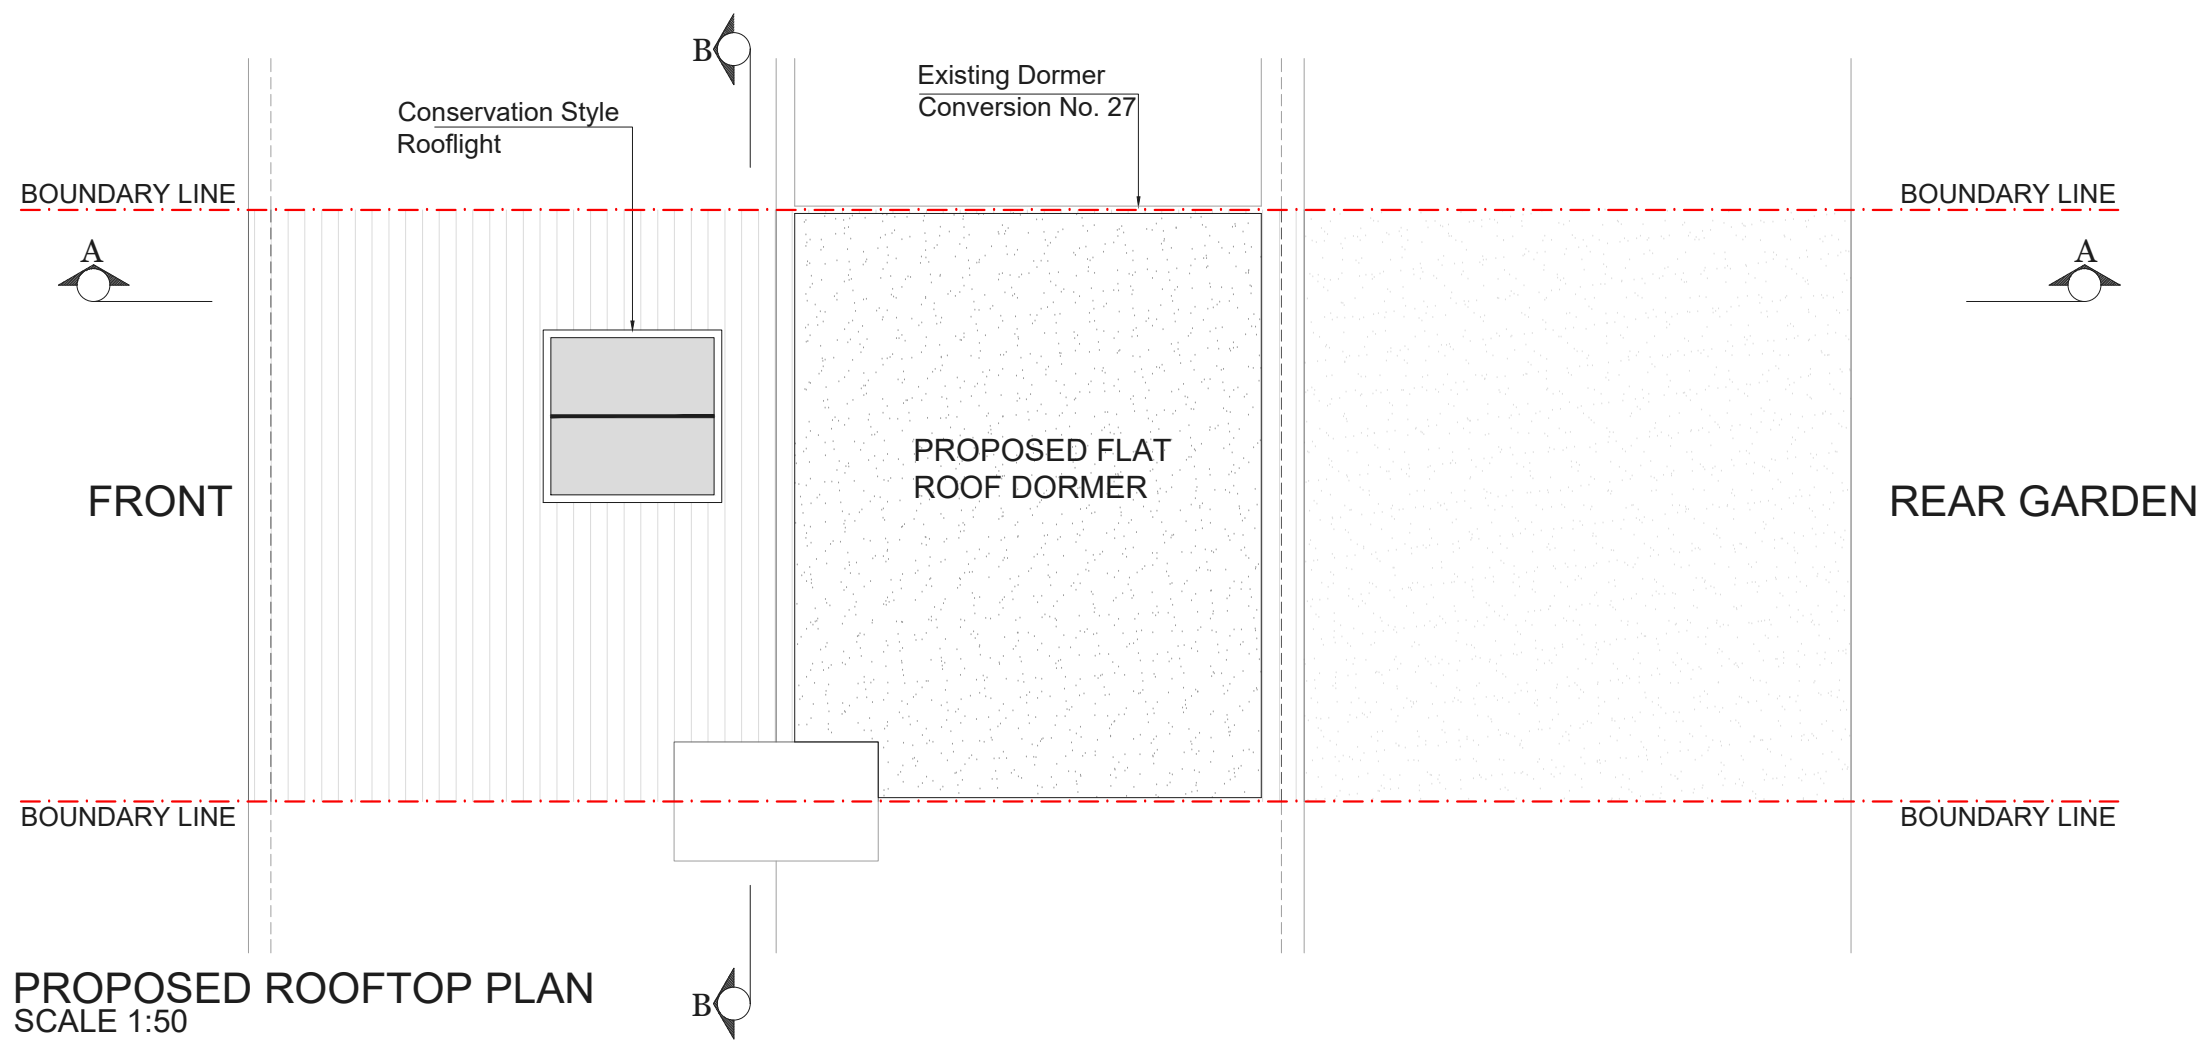

PROPOSED ROOFTOP PLAN
SCALE 1:50

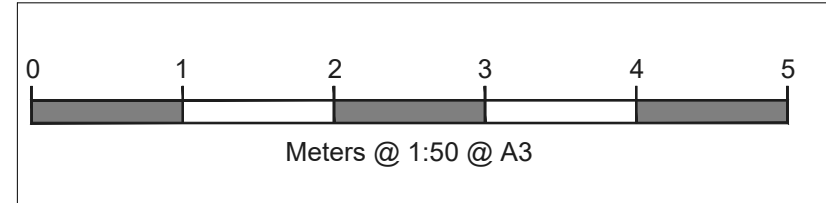

NOTES

REV	DATE	NOTES

LP REF. NO.
LP 4273

CLIENT
MR BARNETT

PROJECT
25 LANGBOROUGH ROAD, WOKINGHAM, RG40 2BU

DRAWING TITLE
PROPOSED ROOFTOP PLAN

SCALE
1:50@A3

DATE
27-11-25

DRAWN
M-AH

DRAWING NO. PP-09	REV. R-1
-----------------------------	--------------------

N

LOFTPLAN

LOFTPLAN DESIGNS LIMITED
1 Saturn House, Calleva Park
Aldermaston, Reading RG7 8HA
Telephone: (01256) 881041
Email: customerservices@loftplan.co.uk
www.loftplan.co.uk