



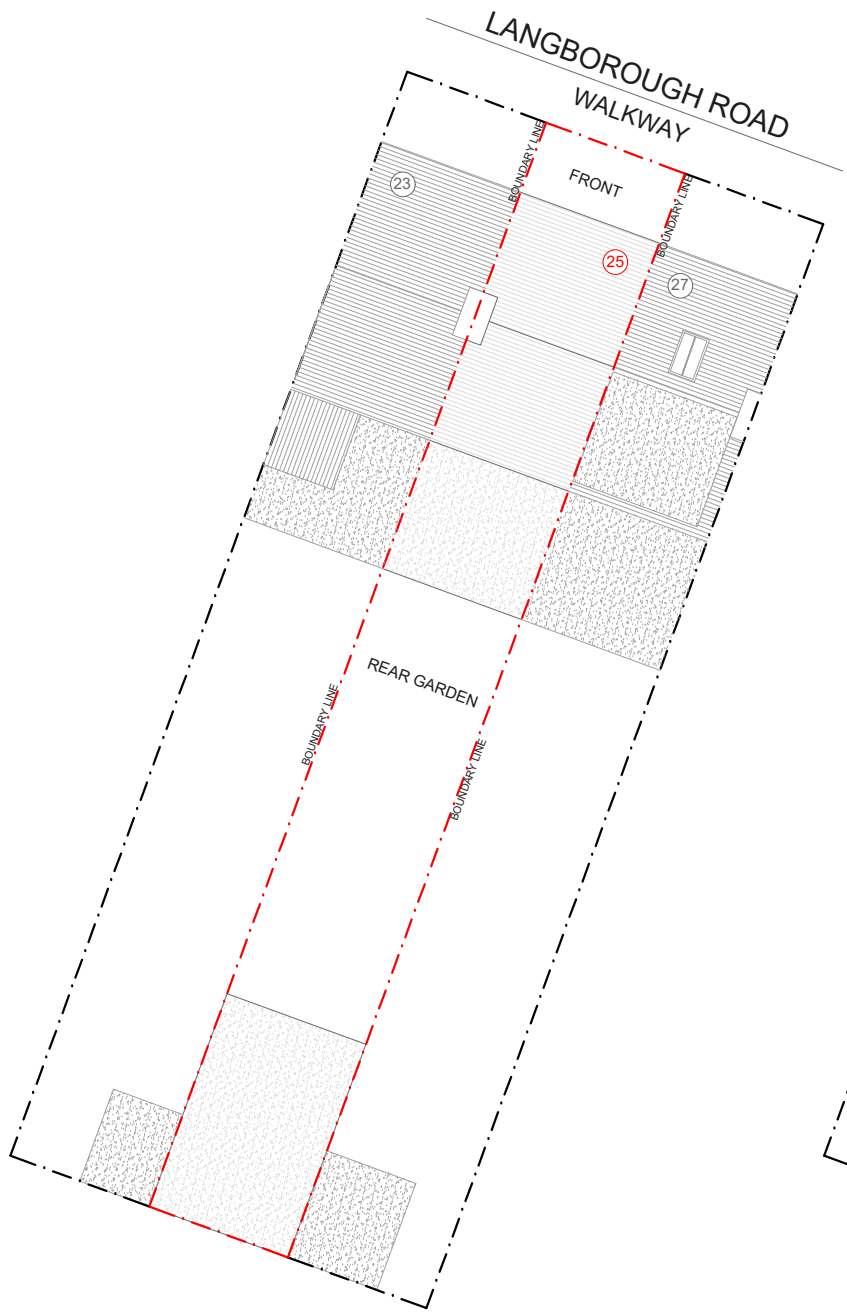

EXISTING SITE-BLOCK PLAN
SCALE 1:200

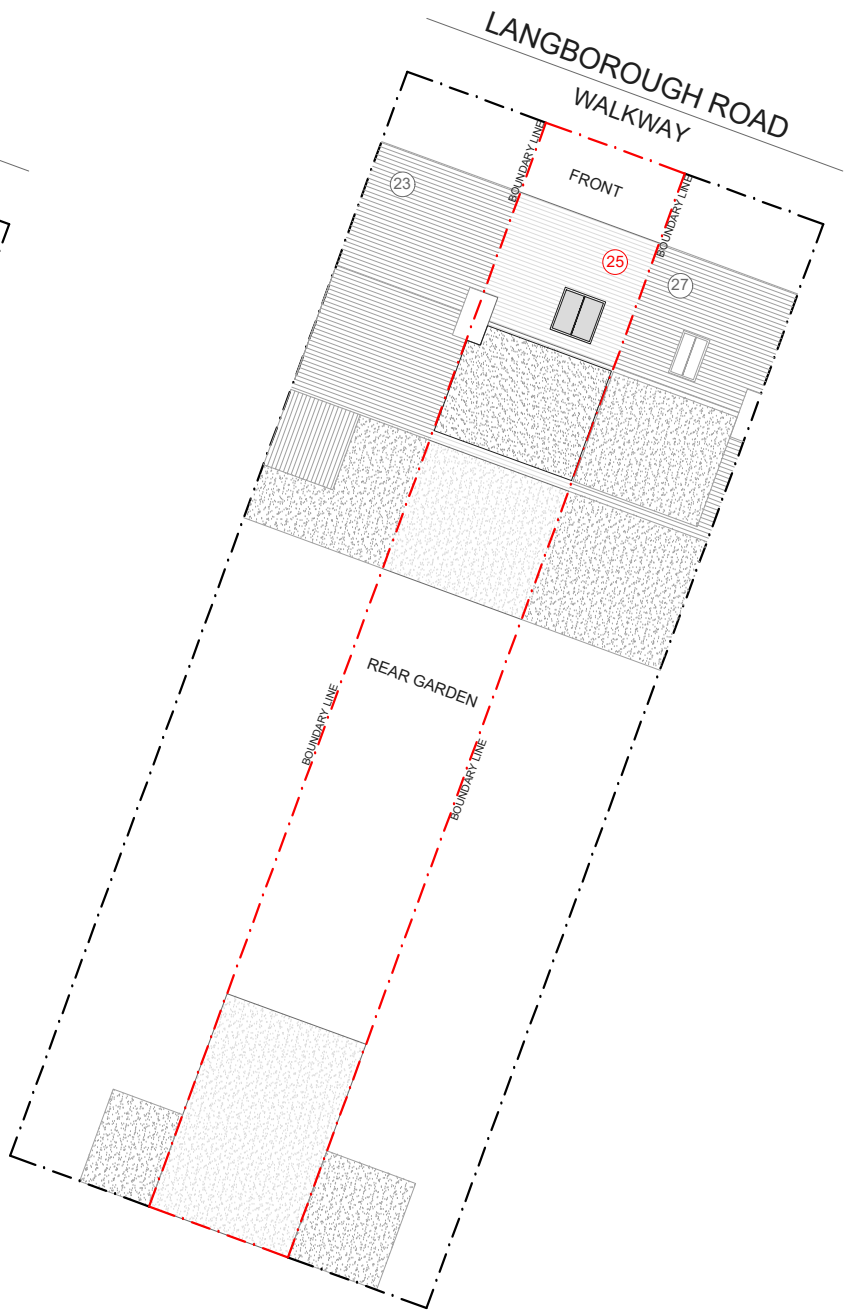

PROPOSED SITE-BLOCK PLAN
SCALE 1:200



NOTES

REV	DATE	NOTES
-----	------	-------

LP REF. NO.
LP 4273

CLIENT
MR BARNETT


PROJECT
25 LANGBOROUGH ROAD, WOKINGHAM, RG40 2BU

DRAWING TITLE
EXISTING AND PROPOSED SITE-BLOCK PLAN

SCALE
1:200@A3

DATE	DRAWN
27-11-25	M-AH

DRAWING NO.	REV.
PP-11	R-1

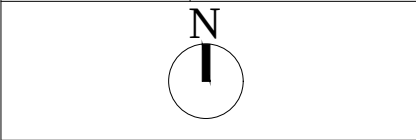

LOFTPLAN DESIGNS LIMITED
1 Saturn House, Calleva Park
Aldermaston, Reading RG7 8HA
Telephone: (01256) 881041
Email: customerservices@loftplan.co.uk
www.loftplan.co.uk