





There is no off street parking available for existing property.
The application is not for any increase in number of bedrooms.

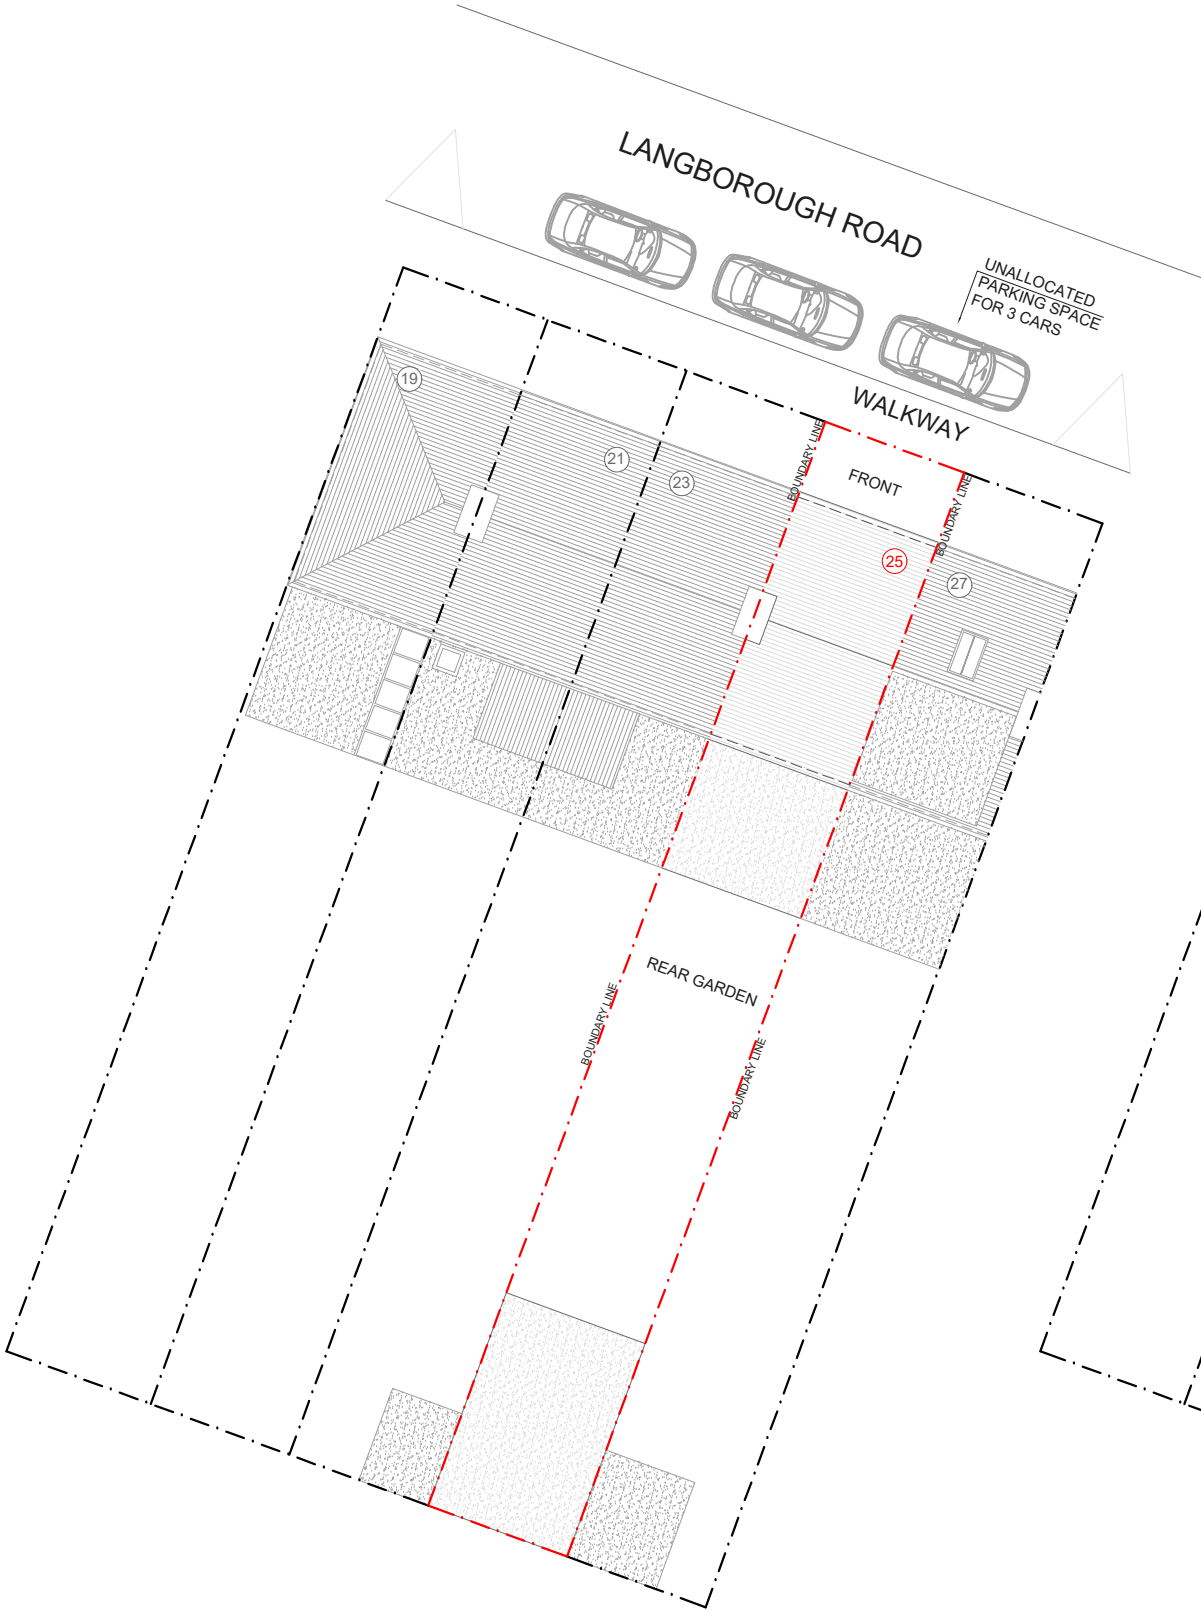

EXISTING PARKING PROVISION PLAN
SCALE 1:200

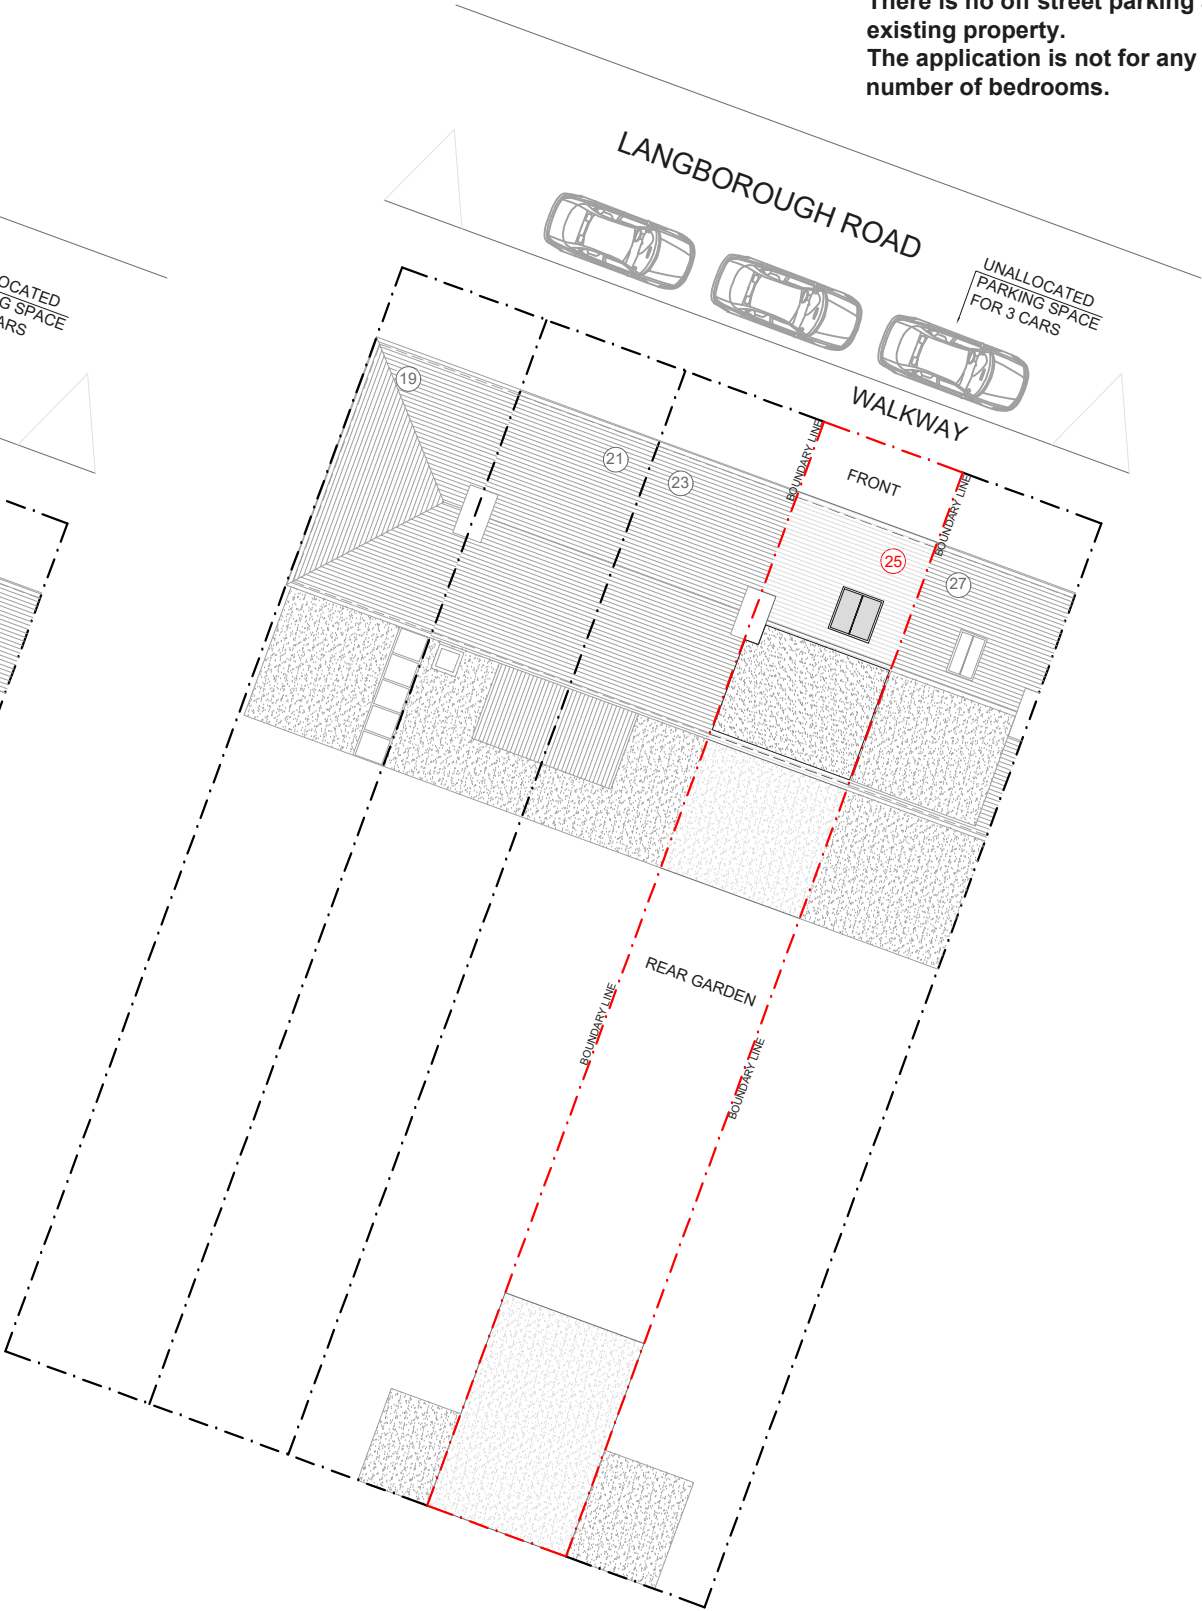

PROPOSED PARKING PROVISION PLAN
SCALE 1:200

NOTES		
REV	DATE	NOTES
LP REF. NO.		
LP 4273		
CLIENT		
MR BARNETT		
PROJECT		
25 LANGBOROUGH ROAD, WOKINGHAM, RG40 2BU		
DRAWING TITLE		
EXISTING AND PROPOSED PARKING PROVISION PLAN		
SCALE		
1:200@A3		
DATE		DRAWN
27-11-25		M-AH
DRAWING NO.	REV.	
PP-12	R-1	
N 		
 LOFTPLAN DESIGNS LIMITED 1 Saturn House, Calleva Park Aldermaston, Reading RG7 8HA Telephone: (01256) 881041 Email: customerservices@loftplan.co.uk www.loftplan.co.uk		