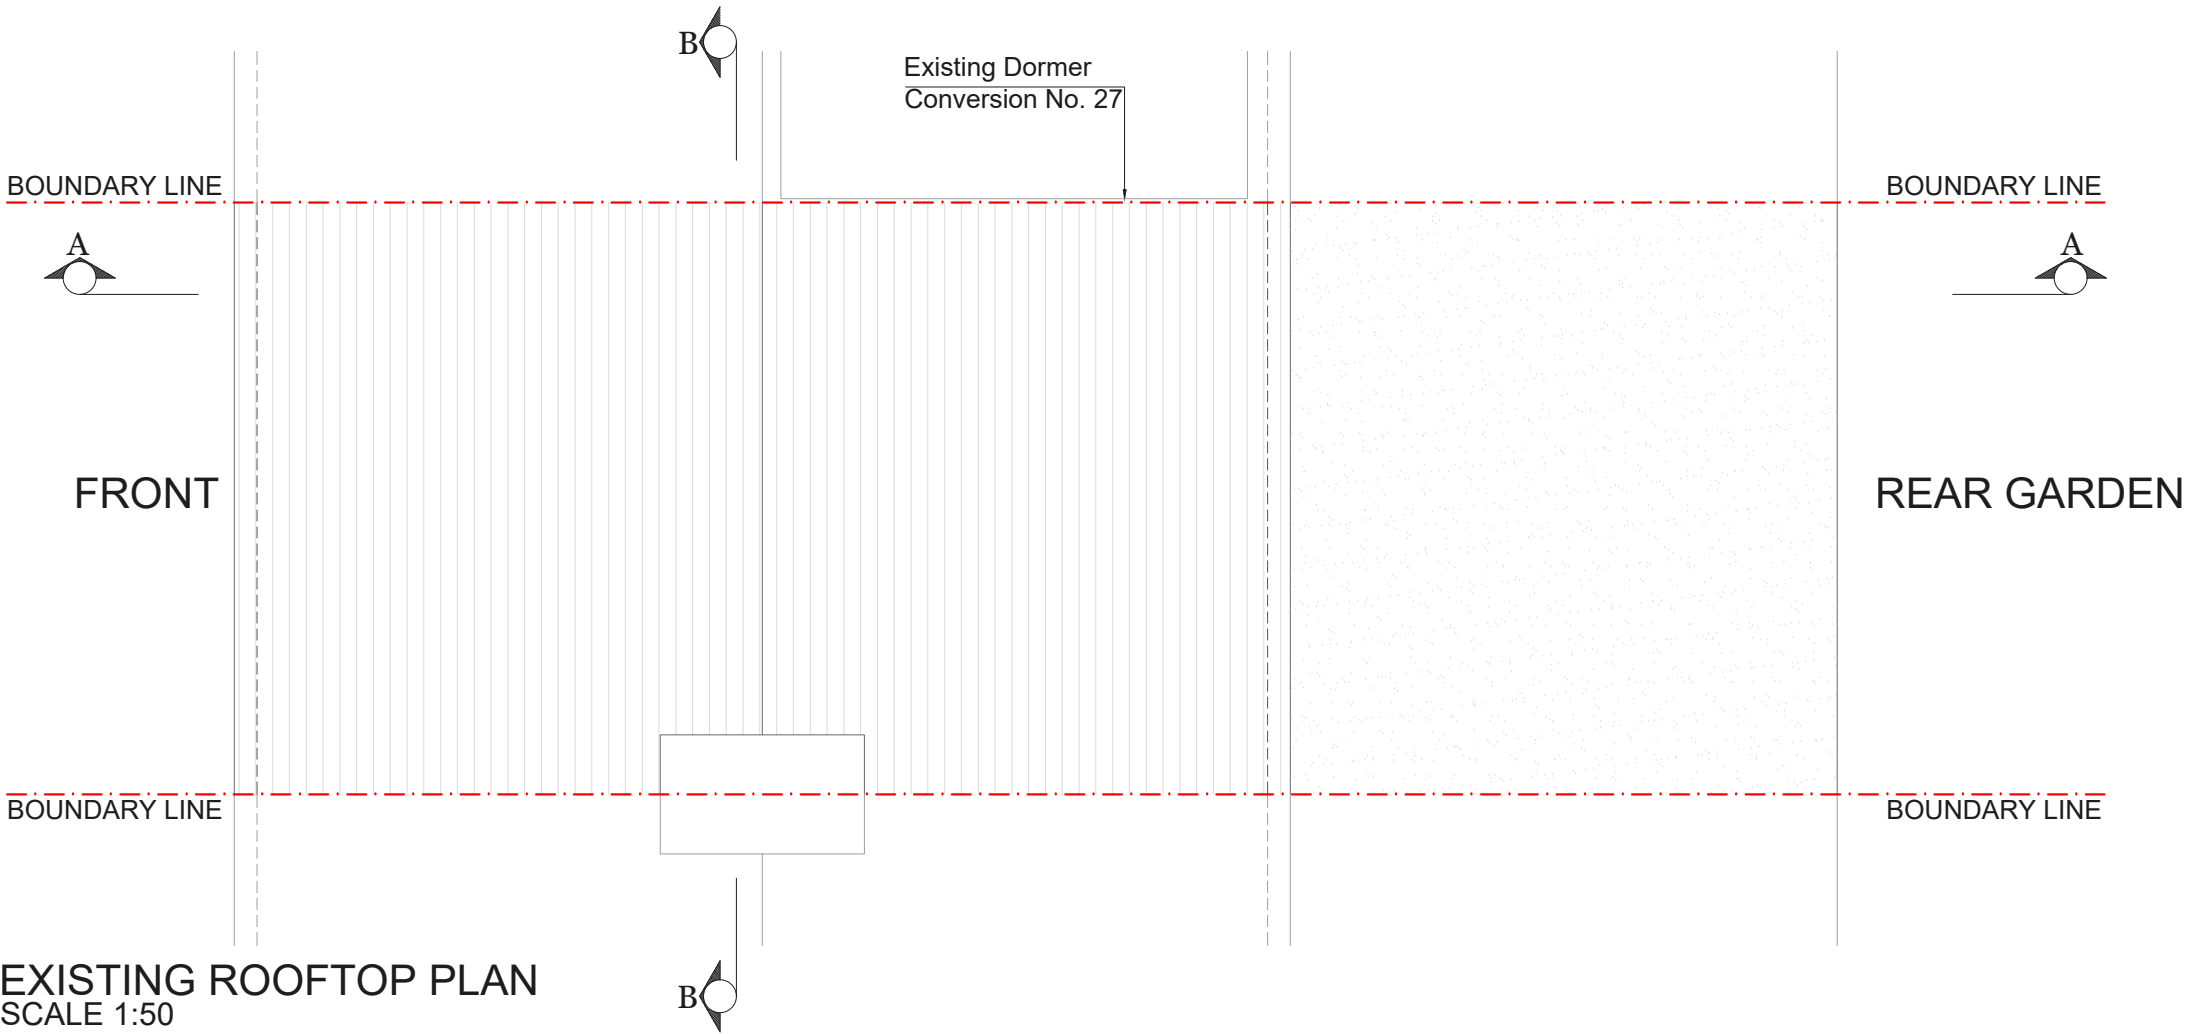


NOTES		

REV	DATE	NOTES
-----	------	-------

LP REF. NO.	LP 4273
-------------	----------------

CLIENT	MR BARNETT
--------	-------------------

PROJECT	25 LANGBOROUGH ROAD, WOKINGHAM, RG40 2BU
---------	---

DRAWING TITLE	EXISTING ROOFTOP PLAN
---------------	------------------------------

SCALE	1:50@A3
-------	----------------

DATE	DRAWN
27-11-25	M-AH

DRAWING NO.	REV.
PP-04	R-1



LOFTPLAN DESIGNS LIMITED
1 Saturn House, Calleva Park
Aldermaston, Reading RG7 8HA
Telephone: (01256) 881041
Email: customerservices@loftplan.co.uk
www.loftplan.co.uk